




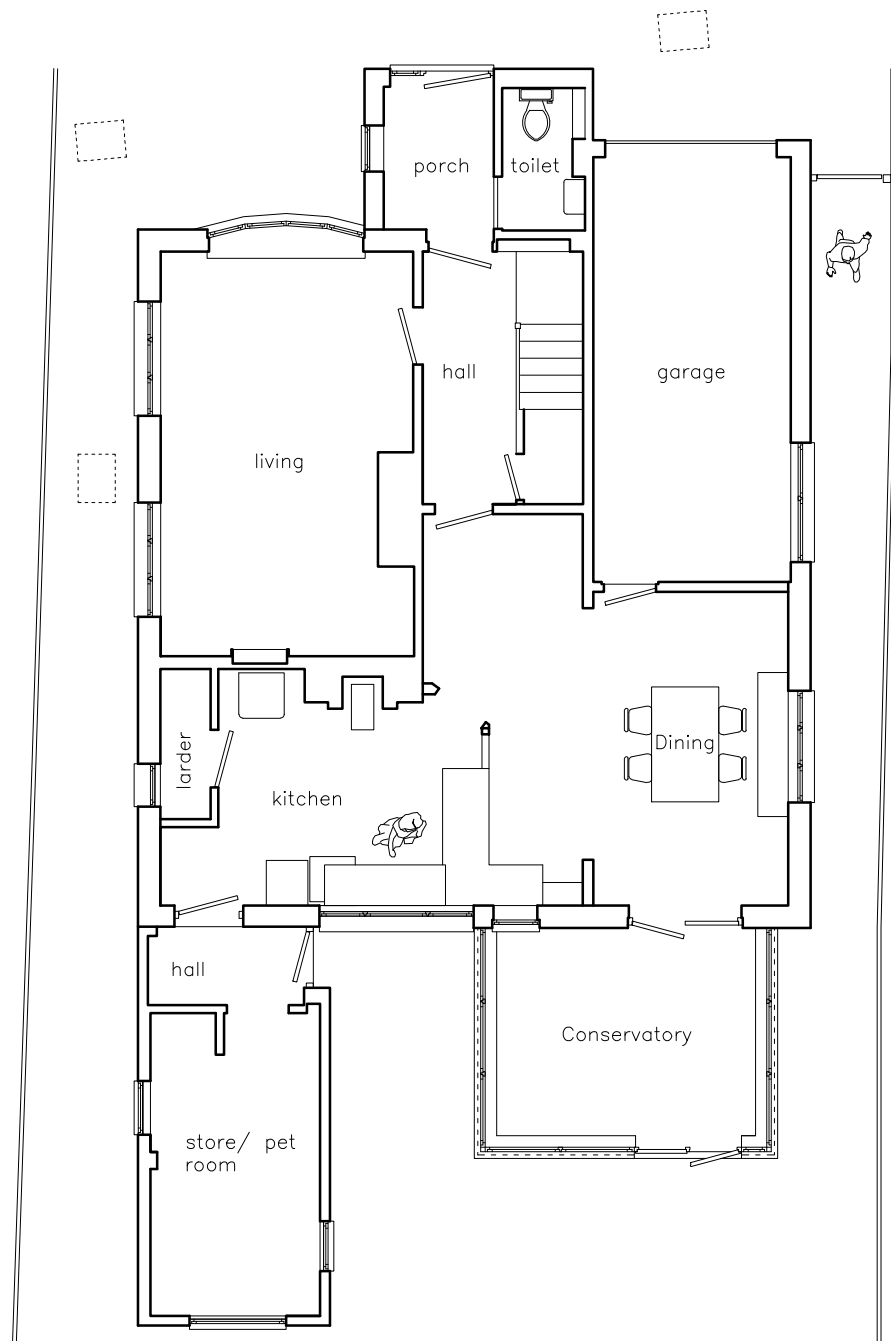

EXISTING GROUND FLOOR
REF. NO.: BD543 EP01-1

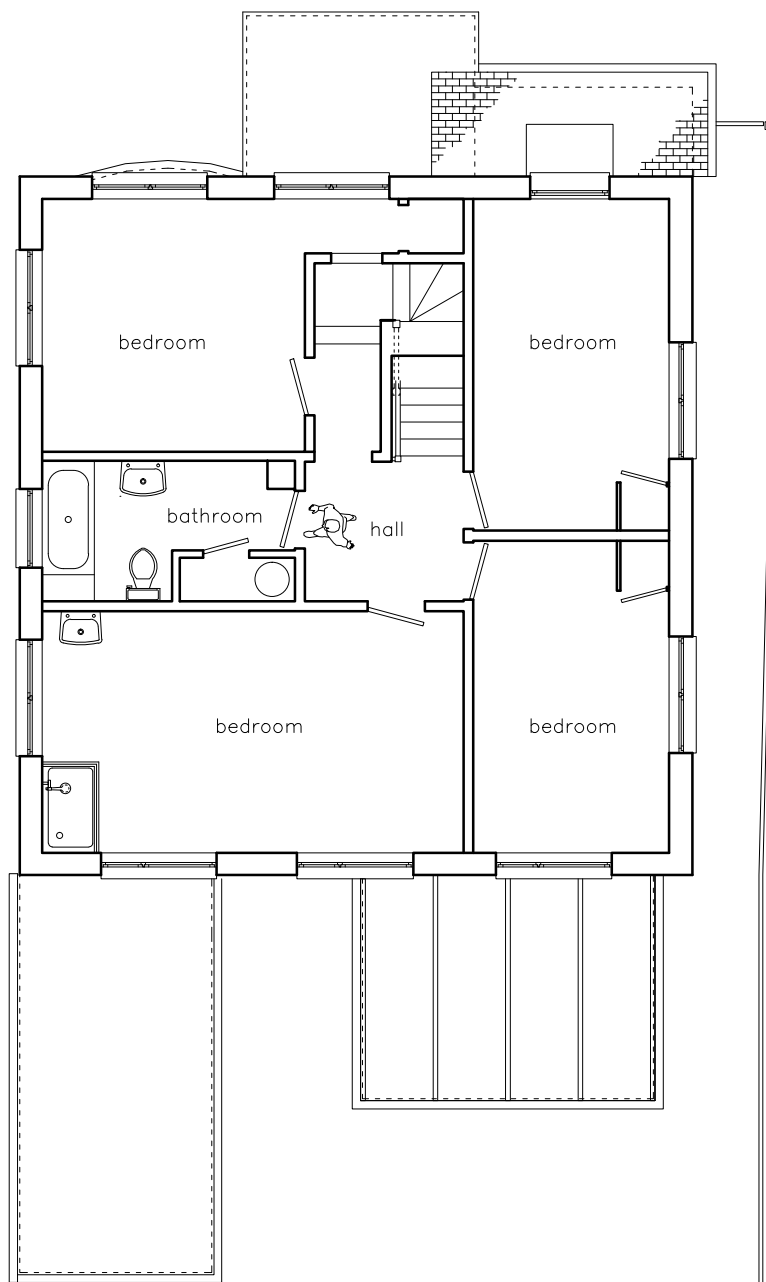

EXISTING FIRST FLOOR
REF. NO.: BD545 EP01-2

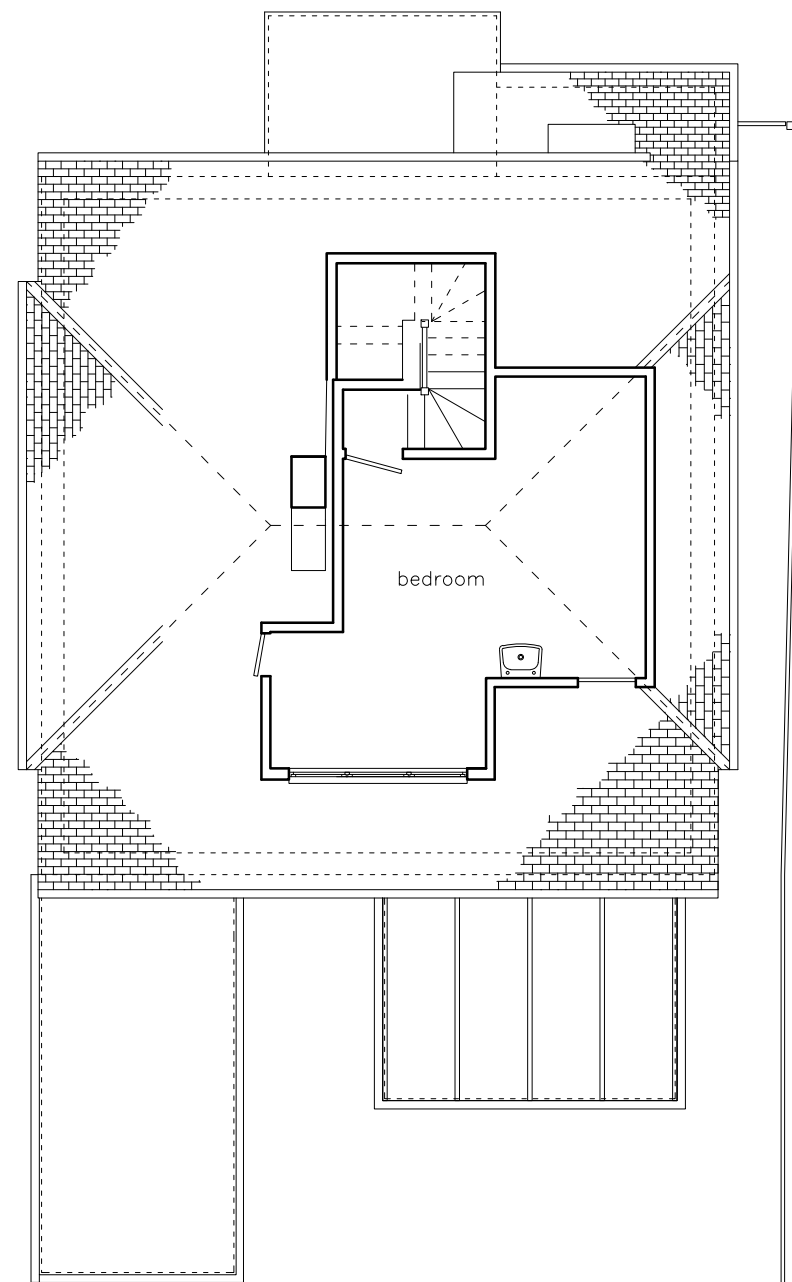

EXISTING SECOND FLOOR
REF. NO.: BD543 EP01-3



Living Space www.livingspacedesign.com Cedar Field, Five Acres, Funtington, Chichester, West Sussex, PO18 9LX tel: 01243 572604 fax: 01243 575139	PROJECT: 27 PARK CRESCENT, EMSWORTH, HAMPSHIRE PO10 7NT	TITLE: EXISTING FLOOR PLANS	
		JOB NO.: BD543	
		DWG. NO.: EP01-1,2,3	
		SCALE: 1:100 @ A3	
Copyright of this drawing is reserved by Living Space. This drawing is not to be scaled for construction except for planning purposes only. All dimensions are to be checked on site prior to construction or manufacture. If there are any discrepancies the designer is to be informed immediately.	CLIENT: ANDREW AND ELLIE WALKER	DATE: 15 04 2016	REV.: —
		DRAWN BY: J.L.	