



ideally and where possible,
box section to be fixed between
mullions via 2no 50mm x 50mm
right angle brackets

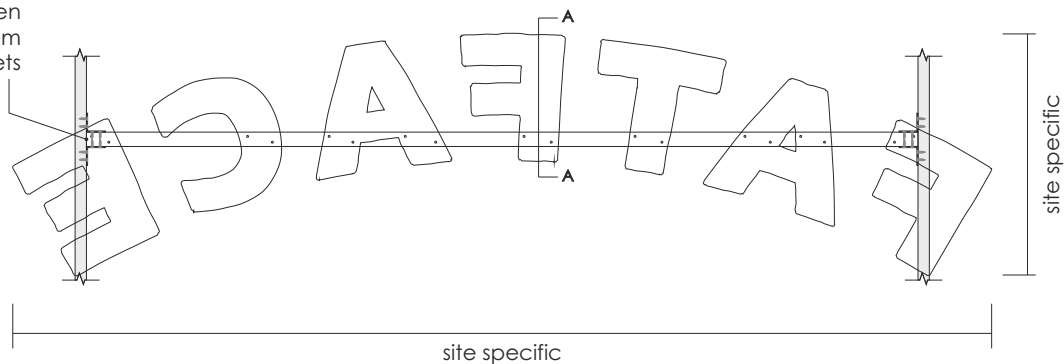


INTERIOR VIEW OF INDIVIDUAL LETTERS
scale 1:20




TYPICAL LETTER SECTION
scale 1:4

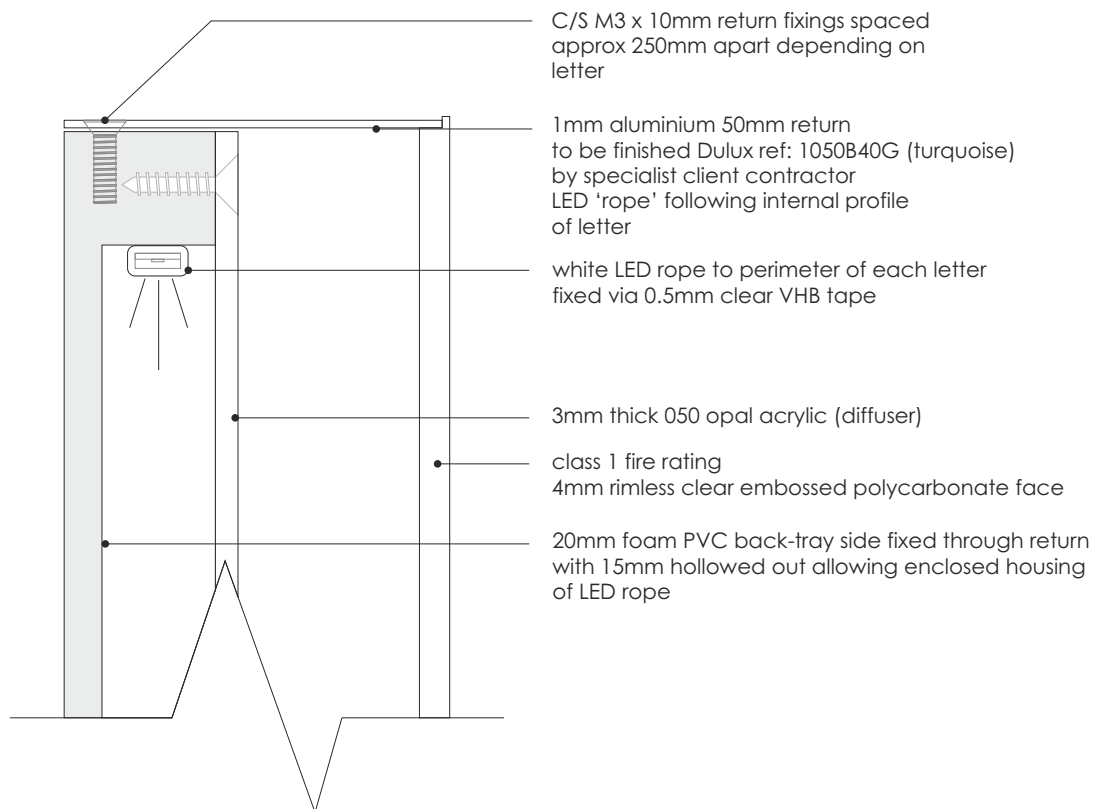

SECTION DETAIL
scale 1:1

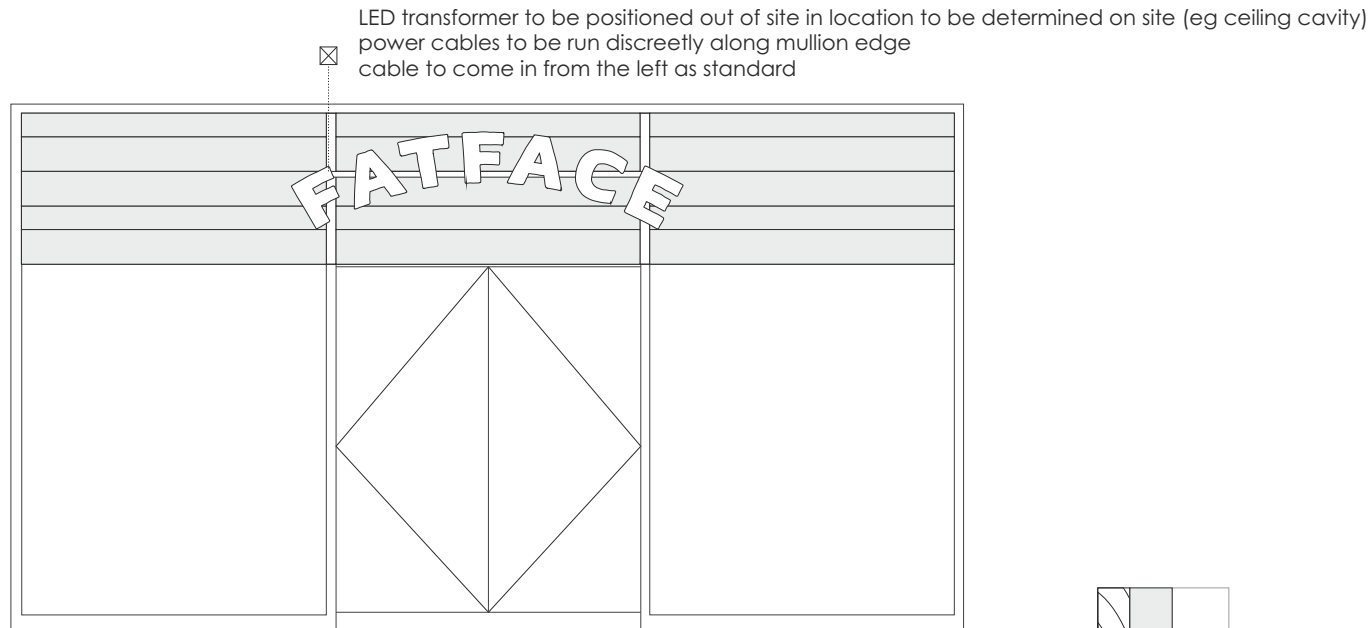

FRONT ELEVATION
scale 1:50

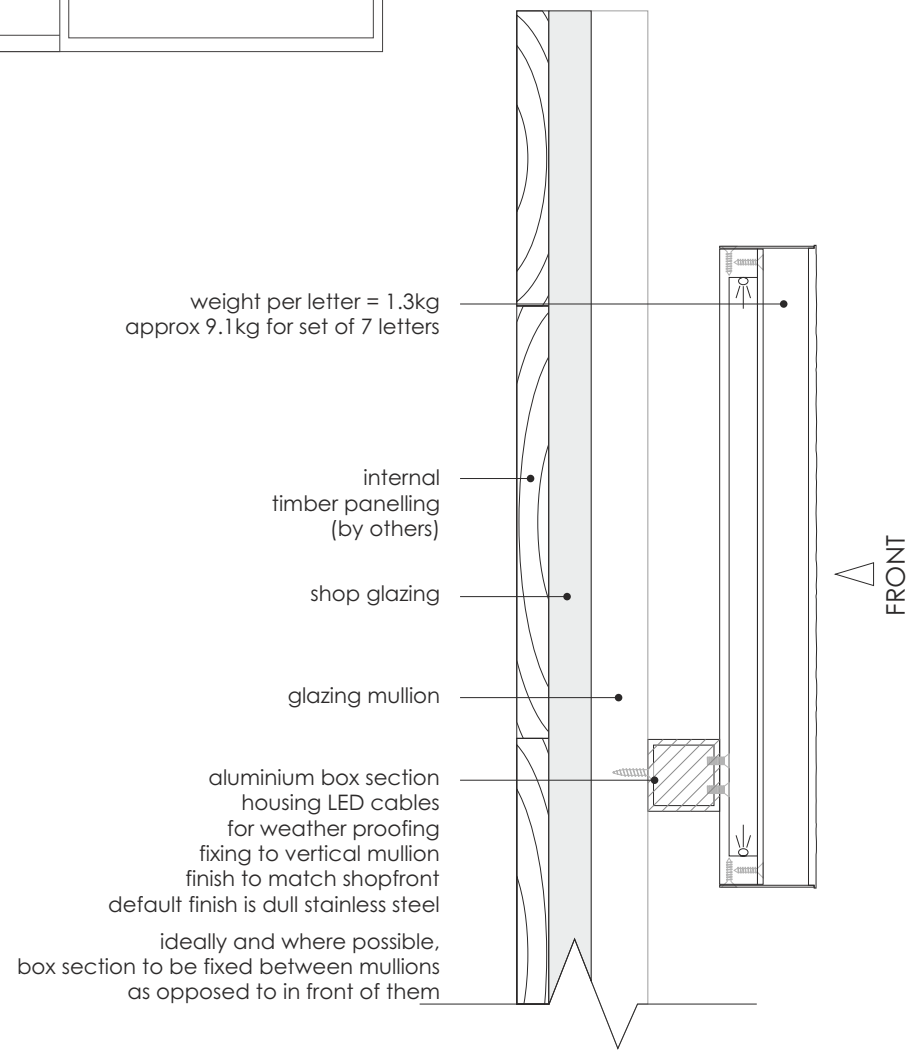

SECTION THROUGH A-A
scale 1:4

Client
Fat Face
Job Title/Site
Standard Drawing Pack
Drawing Title
Land/Mountain Shack Individual Illuminated Letters

Revisions
A 11.03.2014
Changes to drawing detail following brand meeting with client

Issue No.	Drawn by
01	RB
Date drawn	
11.02.2013	
Scale at A3	
1:1 + 1:4 + 1:20 + 1:50	
File reference	
NAS/proj-nat/fatface/drawings	

Design House Swife Business Park Burwash Road Broad Oak Heathfield East Sussex TN21 8UP Tel: (01435) 866763 Fax: (01435) 867213 Email: sales@graffitidesign.co.uk	graffiti design
Graffiti design International Ltd own the copyright of this design. Reproduction of this artwork or any part thereof without written permission from Graffiti Design International Ltd will be subject to a minimum charge of £150 for copyright infringement.	
All dimensions are in millimetres unless otherwise stated. Please check details are accurate before production.	www.graffitidesign.co.uk