


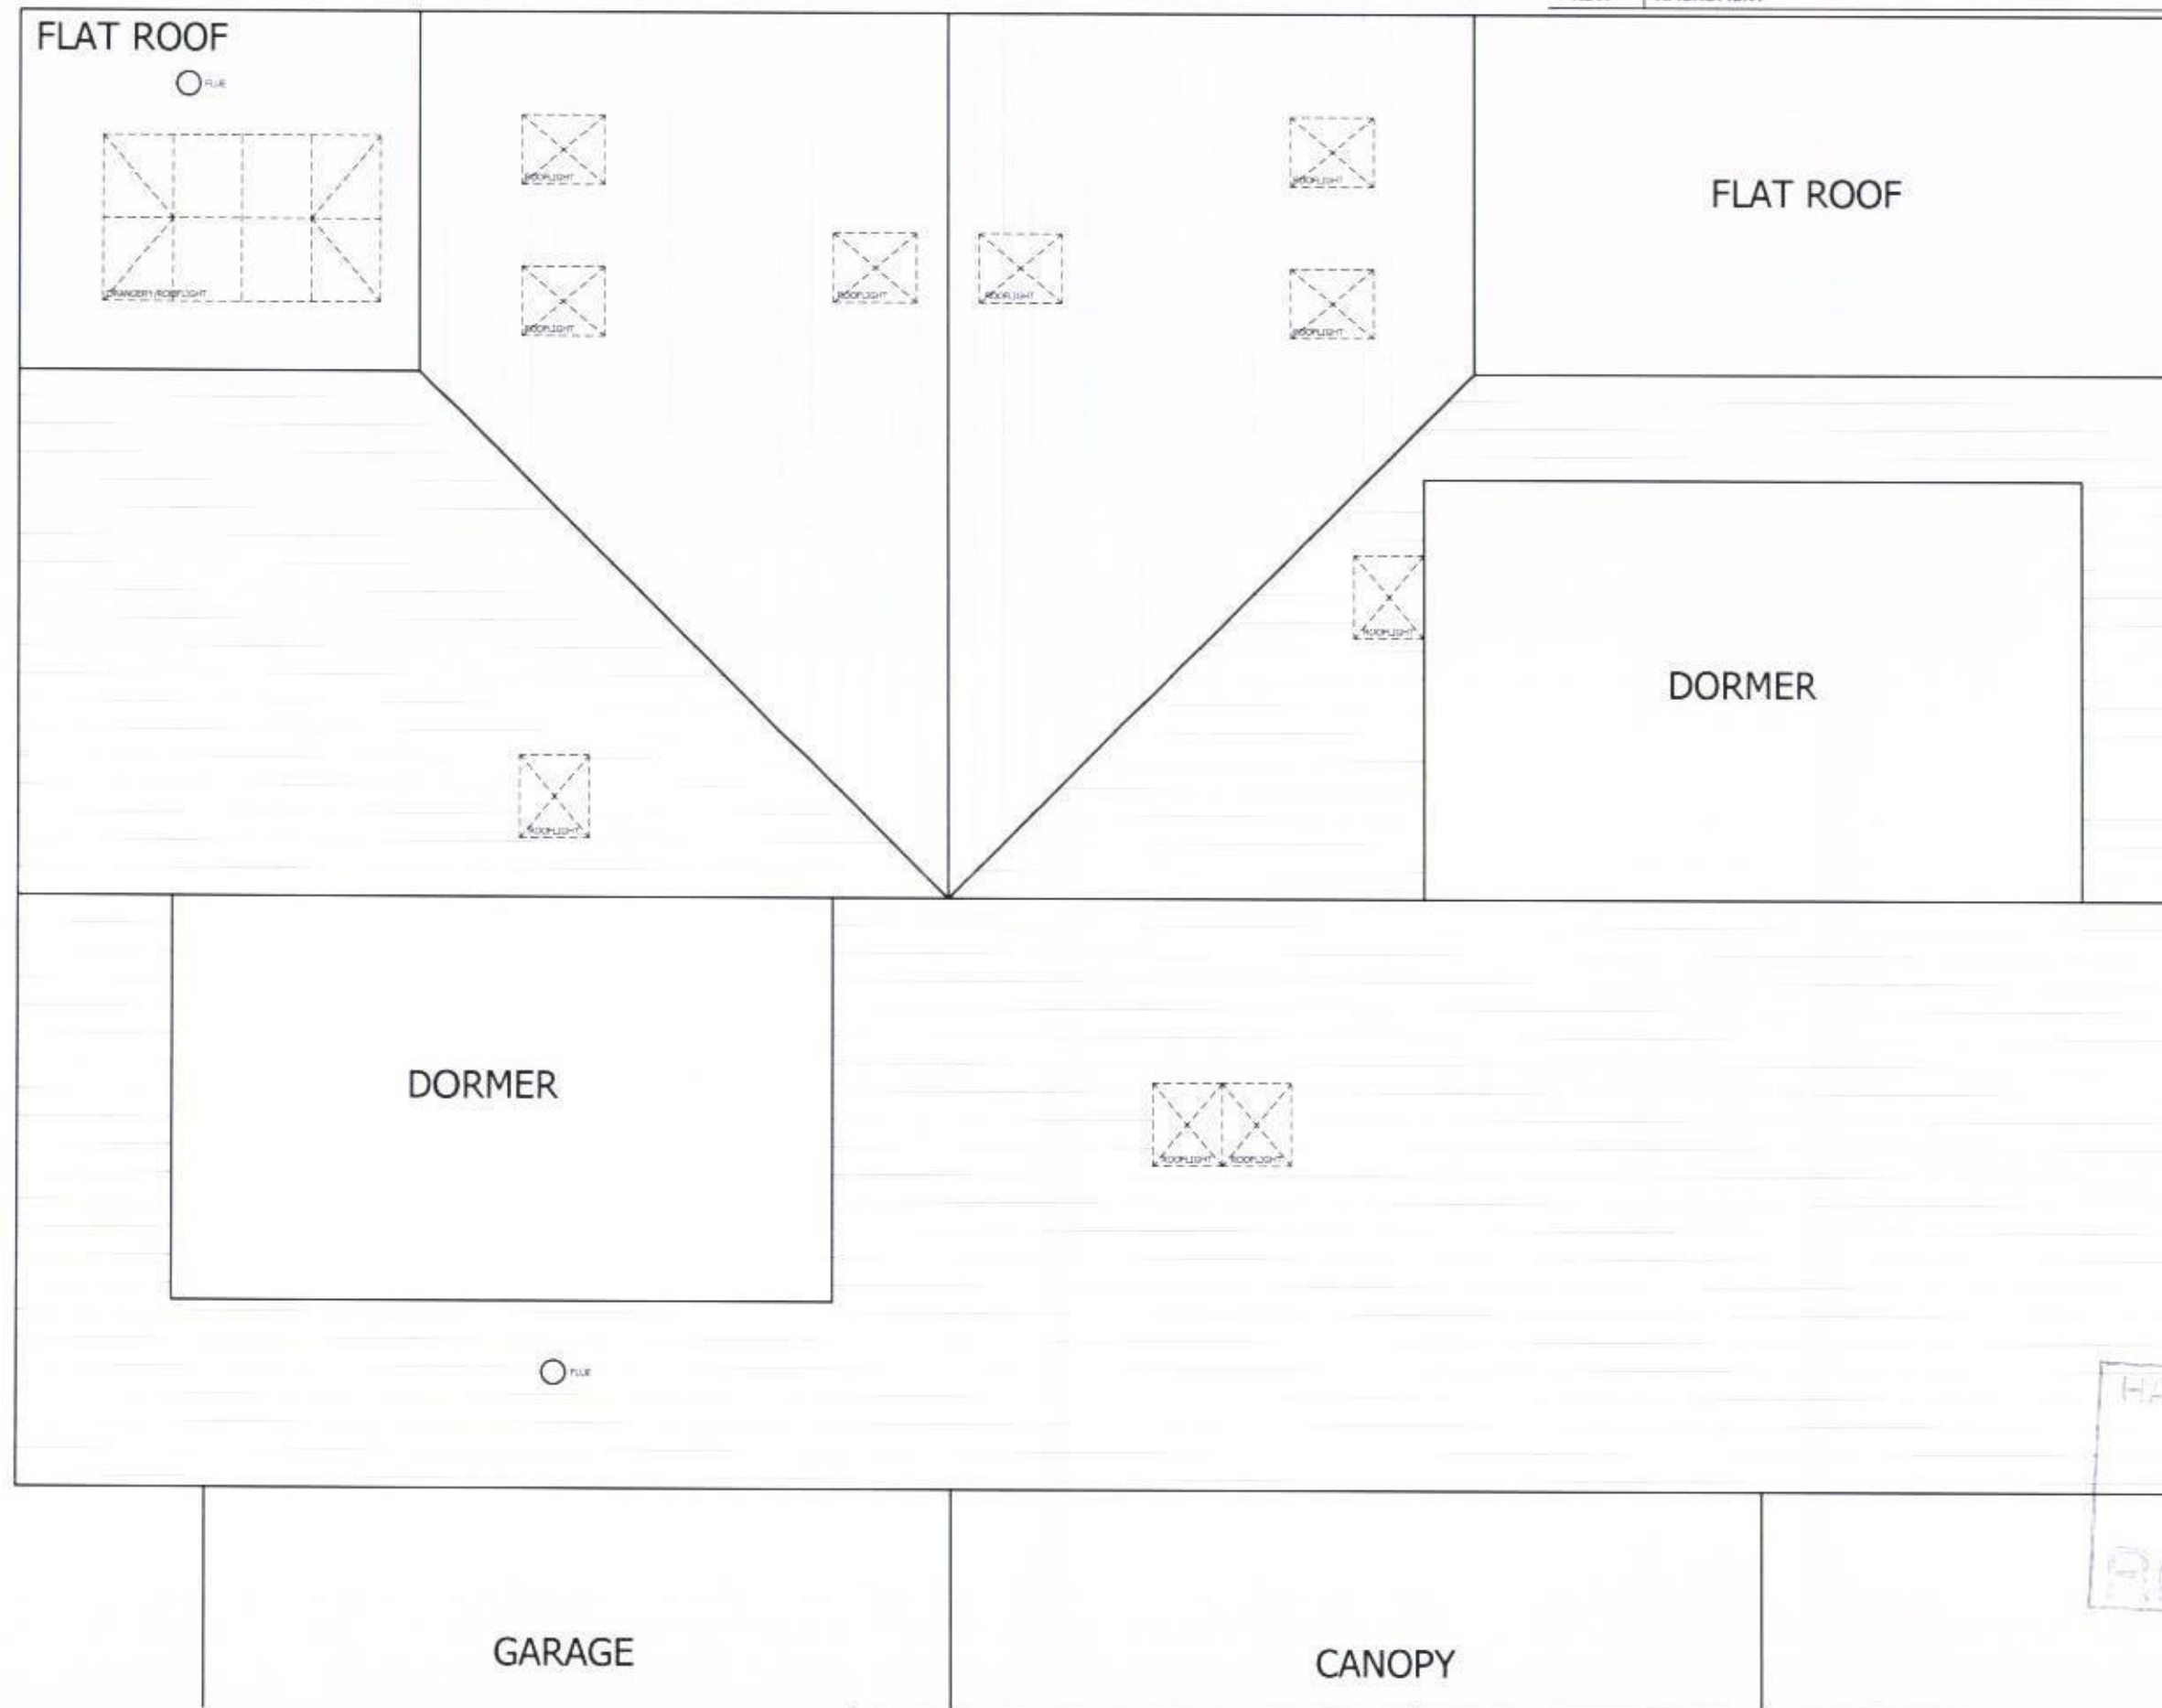

|         |                                 |        |         |          |          |
|---------|---------------------------------|--------|---------|----------|----------|
| Project | 21 BIRCH TREE DRIVE<br>EMSWORTH | Date   | MAR 15  | Drawn by | ACE      |
|         |                                 | Scales | 1:50@A3 | Status   | PLANNING |
| Drawing | PROPOSED ROOF PLAN              | Job No | EA 01   | Dwg No   | PL-07    |
|         |                                 |        |         | Revision | .        |