



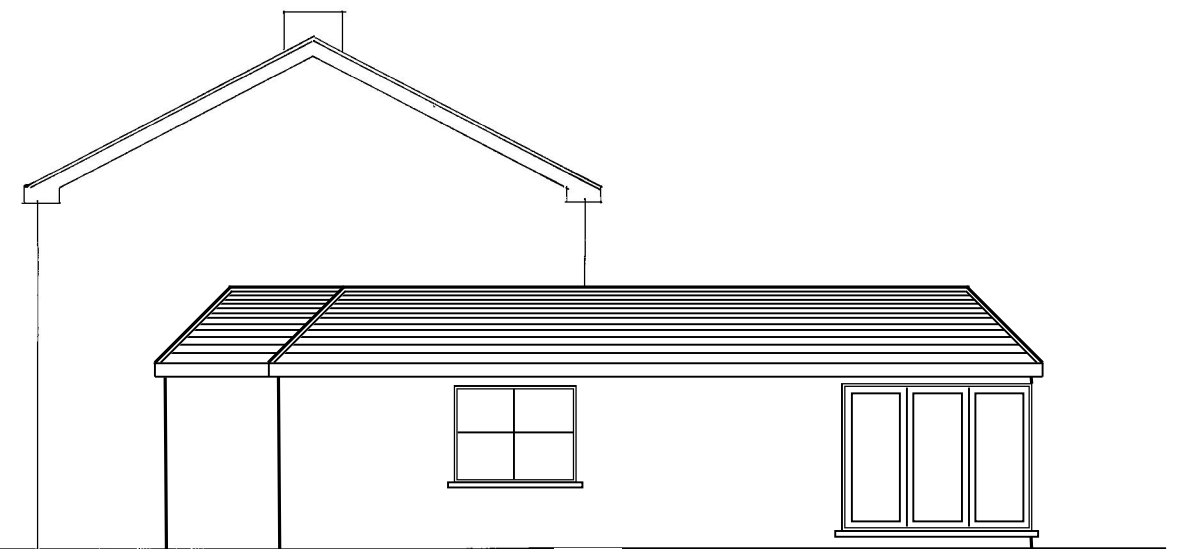


Proposed West/Front Elevation

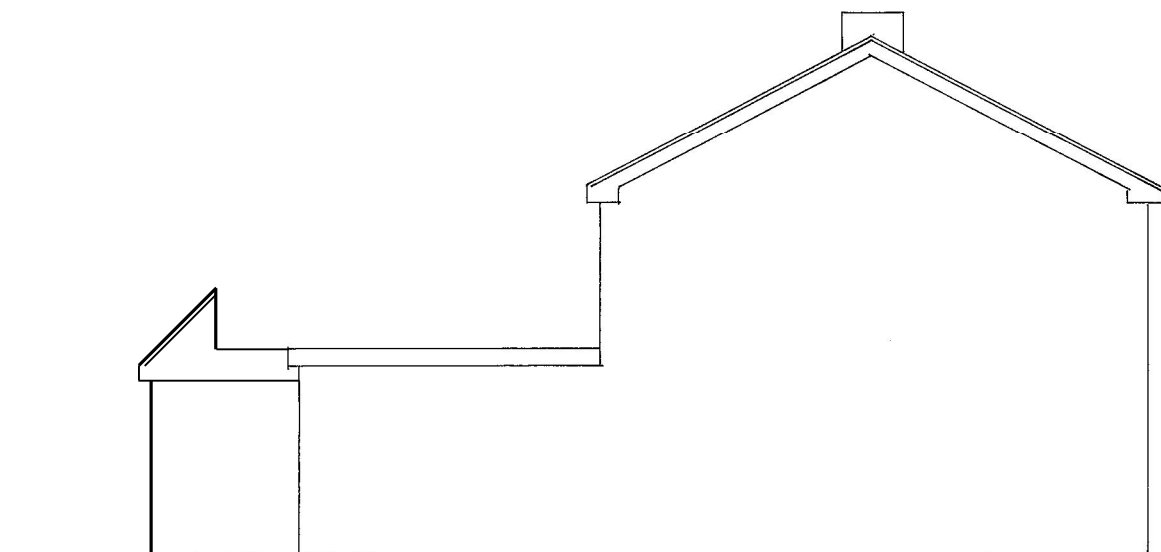

Proposed South/Side Elevation



Proposed North/Side Elevation

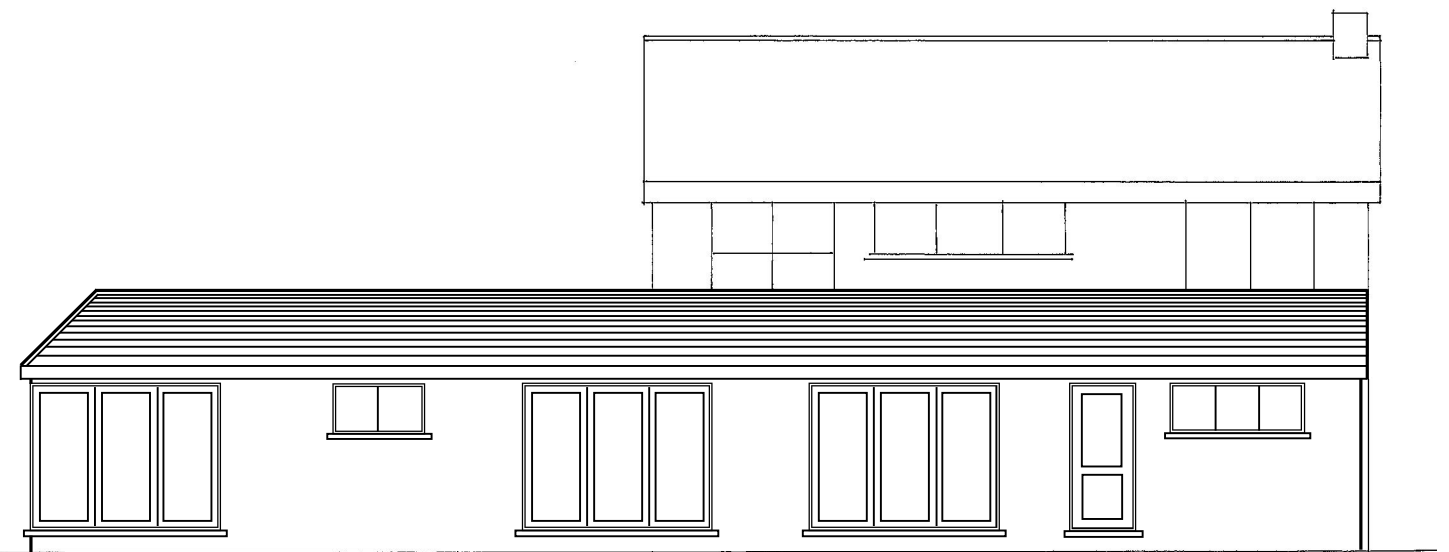

Proposed East/Rear Elevation

These Plans have been prepared for the purpose of obtaining Planning Permission and/or Building Regulation Approval for the work shown thereon only and should not be used for any other purpose.

© These Plans remain the copyright of the architect and must not be copied or reproduced in any way without written permission with the exception of Local Authorities for Planning Purposes



Andrew R Dunks

BSc(Hons) MRICS MBEng


Chartered Surveyor and Building Engineer

Unit 1, Basepoint, Waterberry Drive

Waterlooville, Hants, PO7 7TH

Tel: (023) 9225 3034

e-mail: plans@dunks.freeserve.co.uk

 

Proposed Alterations & Extension

23 Selsey Close

Hayling Island

For Mr & Mrs Adcock

Scale - 1:100 at Page Size A3

Date - April 2015

Drawing No. 4240/4 - Rev D