



GENERAL NOTES:
1. THIS DRAWING IS TO BE READ IN CONJUNCTION WITH THE OTHER RELEVANT CONSULTANTS DRAWINGS.
2. ALL FINISHES ARE TO CONFORM TO THE CURRENT BUILDING REGULATIONS.
3. REFER TO A SEPARATE DOCUMENT FOR THE DESIGNERS RISK ASSESSMENT.
4. ALL WORKS OR MATERIALS INDICATED ON THIS DRAWING ARE TO BE TO THE LATEST RELEVANT BRITISH STANDARDS AND CARRIED OUT IN ACCORDANCE WITH THE BRITISH STANDARDS CODES OF PRACTICE OR RECOGNIZED INSTITUTE OR TRADE ASSOCIATION RECOMMENDATIONS AND PUBLICATIONS.

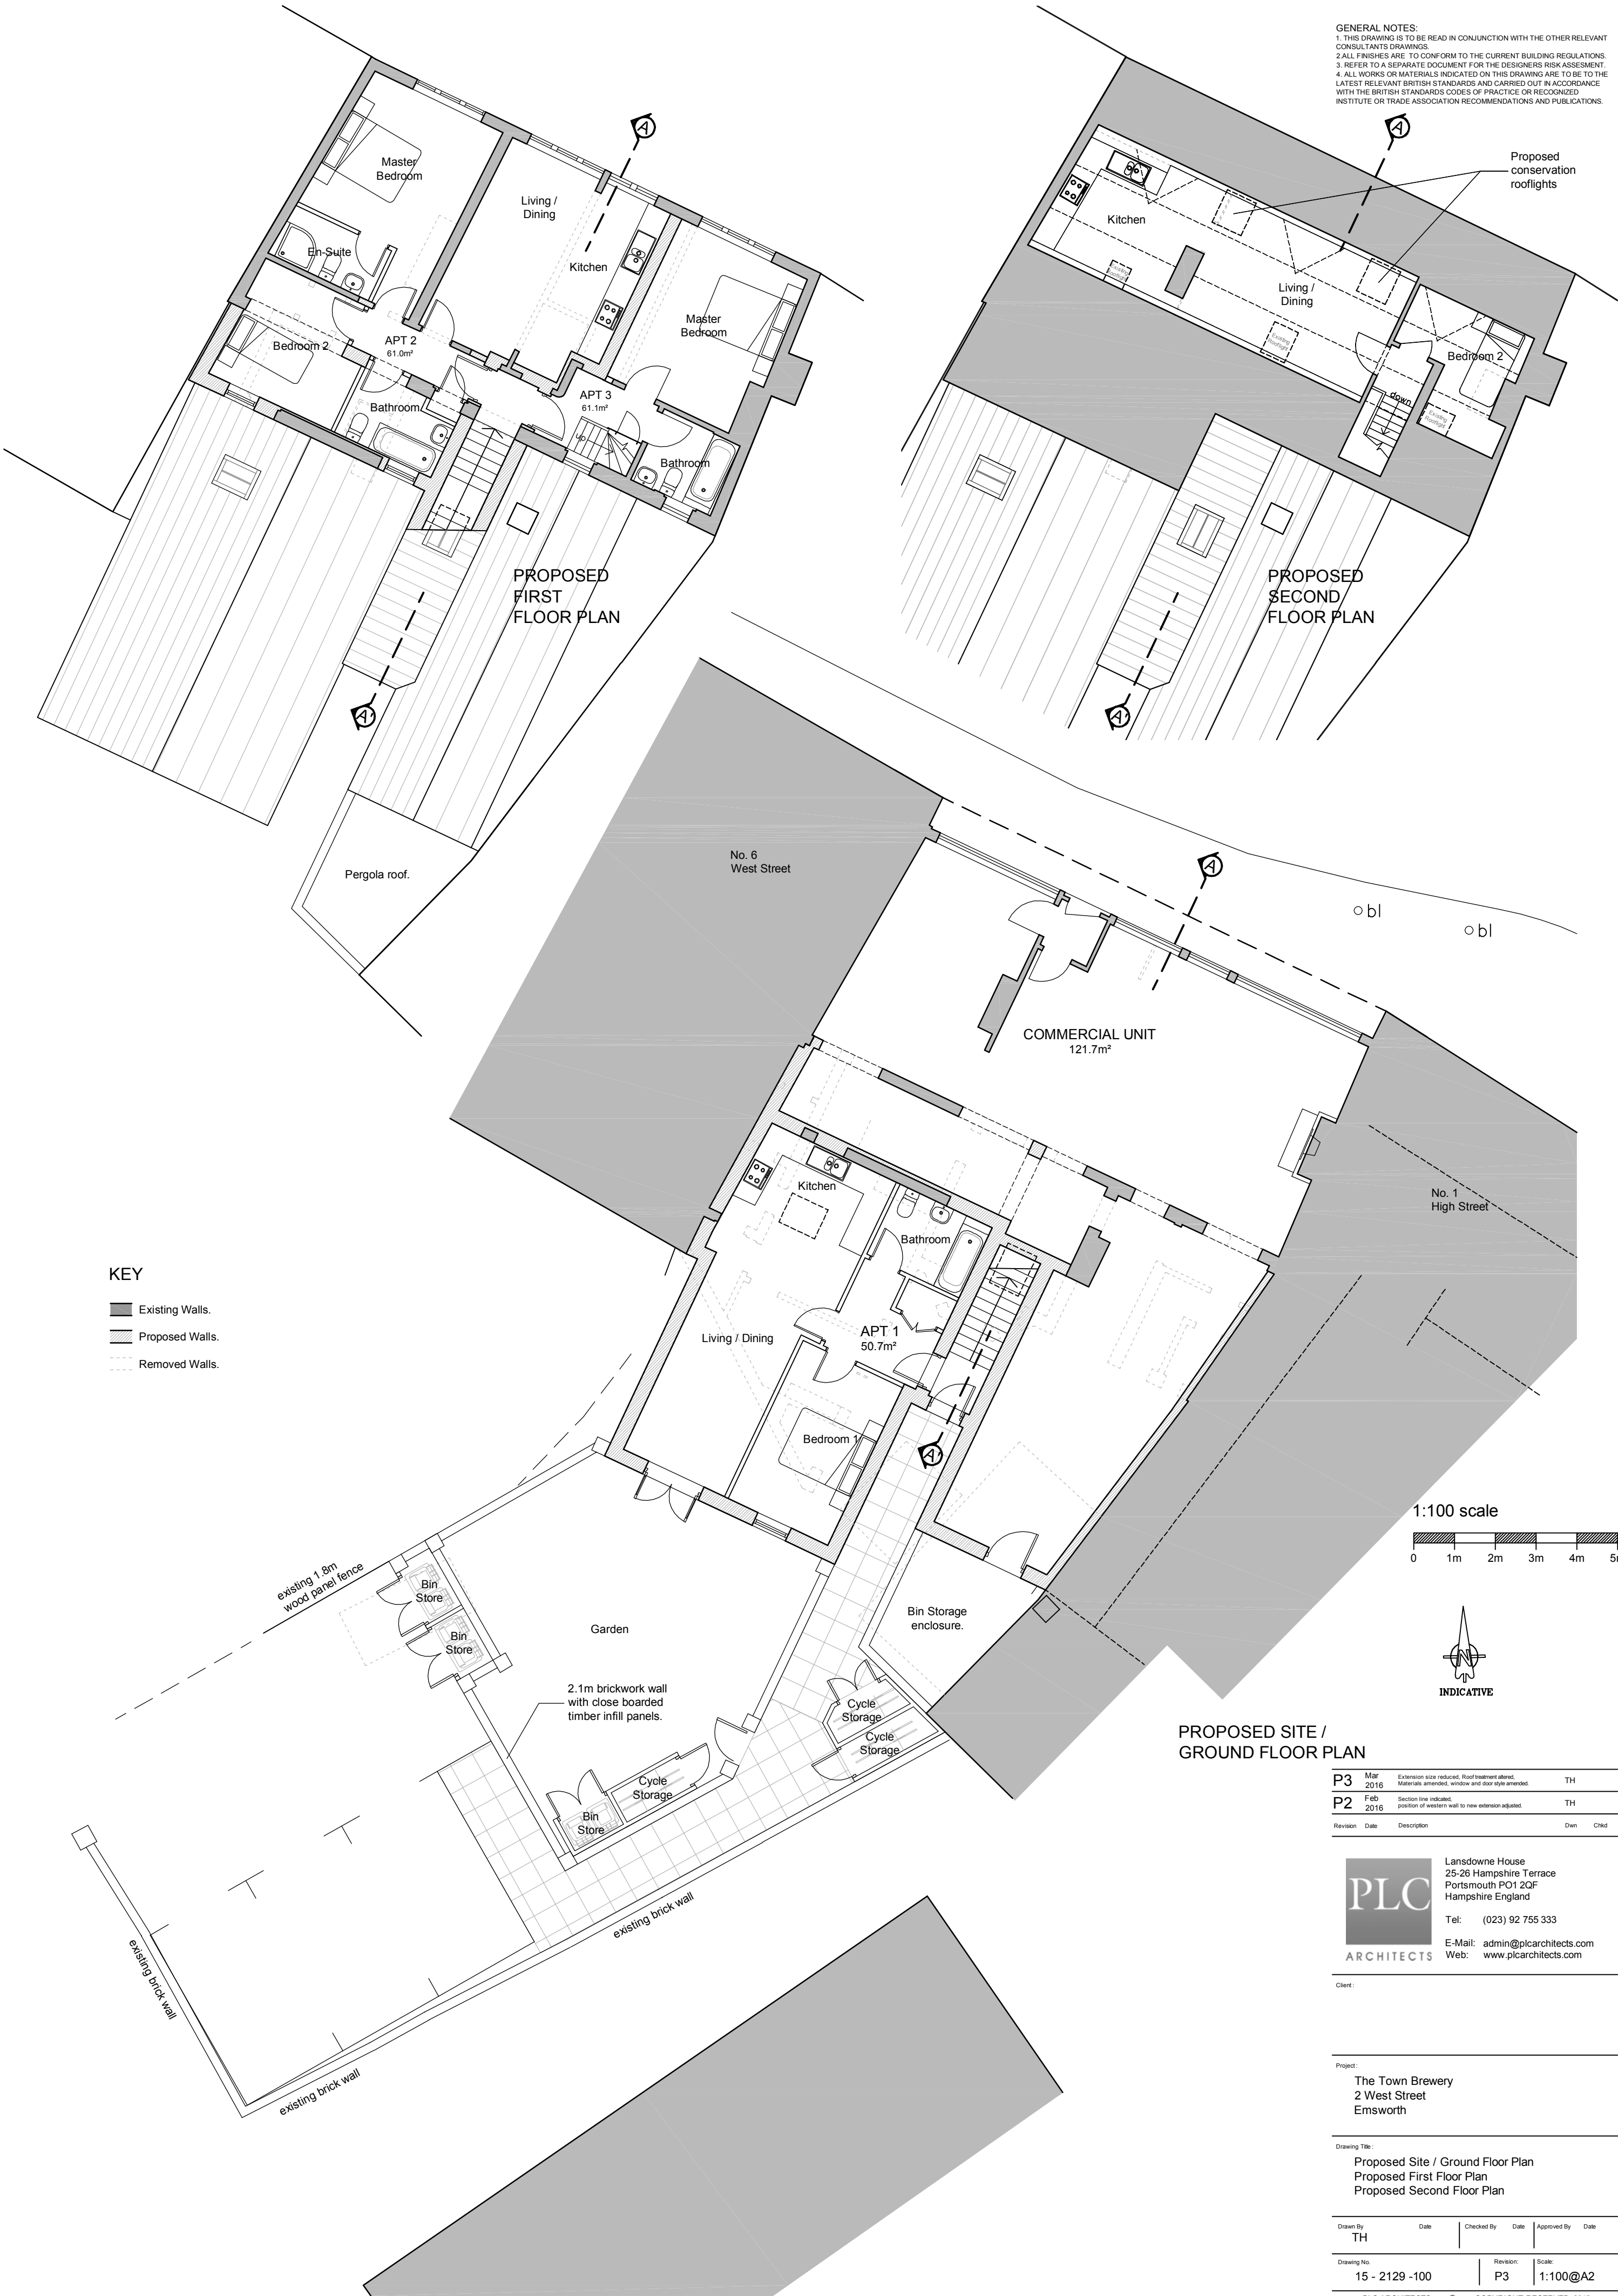

KEY

- Existing Walls.
- Proposed Walls.
- Removed Walls.

1:100 scale

 

PROPOSED SITE / GROUND FLOOR PLAN

P3	M&F 2016	Extension size reduced. Roof treatment altered. Materials amended. window and door style amended.	TH
P2	Feb 2016	Section line indicated. position of western wall to new extension adjusted.	TH

Revision	Date	Description	Dwn	Chkd
----------	------	-------------	-----	------



Lansdowne House
25-26 Hampshire Terrace
Portsmouth PO1 2QF
Hampshire England
Tel: (023) 92 755 333
E-Mail: admin@plcarchitects.com
Web: www.plcarchitects.com

Client:

Project:
The Town Brewery
2 West Street
Emsworth

Drawing Title:
Proposed Site / Ground Floor Plan
Proposed First Floor Plan
Proposed Second Floor Plan

Drawn By	Date	Checked By	Date	Approved By	Date
----------	------	------------	------	-------------	------

TH					
----	--	--	--	--	--

Drawing No.	Revision	Scale
-------------	----------	-------

15 - 2129 -100	P3	1:100@A2
----------------	----	----------

PLC ARCHITECTS © COPYRIGHT RESERVED 2015
NOT TO BE SCALED. DIMENSIONS TO BE CHECKED ON SITE
SCALING ONLY FOR LOCAL AUTHORITY PURPOSES