

CLIENT: **Mr K Boothroyde**

PROJECT:
OLANGERY
At Newtown House Hotel
Hayling Island, PO11 0QR


TITLE:
Existing Site Plan

DESIGNED BY GA	DATE 25-4-13	DRWN / DTALD BY: JAT
SCALE 1:200	PLOTTED 25-4-13	REV.

SCALE @ 1:200

PURPOSE OF ISSUE:
☒ information ☐ approval ☐ tender ☐ construction

DWG. NO. **05:043:63**

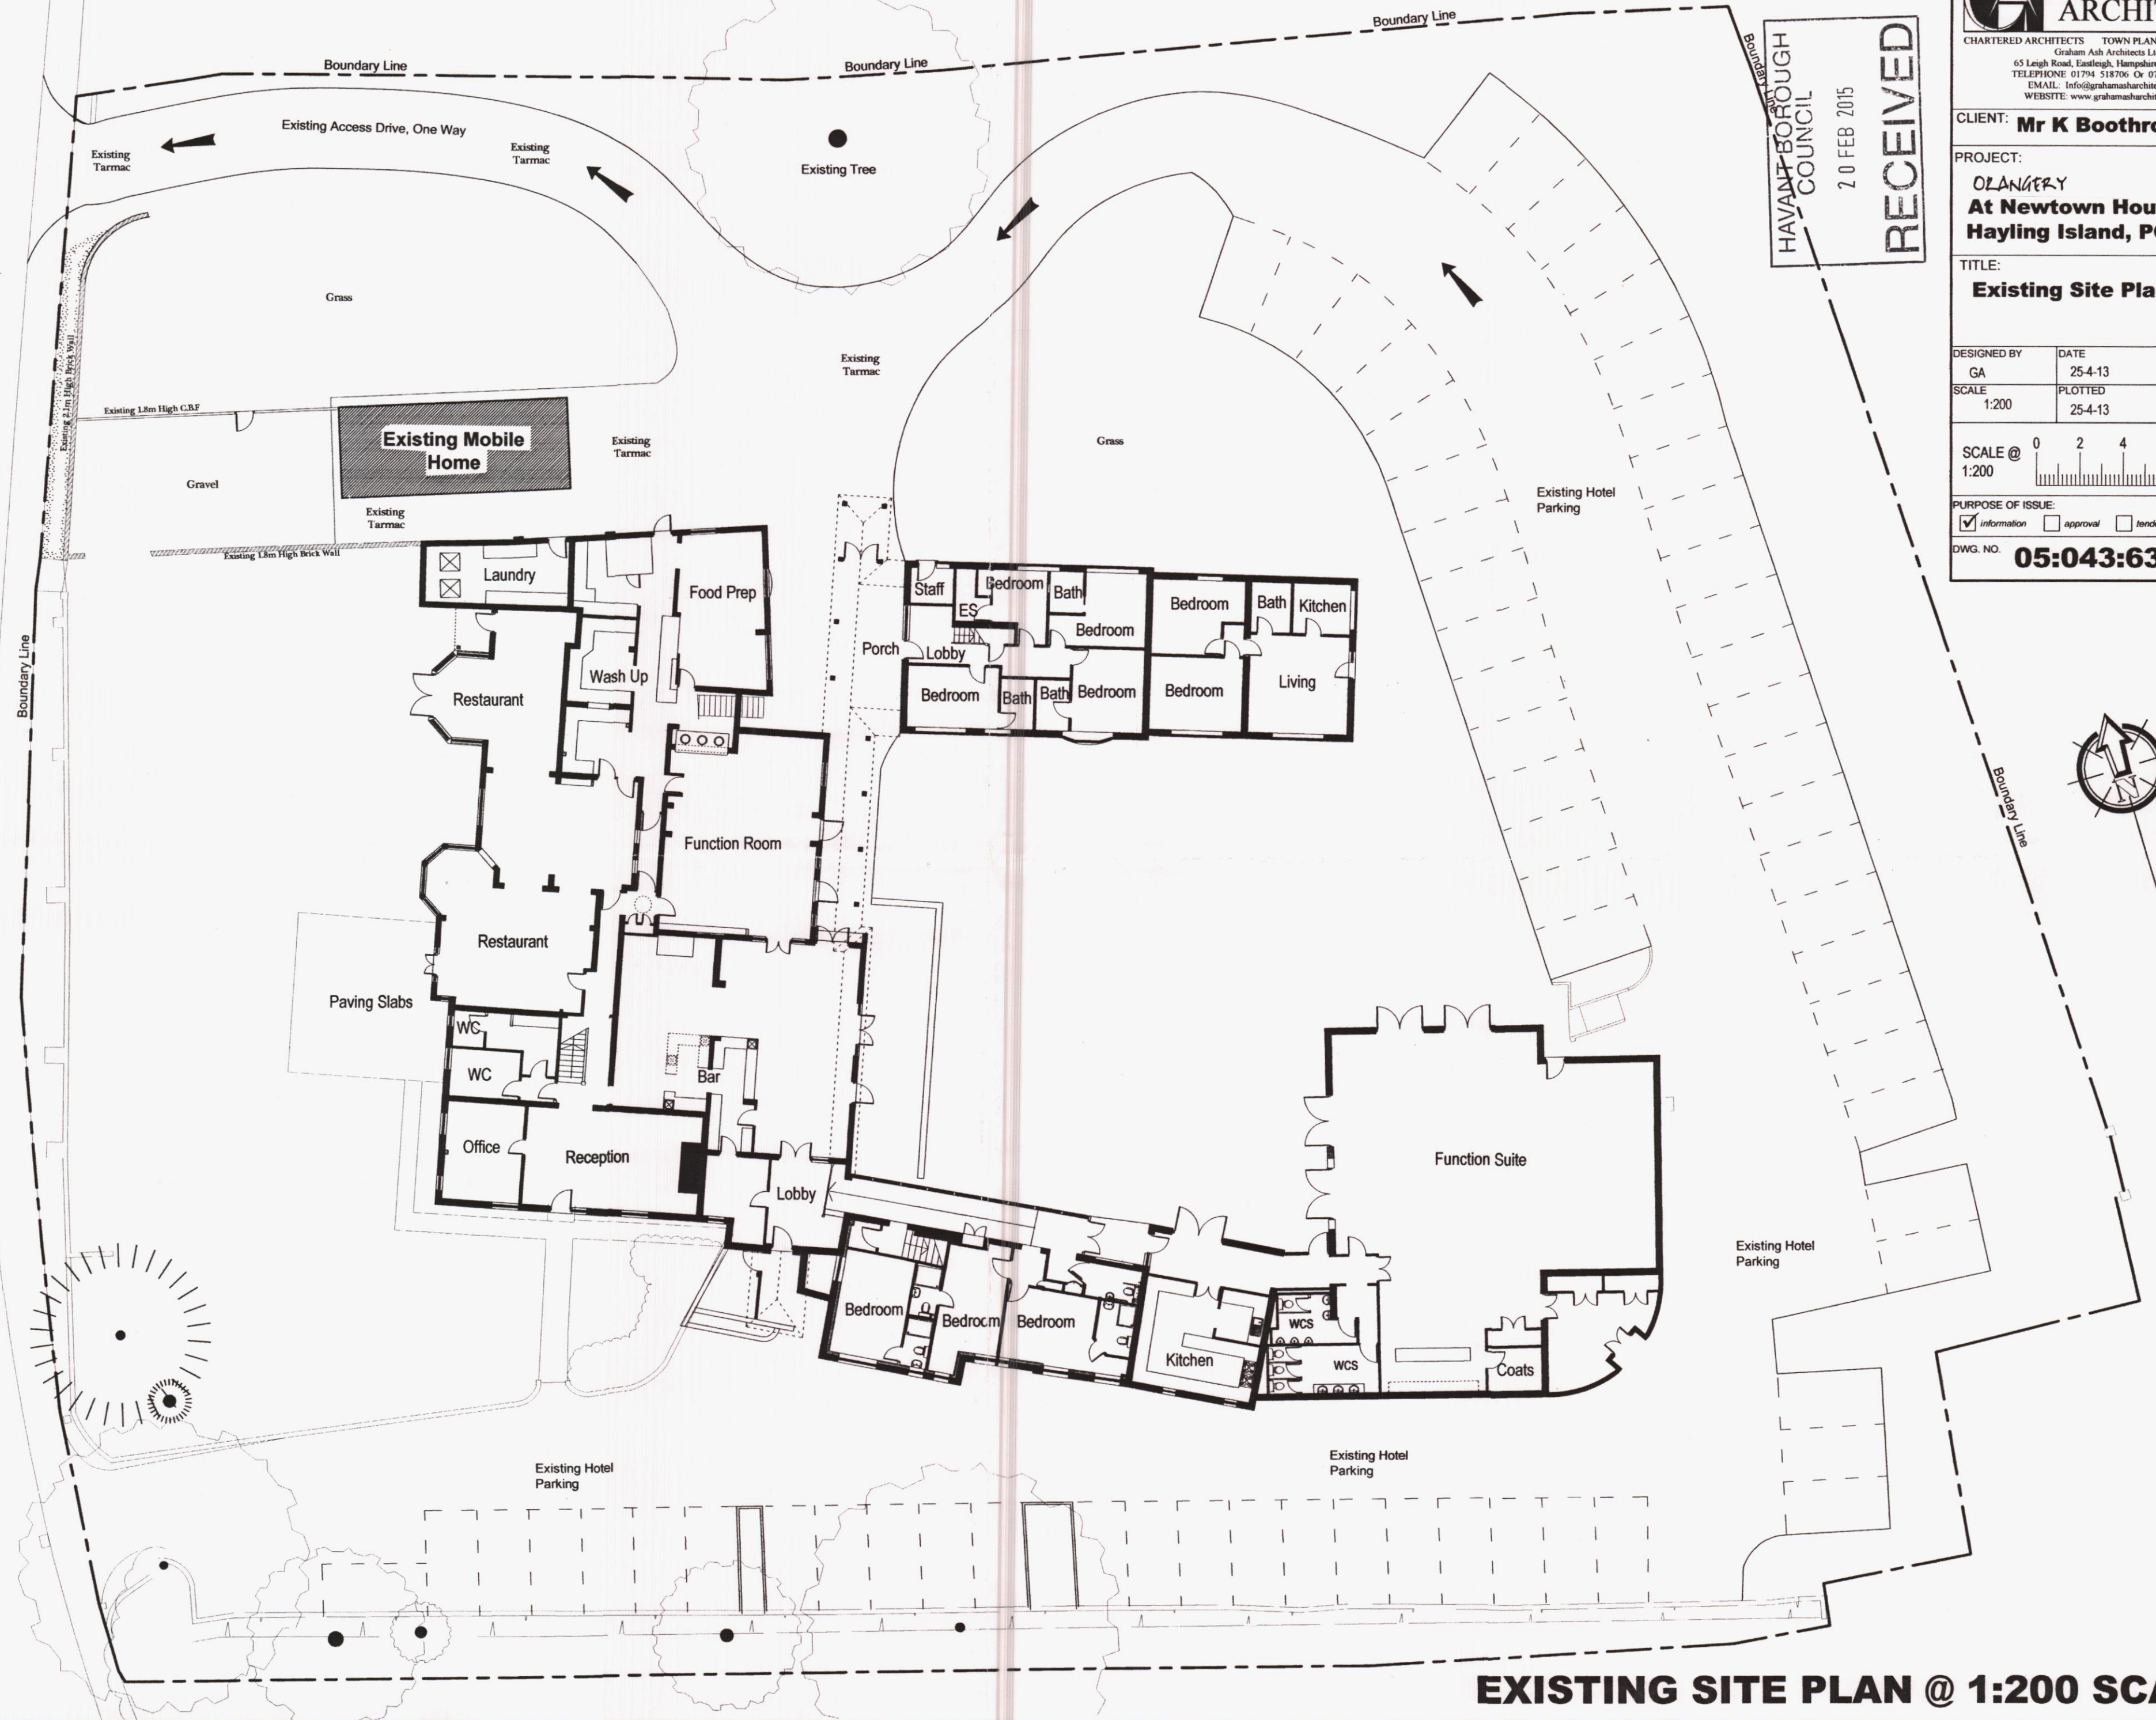

HAVANT BOROUGH COUNCIL
 20 FEB 2015
 RECEIVED