




All dimensions to be checked on site prior to commencement of any construction works. Finished dimensions are to be used in preference to scaled dimensions.

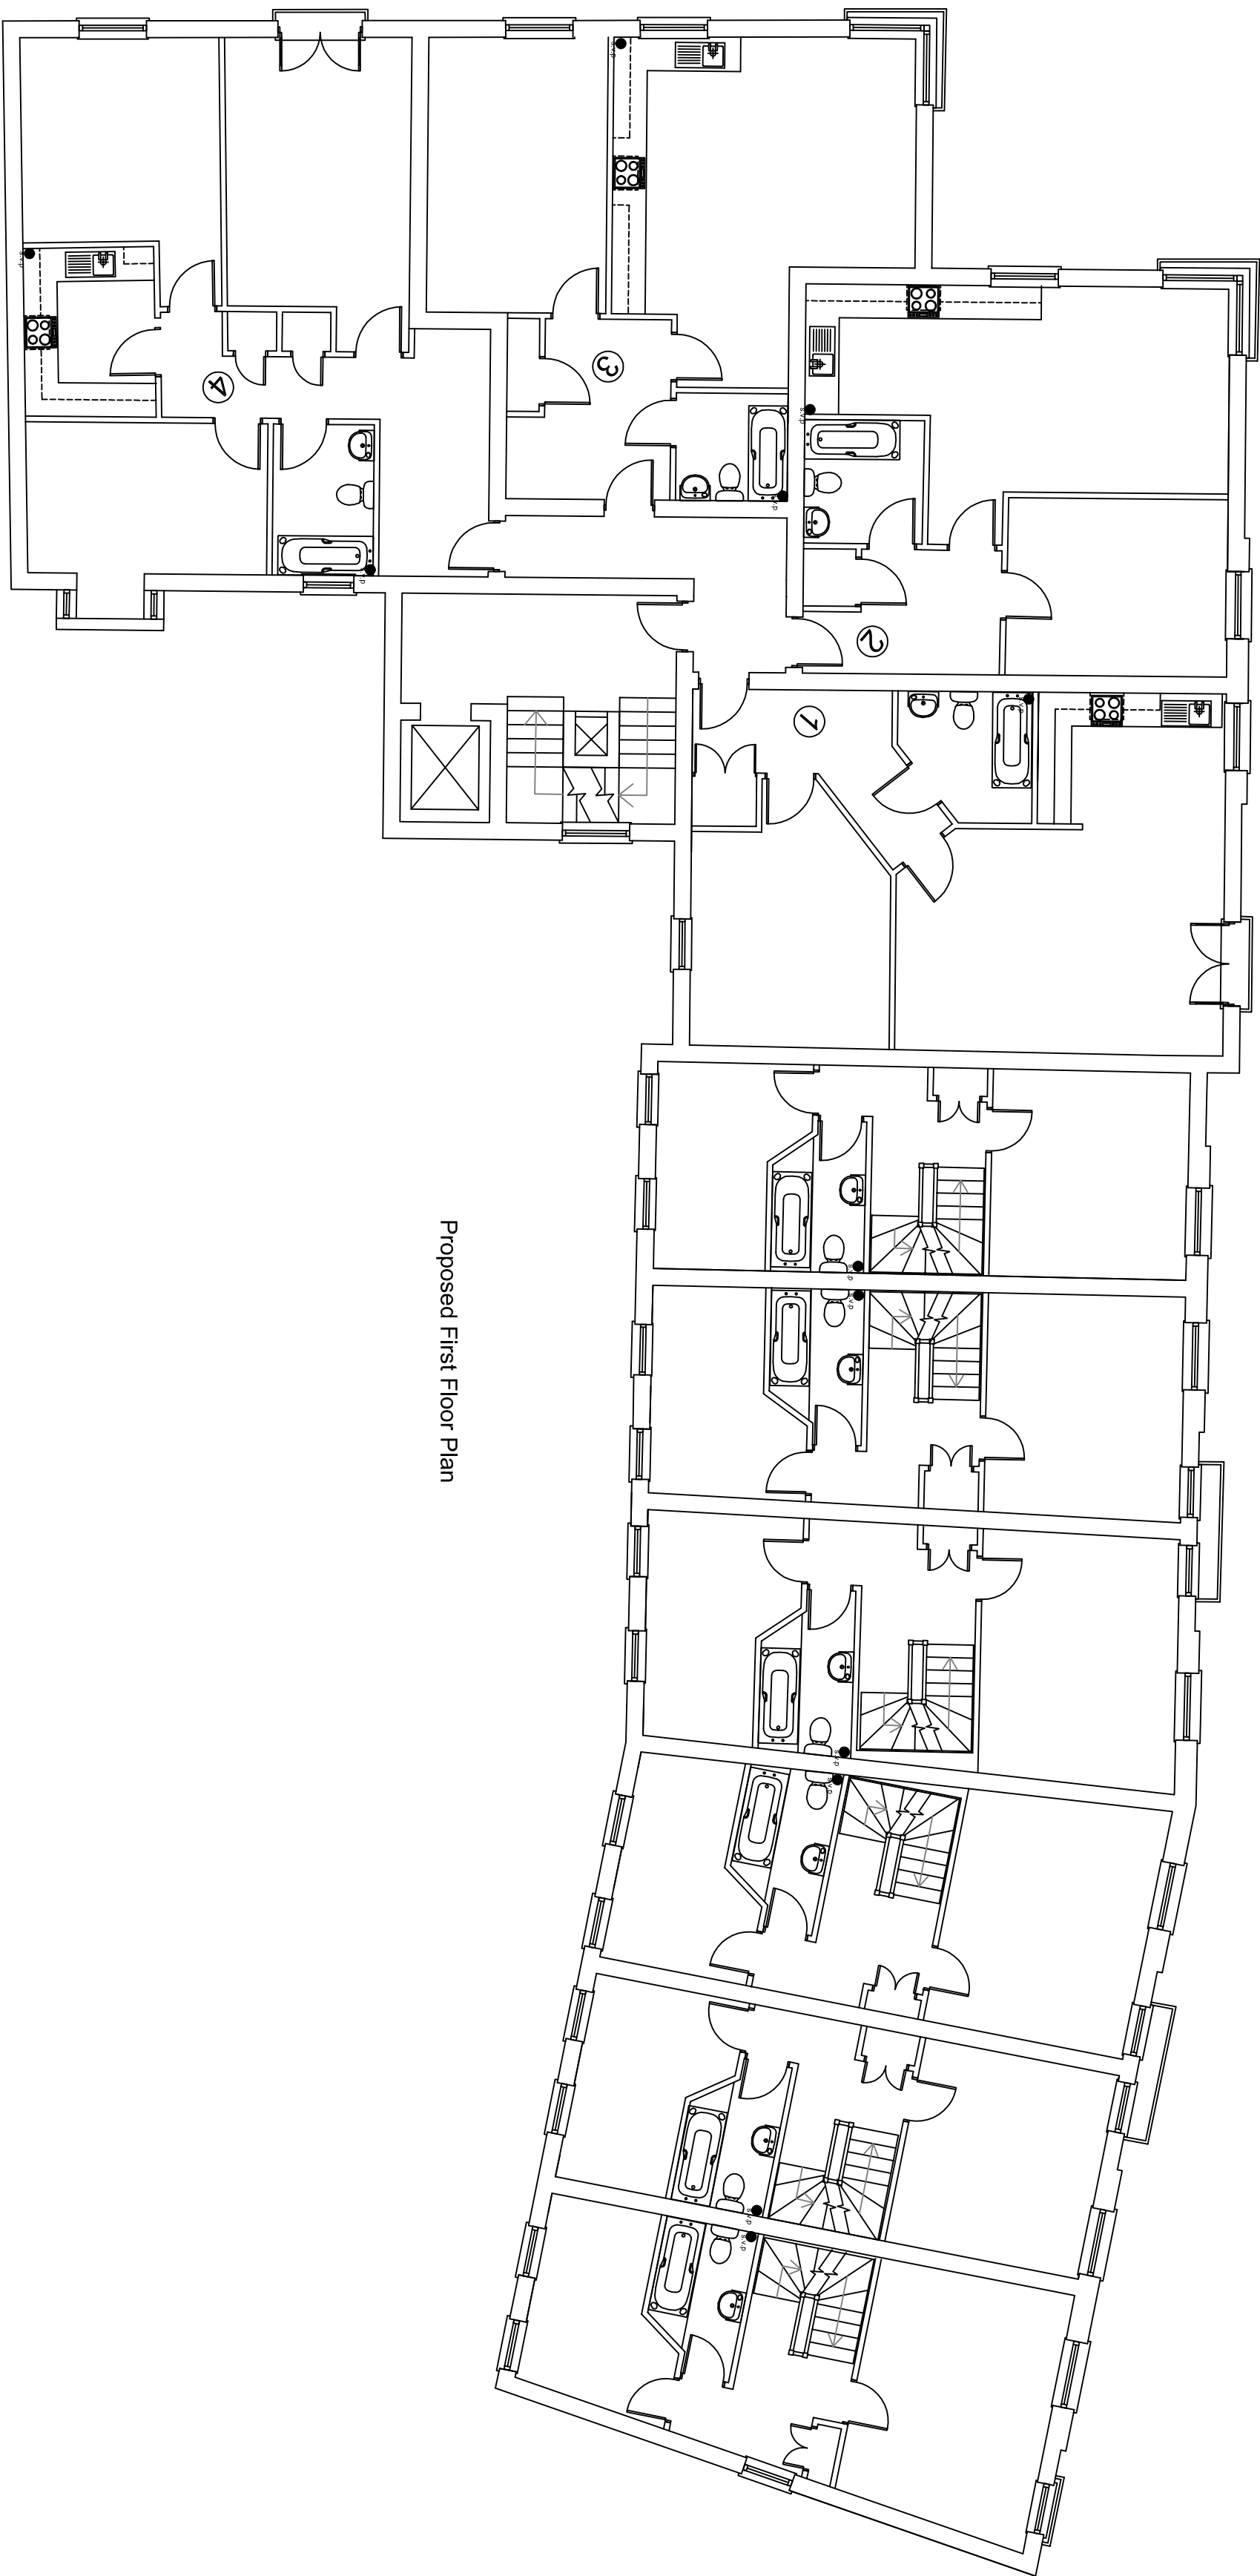

Proposed First Floor Plan

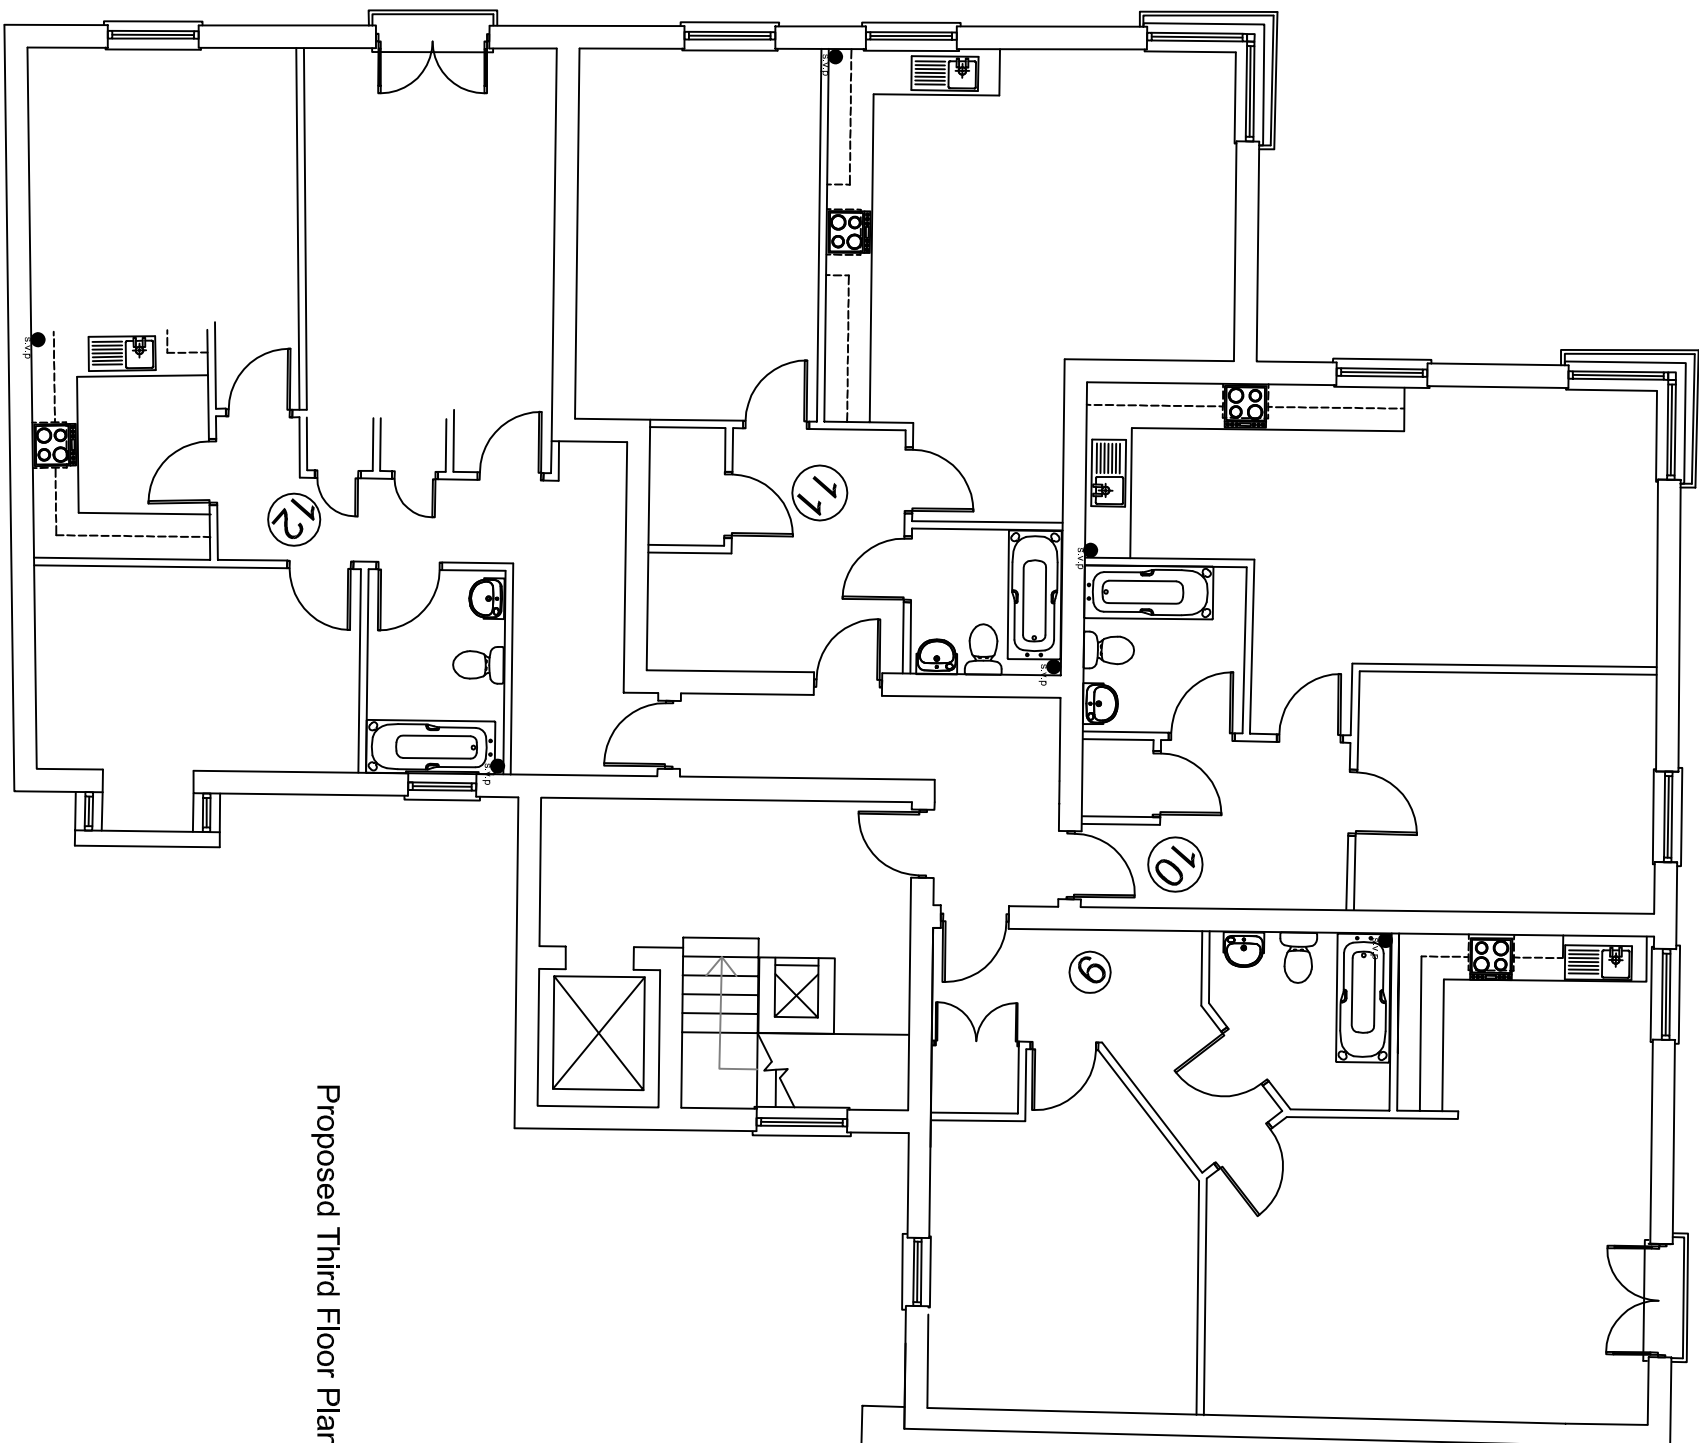

Proposed Third Floor Plan

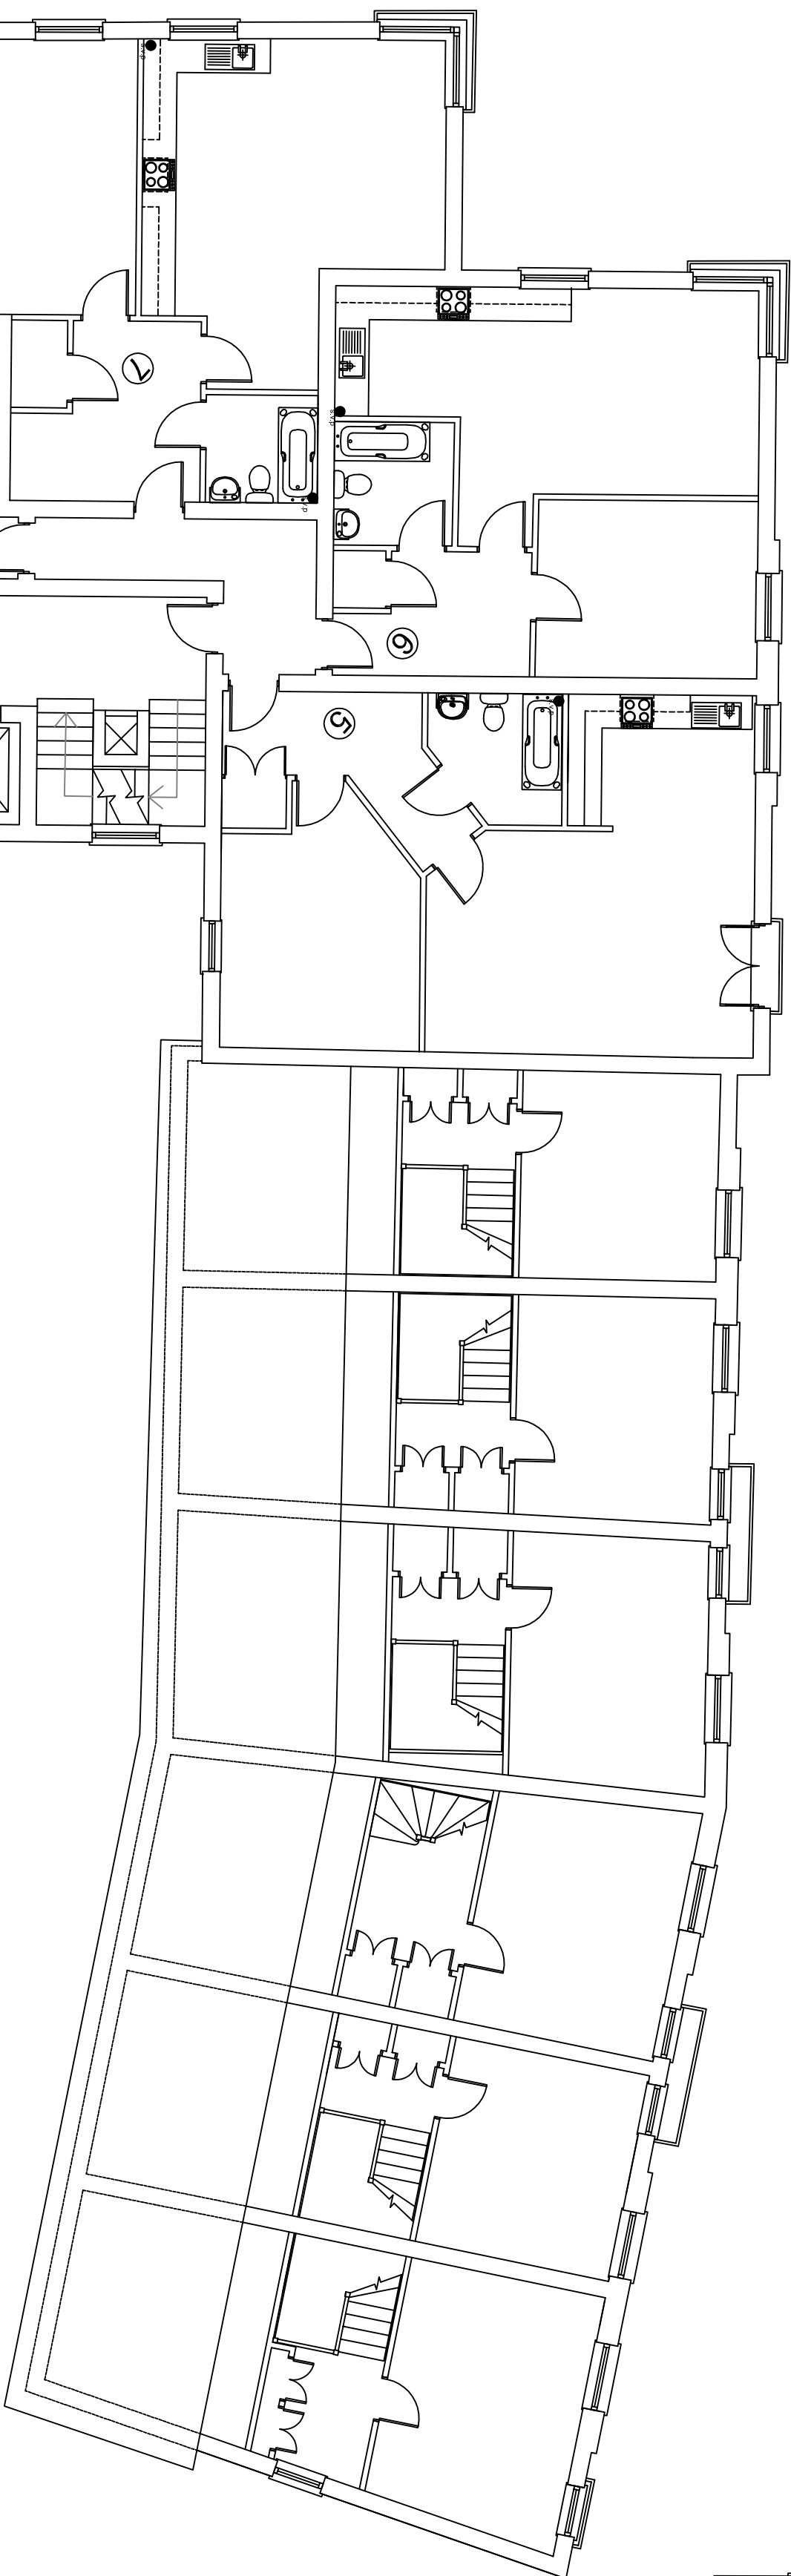

Proposed Second Floor Plan

Revision	Decision	Date	Drawn		
Project :					
The Former Wheatstreaf Brandean Road Leigh Park Hayant					
Drawing Title :					
Proposed Upper Floor Plans					
Chris Flint Associates Ltd					
CHARTERED SURVEYORS - PROJECT MANAGERS DEVELOPMENT CONSULTANTS					
Drawn By	Date	SHEET SIZE	Approved By	Date	
CF	13/04/16	A1			
Drawing No.	Revision	Scale			
CFA FULL 013		1:100			
PLANNING					
2 Emerald Close Wartonville, Huns P07 7NZ tel: 023 92 432484 fax: 023 92 358554 Email: chris@flintassociates.co.uk					