



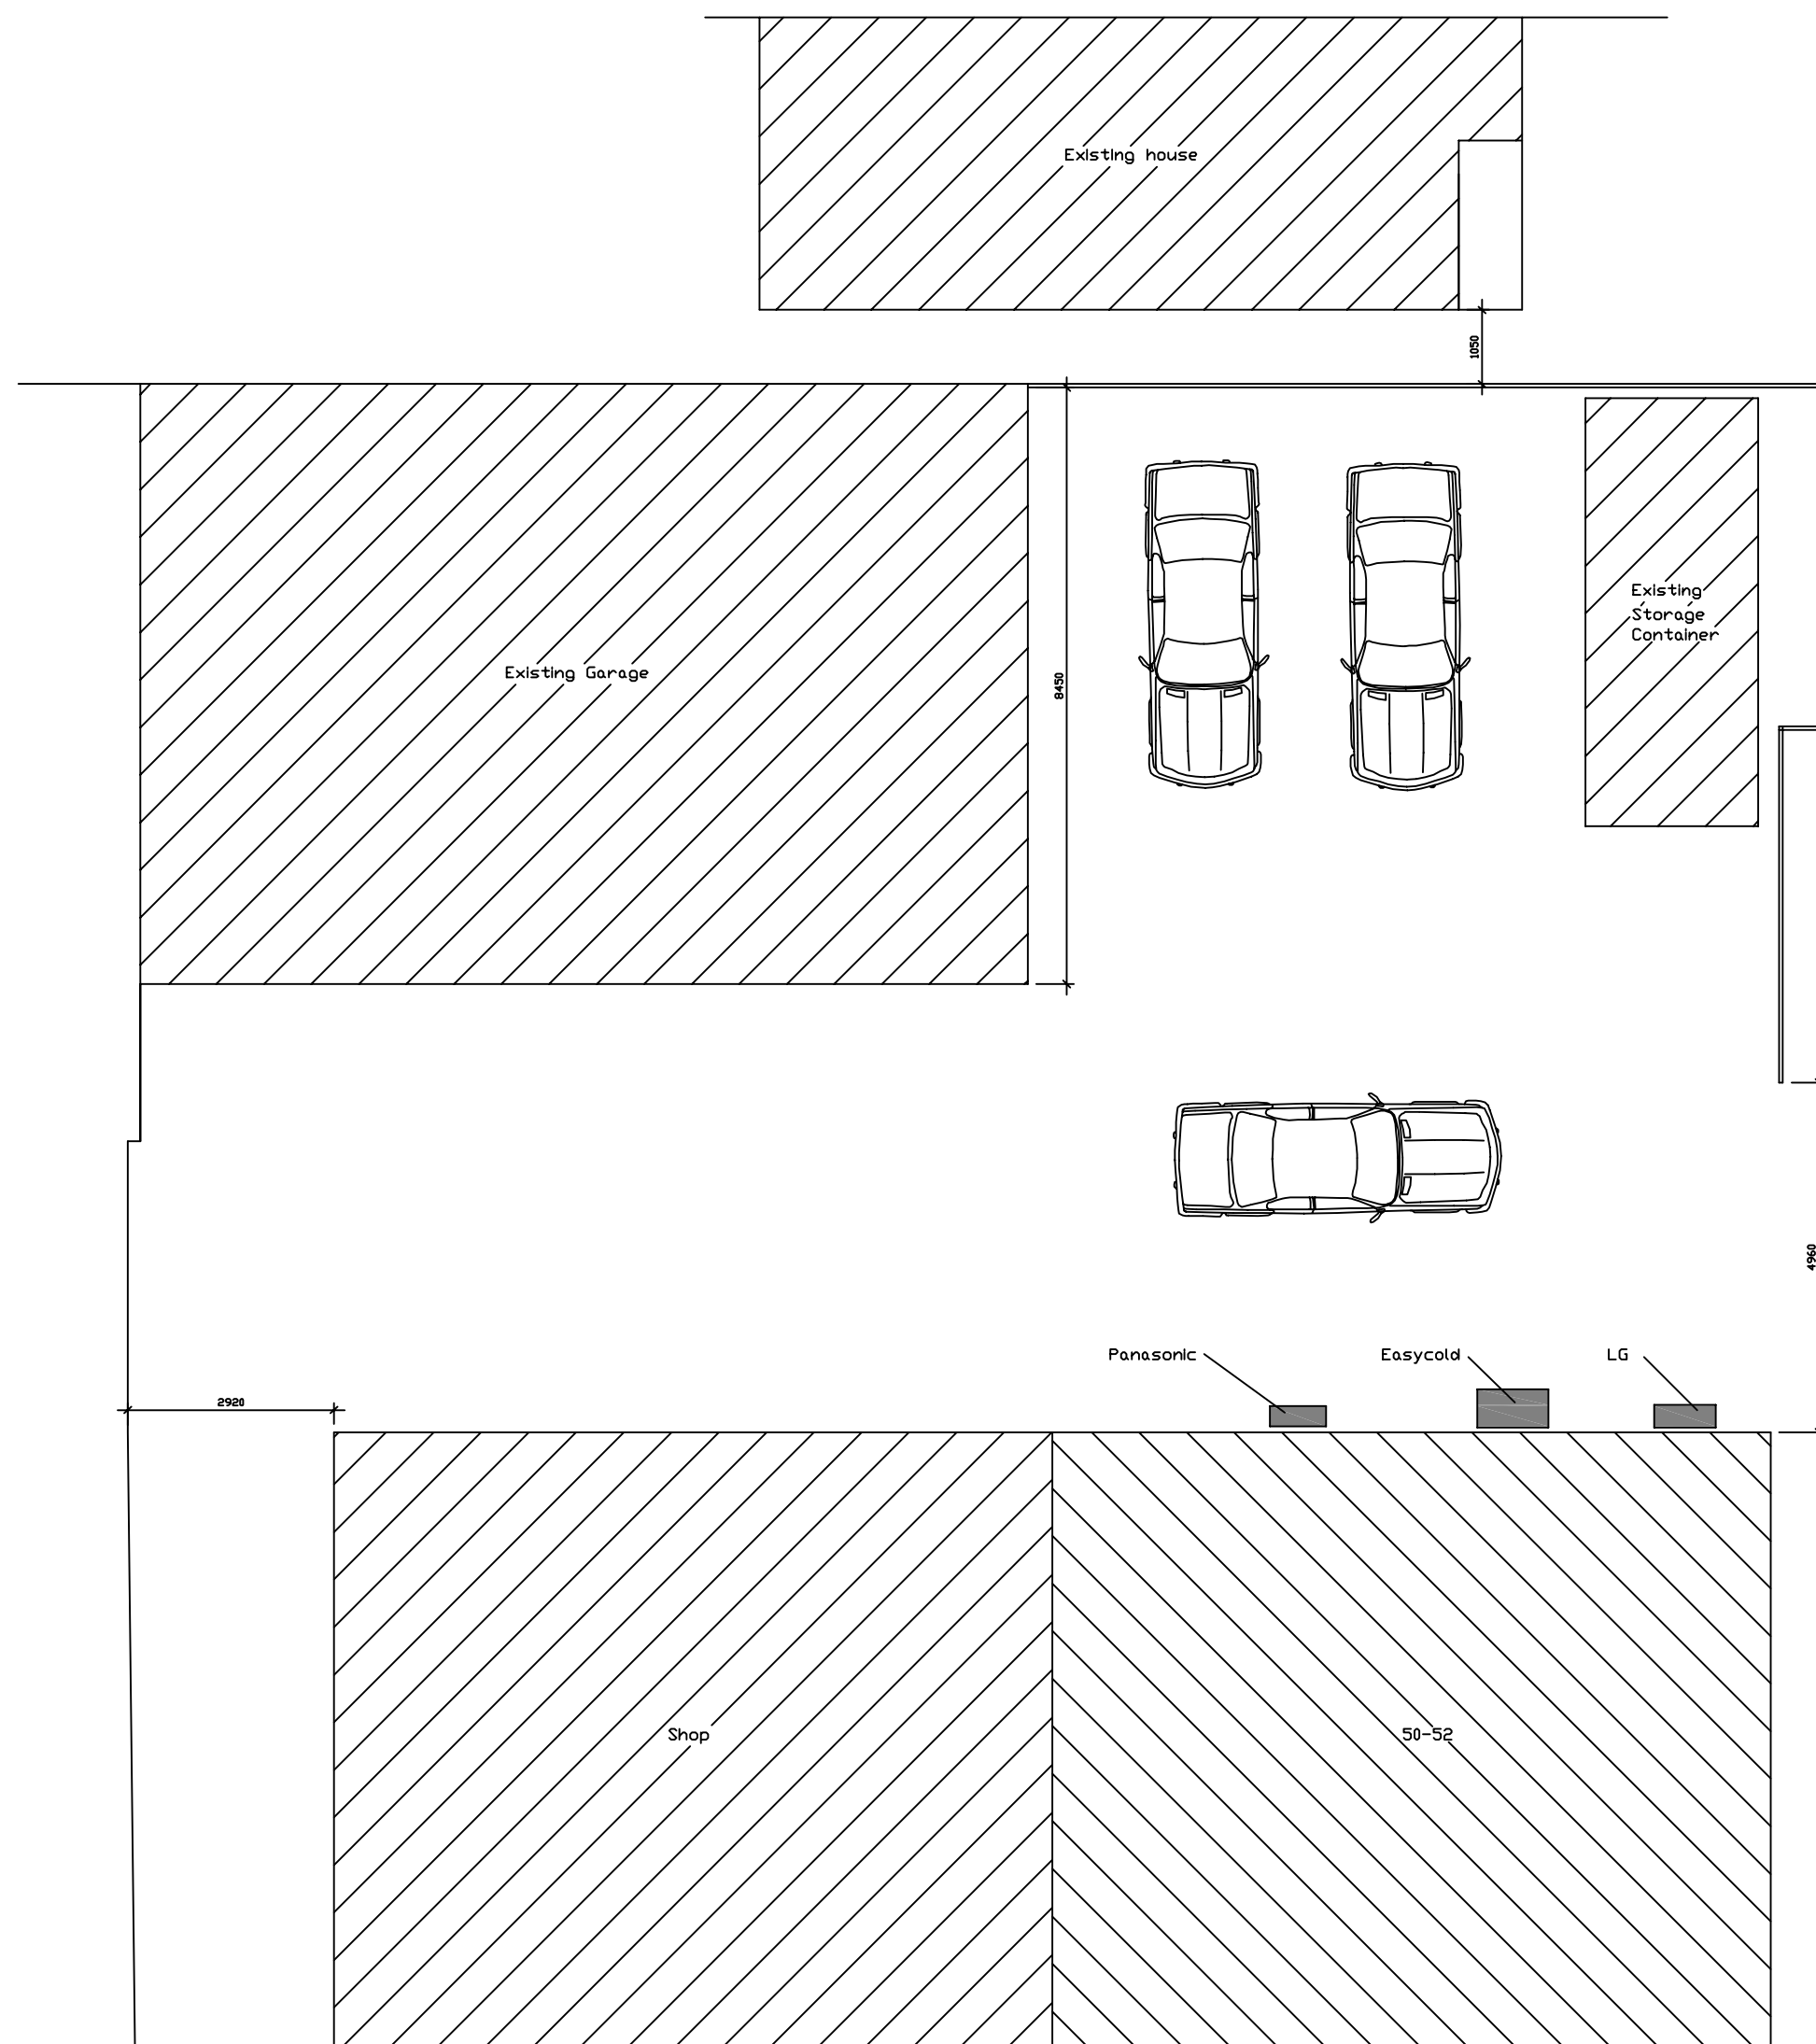


FLOOR PLAN

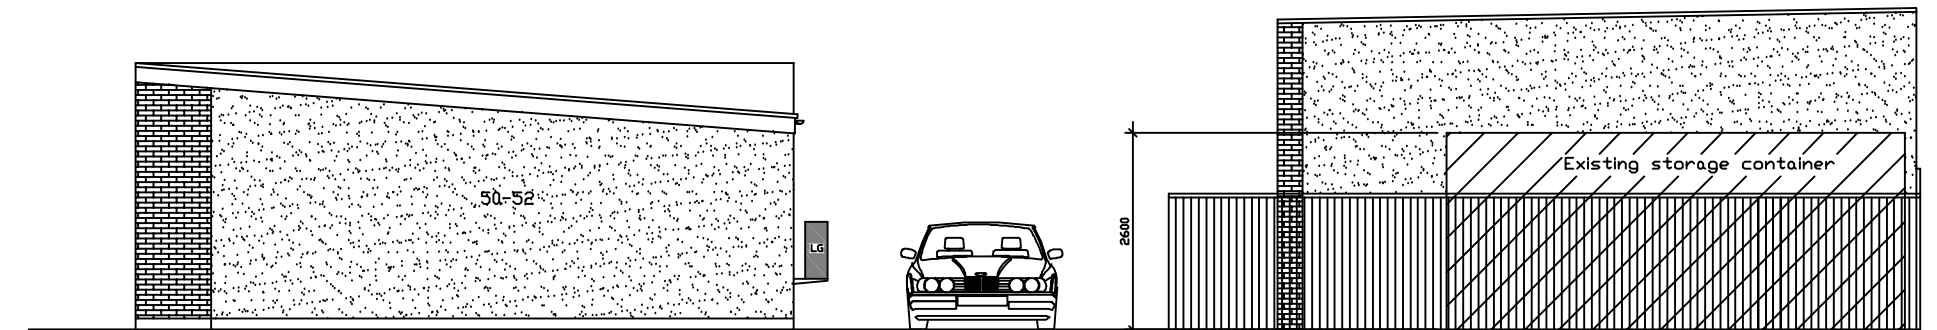

SIDE ELEVATION



PHOTO

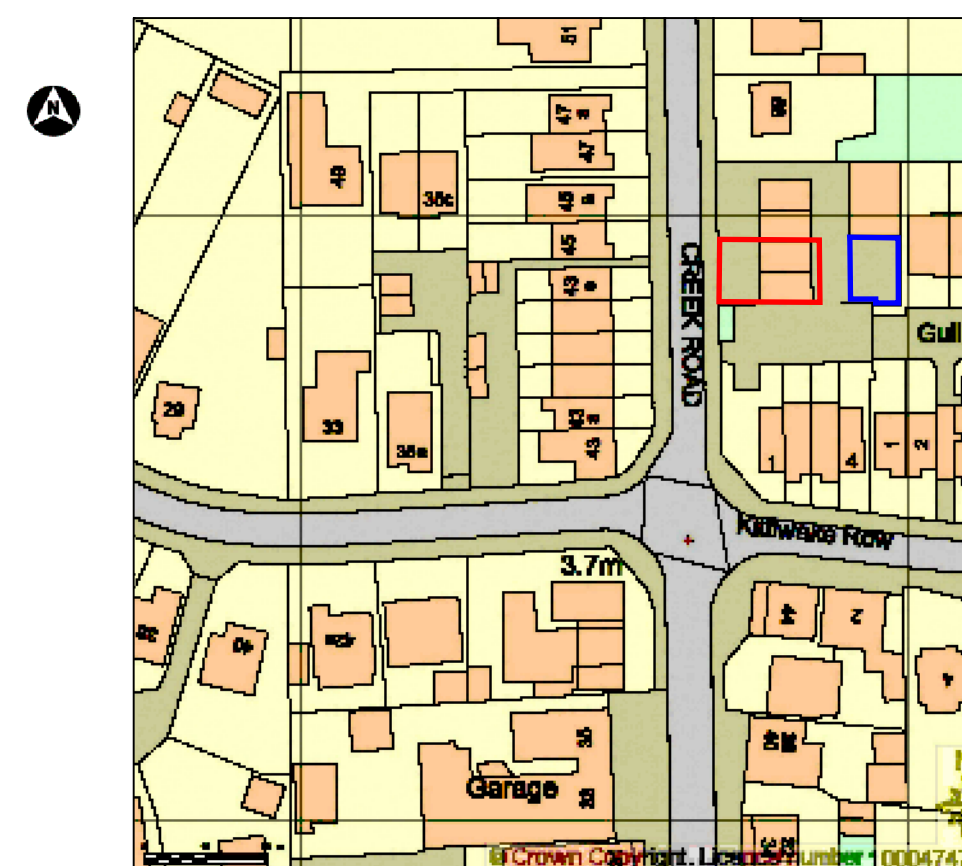

LOCATION PLAN 1:1250



Address: Sandypoint Convenience Store 50-52 Creek Road Hayling Island PO11 9RE	
Drawing Title: Proposed Extractors/Ventilation units	
Drawing Number Planning/001	Scale: 1:100 @ A2
Date: Oct 2015	Rev: