



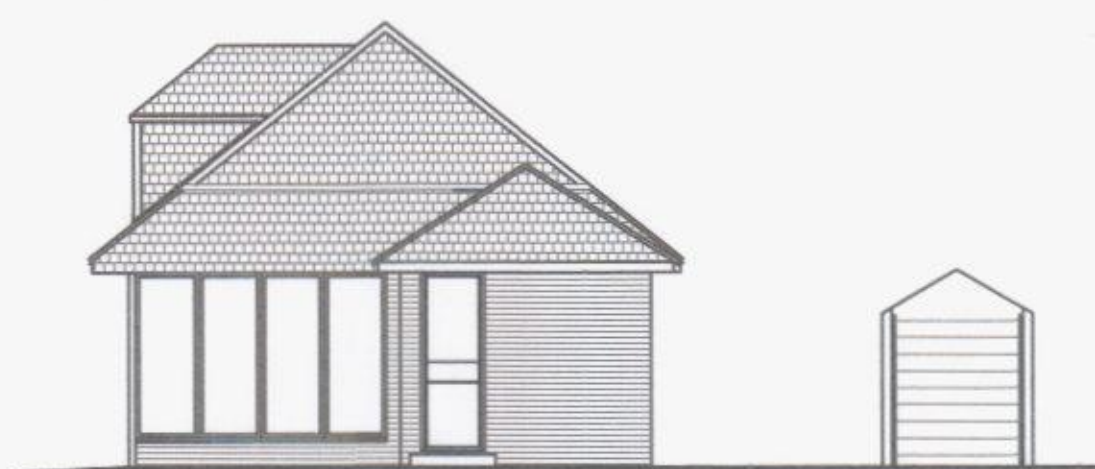


Proposed Rear Elevation




Existing Rear Elevation

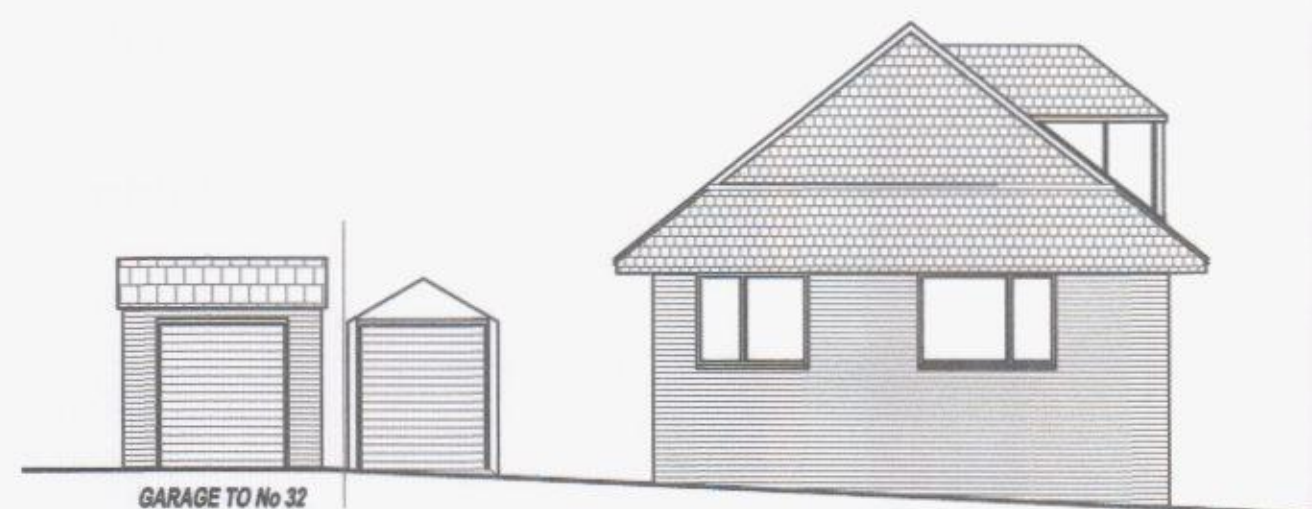


Existing Front Elevation

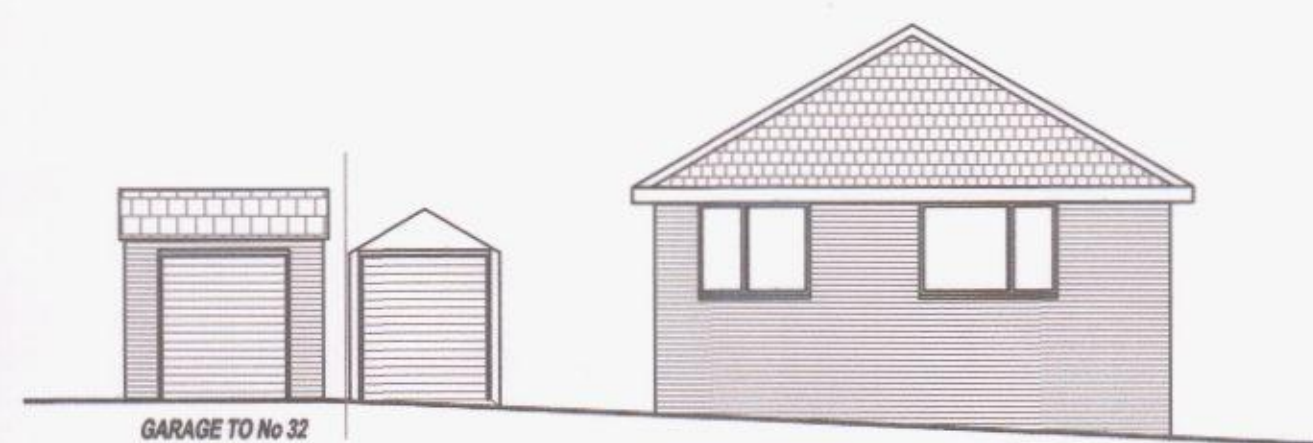


Existing Front Elevation

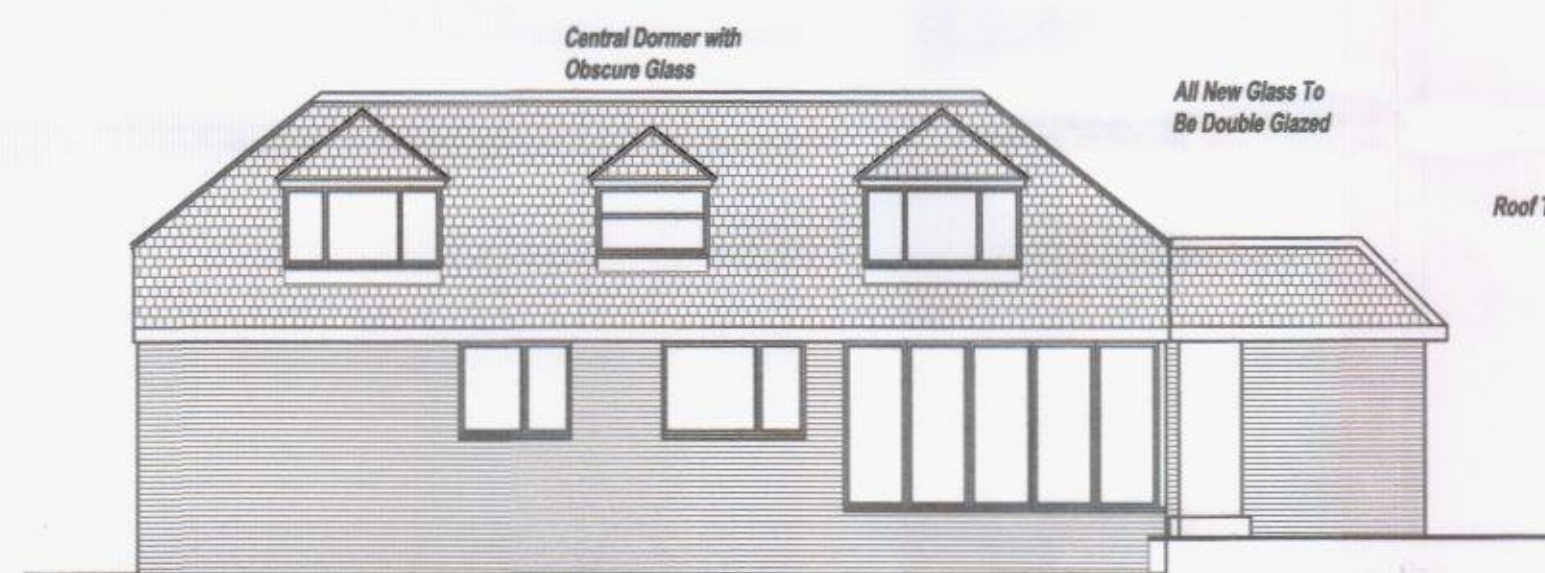


Proposed East Side Elevation

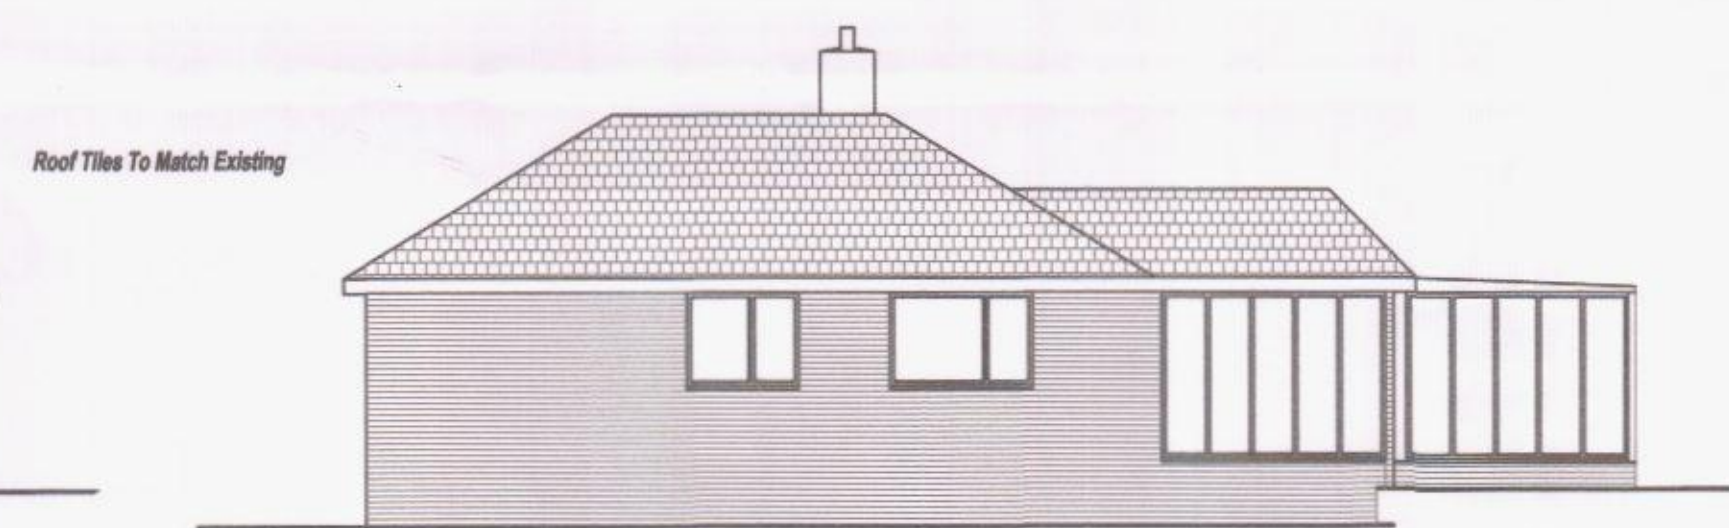

Existing East Side Elevation

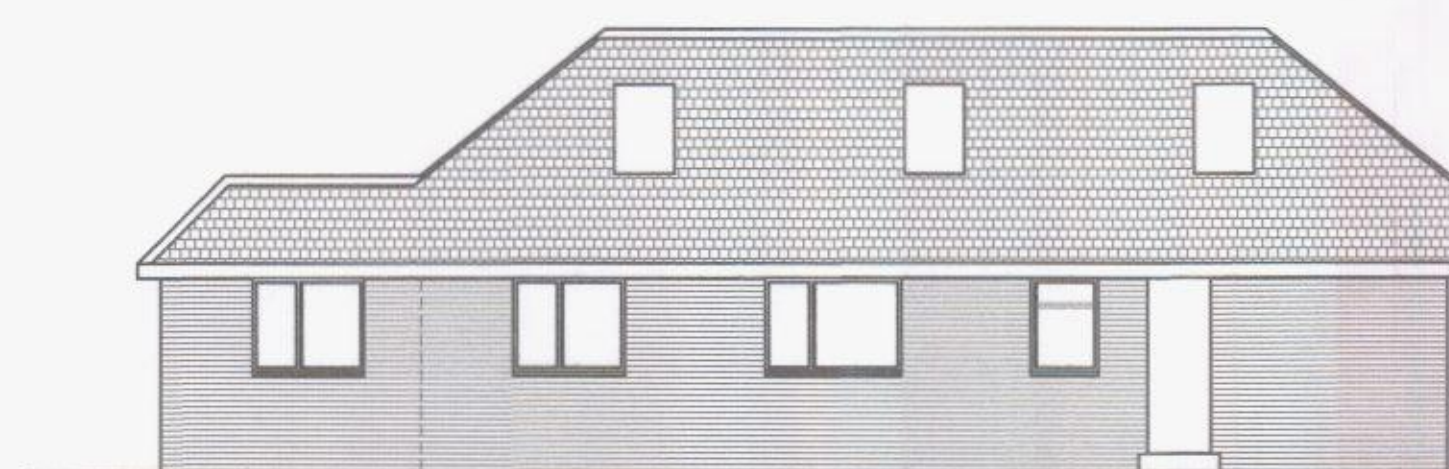


Proposed West Side Elevation

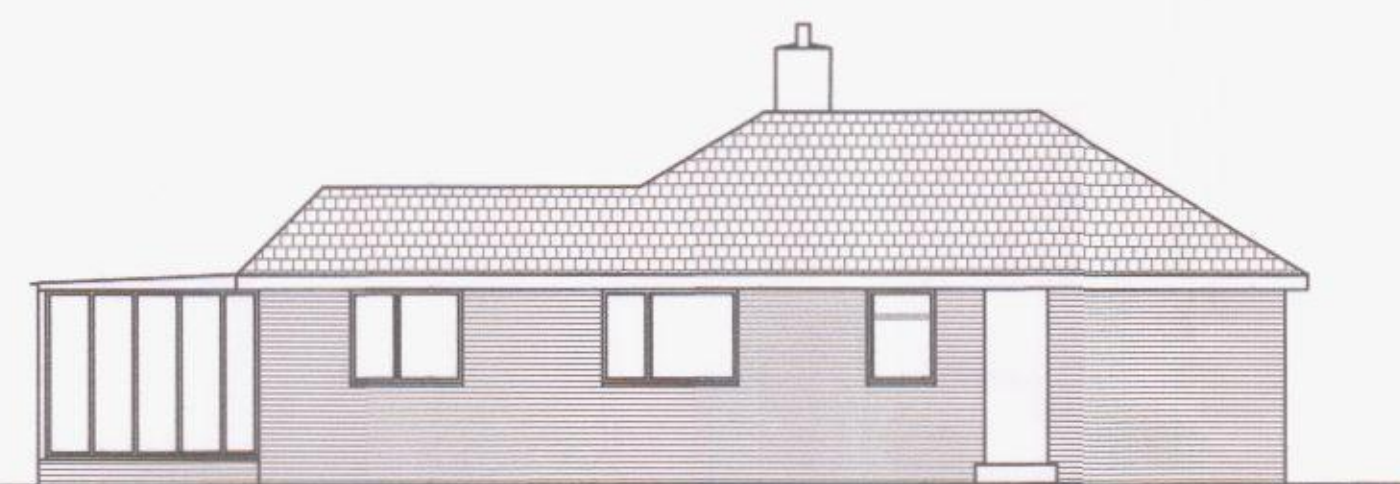

Existing West Side Elevation



0 1 2 3 4 6 8 10m SCALE 1 : 100

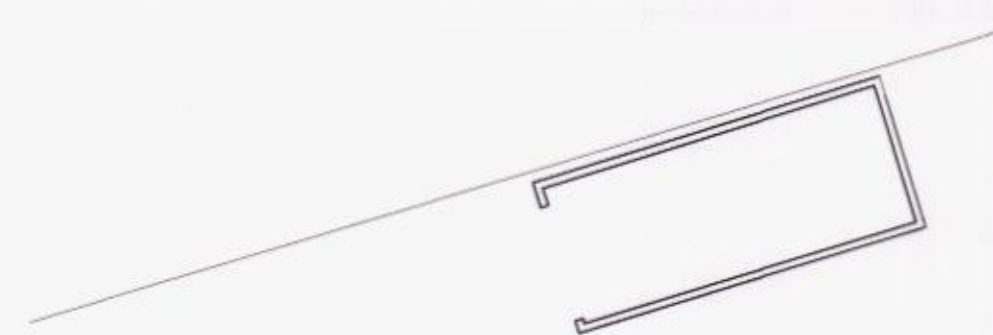

Existing Ground Floor




Existing Roof Floor

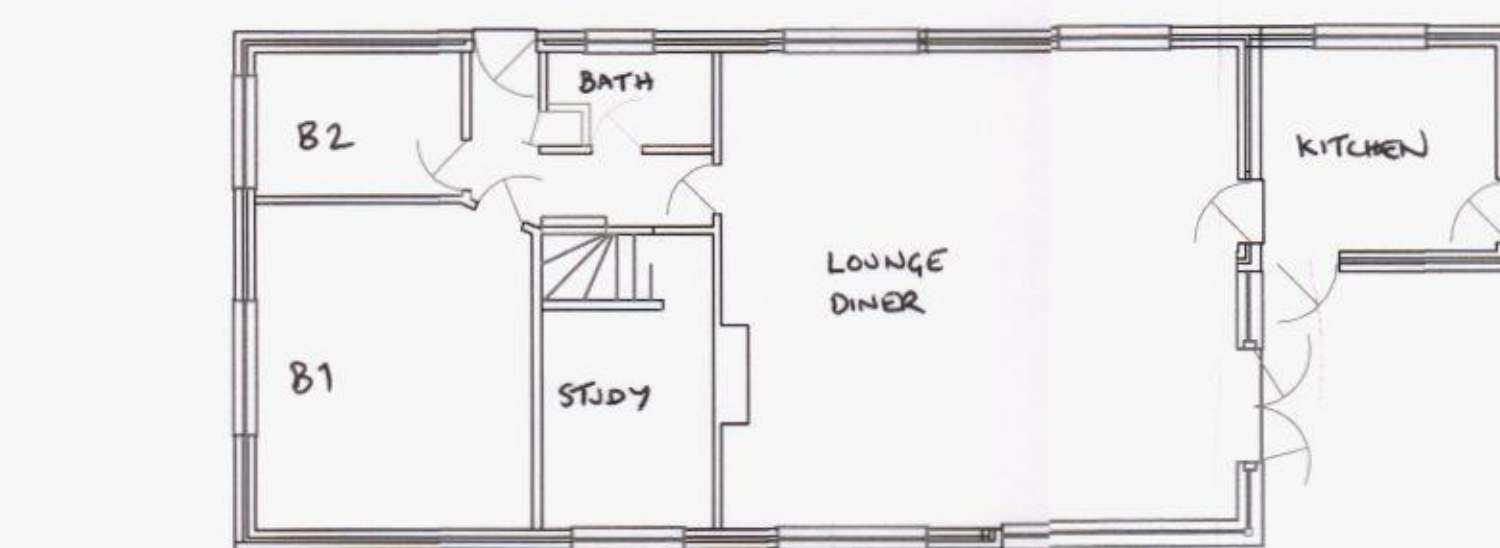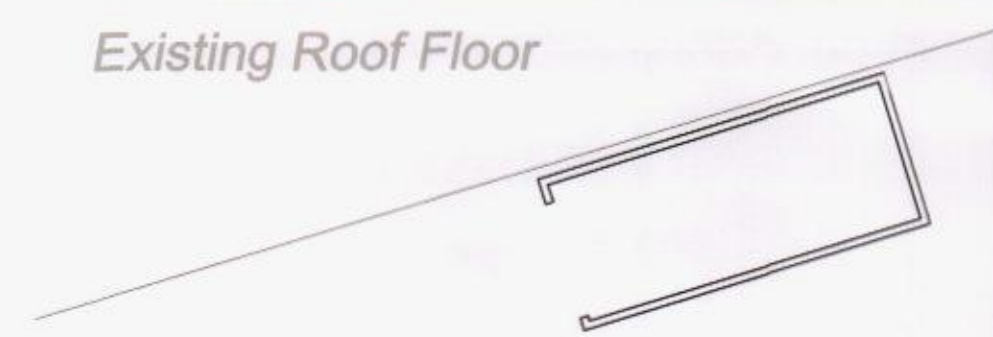

Proposed Ground Floor



Proposed Roof Floor

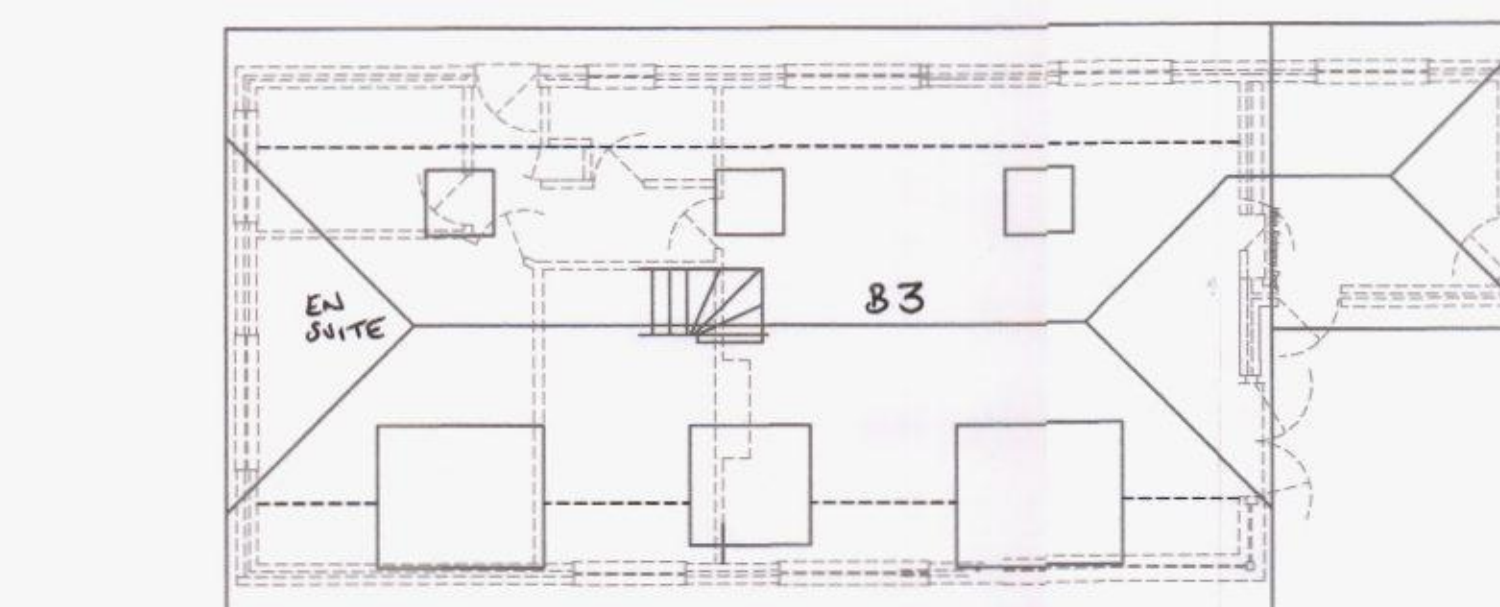

This drawing is copyright and must not be reproduced wholly or in part without prior permission of Pearson Ellis Portsmouth.

notes

- 1 This drawing is to be read in conjunction with all other relevant details and drawings as issued by the Architect and Consulting Engineers
- 2 This drawing must not be scaled.

This drawing can be scaled for Planning Use Only

E	Added notes for Planning Application Submission	17/08/15
D	Altered For Pre-Planning - ridge & hip lowered	14/08/15
C	Altered For Comments For Pre-Planning	20/07/15
B	Altered after comments from Planning	11/07/15
A	Altered after comments from pre-planning advice	12/06/15

rev	amendment	date
-----	-----------	------

issue

PEP

Pearson Ellis Portsmouth
Consulting Civil & Structural Engineers

37 Havant Road, Hordean, Waterlooville
Hampshire PO8 0DP
Telephone : 02392 596600 Email : PEP@Portsmouth@aol.com

client

Paulin McKeever
30 Springfield Close
Bedhampton

contract

30 Springfield Close
Bedhampton Havant
Hampshire PO9 3NY

architect

RECEIVED
17 AUG 2015
HBC Development Control

title

Proposed Side and
Rear Extensions with
Attic Rooms

drawn pm

date Apr 2015

scale 1:100

checked

drawing number

/ 101

job no M15022

revision

E

Revised
1.9.15