




m	10	20	30	40
-----	----	----	----	----

SITE PLANS


A. JT revisions. 12/02/16
B.
C.
D.

 



The Old Brewery,
15E South Street, Havant,
Hampshire, PO9 1BU
023 92 474 919
critchleyarchitect@hotmail.com

1586-111^A

© Crown Copyright
All rights reserved.
Reproduced by Permission.
Licence No. 100046837

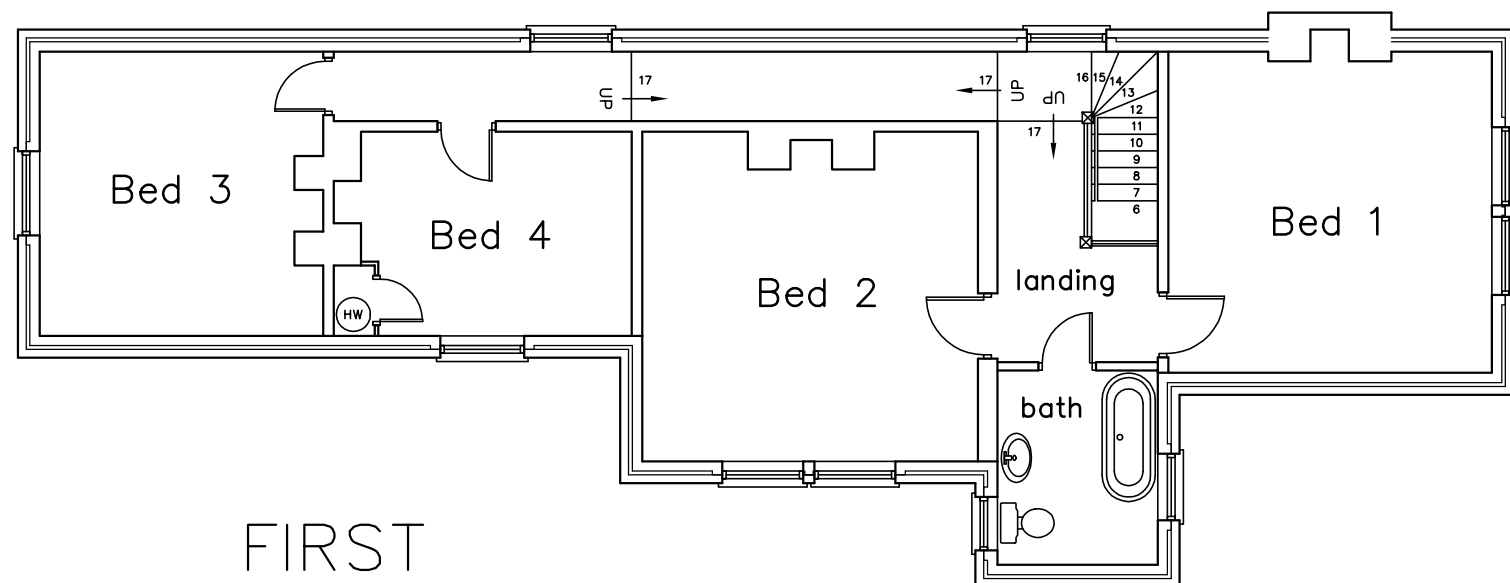

FIRST

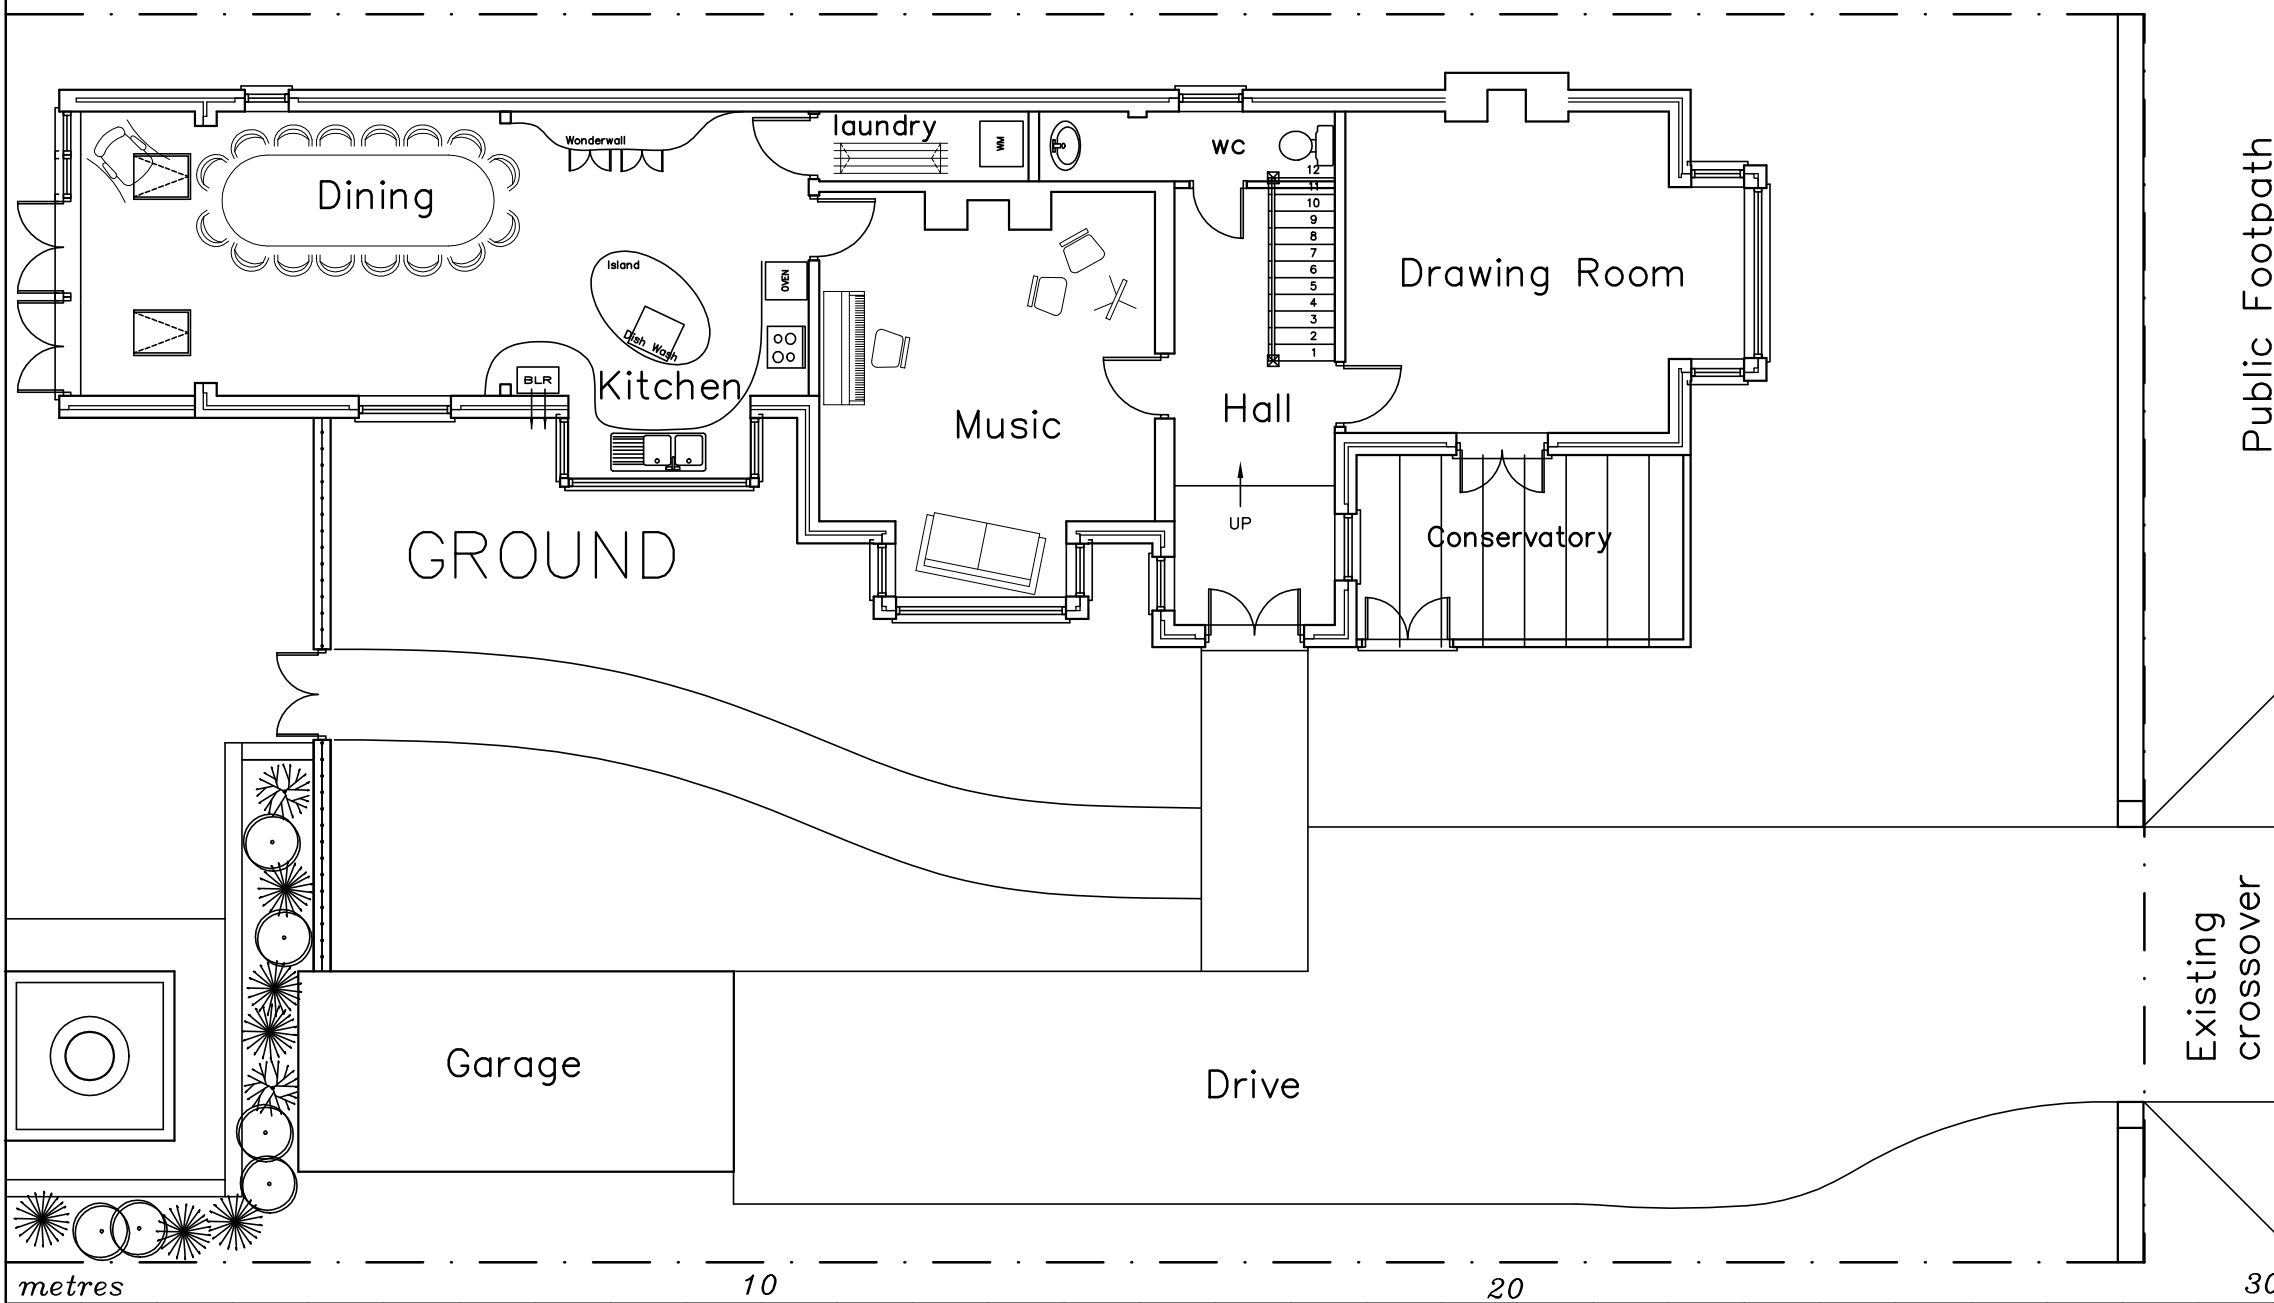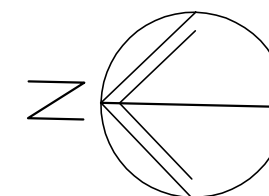


GROUND

Public Footpath

Existing
crossover

9 Grove Road
Havant
PO9 1AR
EXISTING
PLANS

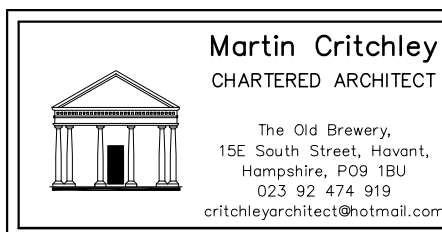

Scale 1:100 at A3
Date 25/04/07
Drawn MHC

Revisions

A.
B.
C.

0726-211⁰

metres 10 20 30



WEST



SOUTH




NORTH

9 Grove Road
Havant
PO9 1AR

EXISTING ELEVATIONS

Revisions

- A. Roof Revisions 04/02/16
- B.
- C.

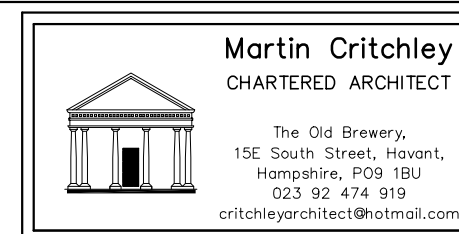

Scale 1:100 at A3
Date 04/02/16
Drawn ALB/MHC/NKM


0726-321^A

metres


10

20


30

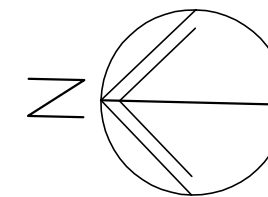


FIRST

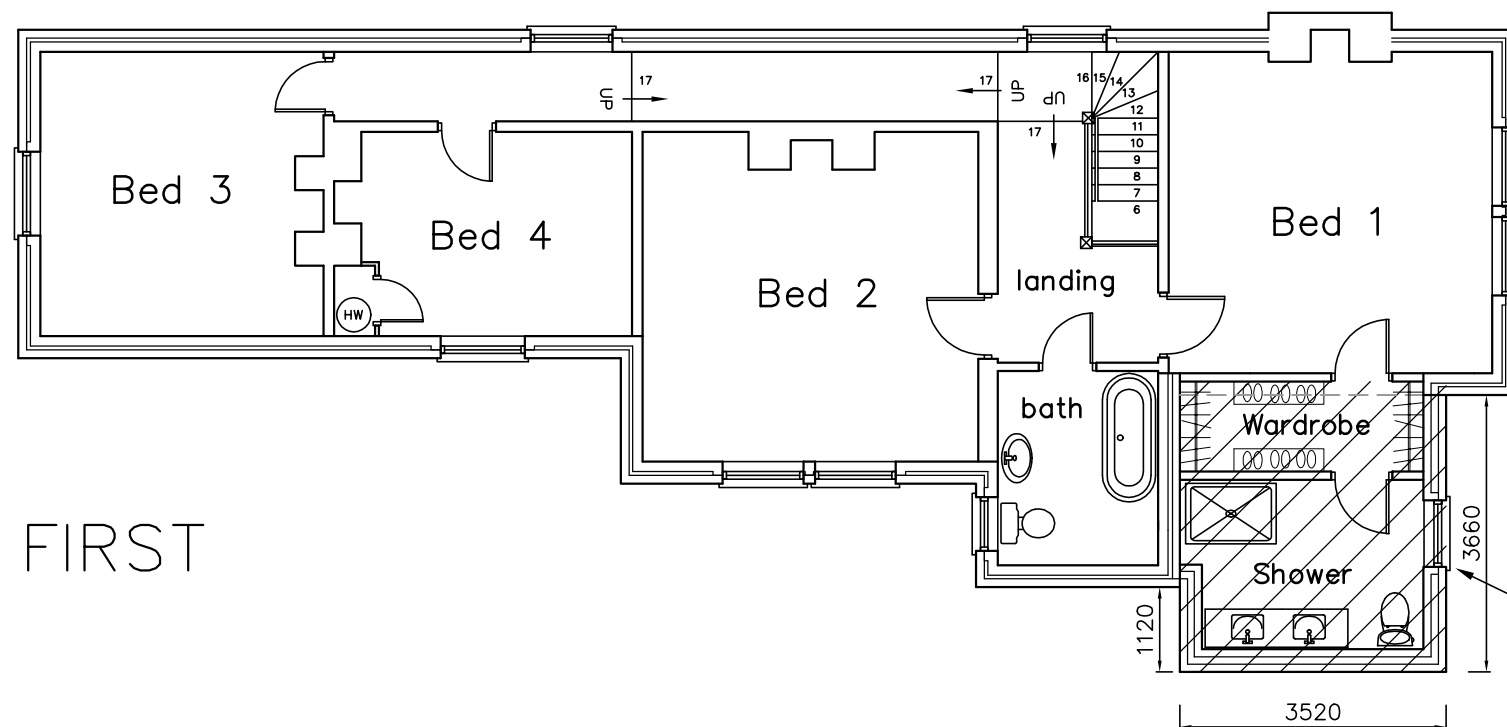

GROUND

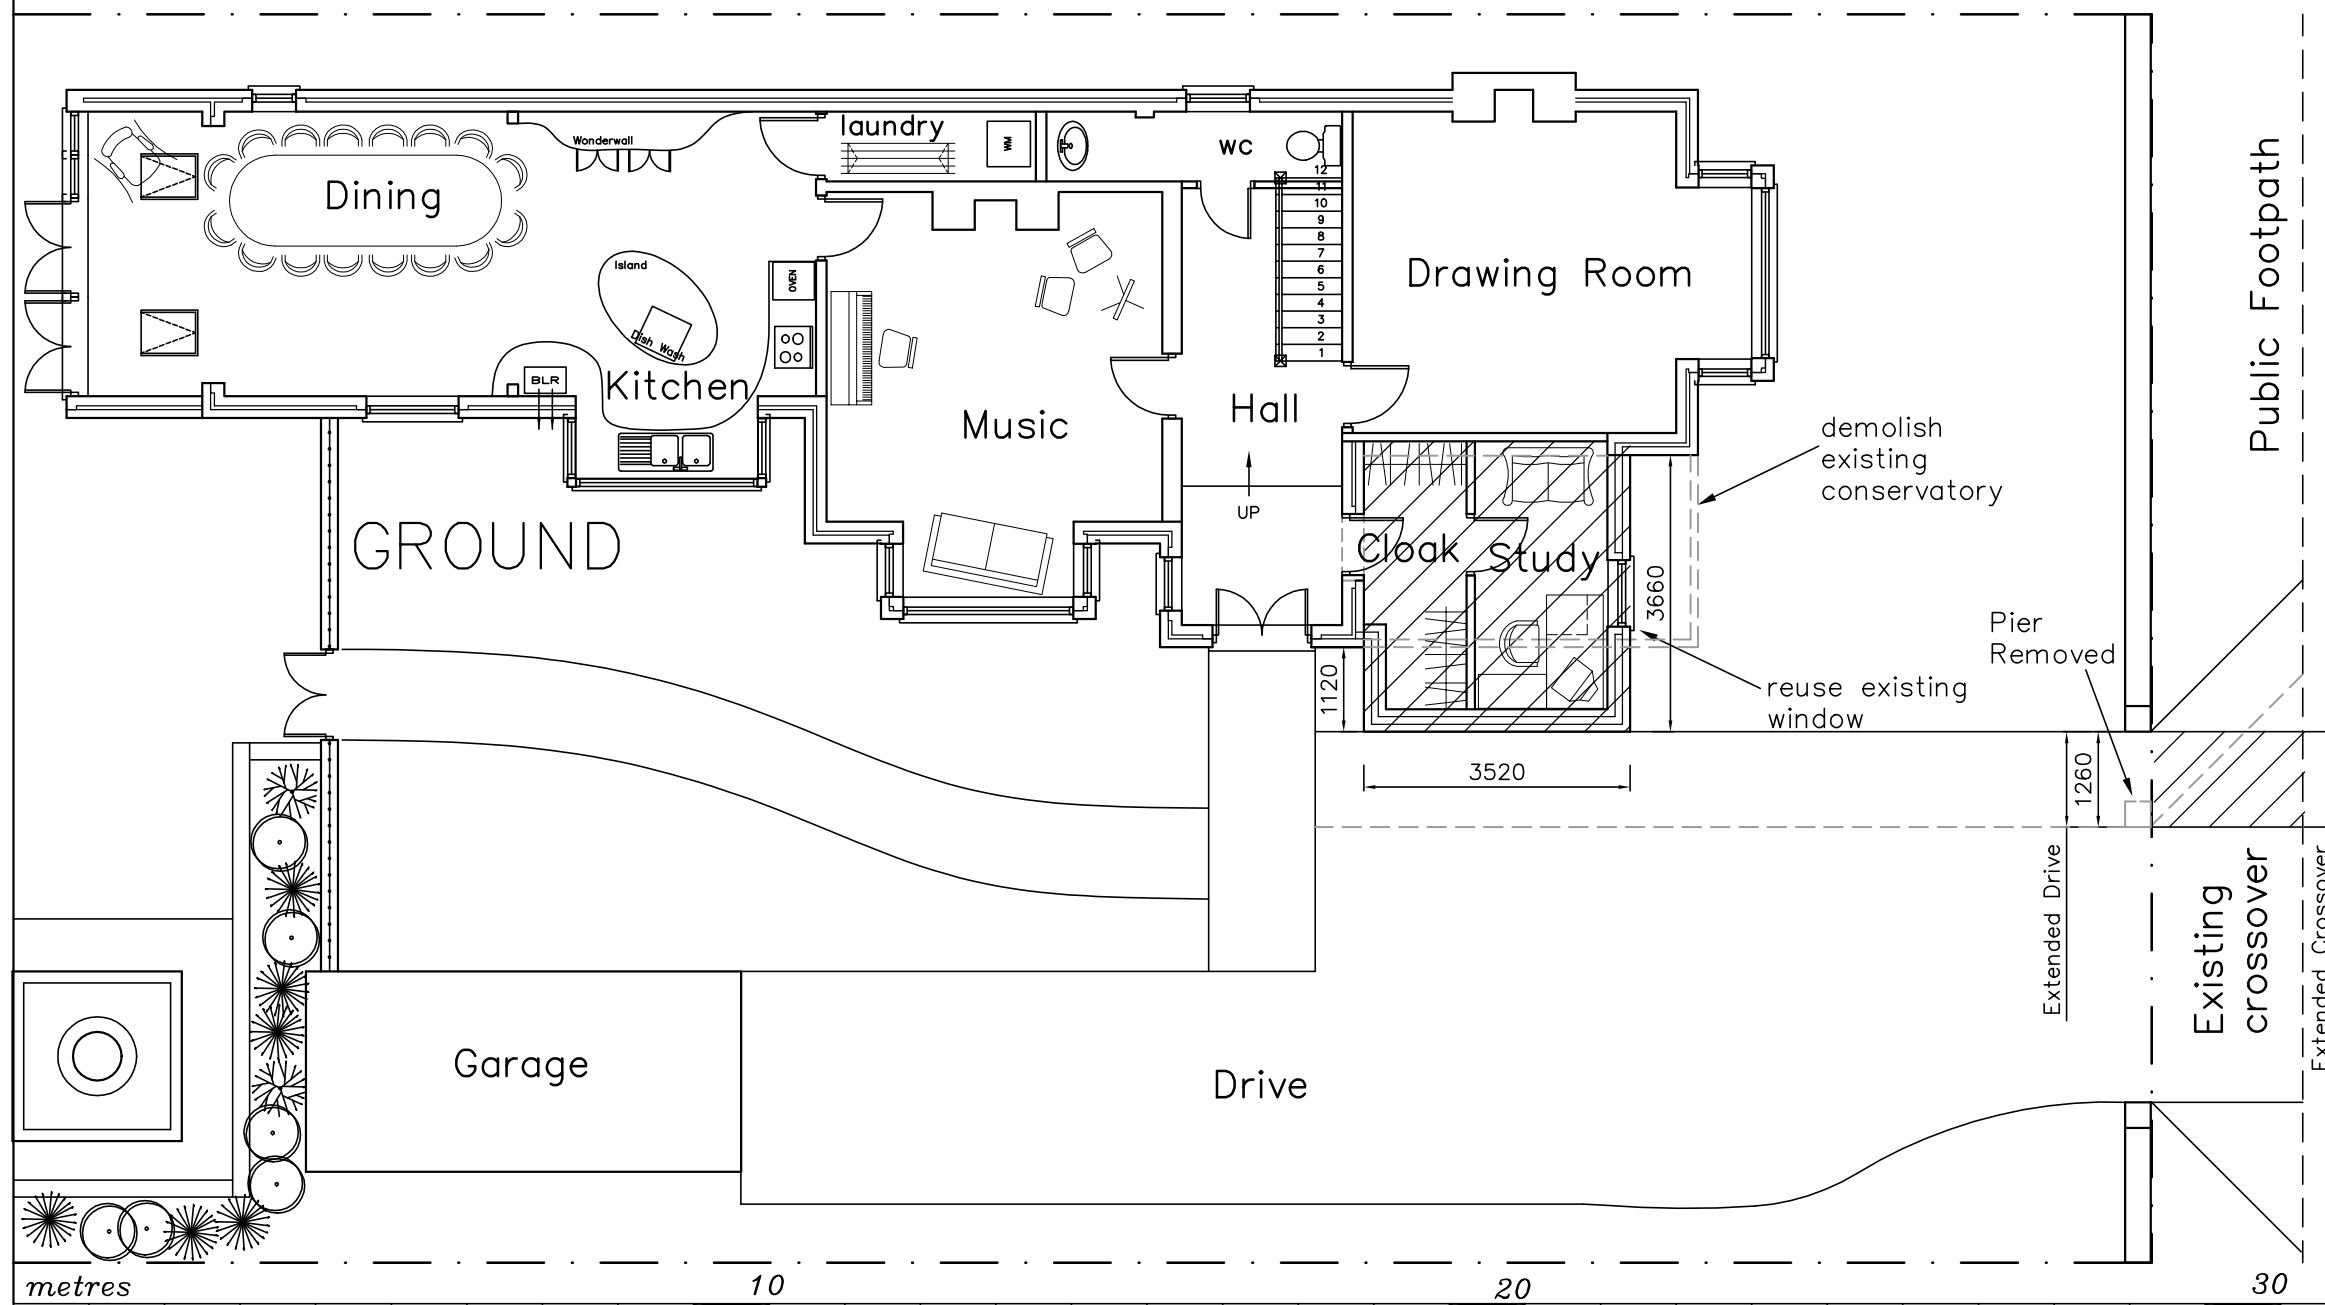

9 Grove Road
Havant
PO9 1AR
PROPOSAL
PLANS

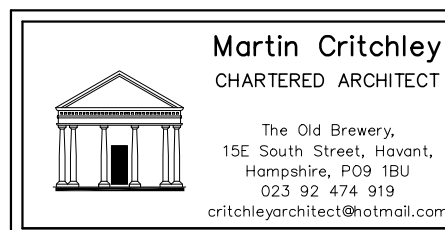

Scale 1:100 at A3
Date 11/02/16
Drawn MHC/BLB/NKM

Revisions

- A. Clients Revisions 12/12/15
- B. Clients Revisions 19/12/15
- C. Clients Revisions 11/02/16


0726-421^C



WEST



SOUTH

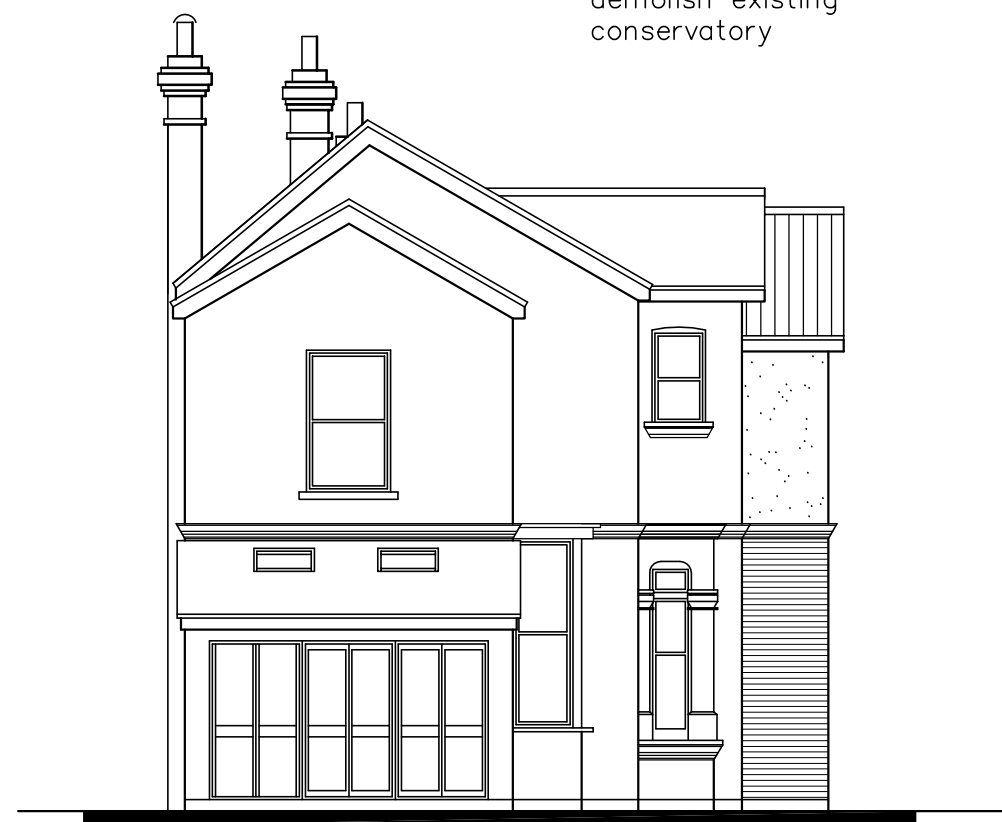


NORTH

9 Grove Road
Havant
P09 1AR

PROPOSAL ELEVATIONS

Revisions

- A. Clients Revisions 12/12/15
- B. Clients Revisions 19/12/15
- C. Clients Revisions 11/02/16

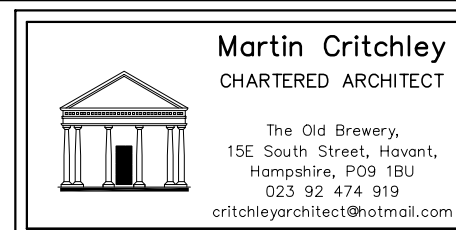

Scale 1:100 at A3
Date 11/02/16
Drawn ALB/MHC/NKM

0726-521^C

metres

10

20

30