


Cobden Arms
74-76 West Street
Havant

PROPOSED GROUND
FLOOR PLAN

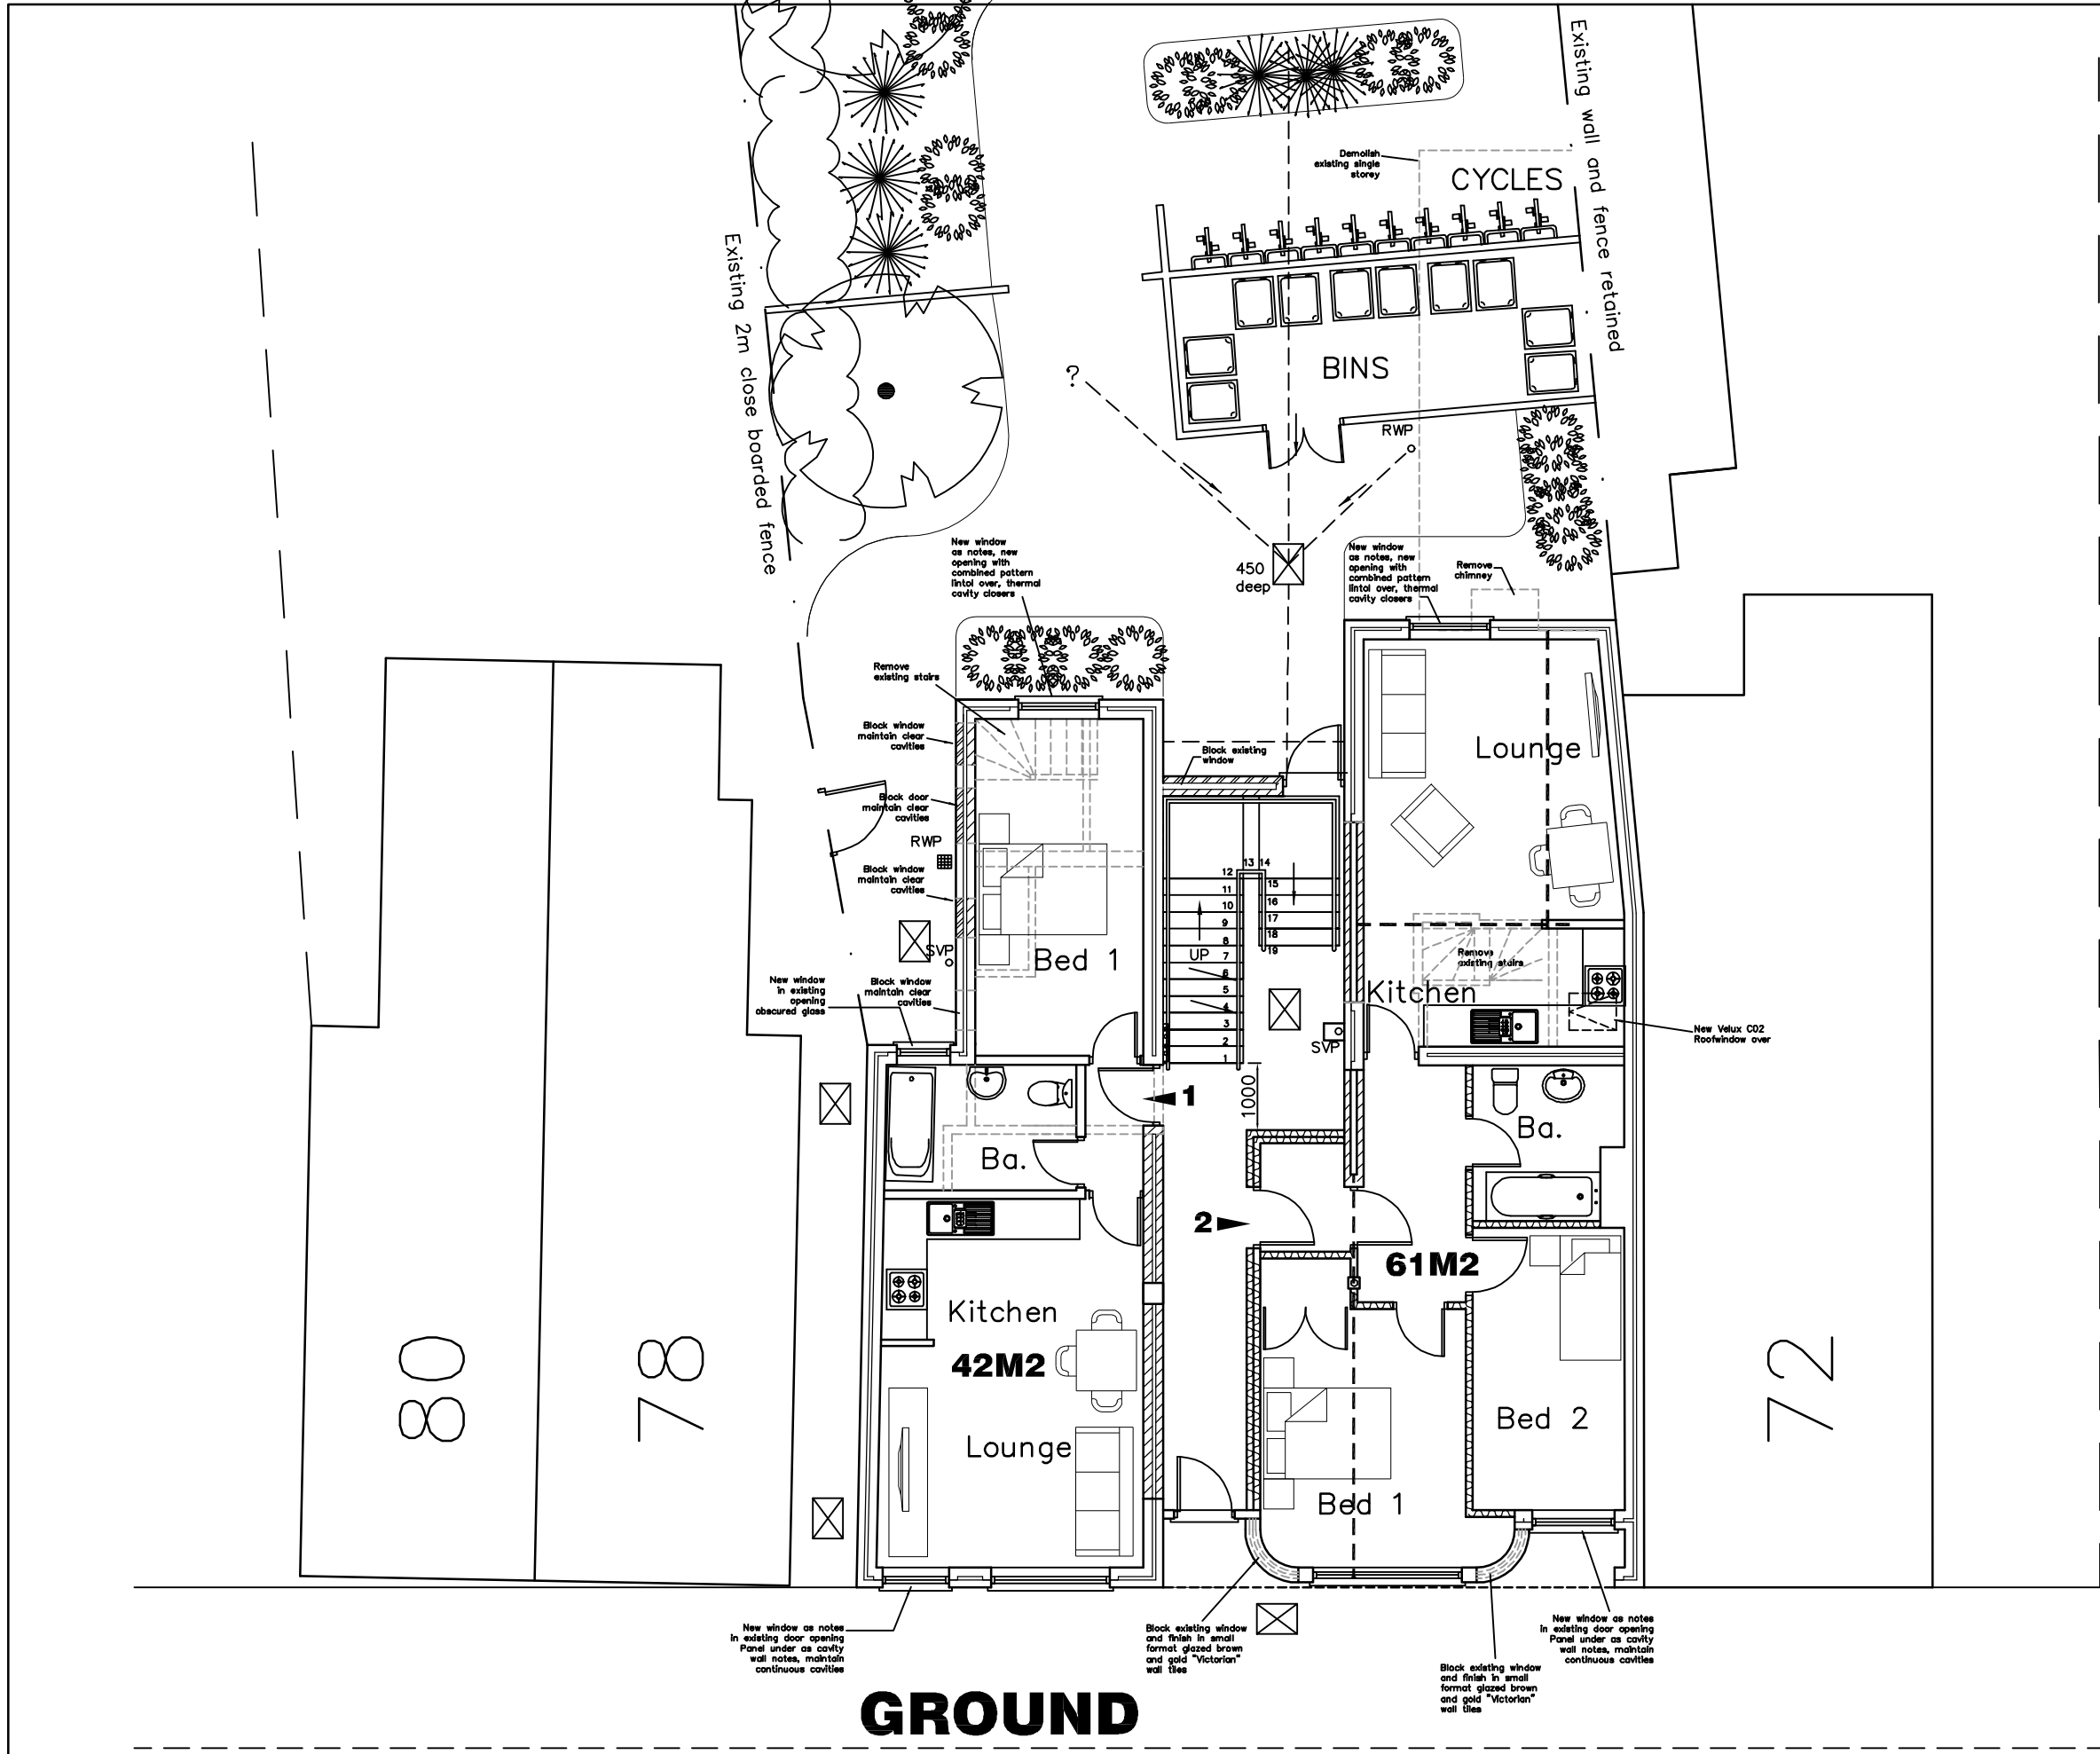


Martin Critchley
CHARTERED ARCHITECT

The Old Brewery,
15E South Street, Havant,
Hampshire, PO9 1BU
023 92 474 919
critchleyarchitect@hotmail.com

Scale 1 : 100
Drawn MHC/JHL
Date 15/01/16

Revisions
A.
B.
C.

 

1044-431⁰