



LOCATION PLAN 1:1250

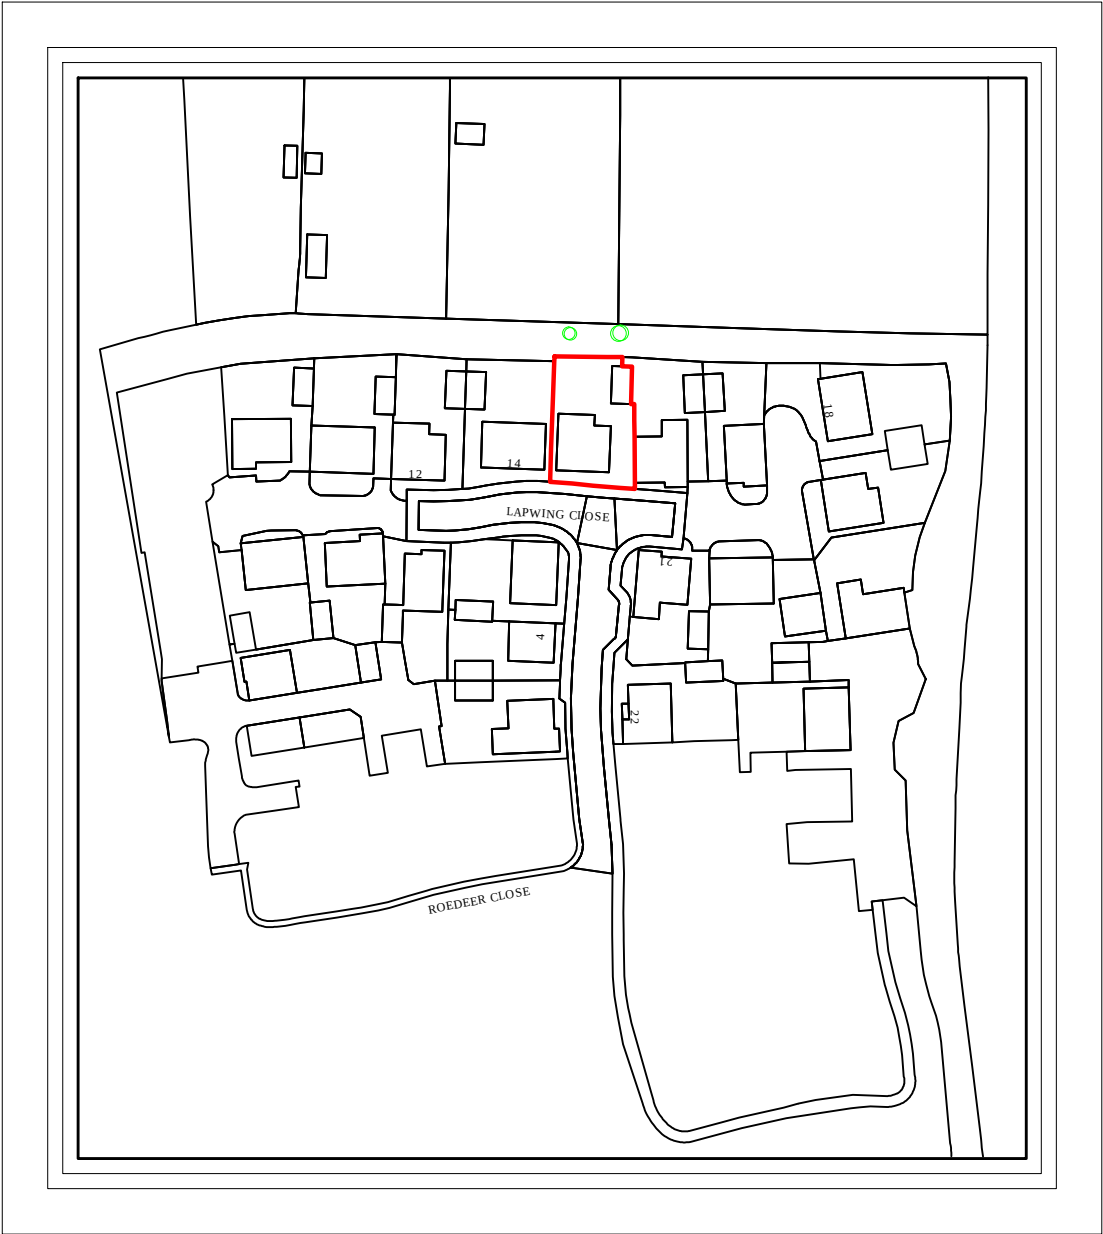

SITE PLAN 1:500

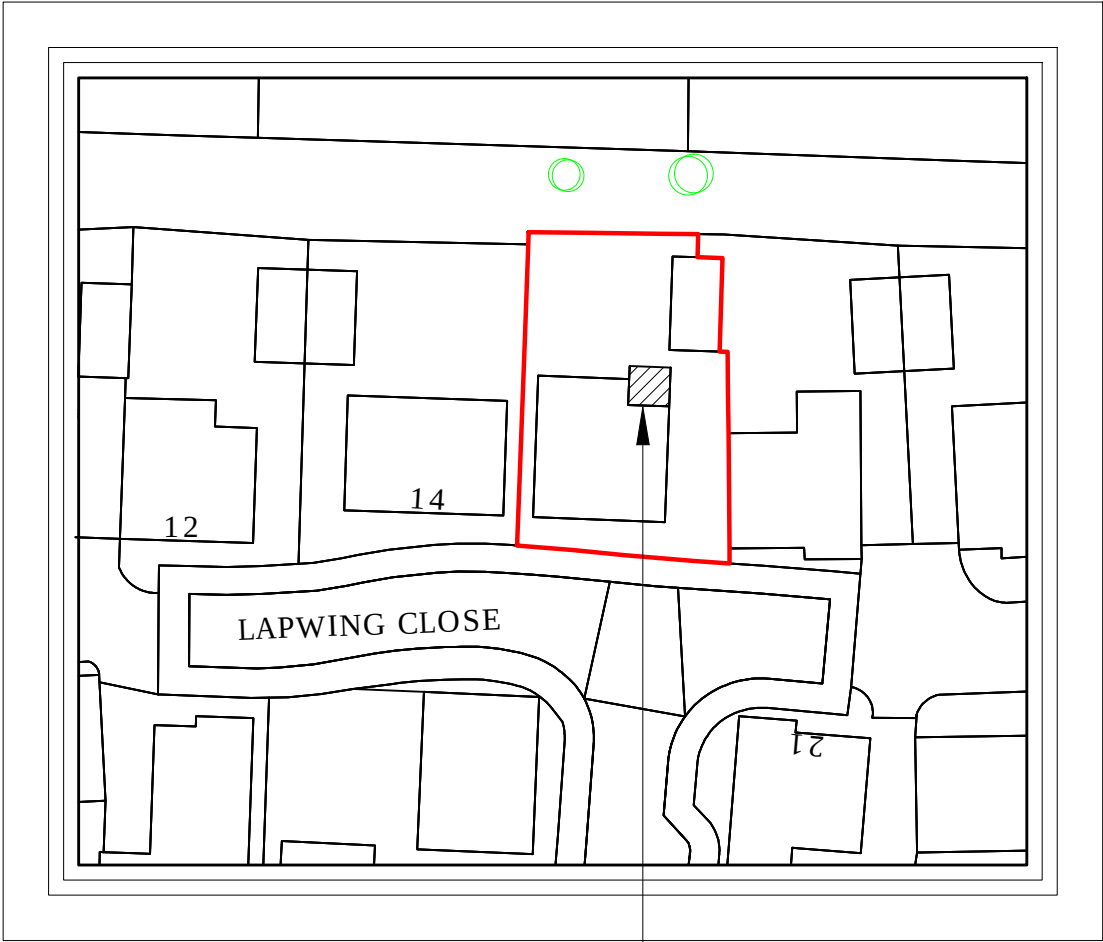

PROPOSED CONSERVATORY

NOTES 1. All dimensions are in millimetres(mm) & levels in meters(m) unless noted otherwise. 2. This drawing to be read in conjunction with all relevant specifications. 3. All work to comply with the relevant British Standards, GGF Codes of Practice and Building Regulations if non exempt.			
PROJECT NUMBER WT1996AT			
CLIENT MRS JOCELYN KINGDOM 15 LAPWING CLOSE EMSWORTH, HANTS PO10 7GS			
TITLE SITE LOCATION AND BLOCK PLAN			
DRAWN SCS	CHECKED SR	DATE 18/06/2015	SCALE AS SHOWN @ A3
DRG. NO. PP/1996/01			REVISION
			EVEREST HOUSE SOPERS ROAD CUFFLEY POTTERS BAR HERTFORDSHIRE EN6 4SG
© Crown copyright. All rights reserved. Licence number 0100042205 © Crown copyright. All rights reserved. Licence number 0100031673			

