

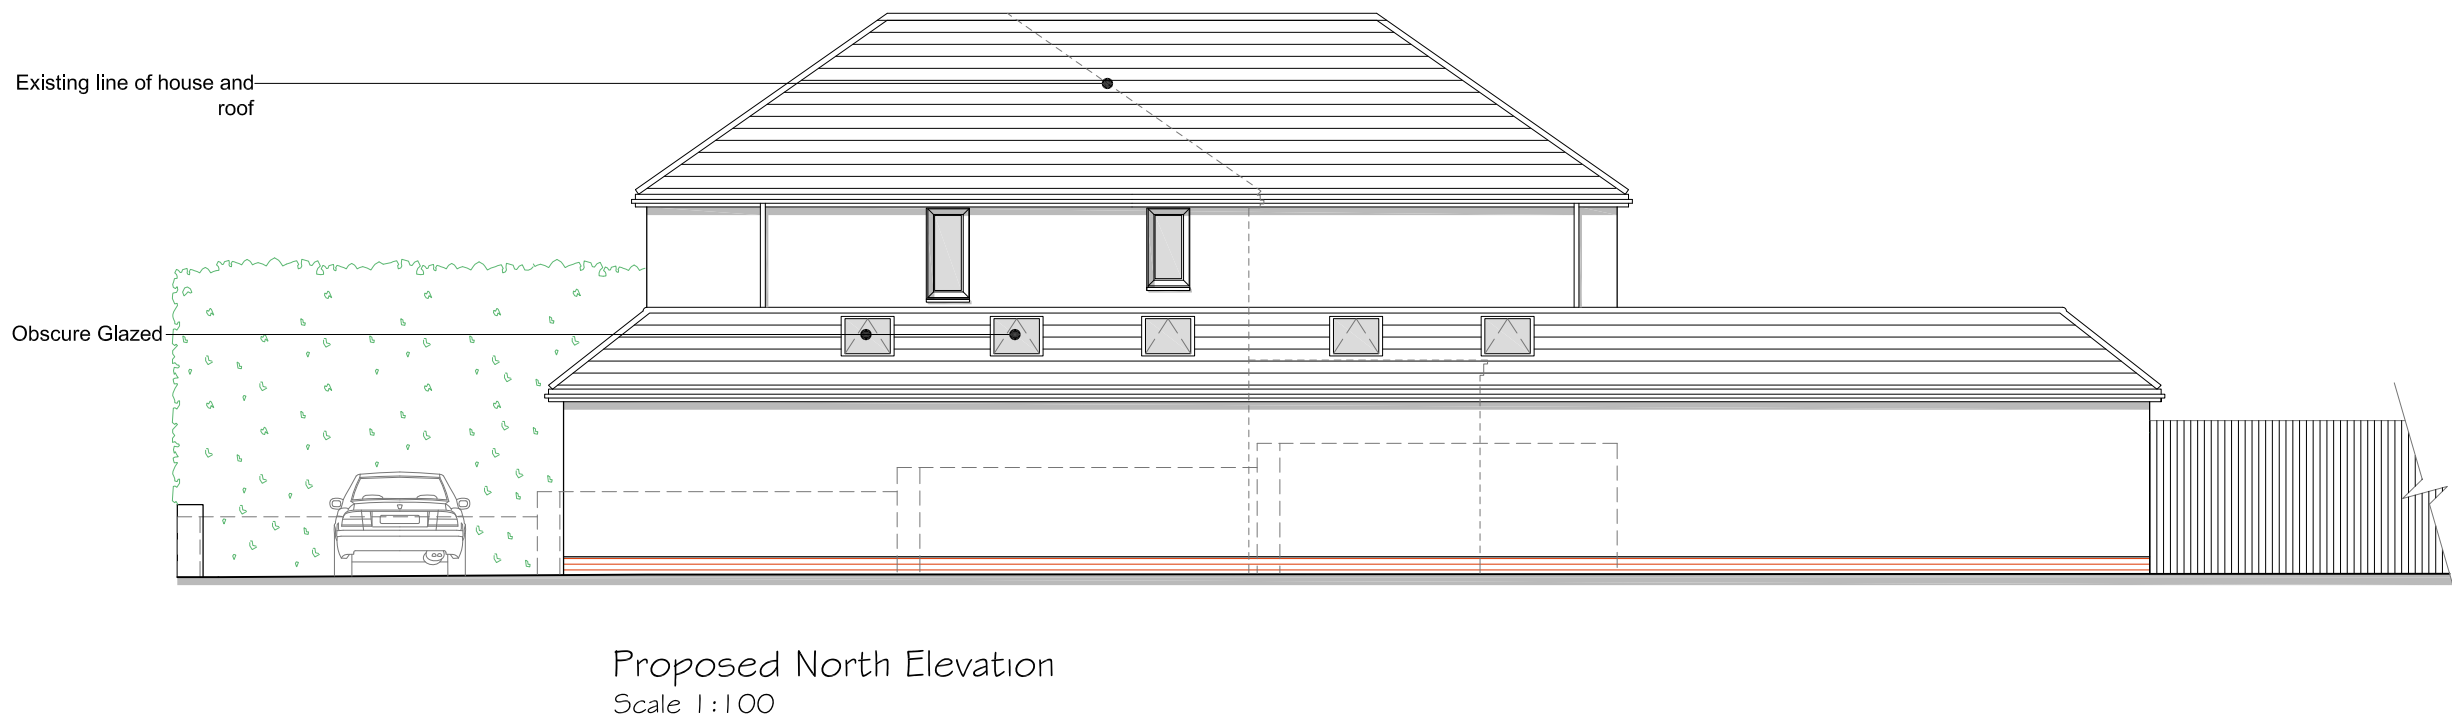


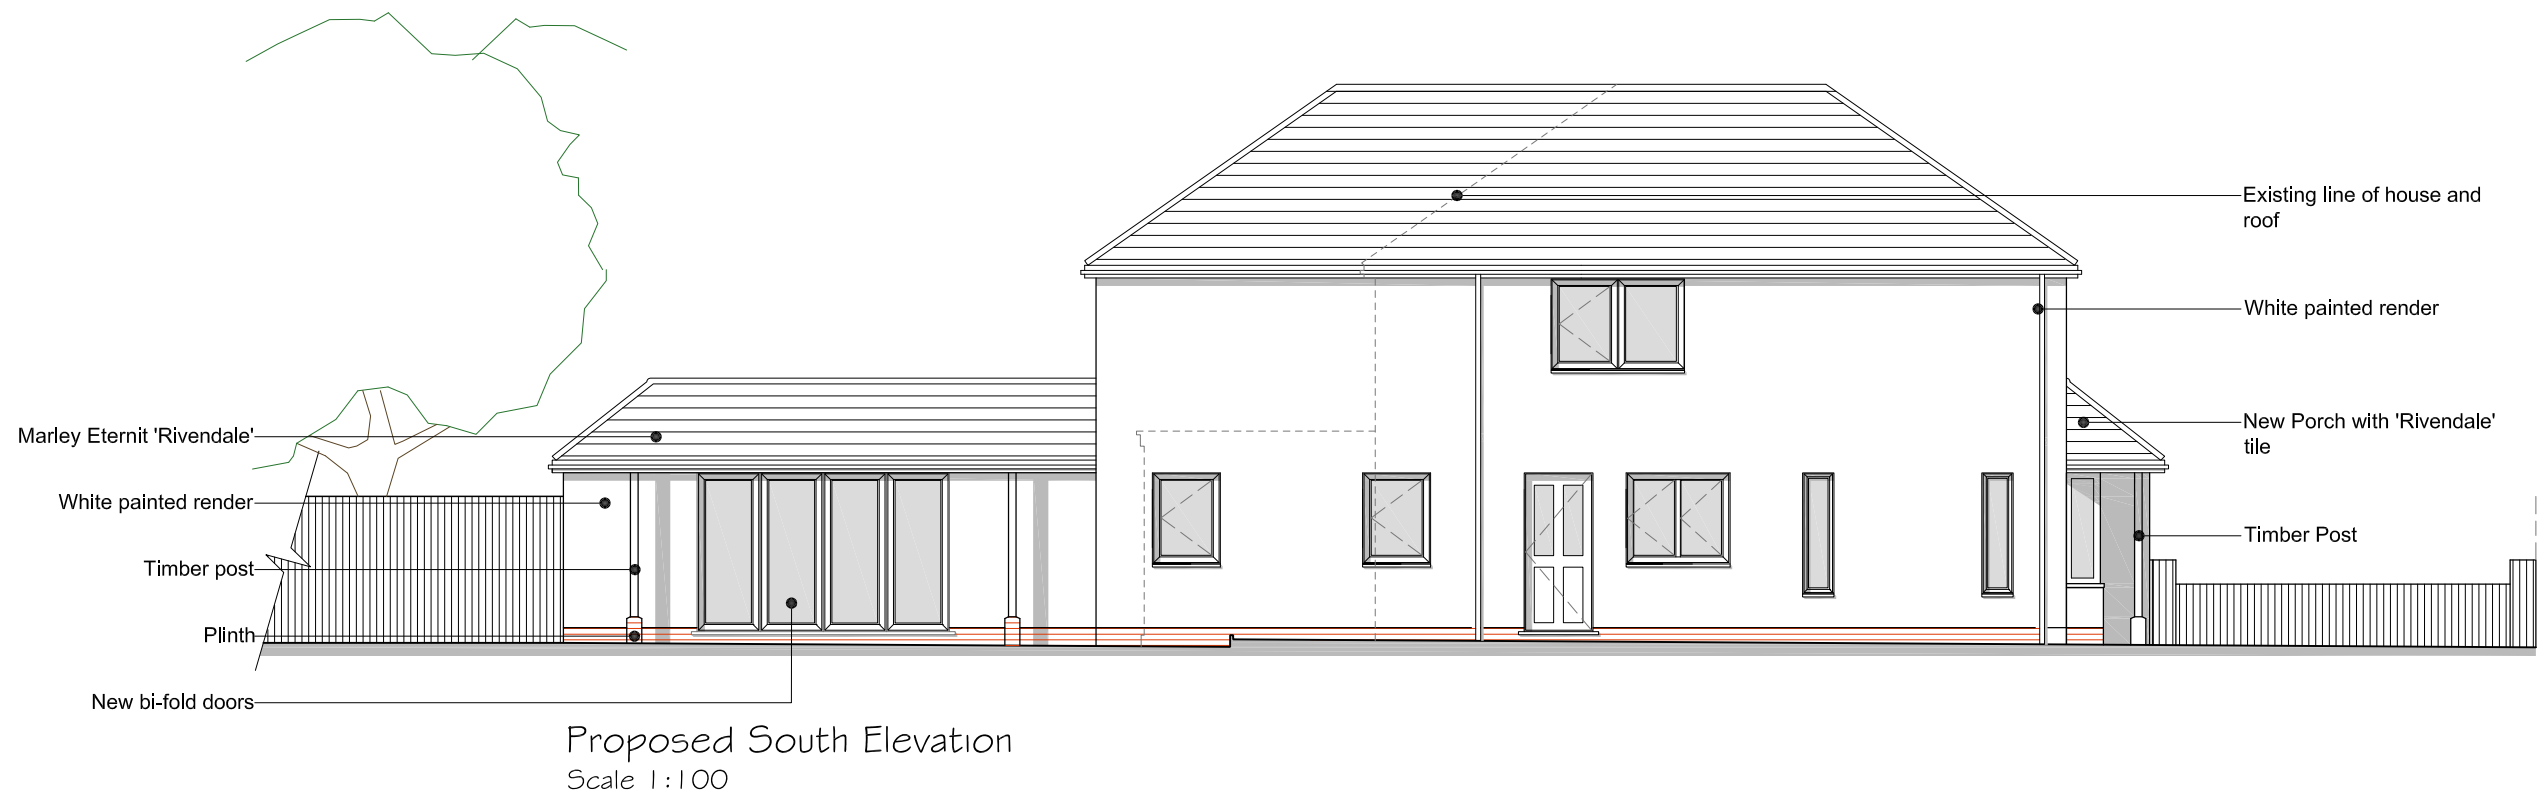

A 19.03.15 First Issue CJ MD

REVISIONS

 

Design Team Studios LLP  
Copyright Reserved  
Check Dimensions on Site

© Crown copyright and database rights [2015]  
Ordnance Survey 0100031673

© Local Government Information House Limited copyright and database rights [2015] 0100031673

DRAWING STATUS:  
Planning

REVISION:  
A

PROJECT  
Alterations & Extension to  
16 Poplar Grove, Hayling Island PO11 9DN  
CLIENT  
Mr & Mrs Hoare

Scale @ A3: 1:100  
Date: © March 2015

Drawn by: FB  
Checked by: MD

DRAWING TITLE  
Proposed North and  
South Elevations

DRAWING NUMBER:  
203.P104\_A

City Office (Design Drawn)  
The Clock Tower, Great Southsea Street at Castle Road  
Southsea, Portsmouth, Hants, PO5 3BY  
Tel: 02392 837149

South Downs Office (iDraw)  
51 Catherington Lane, Horndean, Hants, PO8 9HT.  
Tel: 02392 346 530



E: info@designteamstudios.com  
W: www.designteamstudios.com