



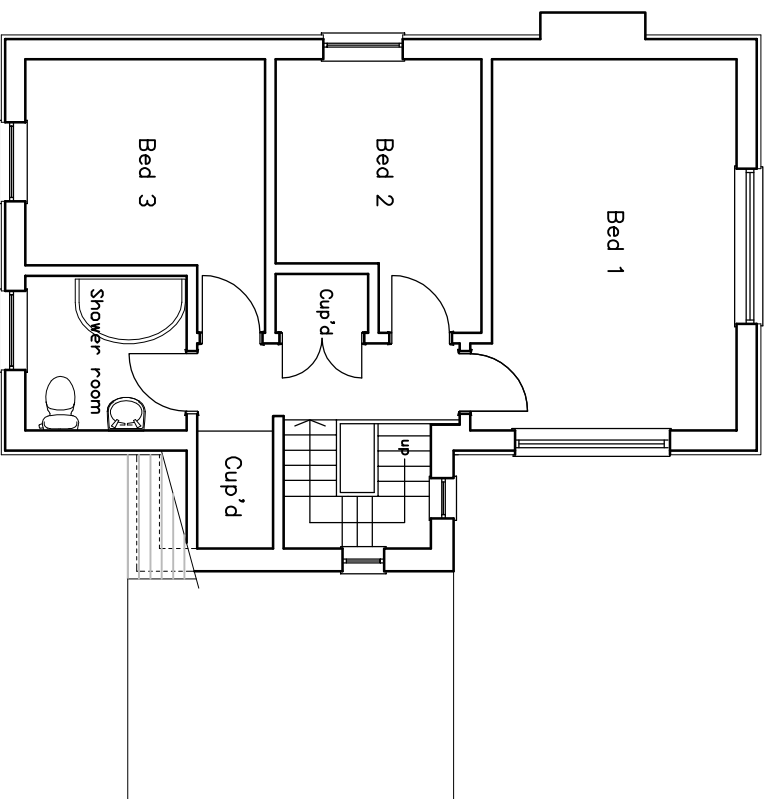


1-100 Scale

1st Floor Plan as Existing

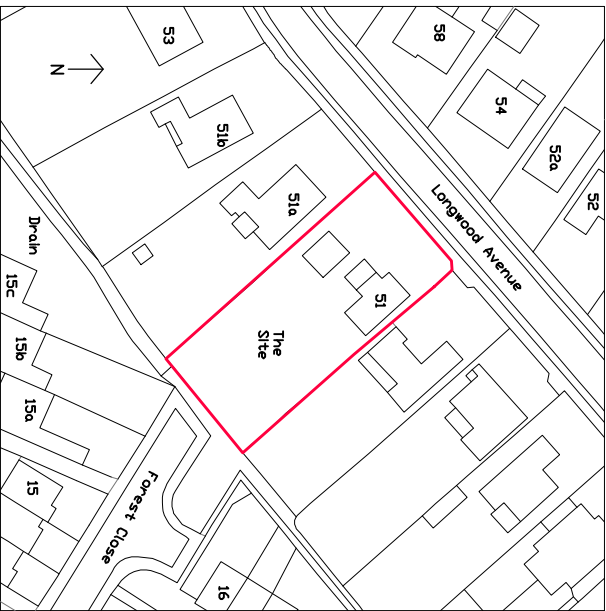


Site Plan 1-1250 Scale

Crown Copyright. All rights reserved. Licence no. 100019980

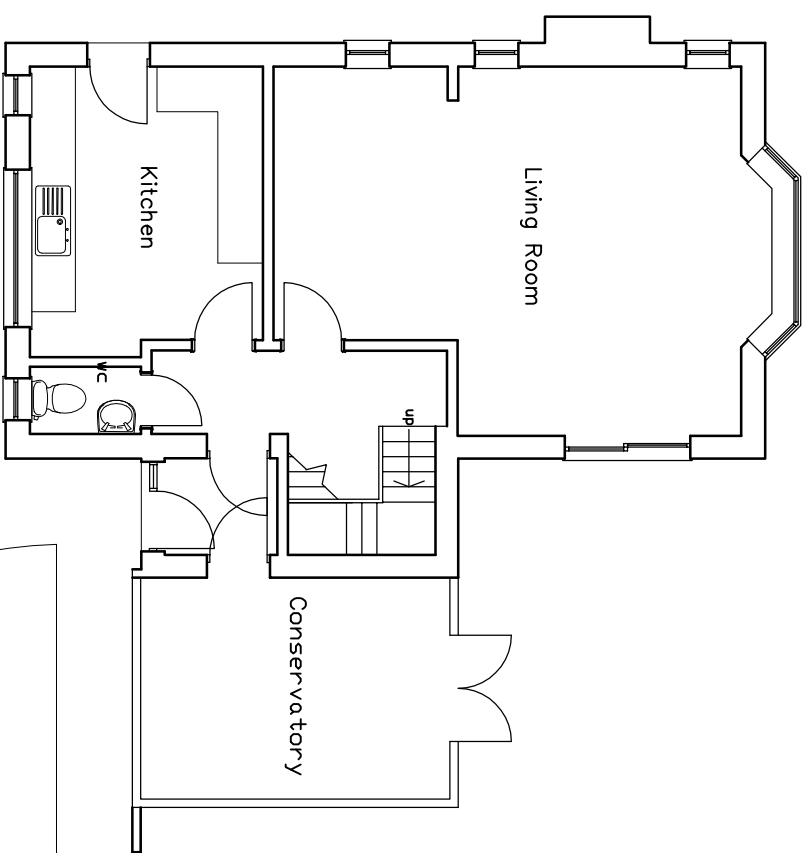

1-100 Scale

Ground Floor Plan as Existing

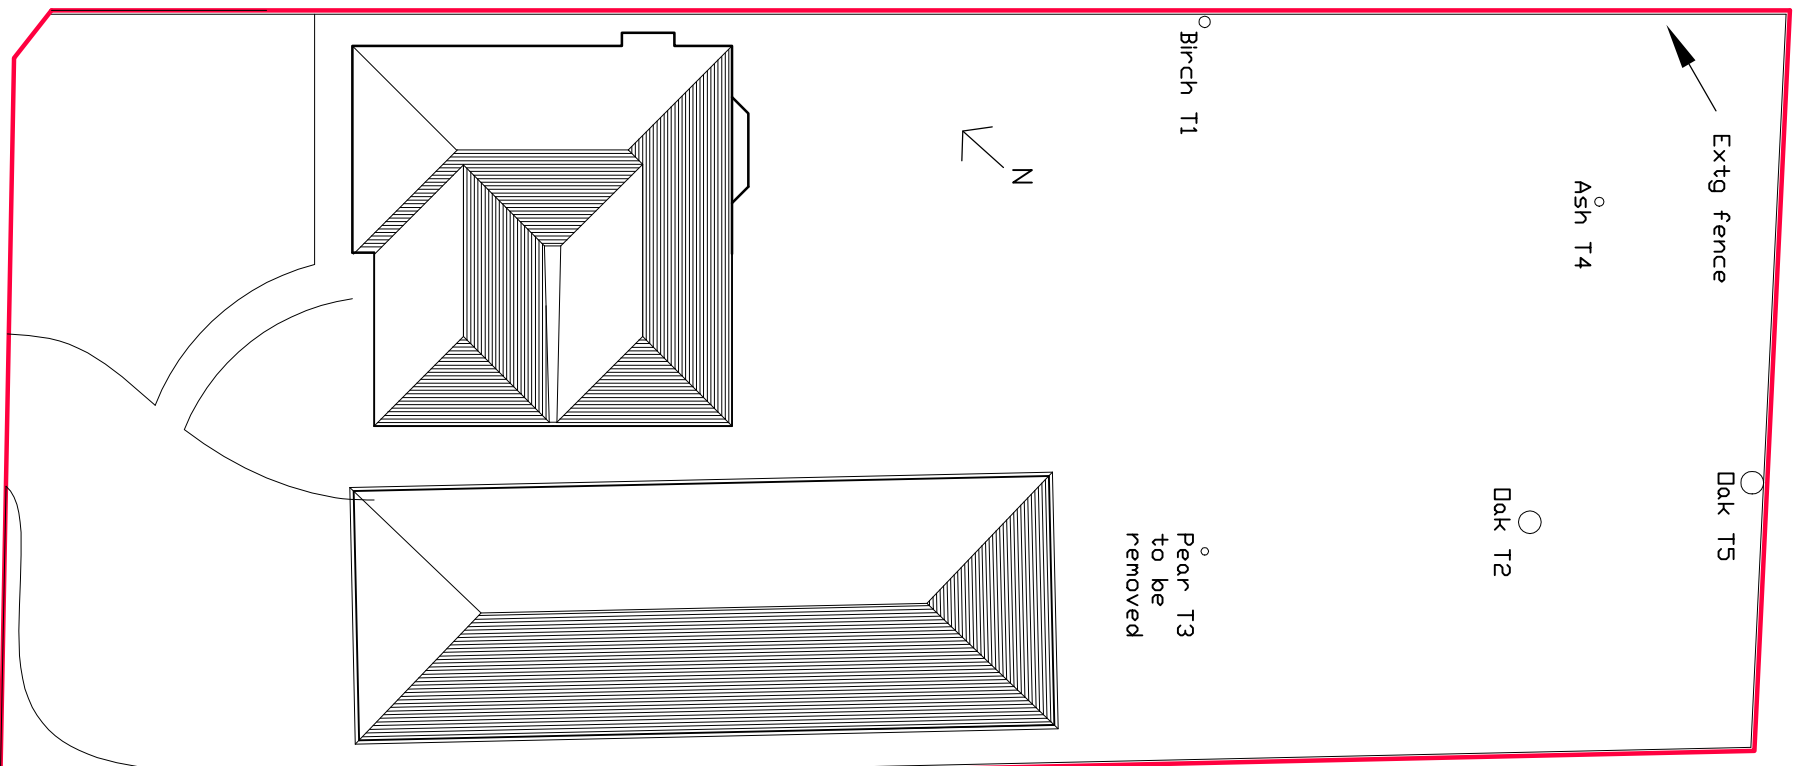

Site Plan as Proposed

1-200 Scale



Revisions		Date
A	Roof plan amended	Sept 2013
B	Trees renumbered as B/H report	Oct 2013
C	Garage lined through with front of house & T13 shown removed	Dec 2014
R.J.N.Day Dip. Arch.		
Proposed extension to No 51 Longwood Avenue Cowplain		
CLIENT		
Mr. & Mrs. J. Smith		
TITLE		
Plans as Existing & Site Plan		
STATUS		
With Planning Approval		
SCALES		
as stated on plans July 2013 R/JND		
JOB NO.	DRAWING NO.	REVISION
0313	09	C
Original paper size A3		