




PROPOSED NORTH, WEST, SOUTH & EAST ELEVATIONS. 1:100

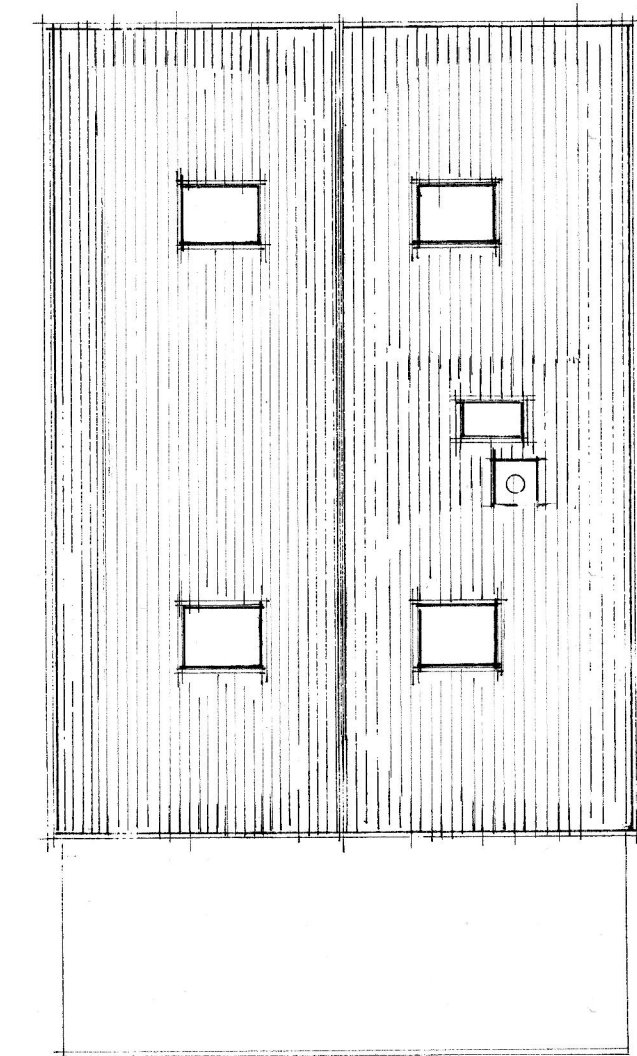


PROPOSED ROOF PLAN. 1:100

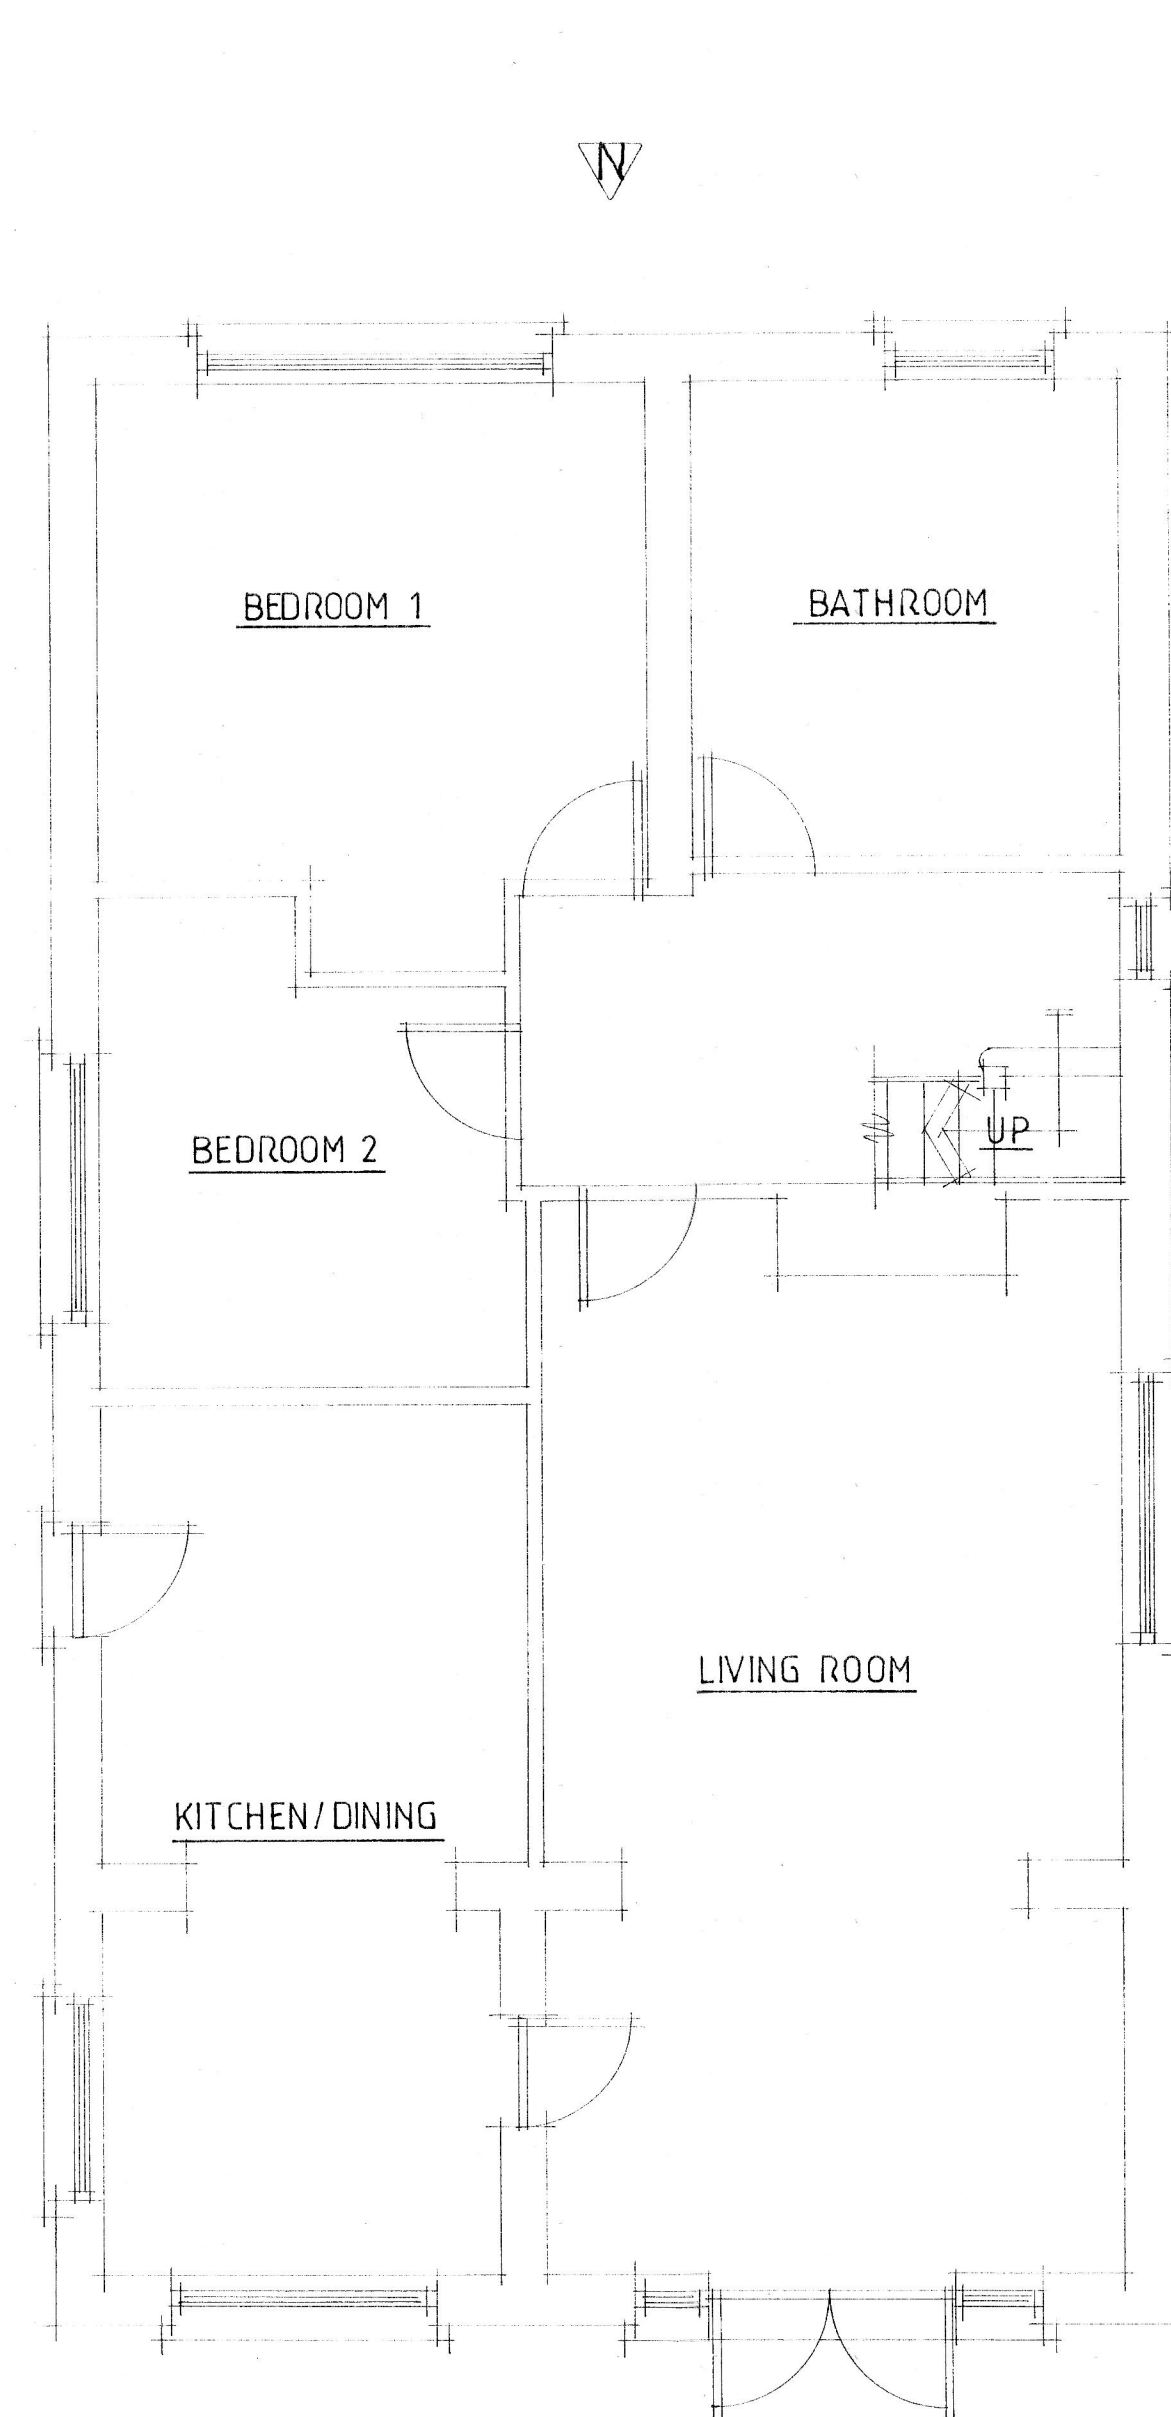


PROPOSED GROUND FLOOR PLAN 1:50

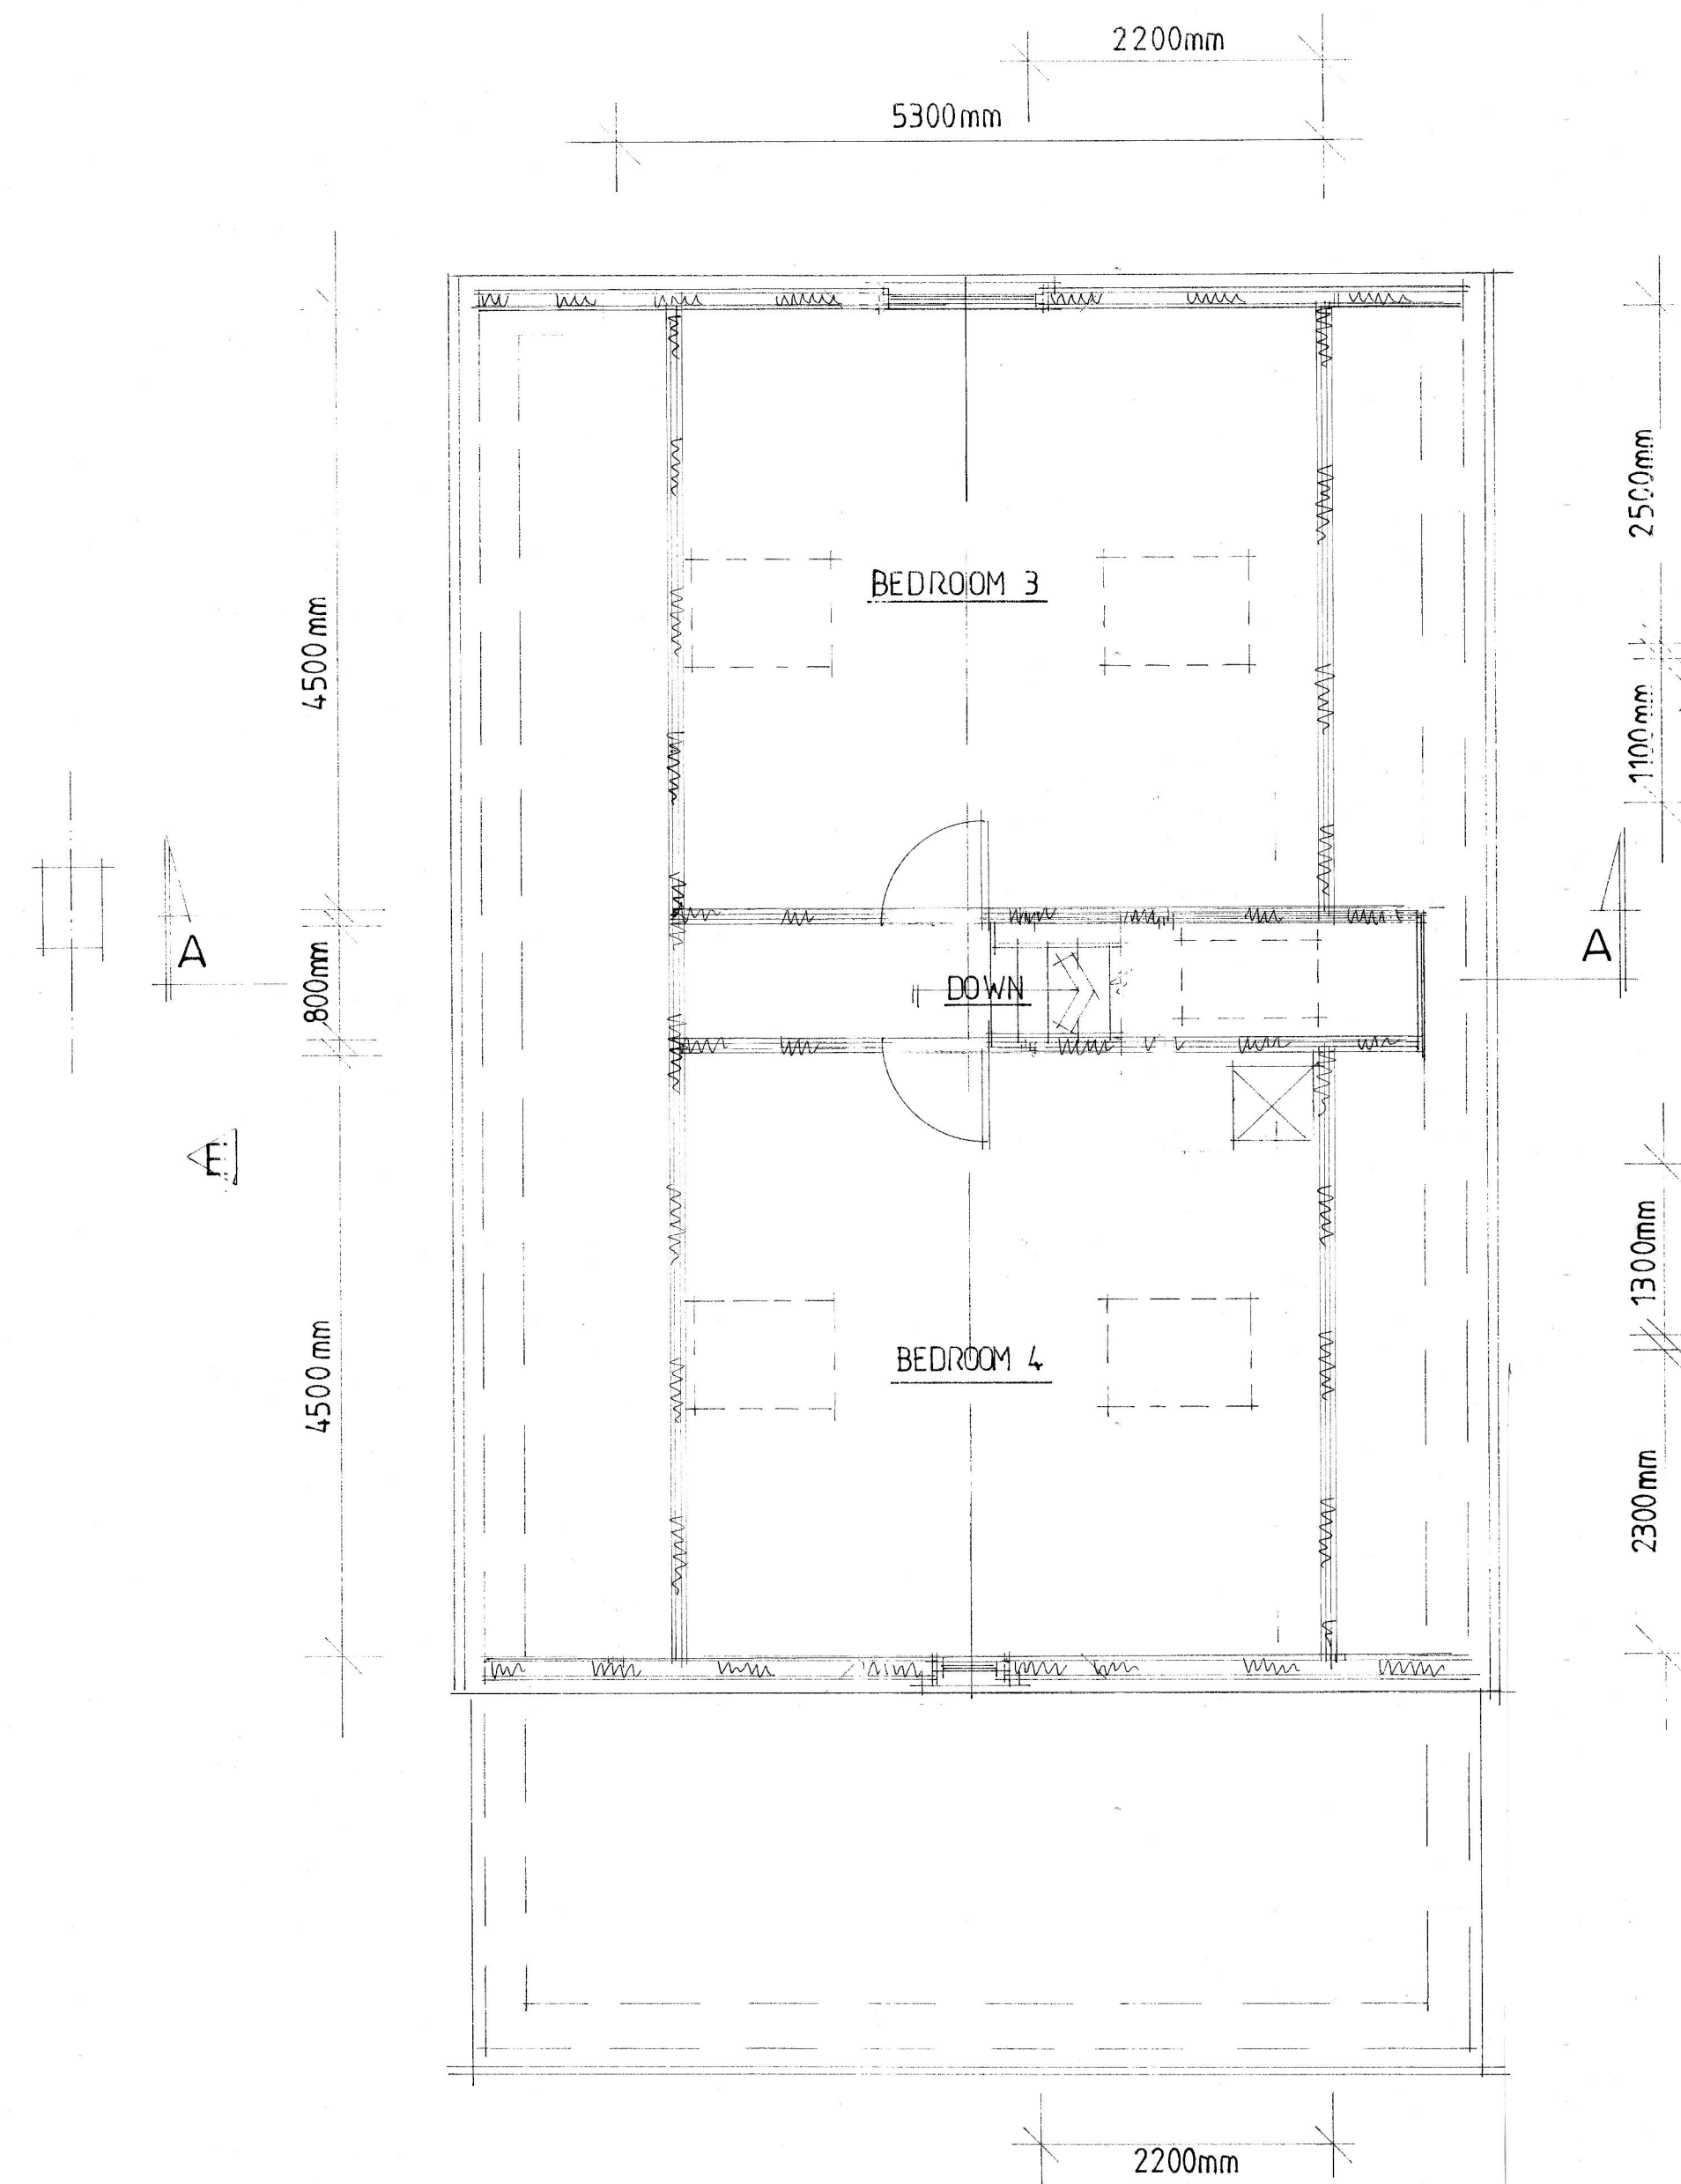

PROPOSED FIRST FLOOR PLAN 1:50

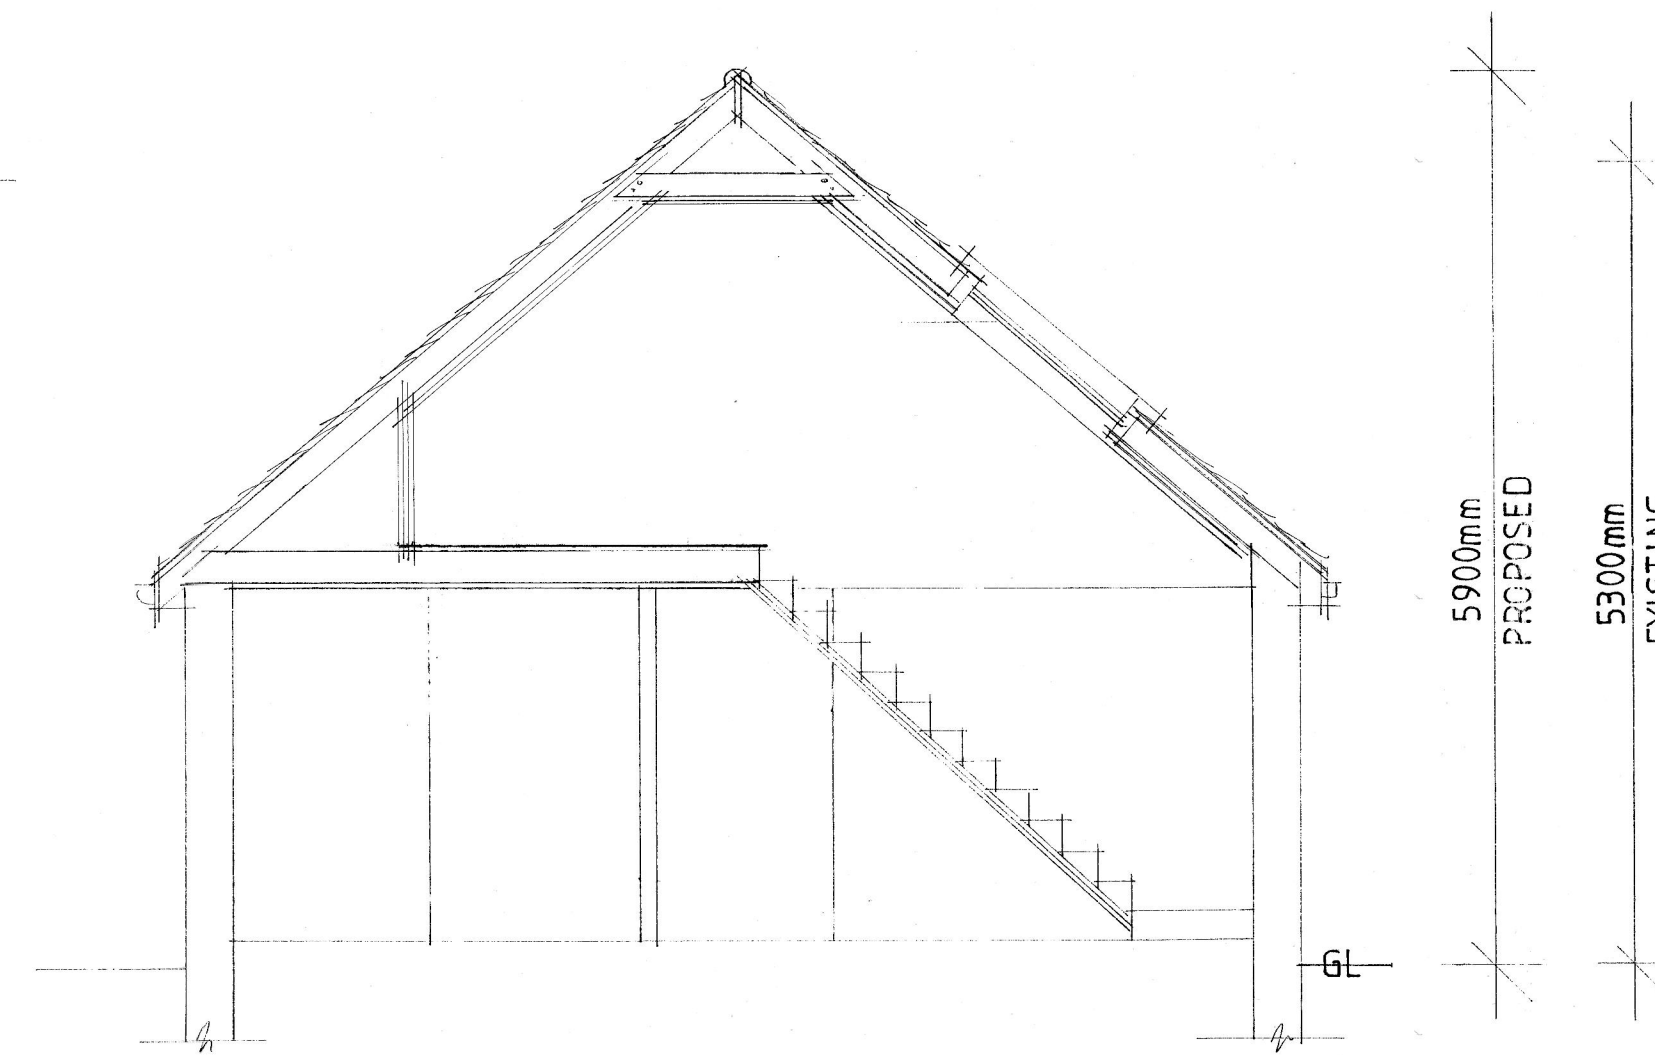

SECTION AA. 1:50

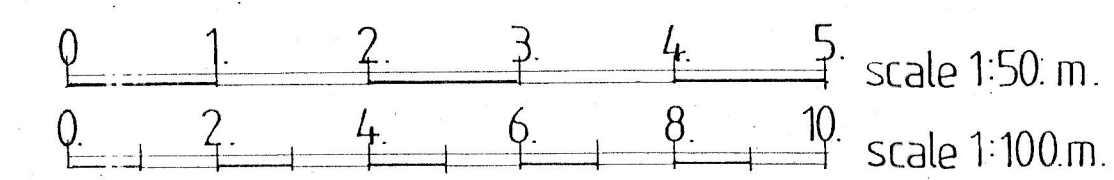

Date	Revision
D NOV 2014	SECTION ALTERATION.
C OCT 2014	NEW PLANNING SCHEME.
B SEPT 2014	COST VARIATIONS.
A SEPT 2014	FINAL SCHEME.
© copyright	
THORNS-YOUNG ARCHITECTURAL	
THORNS-YOUNG LTD CHARTERED BUILDING CONSULTANTS 232 London Road, North End, Portsmouth PO2 9JQ Tel: (023) 9267 2883 Fax: (023) 9266 3457 Website: www.thornsyong.co.uk	
Client	
MR B MOTH	
Job Title	
76 SUNNYMEAD DRIVE WATERLOOVILLE	
Drawing Title	
PROPOSED FLOOR PLANS ELEVATIONS SECTION & ROOF PLAN.	
Scale 1:100, 1:50 at A1	
Date SEPT 2014	Drawn by SA
Org. No. 7213.14.2	Rev. 1