





FRONT ELEVATION

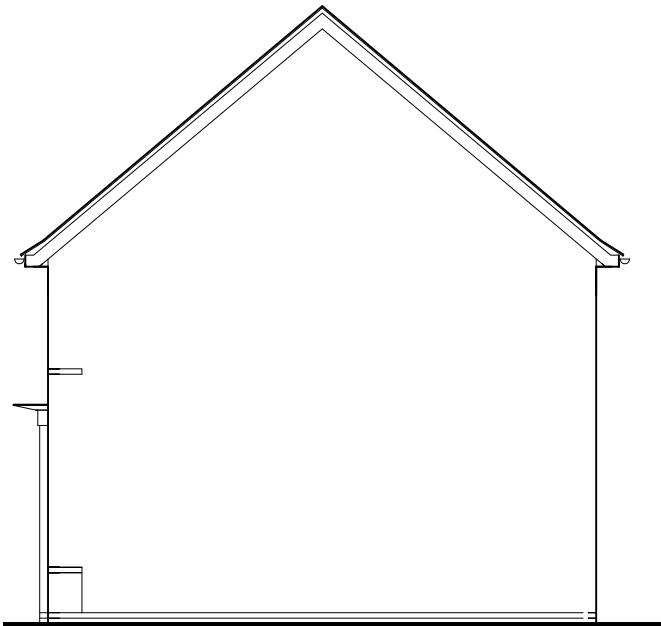


SIDE ELEVATION




REAR ELEVATION

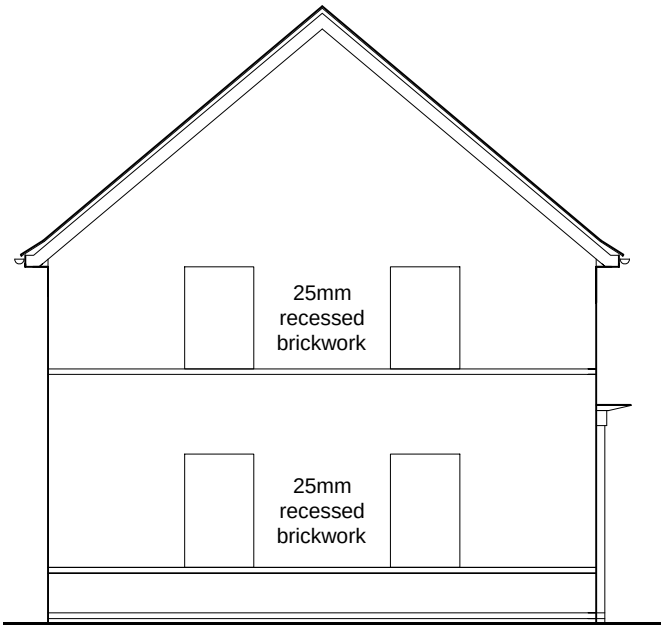


SIDE ELEVATION

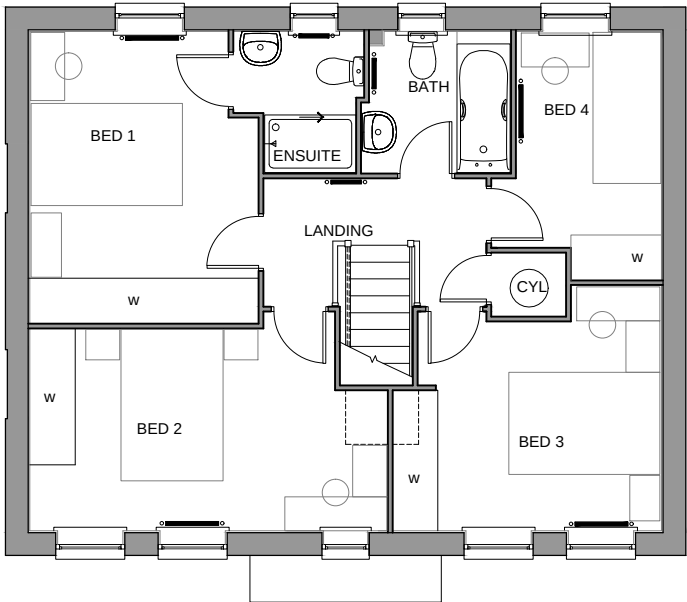

FIRST FLOOR PLAN

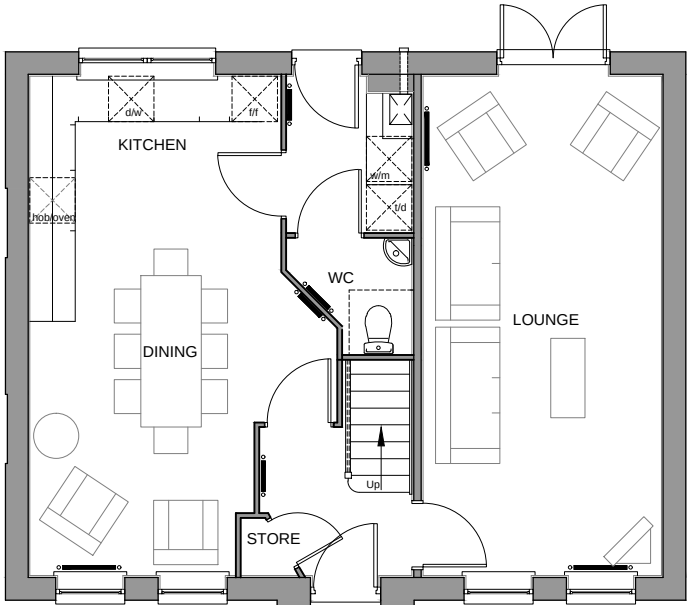

GROUND FLOOR PLAN

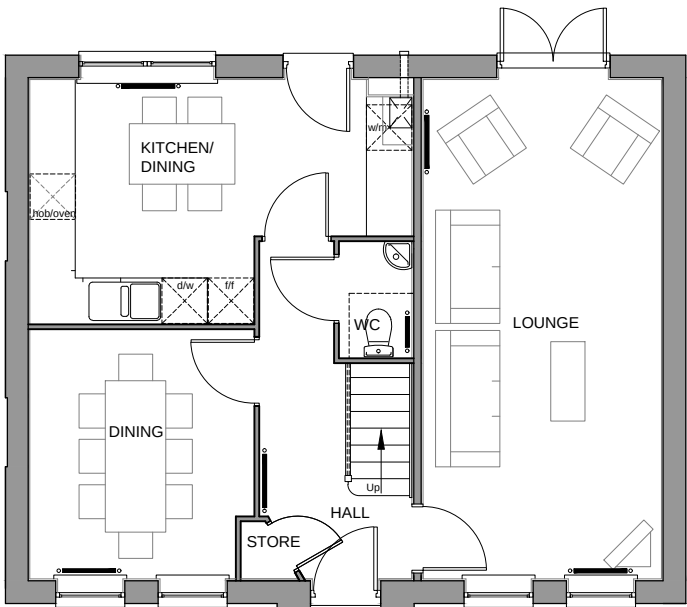

GROUND FLOOR PLAN
(ALTERNATIVE LAYOUT)

WARNING TO HOUSE-PURCHASERS. Property Misdescriptions Act 1991
Buyers are warned that this is a working drawing and the contents of this drawing may be subject to change at any time and alterations and variations can occur during the progress of the build process. As such the layout, form, content and dimensions of the finished construction may differ materially from those shown. Whilst we make every effort to ensure our drawings are up to date there may from time to time be an unavoidable delay in updating these due to changes in regulations and/or re-planning. Purchasers are advised to check with the Sales Adviser whether any alterations have been made to this drawing. The contents of this drawing do not constitute a contract, part of any contract or warranty.

Hayling Island

Urban Design

BARRATT HOMES

Urban Design, Barratt House, Forest Business Park, Bardon Hill, Leicestershire, LE67 1UB

House Type: Thornbury - Plot 76	Sq.ft: 1203	Date:
		Description:
		Rev:

House Type: Thornbury - Plot 76

Sq.ft: 1203

Description: Planning drawing

Site Specific Code/Drawing No:

Plot Numbers: 76 Only

Scale: 1:100 @ A3

Date: Nov. 2015

Drawn: SJN

Checked: