
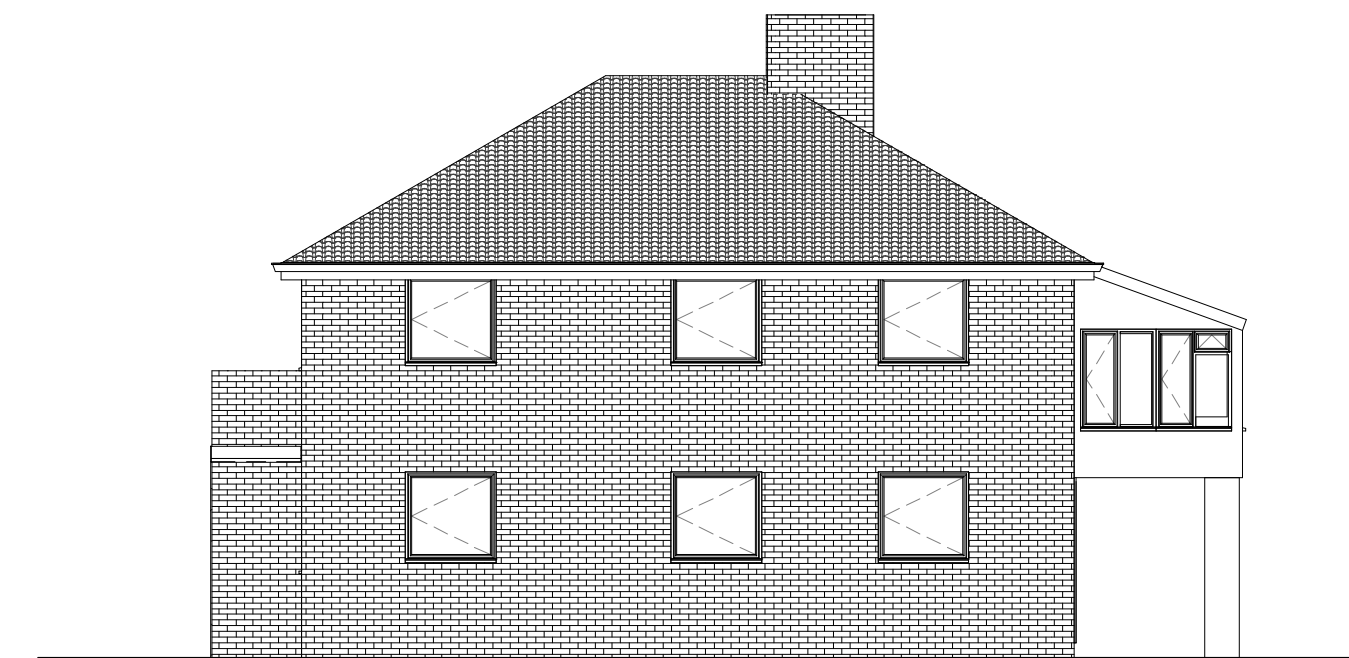
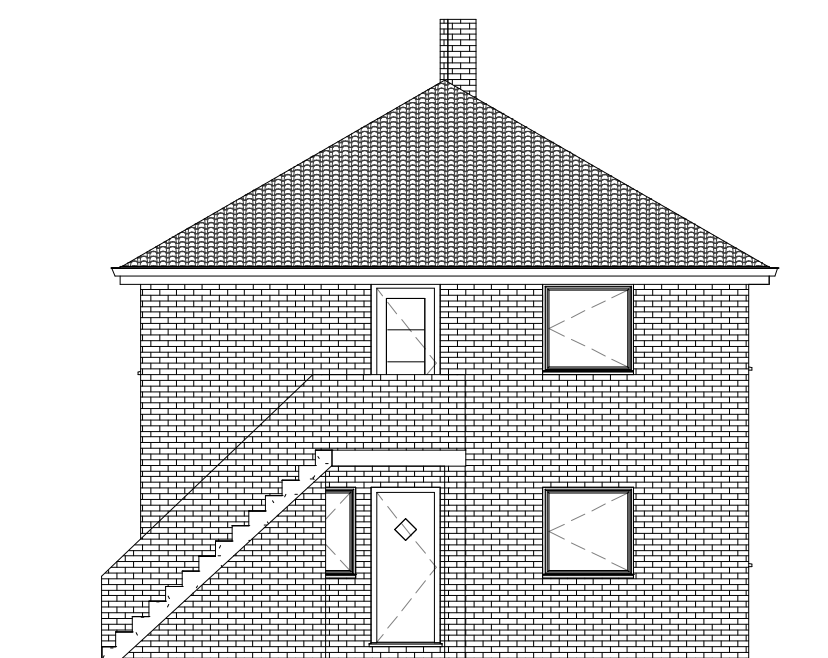


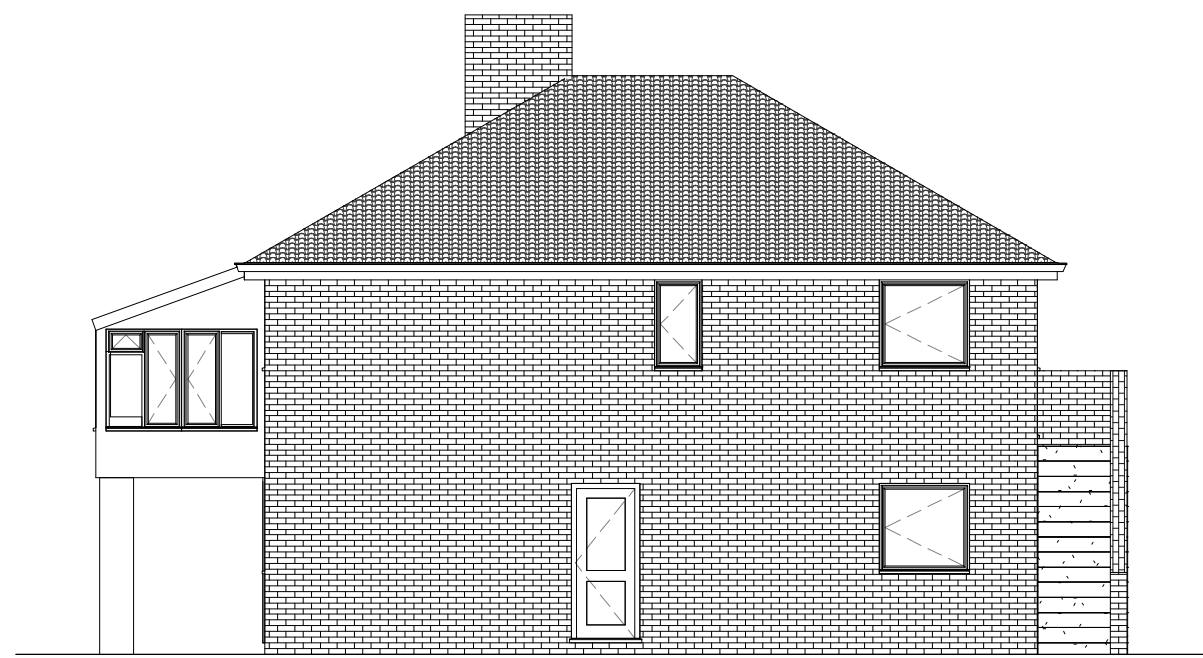

East Elevation

North Elevation

South Elevation

West Elevation

All Elevations Scale 1:100 when Printed A1 with no borders

Level Survey

Construction area is flat hence no level survey has been provided

Flood Risk

This site does not fall in a flood risk area

Tree Survey



This proposal has no impact on trees

Parking Provision

This site will retain five parking spaces

Boundary Treatment


The boundaries are made up of 1.8m timber panel fences and hedging to various heights with brick walls to the frontage (no changes proposed)

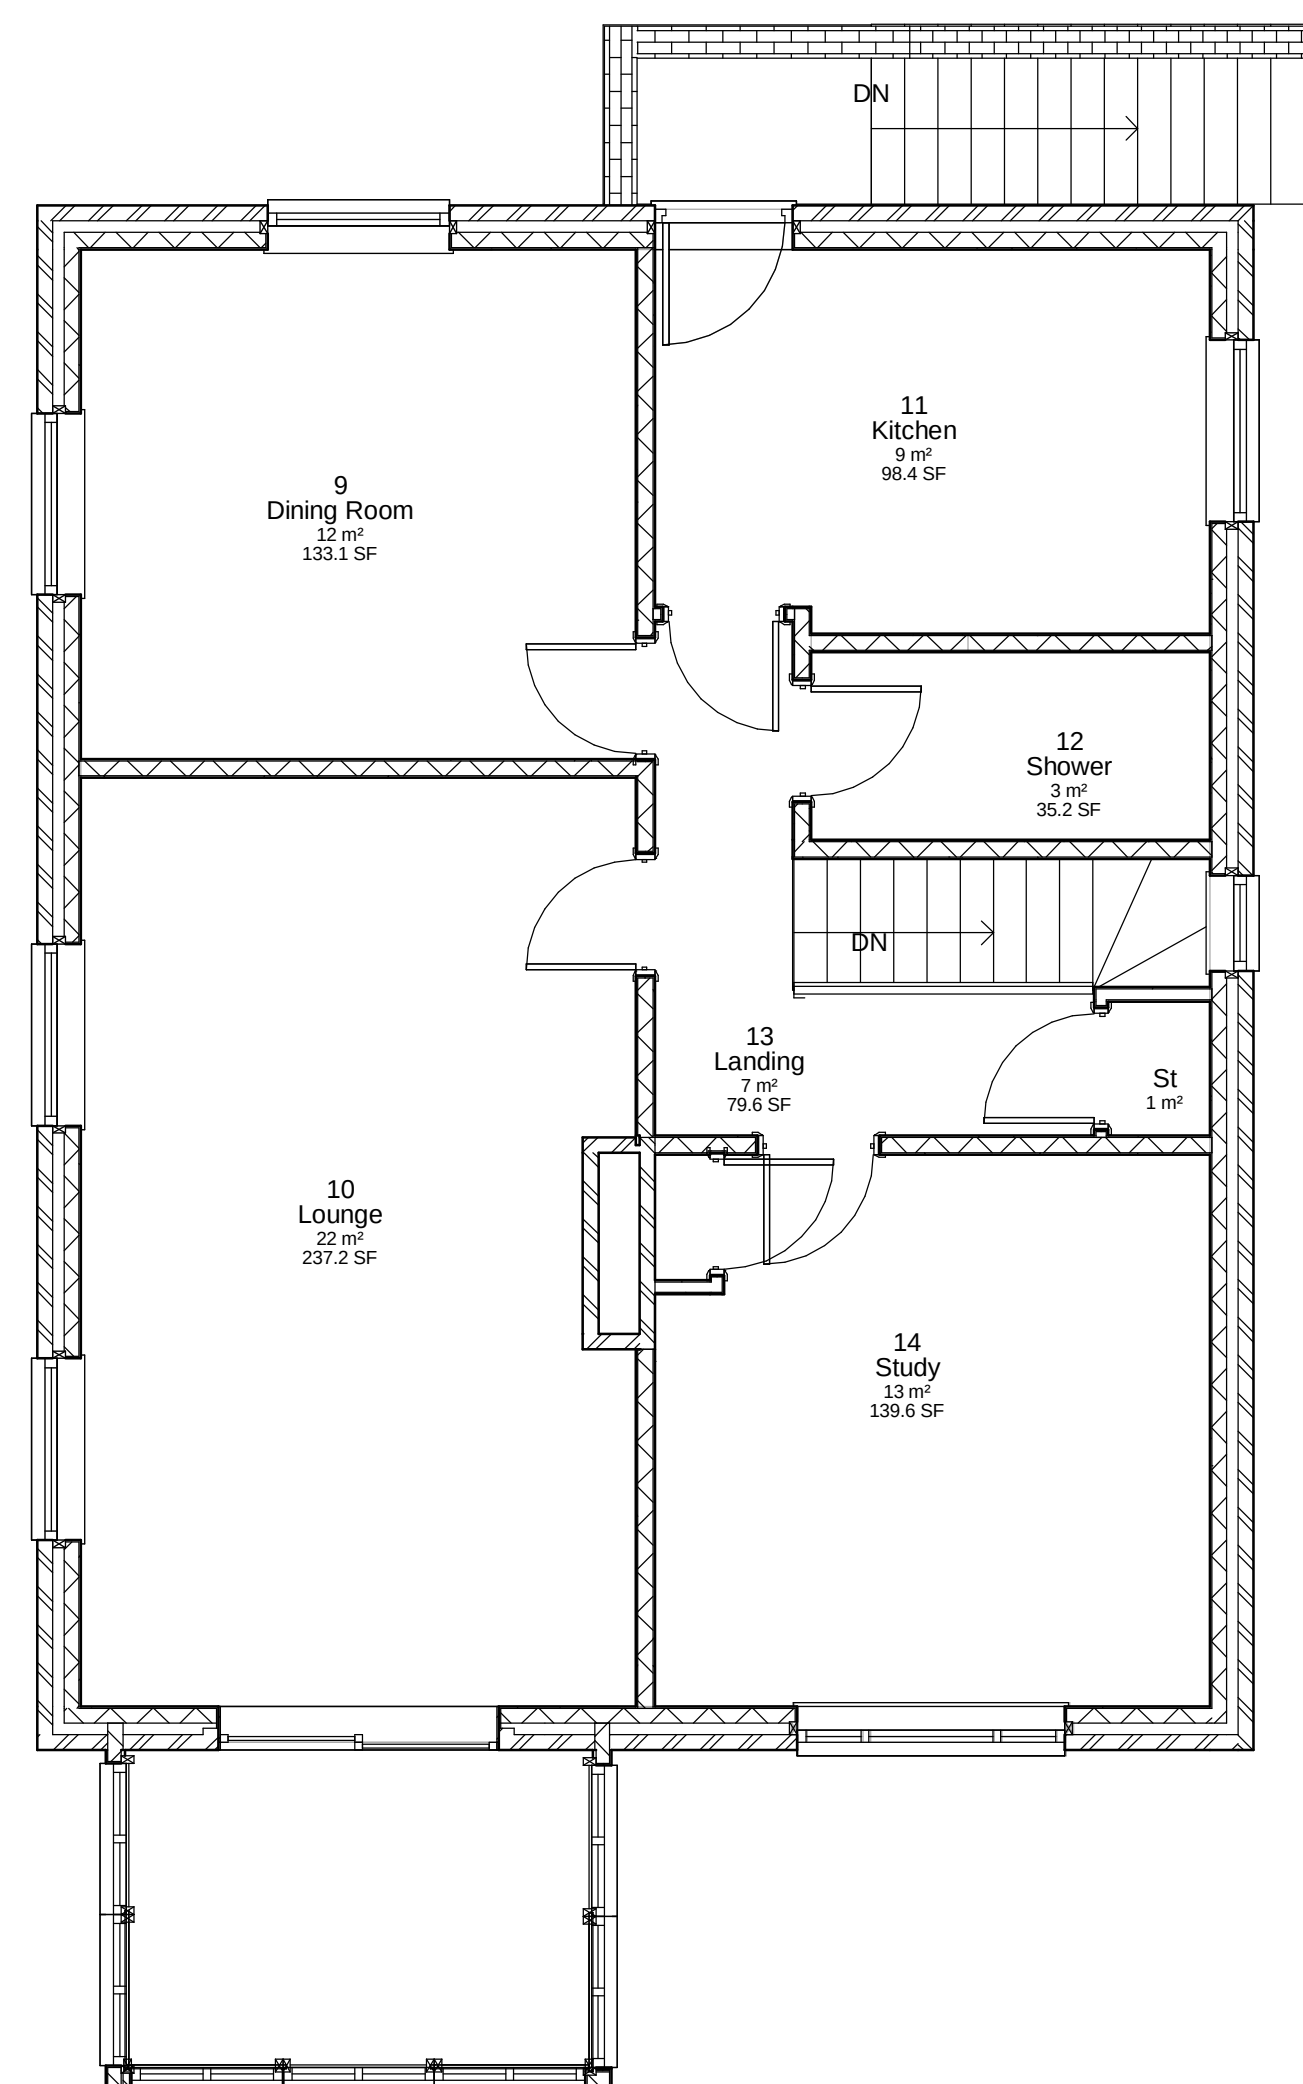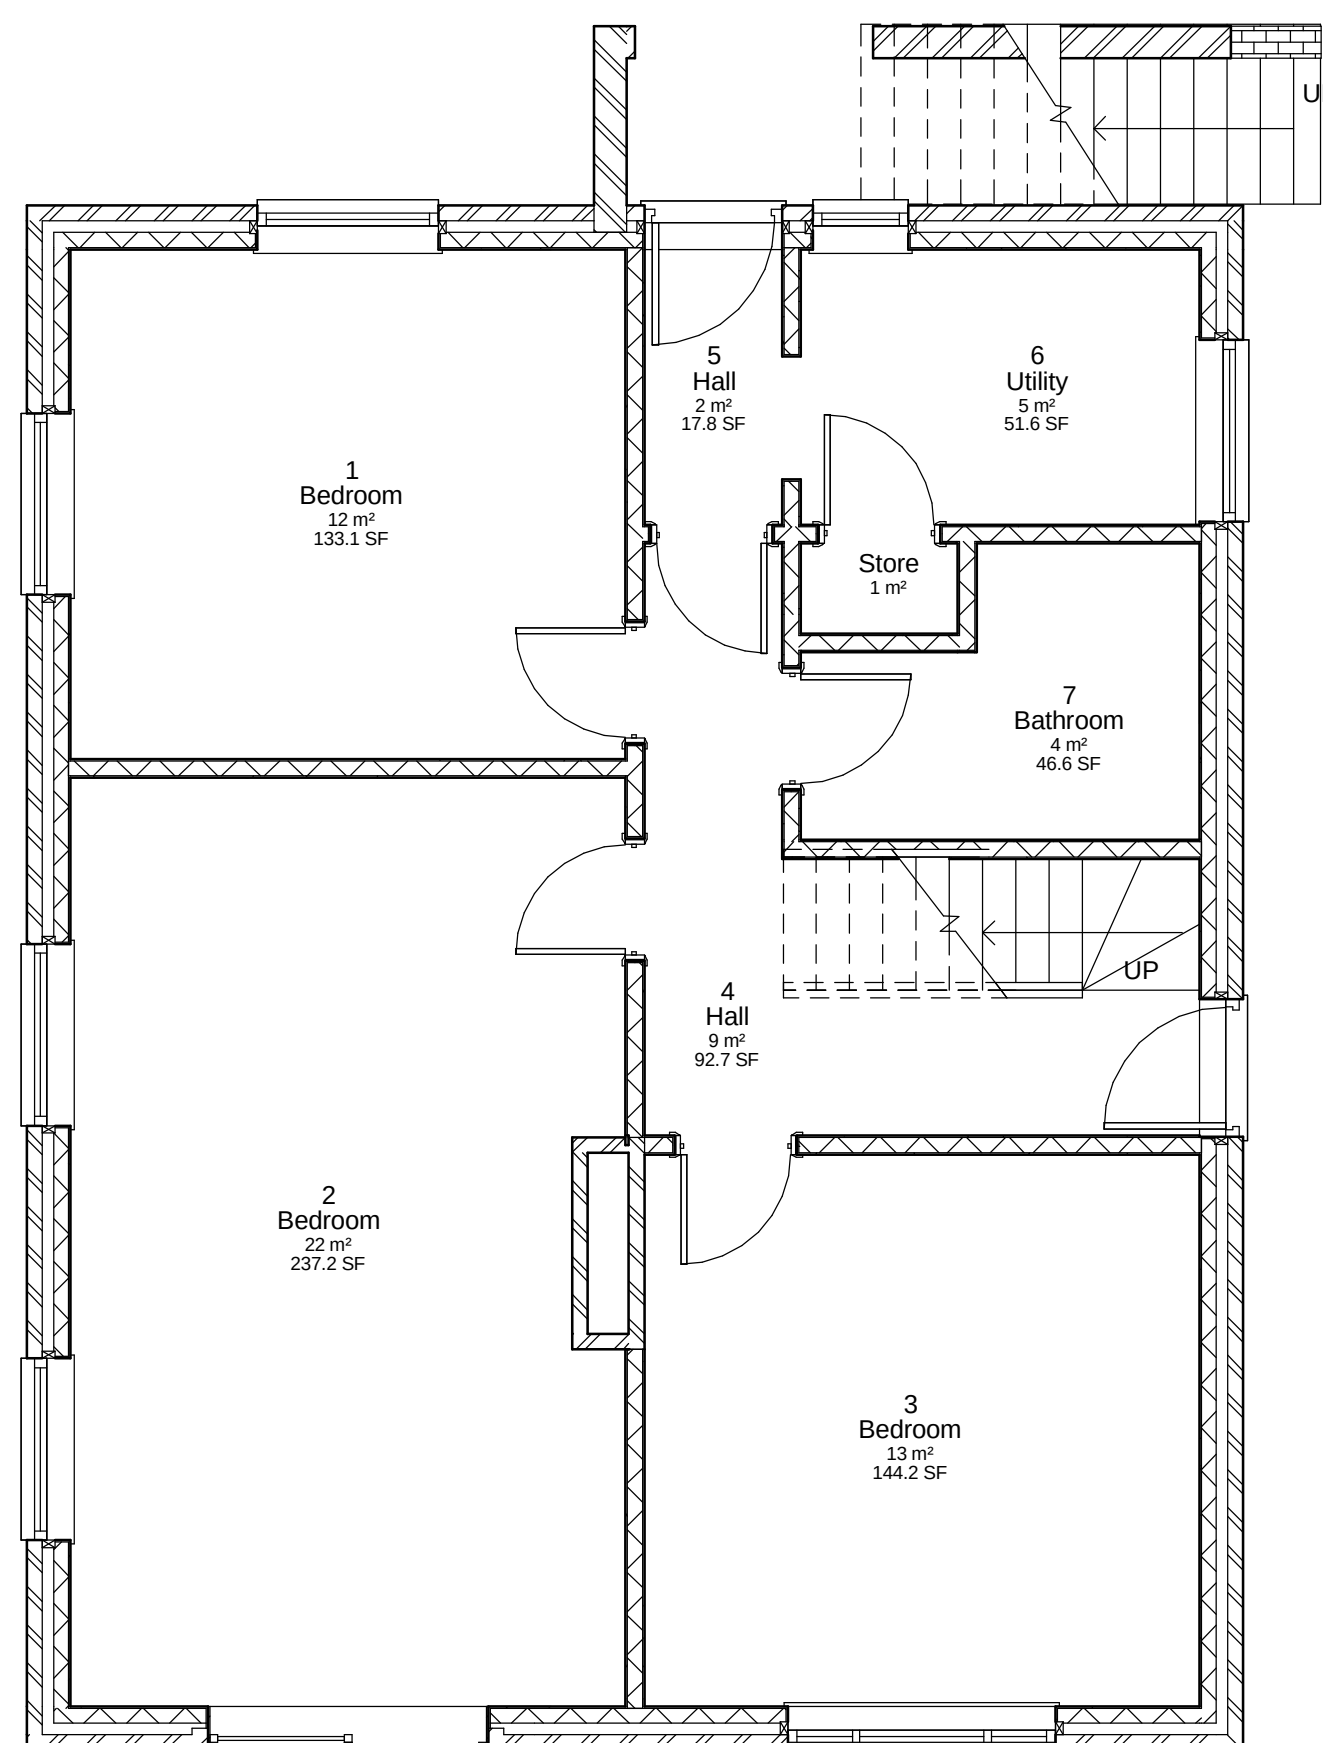

Ground Floor Plan

First Floor Plan

Floor Plans Scale 1:50 when Printed A1 with no Borders

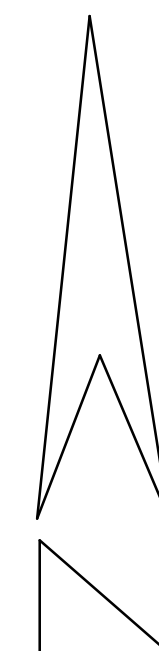

Location Plan Scale 1:1000 at A1 with no Borders

This map was purchased from emapsite.com and is subject to the following © Crown copyright and database rights
16/12/15 Ordnance Survey 0100031673

IJ Murray
Associates

www.ijma.co.uk

IJ Murray Associates Ltd
173 Havant Road
Hayling Island
Hampshire
PO11 0LF
Phone 02392469004
Mob 07779 246915
e-mail ian@ijma.co.uk

These drawings are for planning and building regulation purposes only and are not for construction. All dimensions should be checked on site before work commences

These Drawings are the property of IJ Murray Associates Ltd and should not be reproduced or used in any way without the permission of a Director of I J Murray Associates Ltd

[illegible]

Andy James

93 Sea Front HI

Existing Plans and Elevations

Project number	Project Number
Date	Issue Date
Drawn by	Author
Checked by	Checker
A101	
Scale	As indicated