



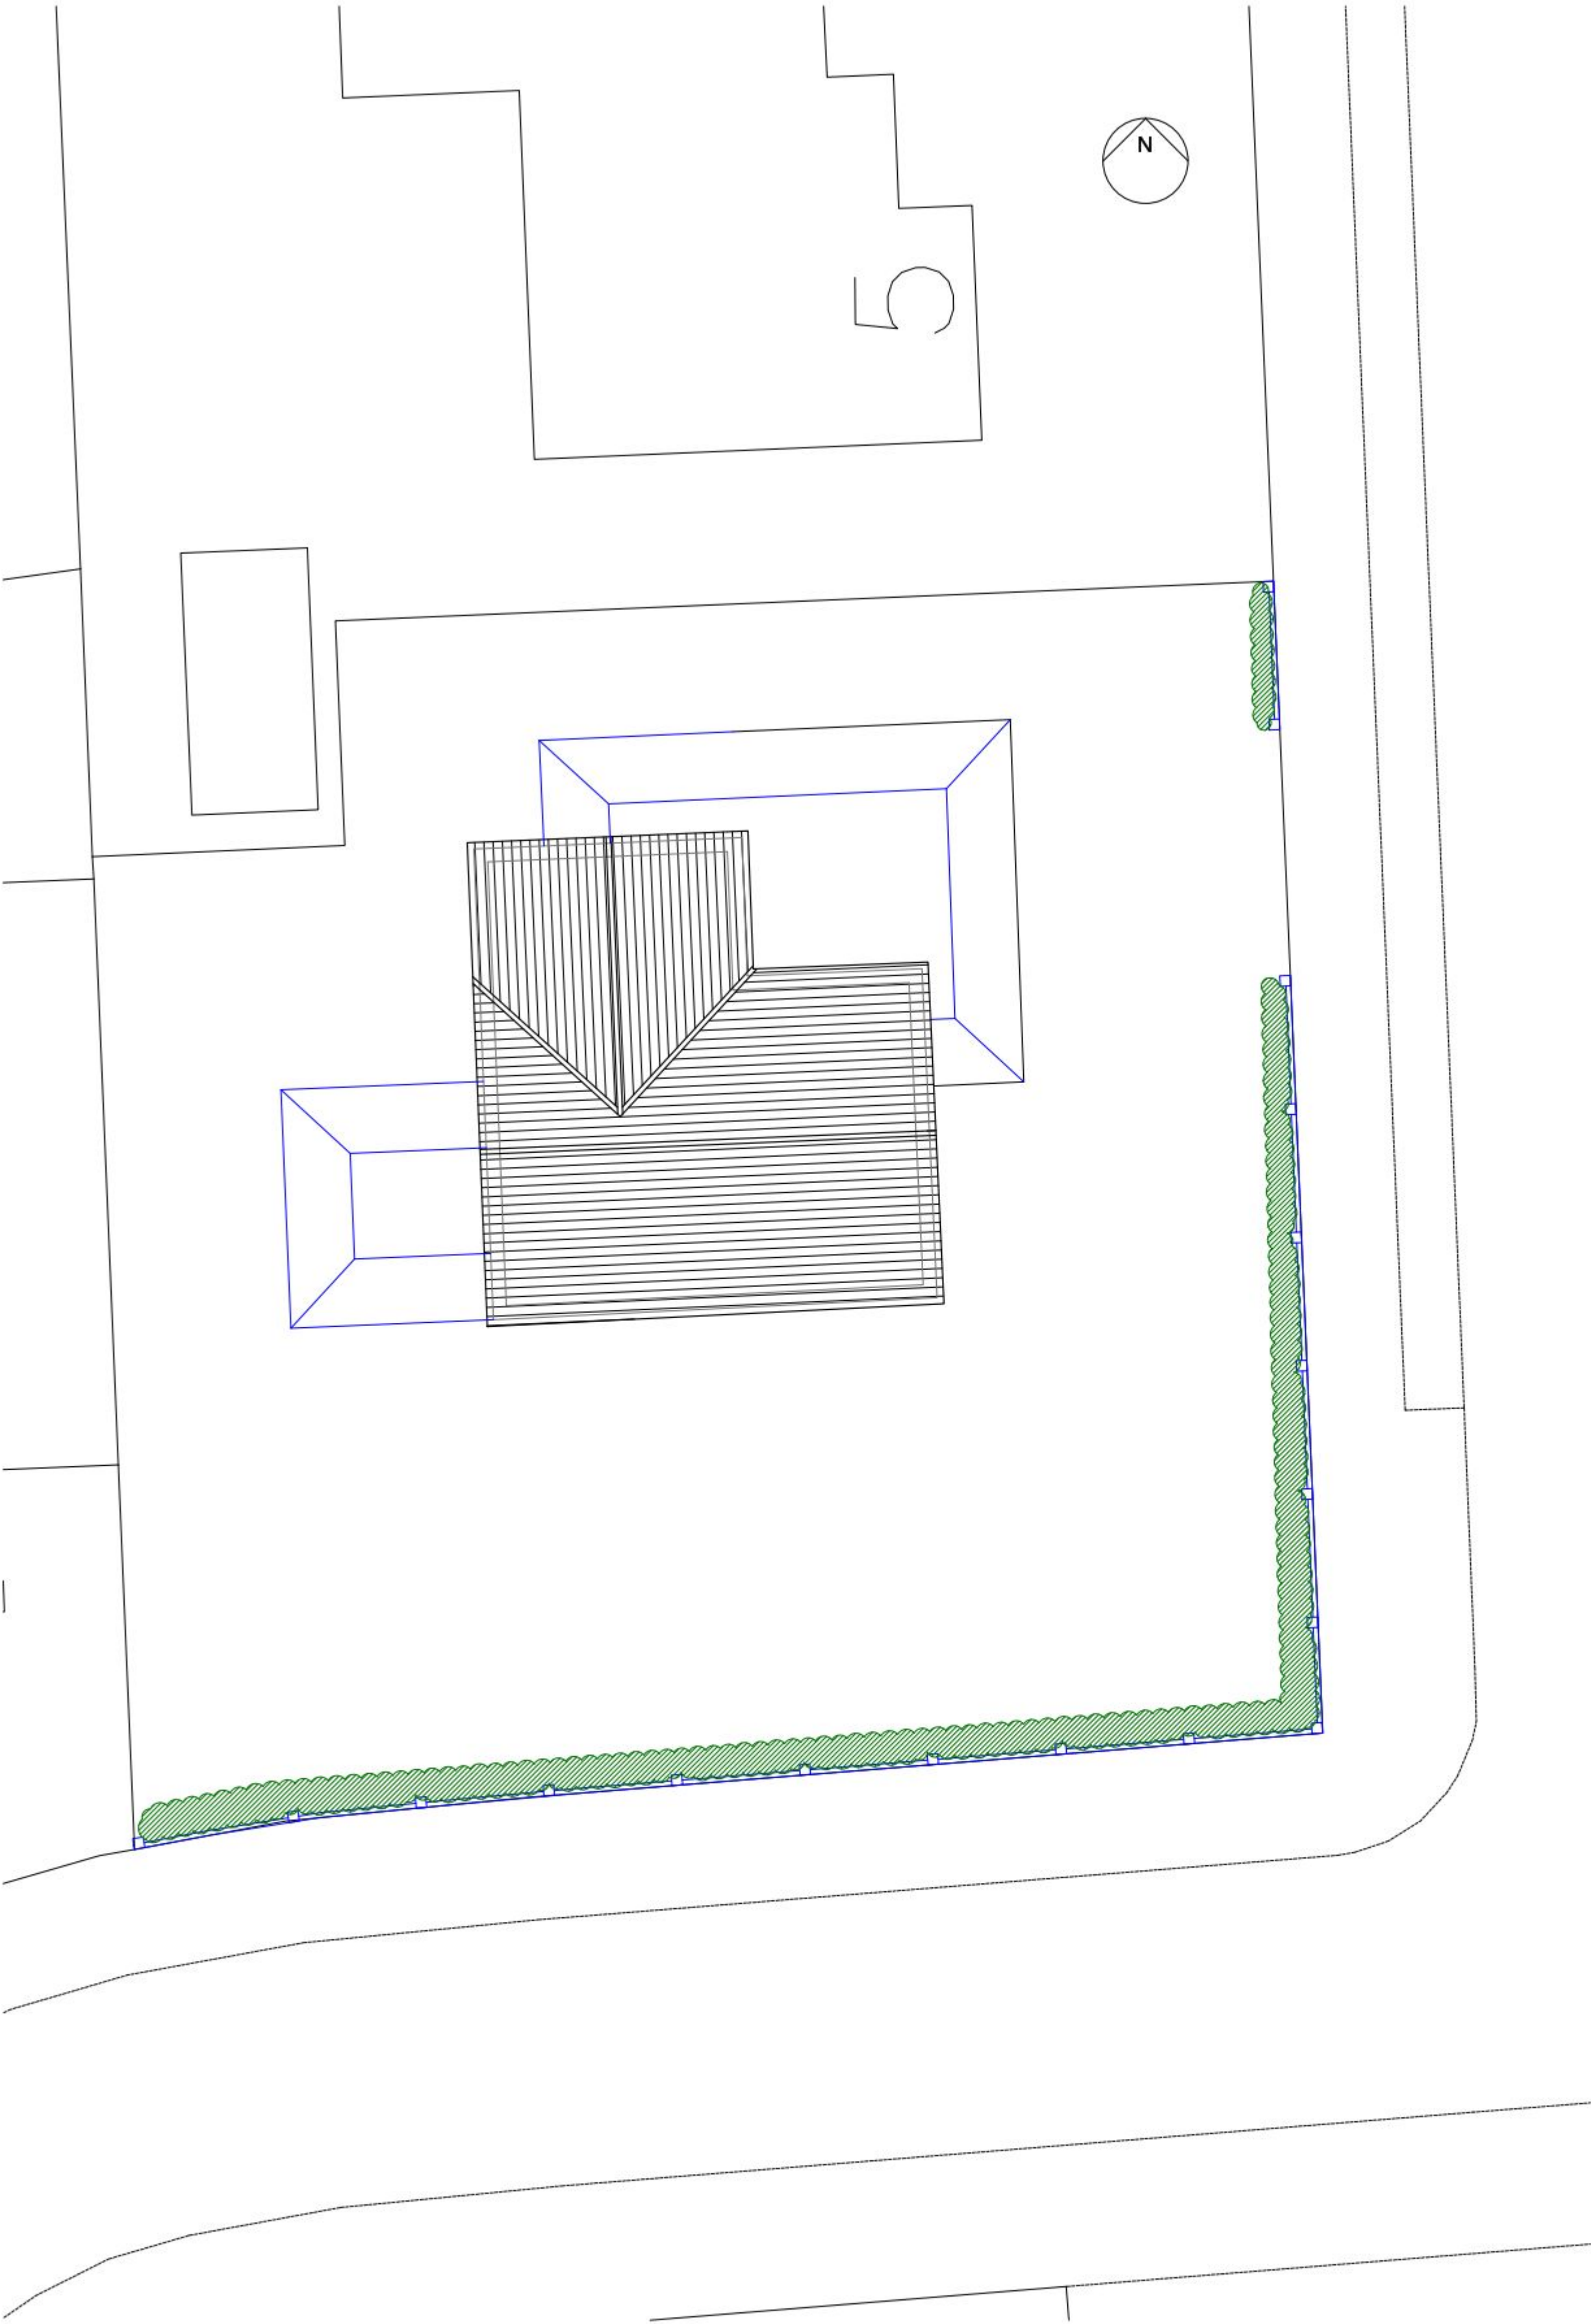

Proposed Site Plan @ 1:100


Ordnance Survey, (c) Crown Copyright 2013. All rights reserved.
Licence number 100020449

NOTES:
Dimensions to be checked on site before commencing work. Any discrepancies shall be reported to the architect immediately.
Do not scale from these drawings except for planning purposes.
Use figured dimensions only.
Where applicable this drawing is to be read in conjunction with other consultants' drawings.
All drawings to be read in conjunction with specification and all other drawings including structural engineer and mechanical and electrical drawings / specification

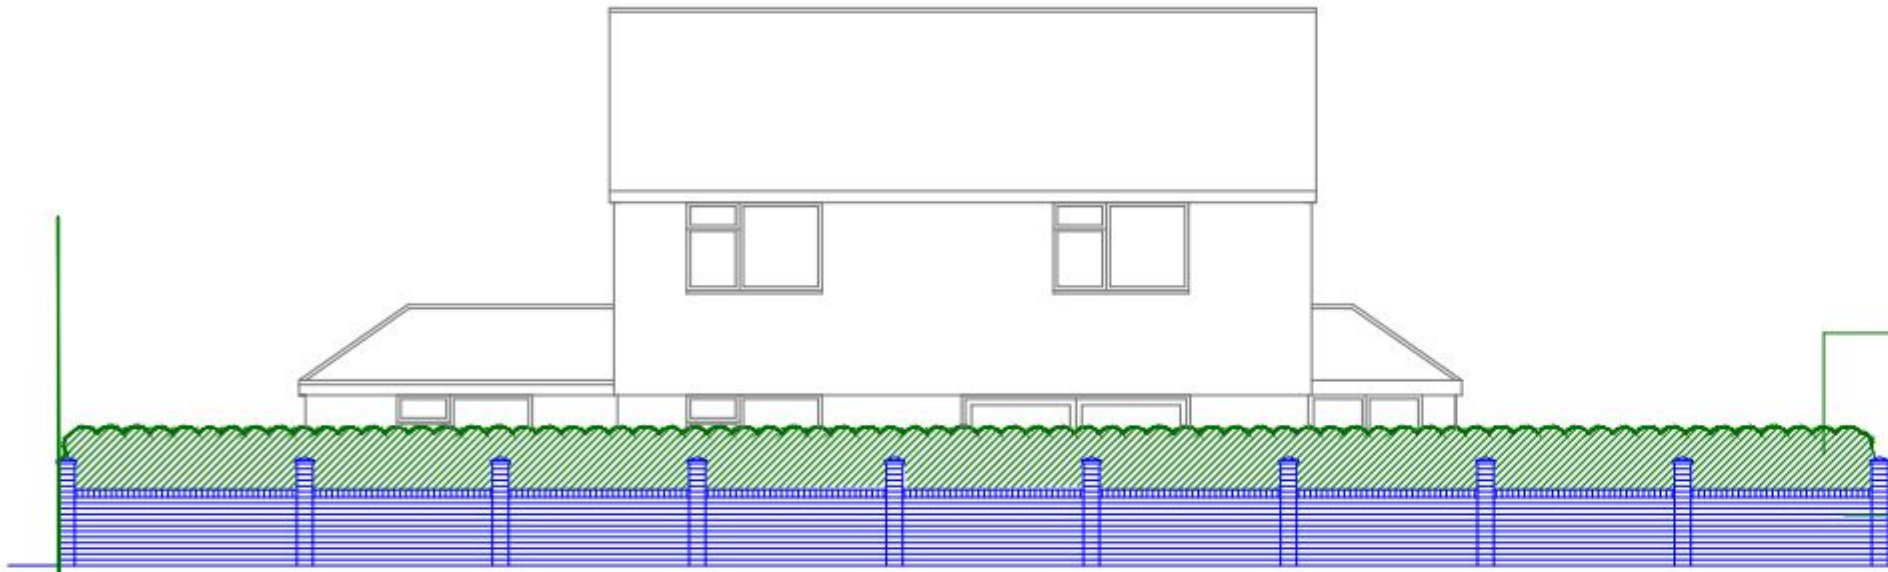

Proposed South Street Elevation @ 1:100

Shrubs planted behind wall to provide screening to 1800mm
Brick wall height 900mm with 102.5mm brick on edge capping on top. Piers to buttress wall.

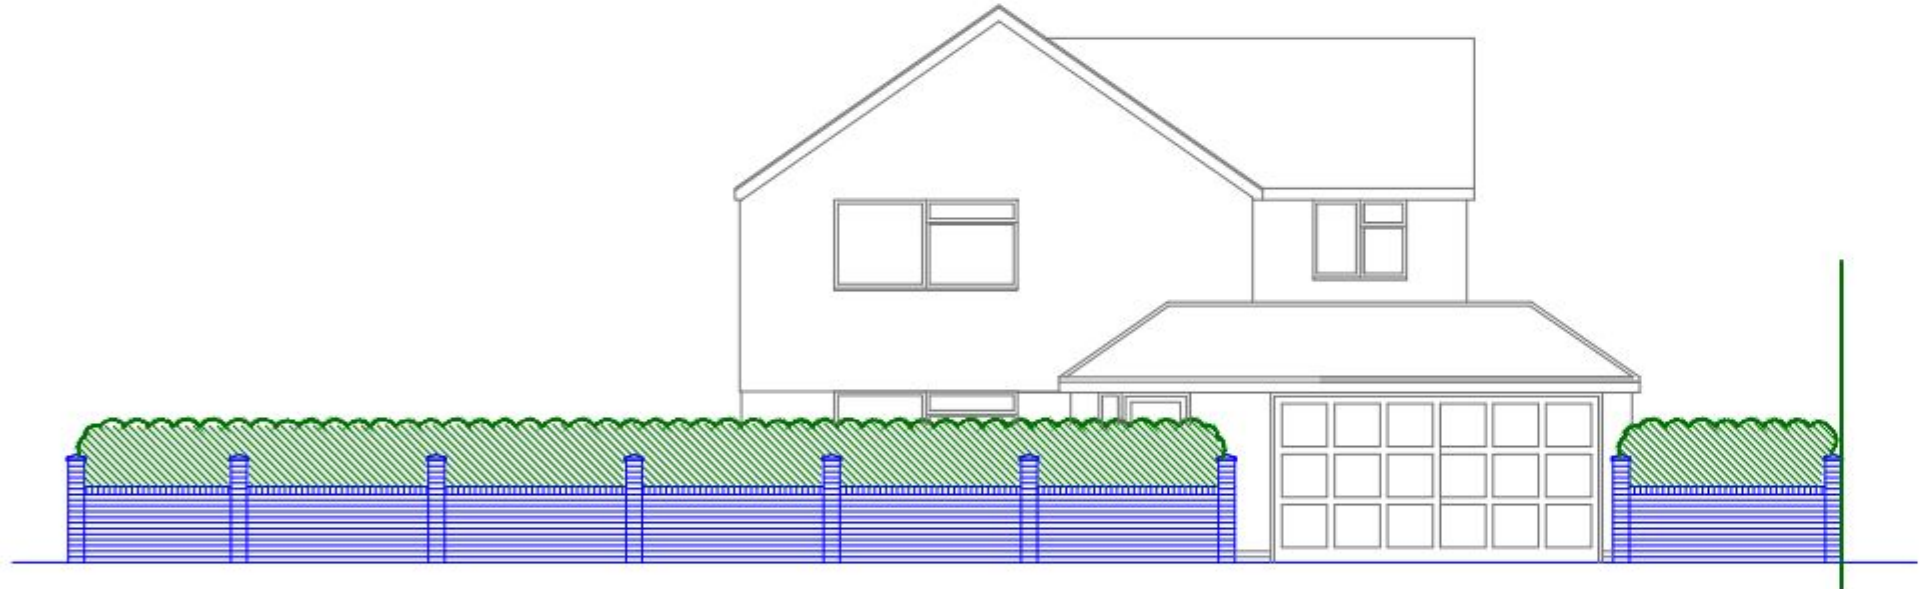

Proposed East Street Elevation @ 1:100

REV	DATE	AMENDMENT	DRAWN
		Helyer Davies Architects Ltd 1 The Old Flour Mill, Emsworth, PO10 7BT 01243 370 715	
www.hdarchitects.co.uk		mail@hdarchitects.co.uk	
CLIENT			
-			
PROJECT			
3 Itchenor Road Hayling Island			
DRAWING		SCALE	
Existing & Proposed Plans, Elevations & Sections.		Varies	
OPTION 3			
DATE	August 2013	DRAWN	SR
DRAWING NUMBER		REVISION	
13097-03		C	