


Proposed Elevations

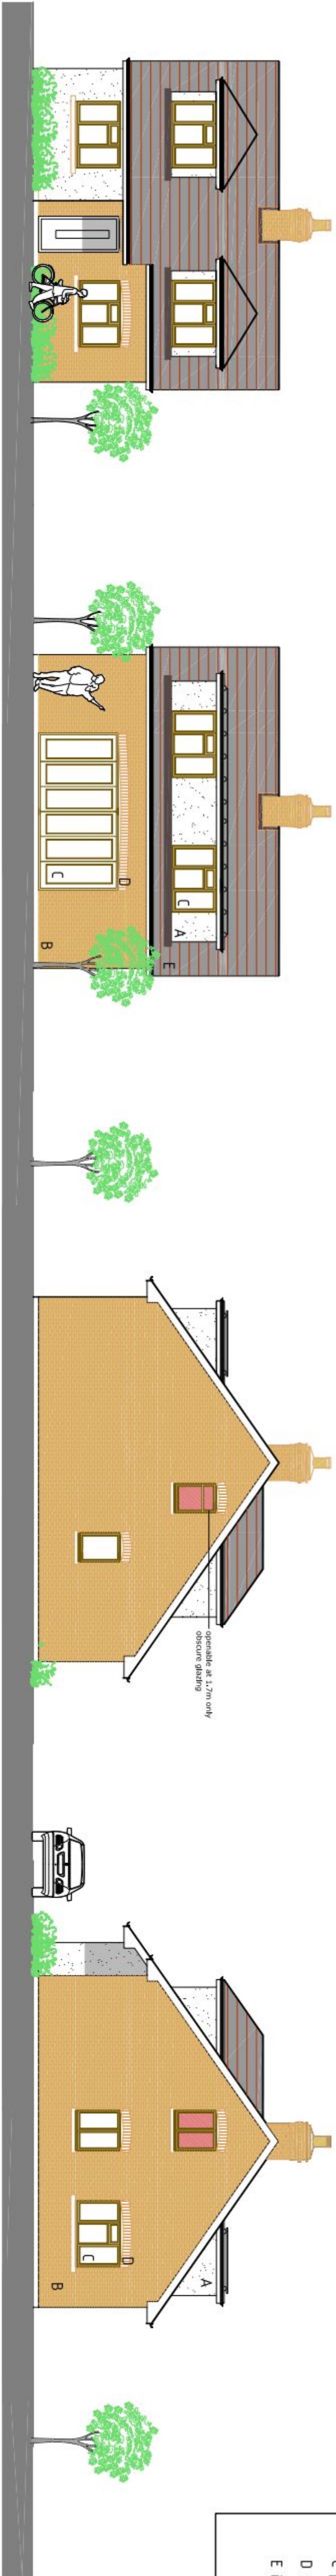

- Materials
- A smooth render
 - B facing brick
 - C plastic windows and doors
 - D contrasting brick
 - E interlocking tile




Proposed North Elevation

Proposed South Elevation

Proposed East Elevation


Proposed West Elevation

Section

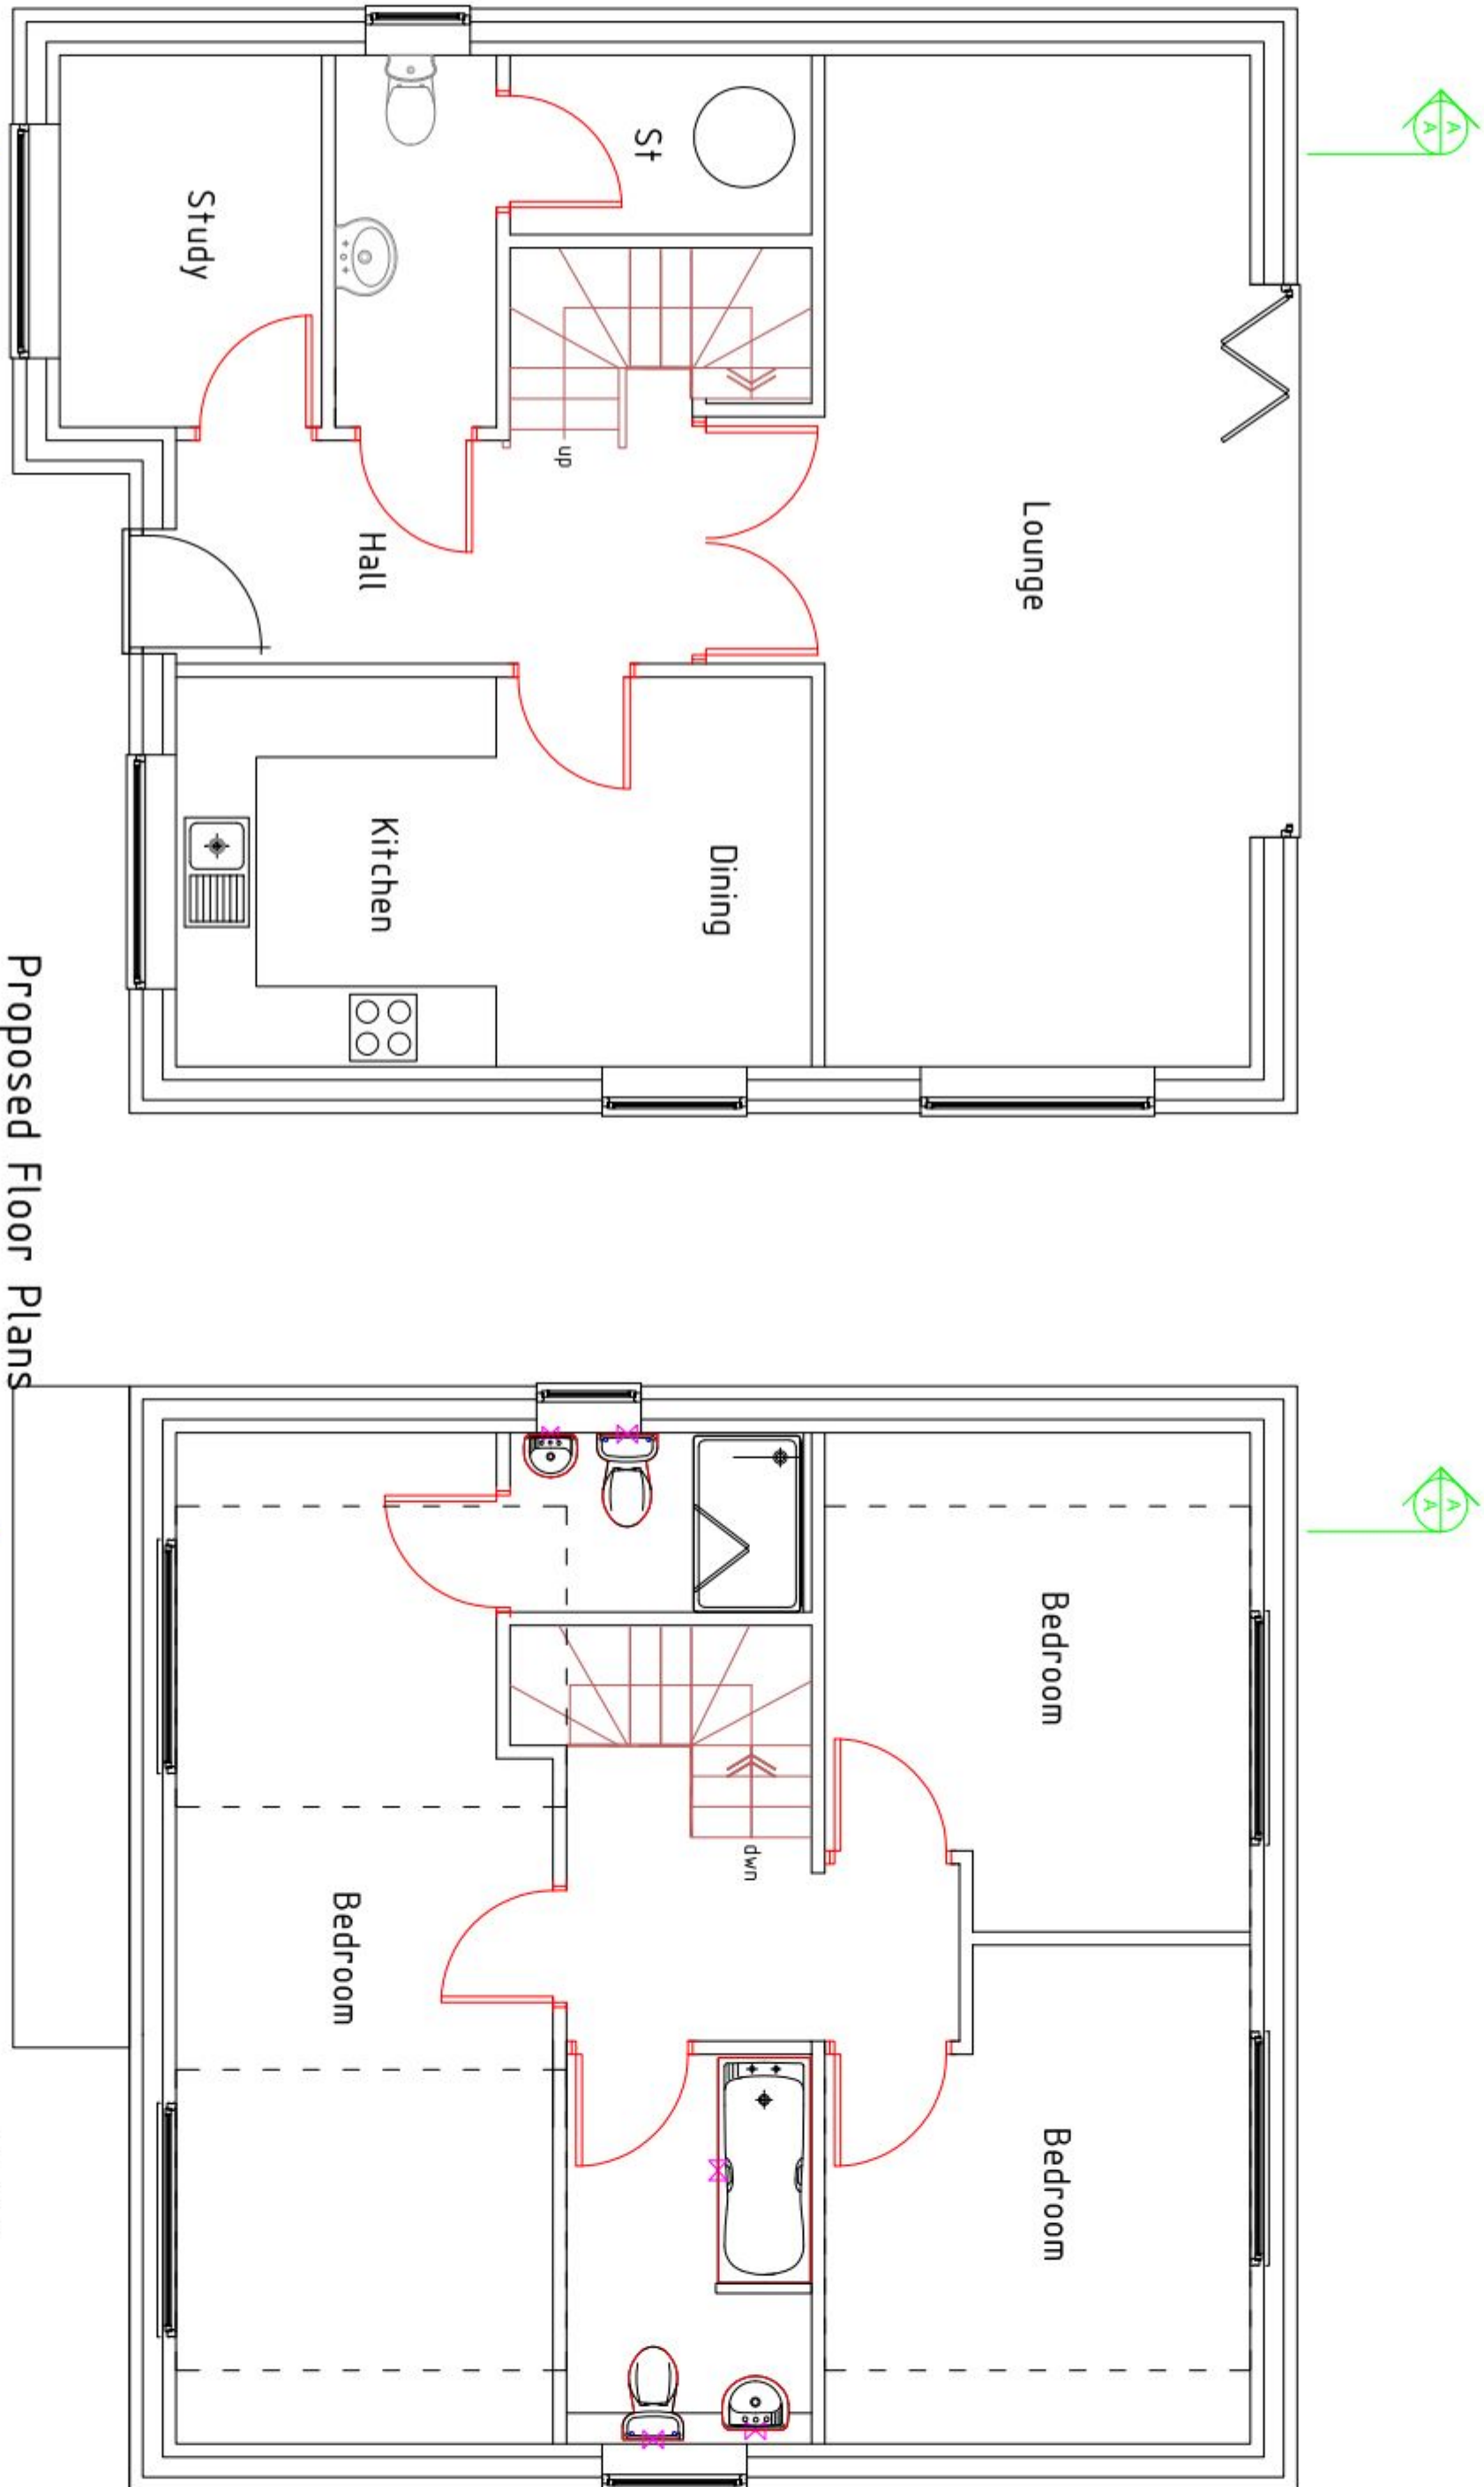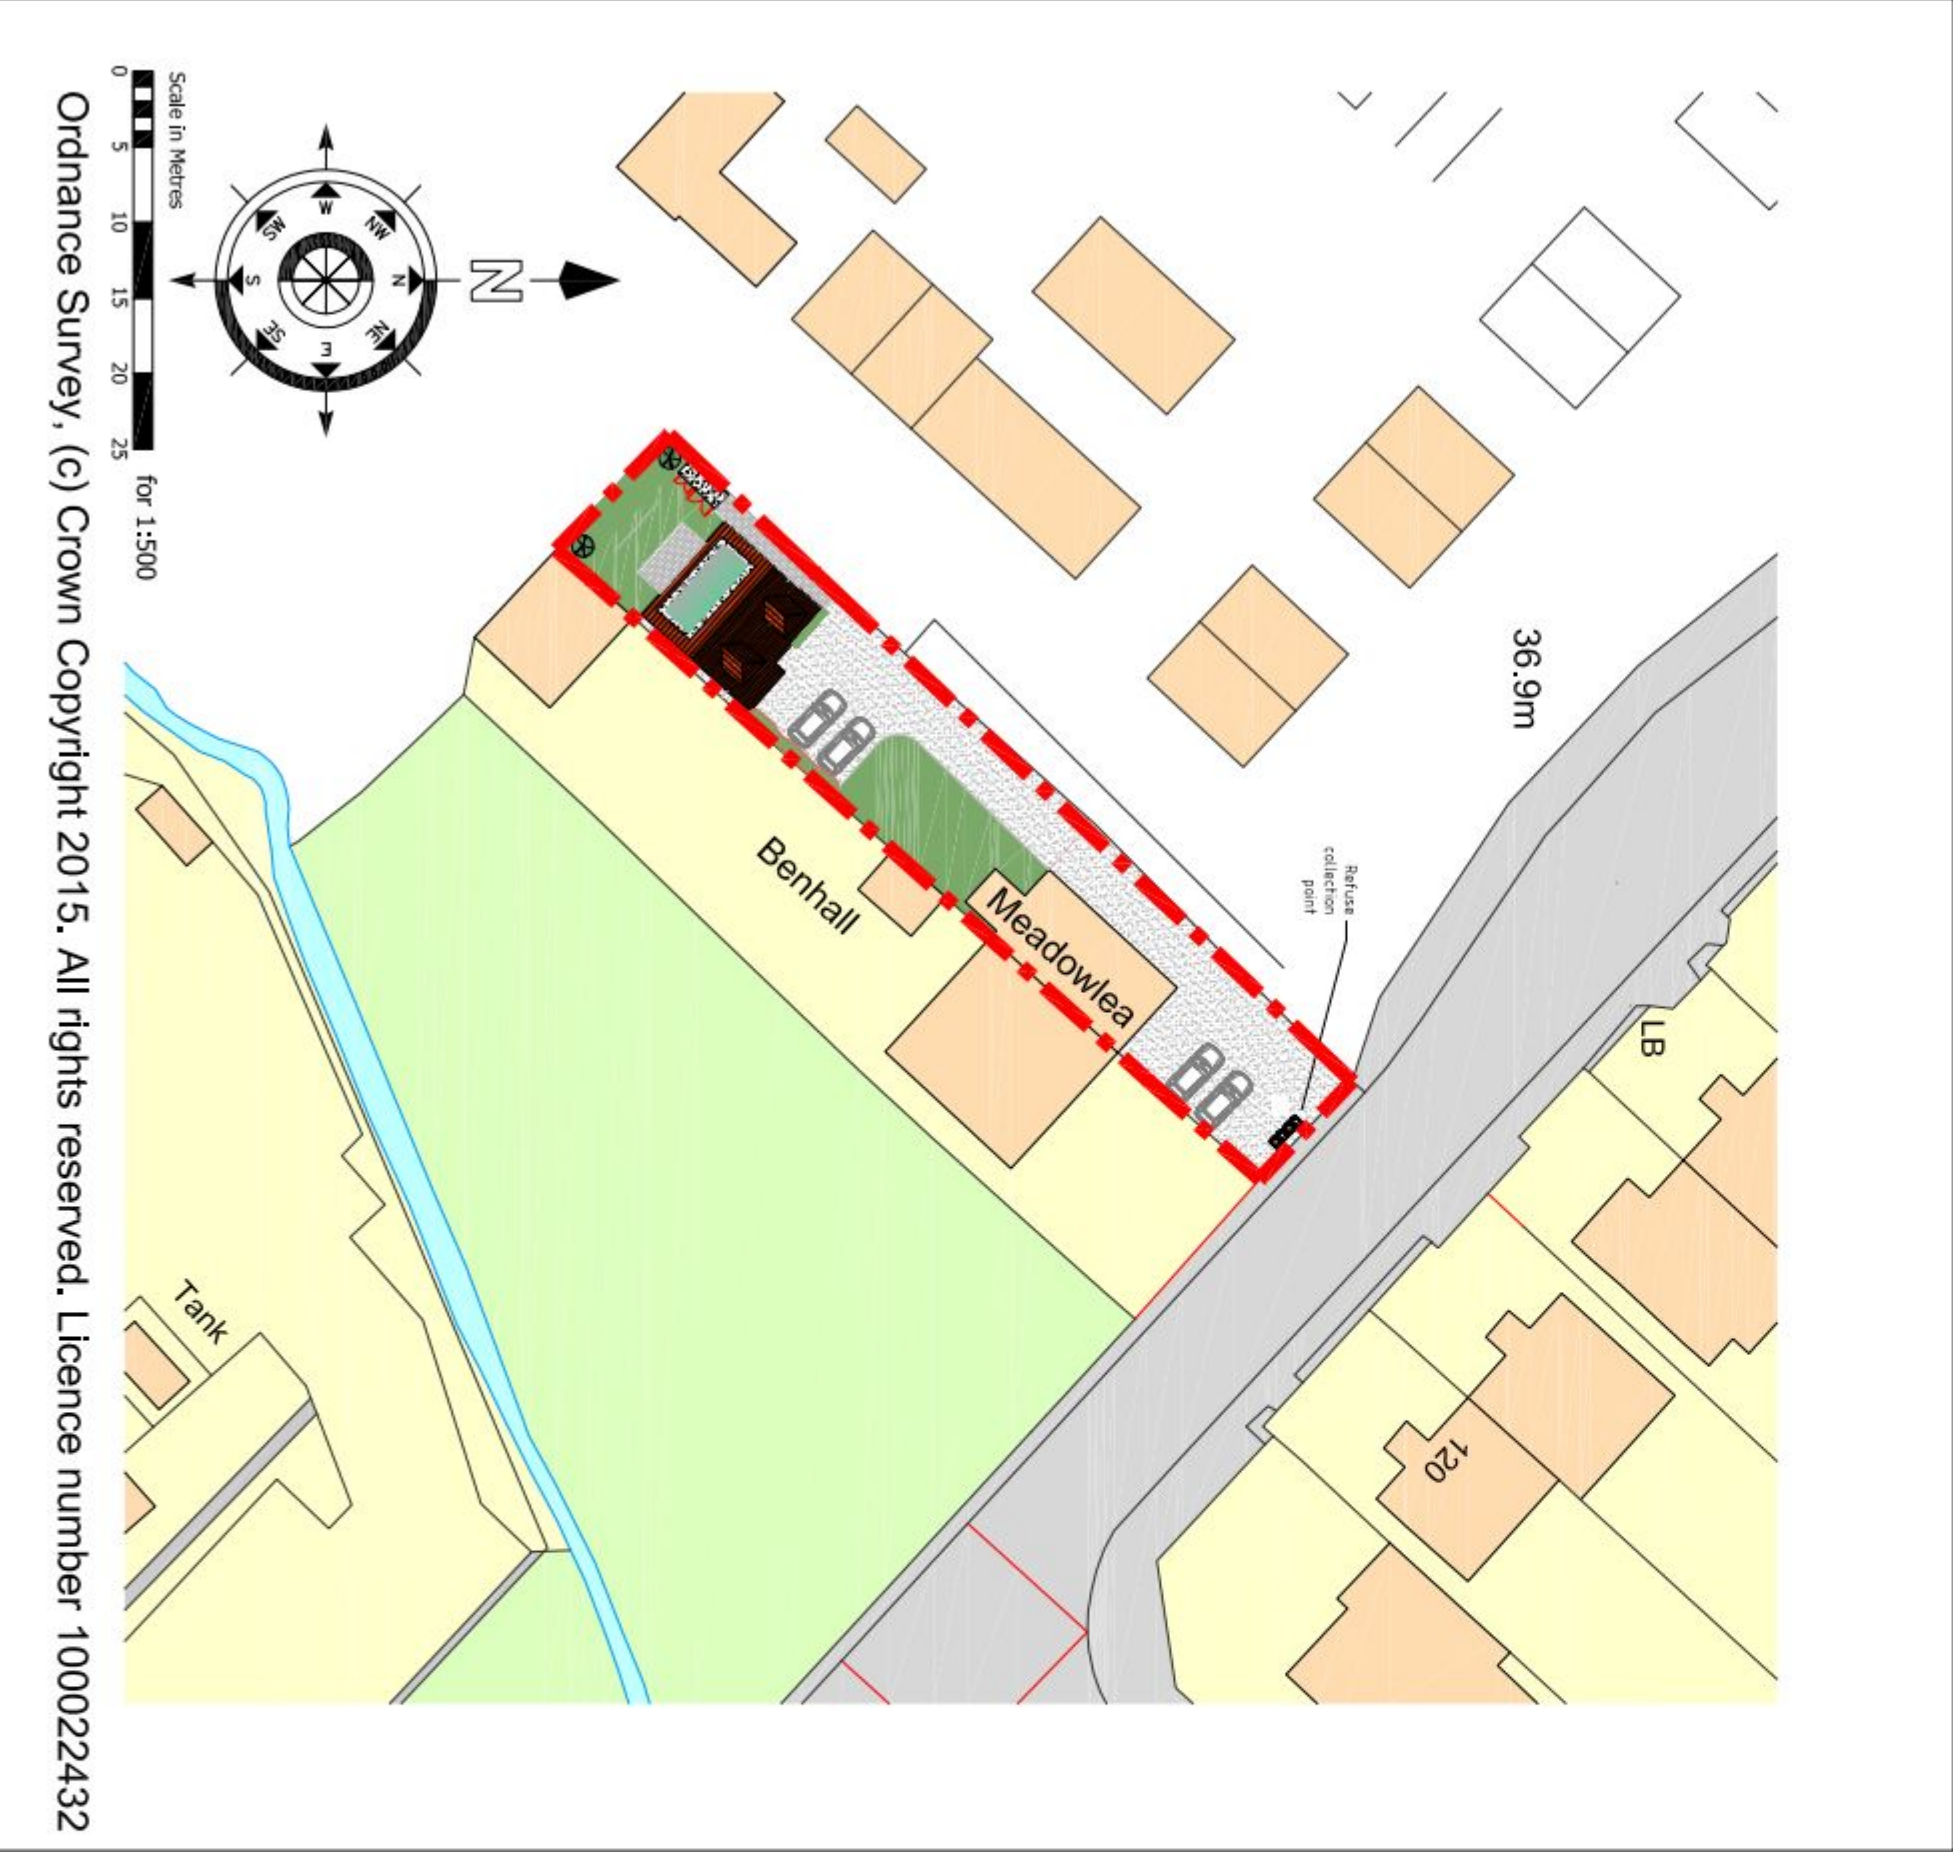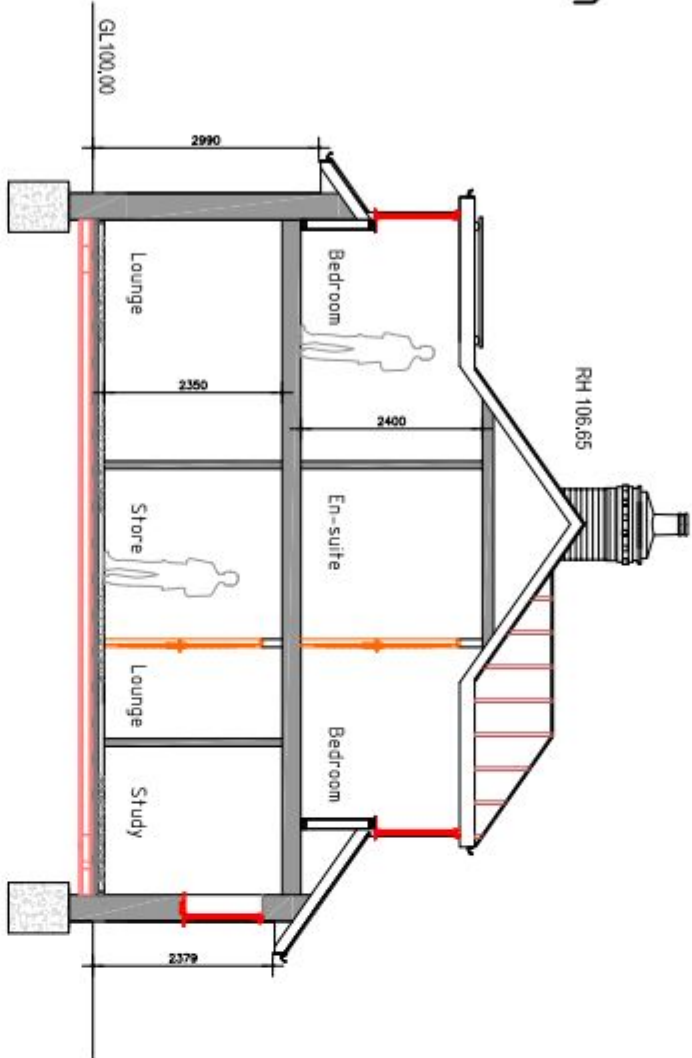

Proposed Floor Plans

Scale in Metres
0 1 2 for 1:50

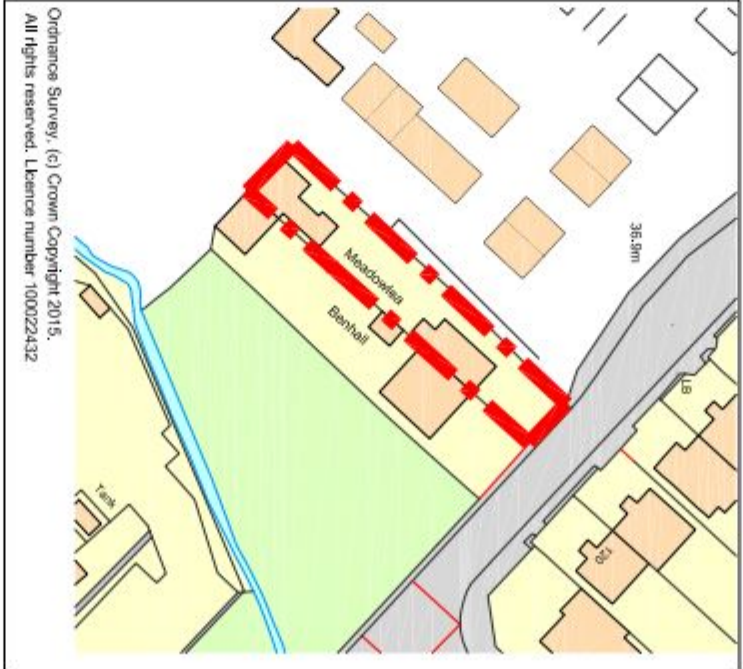

Scale in Metres
0 10 20 30 40 50 60 for 1:1250

02	Planning annotations	36/02/15	CF
01	Owner's actions	16/02/15	CF
00	Drawings	01/02/15	CF

Project :

Meadowlea
Hambleton Road
Waterboville
Hampshire

Drawing Title :
Proposed Dwelling

Chris Flint Associates Ltd
CHARTERED SURVEYORS - PROJECT MANAGERS
DEVELOPMENT CONSULTANTS


Drawn By : CF Date : 21/02/15 Checked By : Date : Approved By : Date :

CFA | FULL | 01 | 02 | Revision : 1:100

PLANNING

2 Emerald Close Waterboville, Hants RG7 7XZ
tel: 01235 92 4248 fax: 01235 92 5854
Email: chris@flintassociates.co.uk

Proposed Refuse/
Cycle store

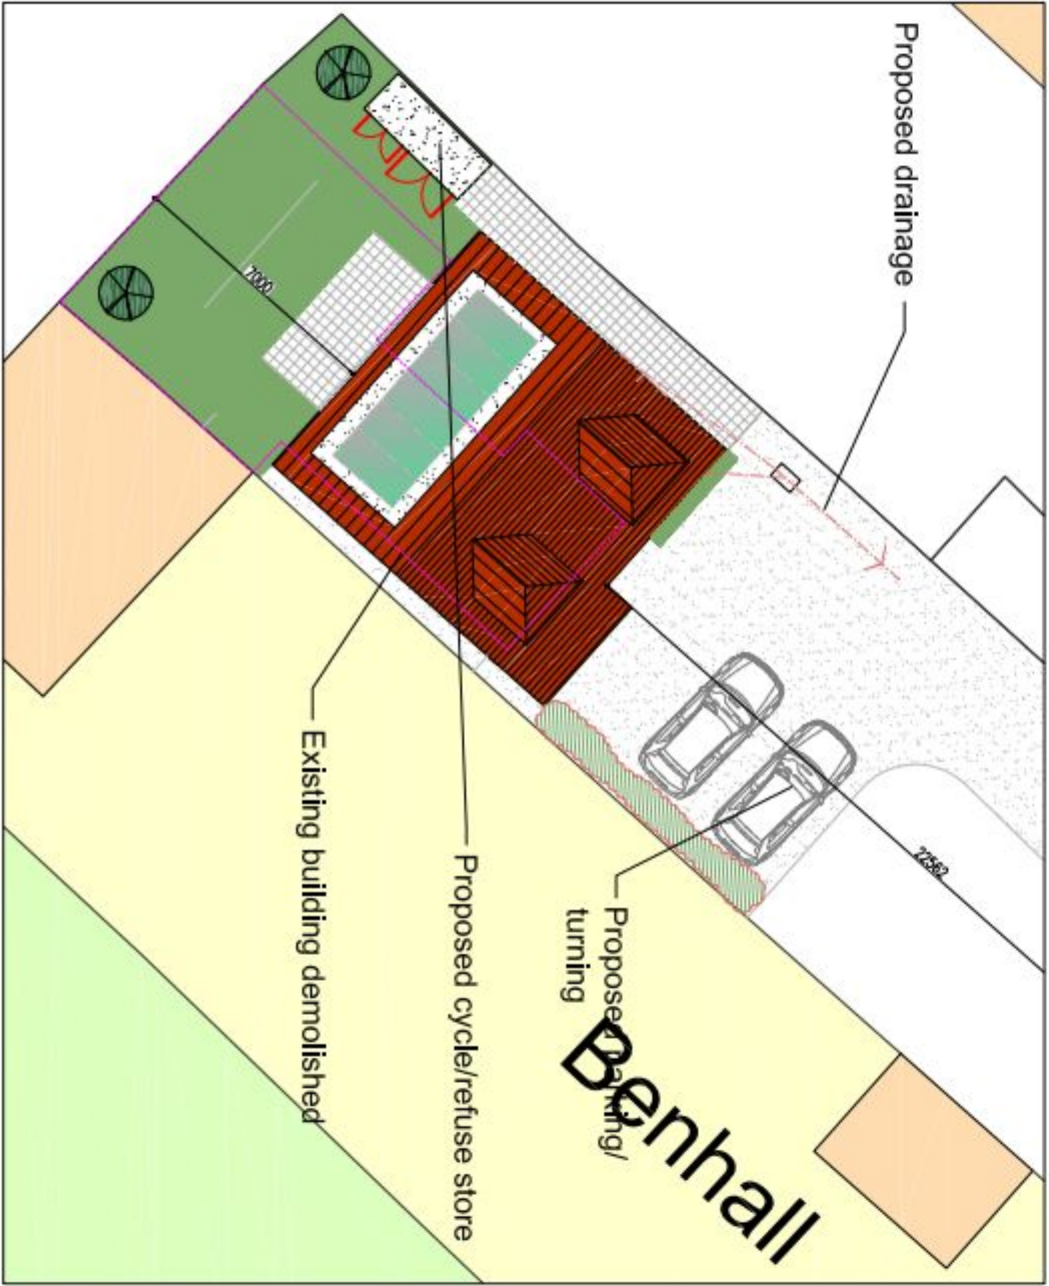

Scale in Metres
0 1 2 3 4 5 for 1:200

SUPERSEDED