


No 27

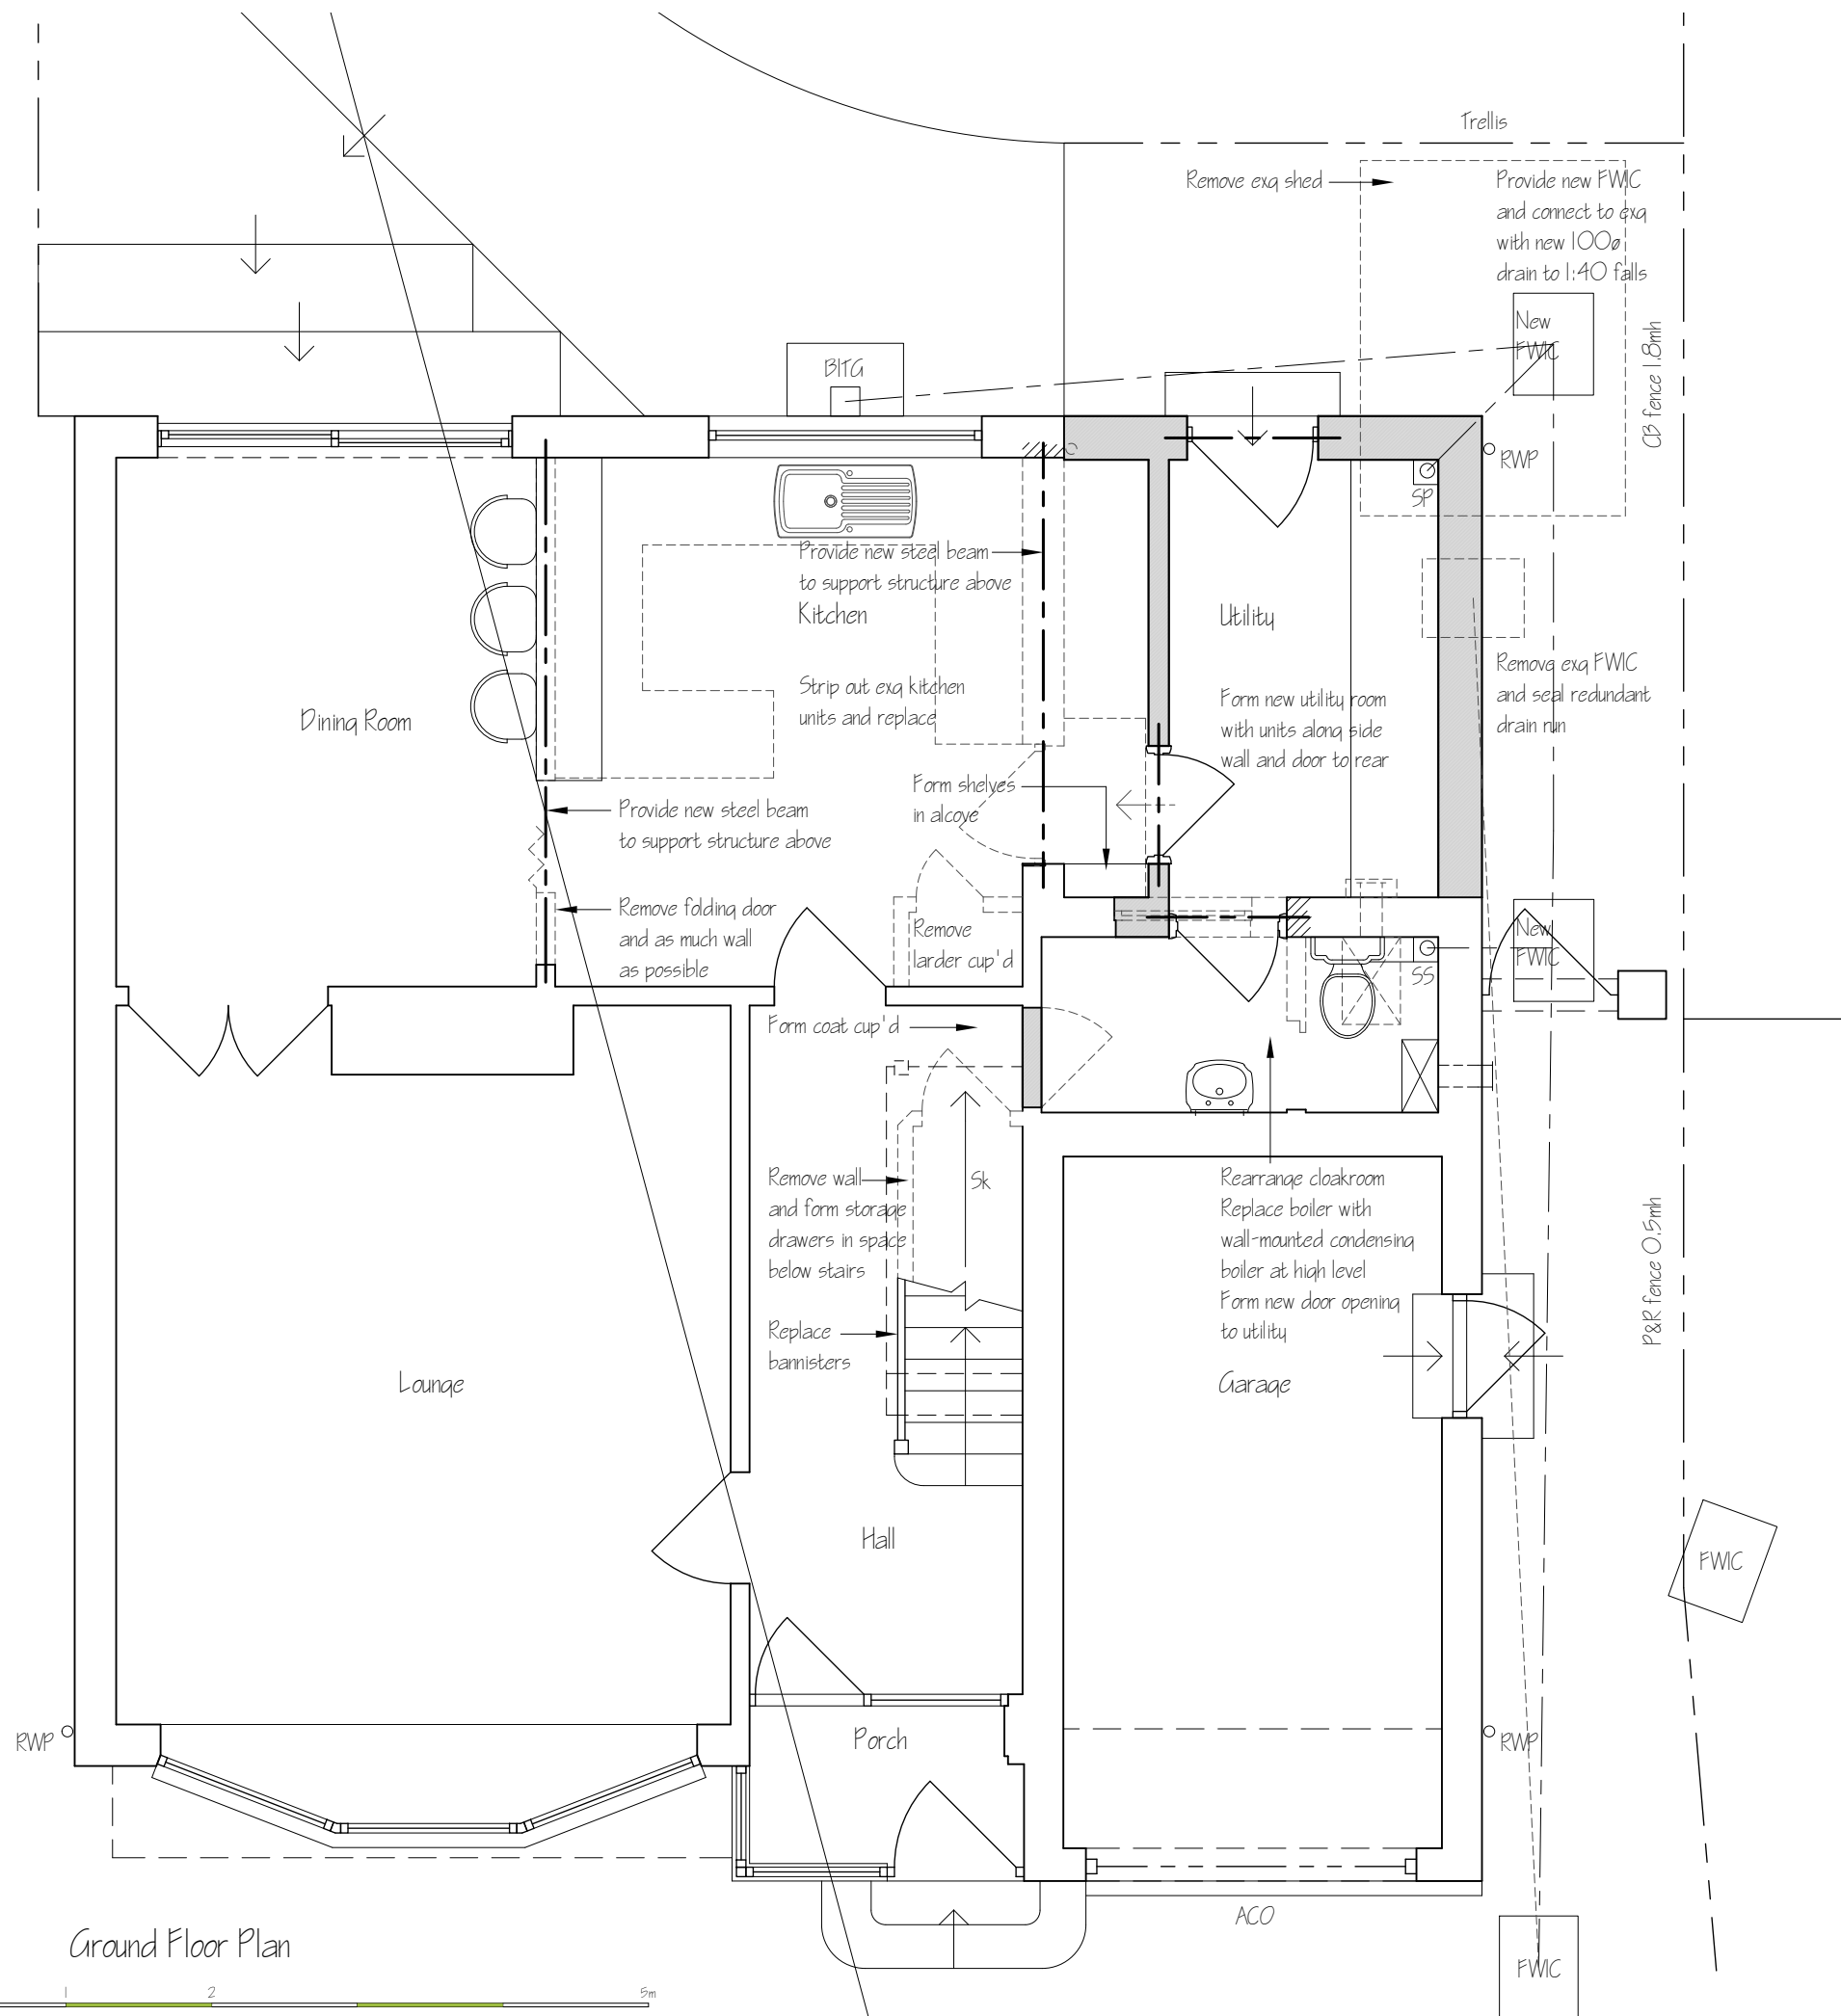

-0.5 0 1 2 5m

Do not scale from this drawing, except for planning purposes
Any discrepancies are to be reported immediately
This drawing remains the copyright of GOS Architecture

-	26-03-16	Issued for planning
B	22-03-16	Wall nib reduced; ladder cup'd removed
A	18-03-16	Breakfast bar added
Rev	Date	Description

GOS Architecture

1 Mainline Business Centre
72 Station Road
Liss
Hampshire
GU33 7AD
07894 110 452
www.gosarchitecture.co.uk
graeme@gosarchitecture.co.uk

Date	16-03-16	Drawn By	GRH
Scale	1:50 @ A3 UNO	Checked	

Client
Morton

Project
29 Blenheim Gardens
Emsworth
Hampshire

Title
Extension
Proposed Ground Floor Plan
Planning Issue

Drawing No.

0162-04-B