



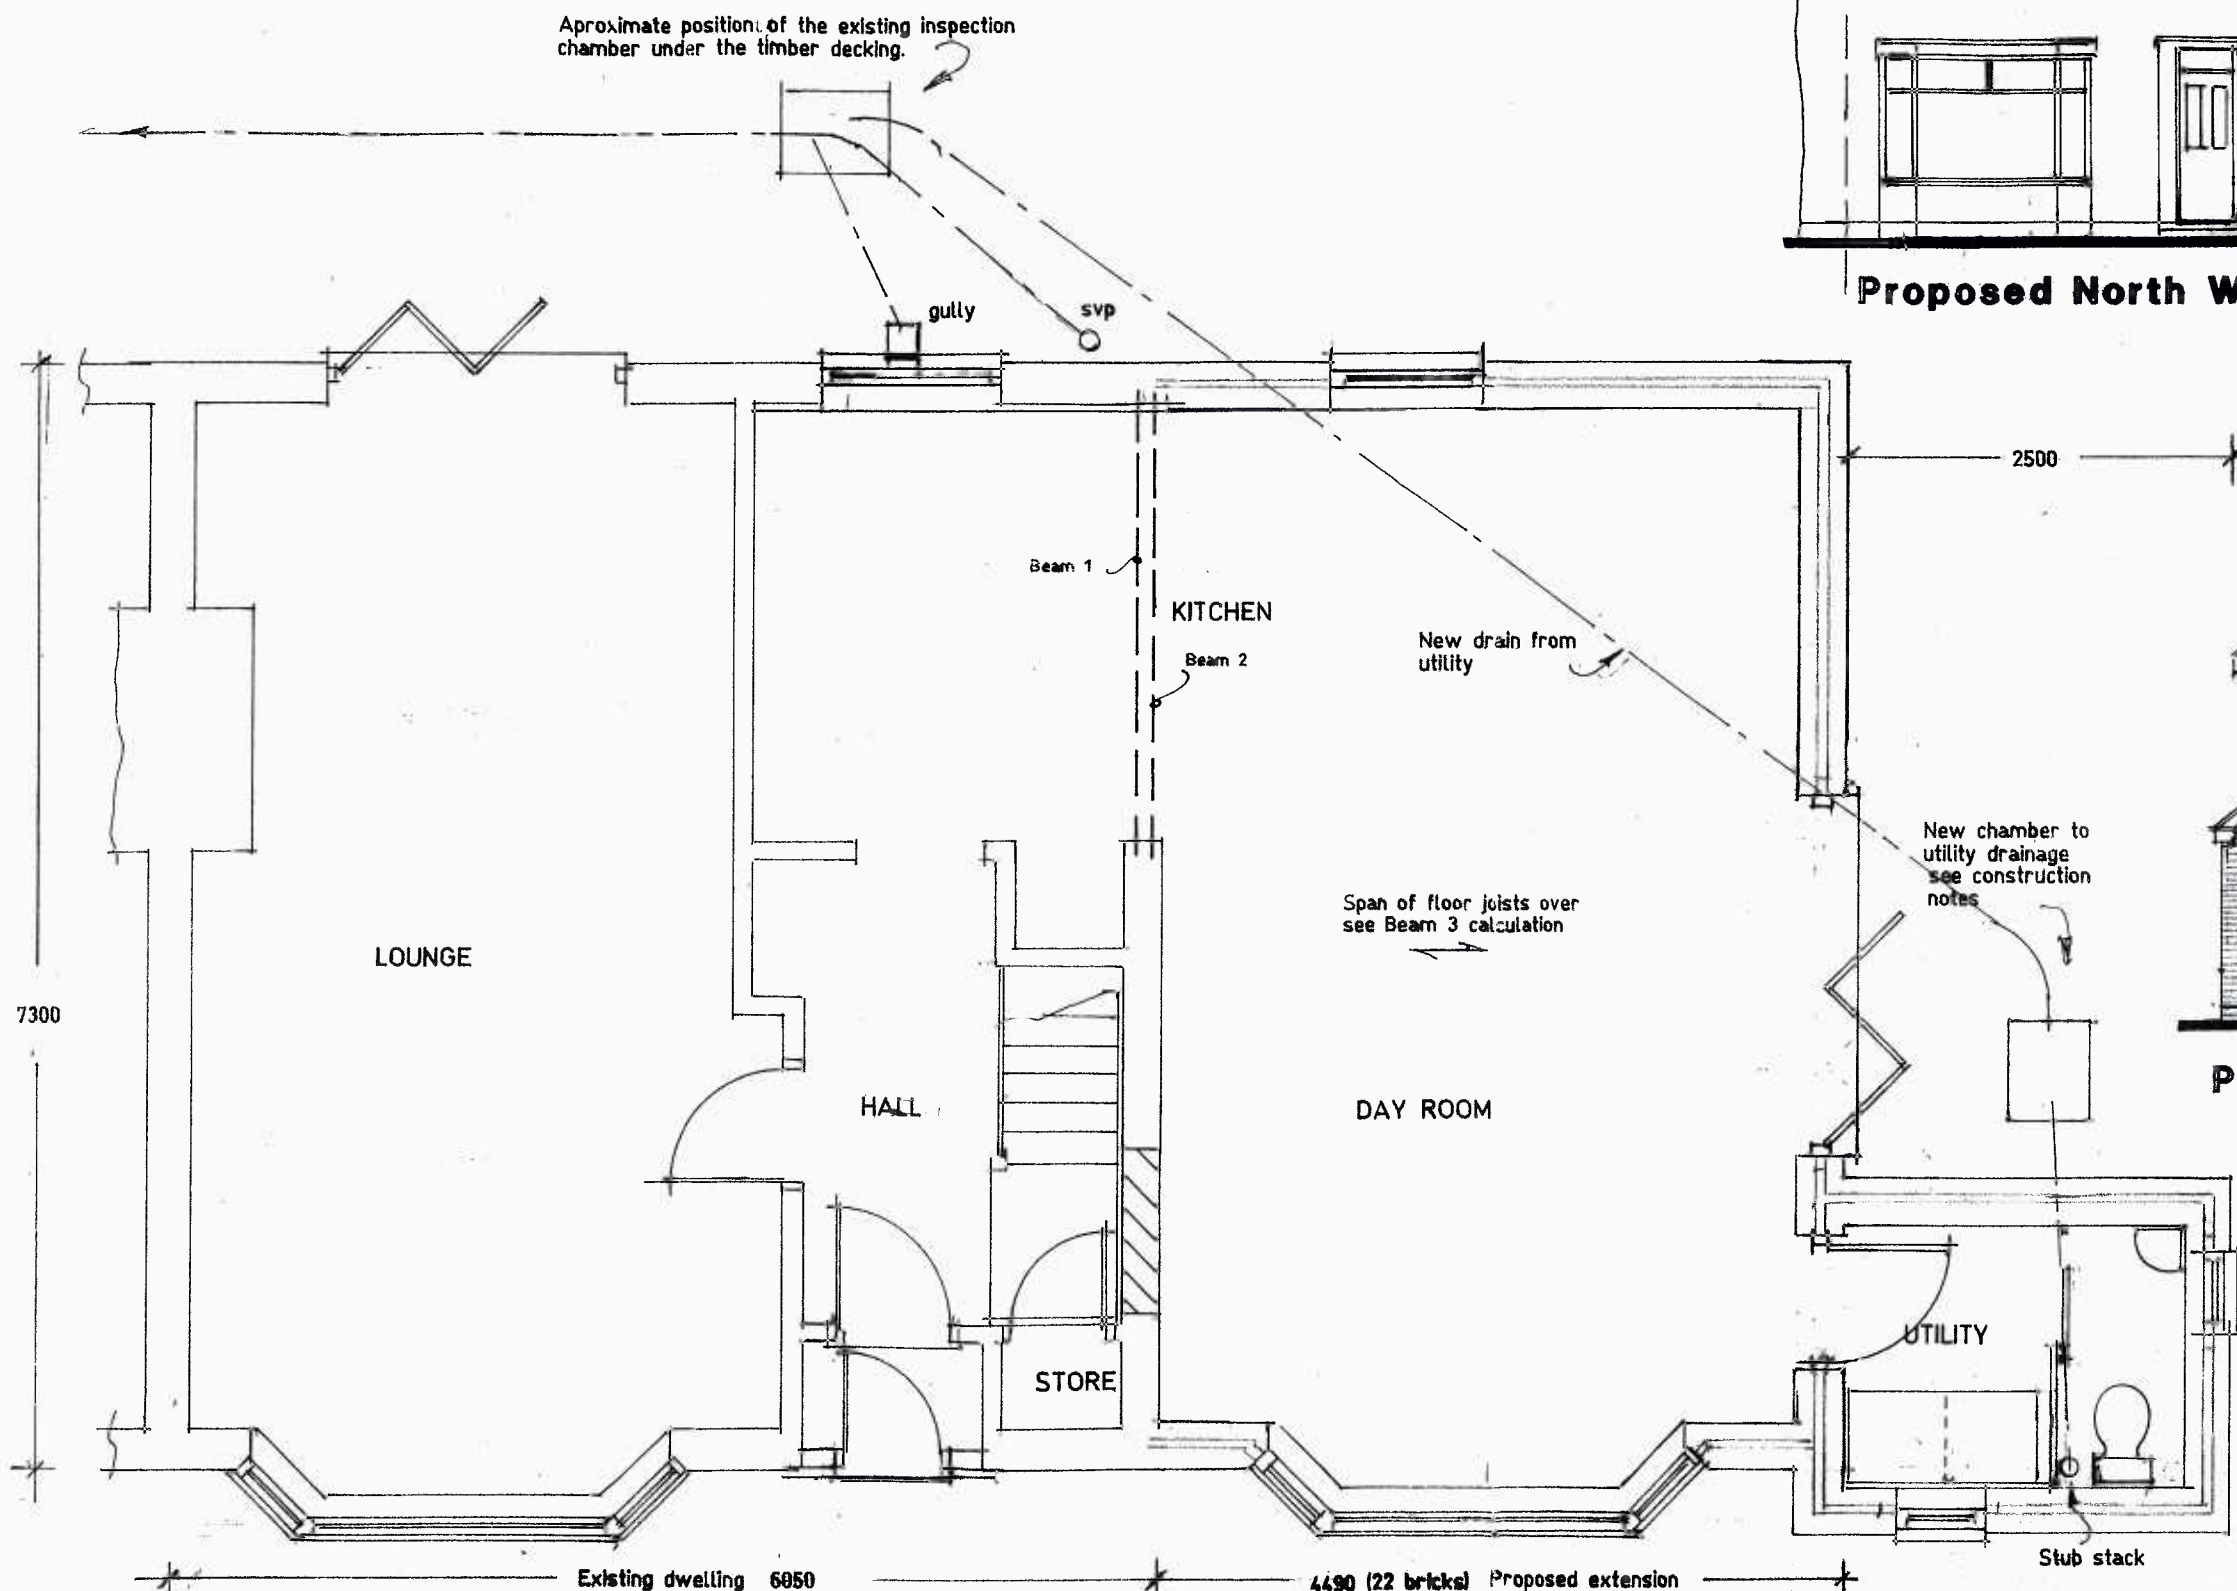

Ground Floor Layout.



Proposed North West Elevation.

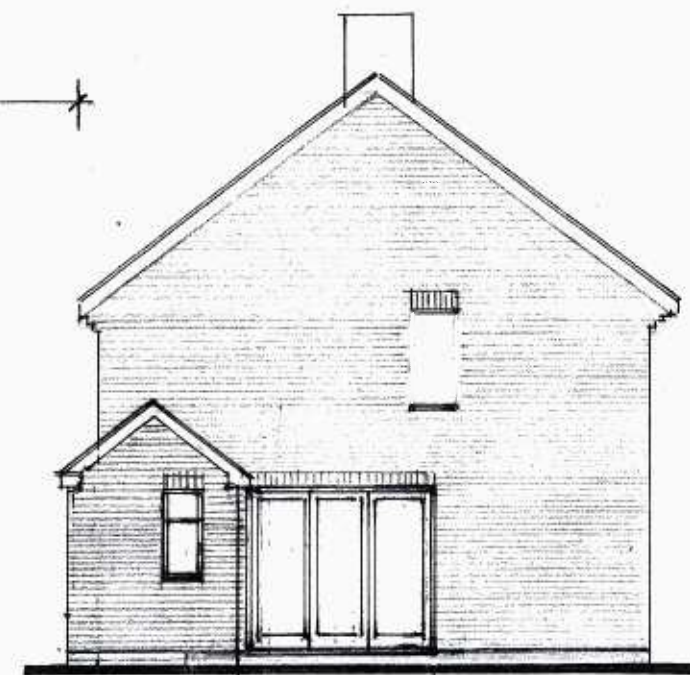

Prop South West Elevation.

Revision A - Utility added

**Proposed 2 storey side extension
at 46 Battens Way, Leigh Park,
Havant, Hants. PO9 2DY**

Mrs S. Chivers

Scale 1:50 1:100

Date September 2014

A3 Drawing Number

1

Revision.

A