



1 : 500 (1 Ha)

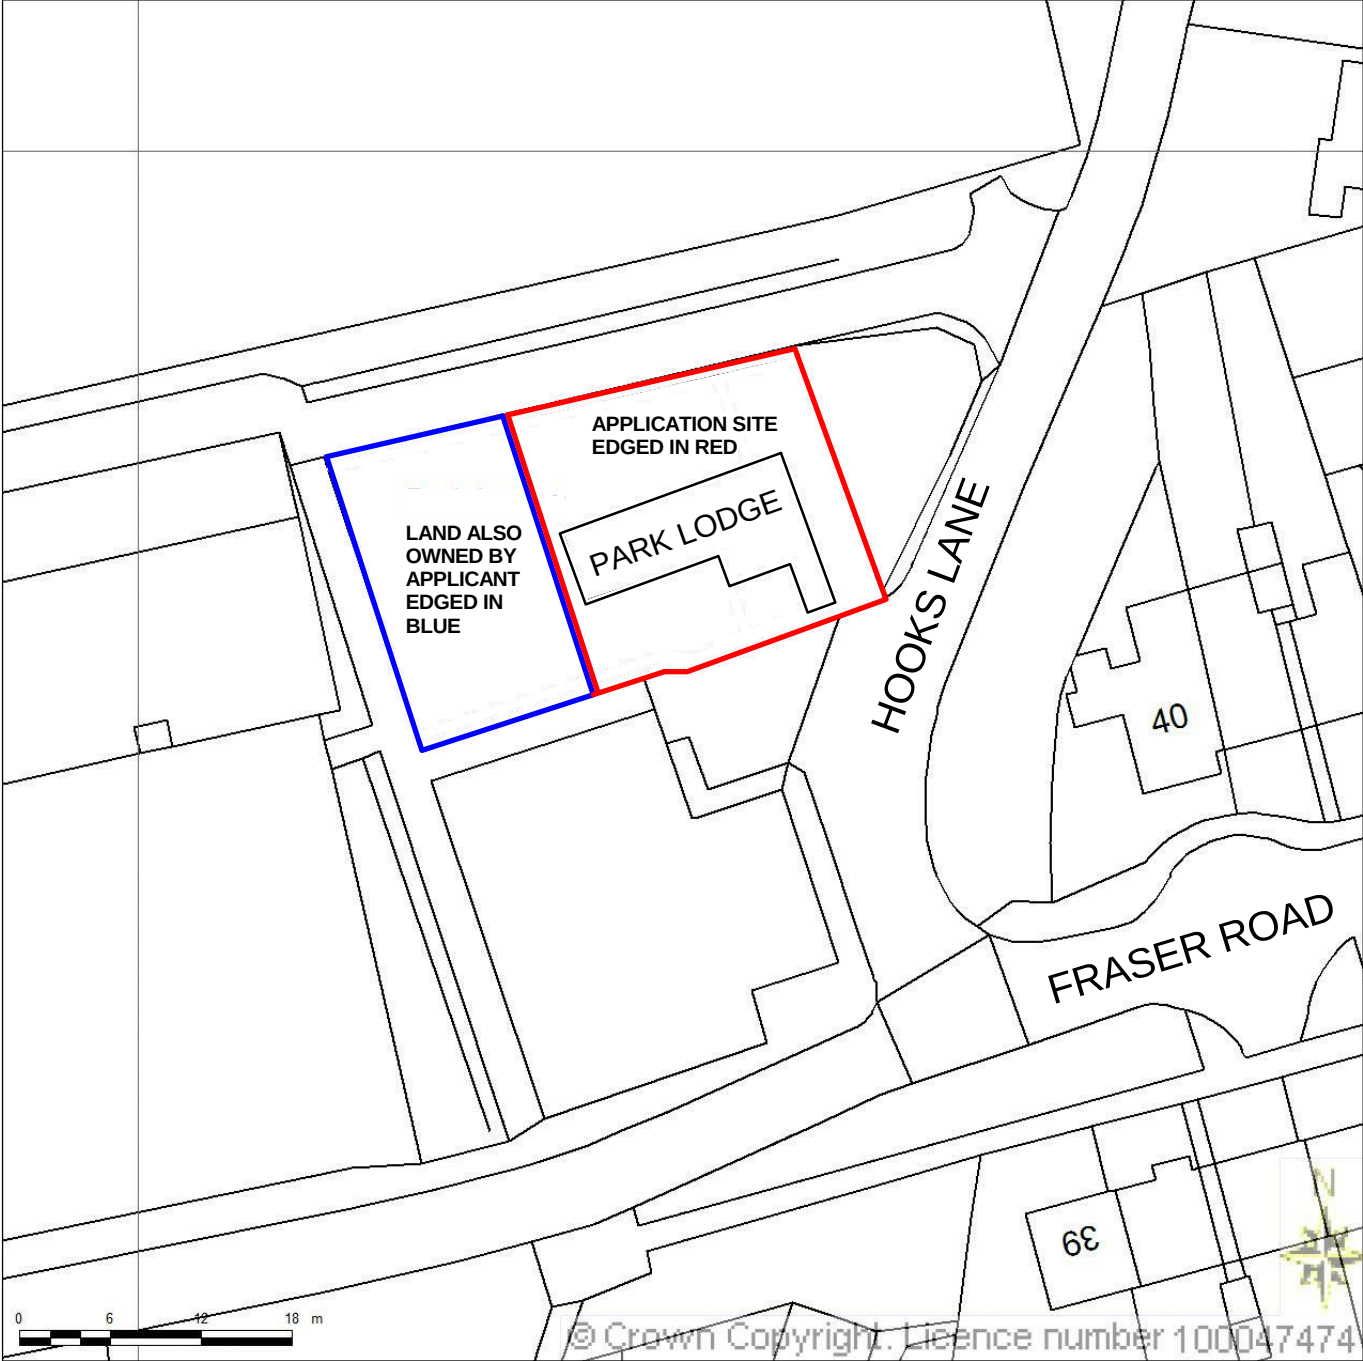


1 : 1250 (2 Ha)

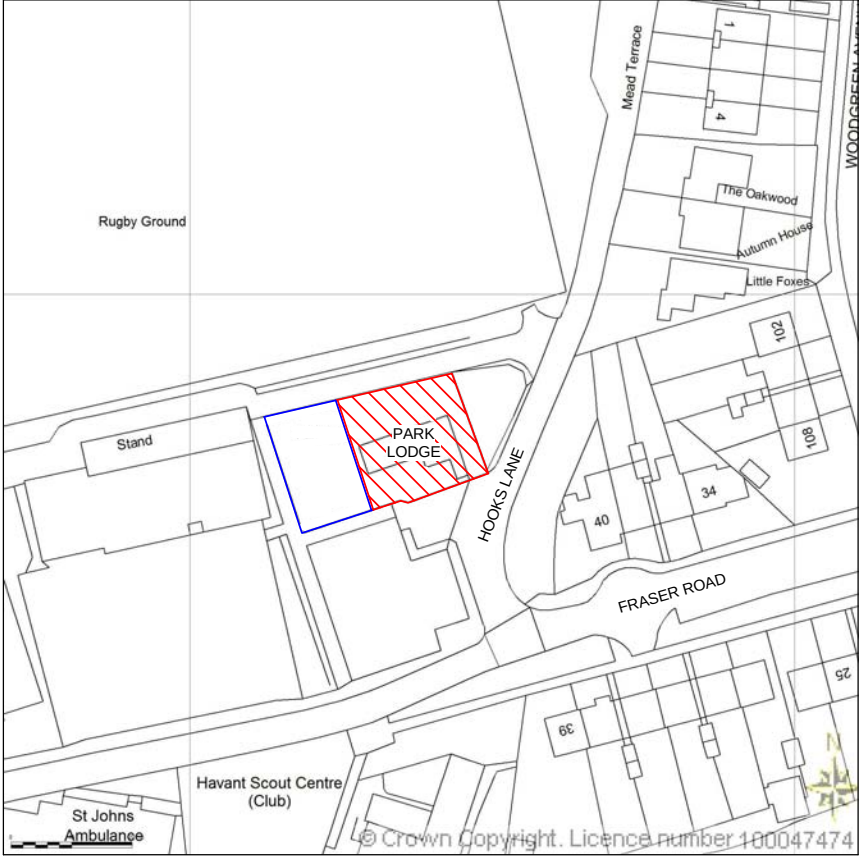

Property Address:
Park Lodge, Hooks Lane, (off Fraser Road)
Bedhampton, Havant
Hampshire
PO9 3DT

District Council: HBC

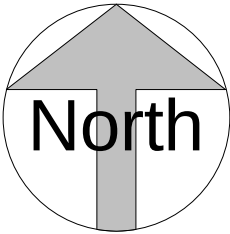

Produced 01 December 2015 from the Ordnance Survey National Geographic Database and incorporating surveyed revision available at this date. Reproduction in whole or part is prohibited without the prior permission of the Ordnance Survey. © Crown Copyright 2015.

The representation of a road, track or path is no evidence of a right of way. The representation of features as line is no evidence of a property boundary.



The Planning Service
Office, 135 North Lane
Clanfield, Waterlooville
Hampshire PO8 0RL

T: 023 92 597364
F: 0845 519 1103
E: info@theplanningservice.co.uk

Scale is correct when printed to the stated ISO size. Figured dimensions are to be used in preference to scaled sizes and all dimensions must be checked on site by the contractor before commencing work. All dimensions in mm (millimeters) unless otherwise stated. The contractor is to ensure the works are inspected and completed to the satisfaction of the local authority. Compliance with building regulations is not to be assumed.

No deviation from this drawing will be permitted without the prior written consent of the designer. Under the provisions of the copyright act 1988, the copyright of this drawing and the work contained therein remains the property of the designer (the planning service), and may not be reproduced in any form whatsoever without prior written consent.


Under the construction (design and management) regulations 2015 (CDM2015) all design work for both residential and commercial development are to conform to those regulations. E&EO.

Craig Greenhouse

Park Lodge, Hooks Lane
Havant PO9 3DT


EXISTING LOCATION & BLOCK PLANS

Project number	175.1	E001
Date	01/12/2015	
Drawn by	JJ	
Status	Planning	Scale 100% @ A3

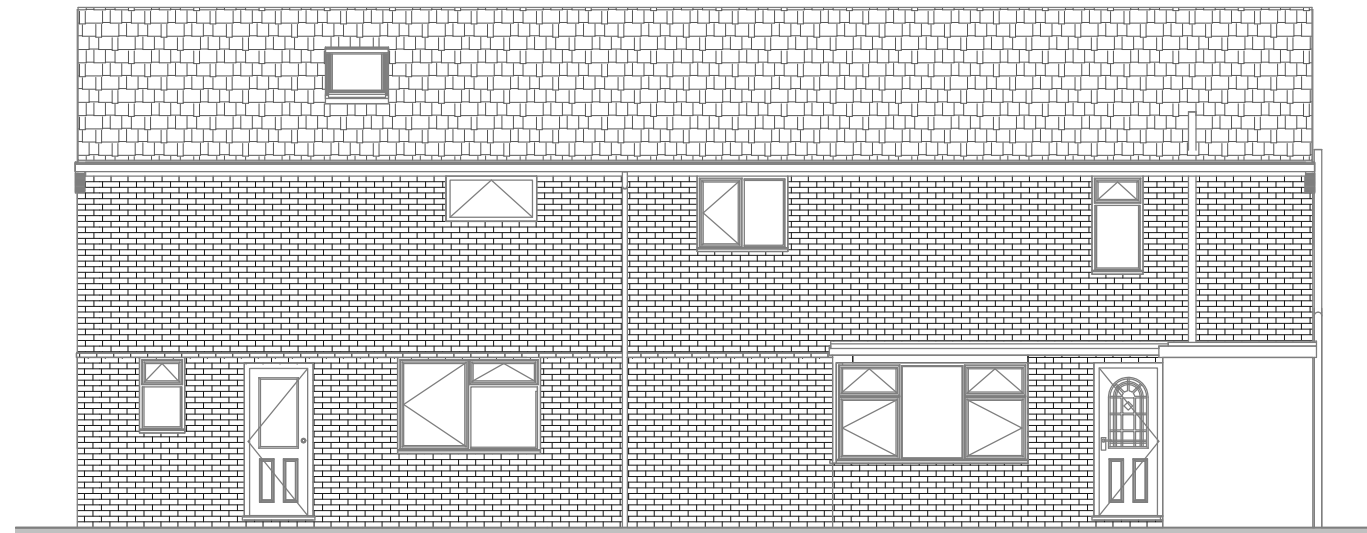


SOUTH ELEVATION

1 : 100

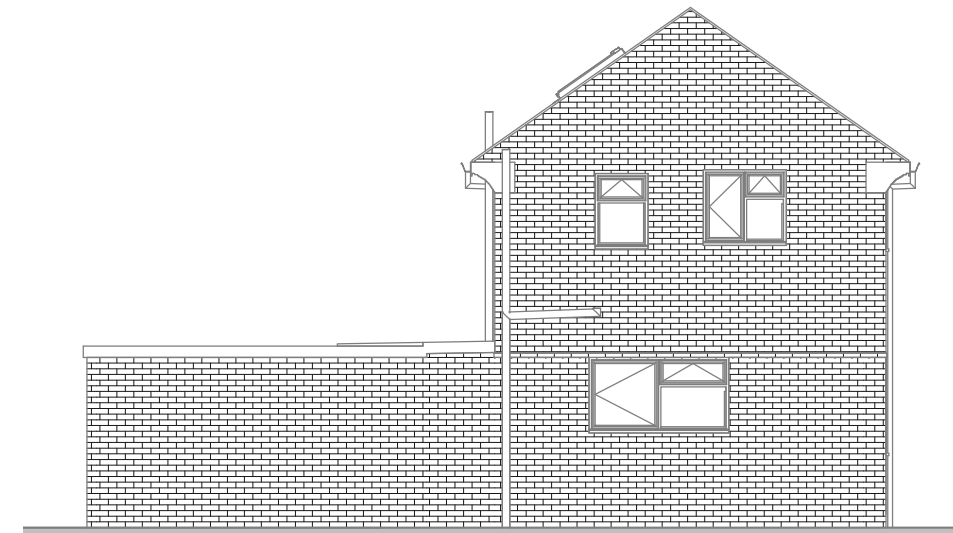


EAST ELEVATION

1 : 100

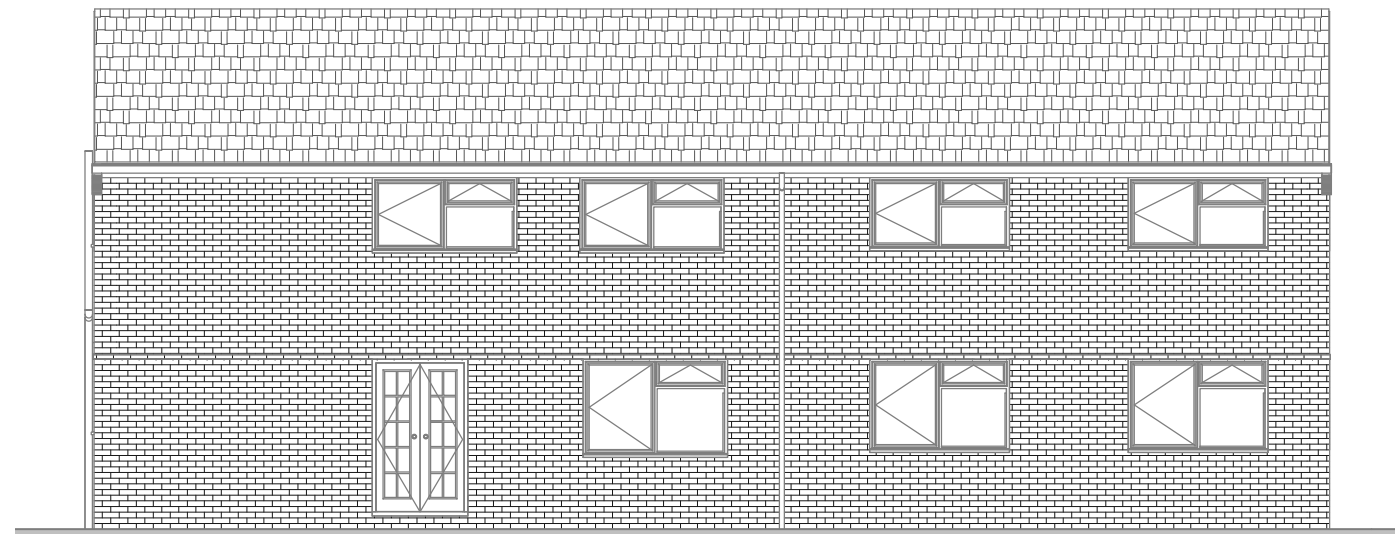


NORTH ELEVATION

1 : 100

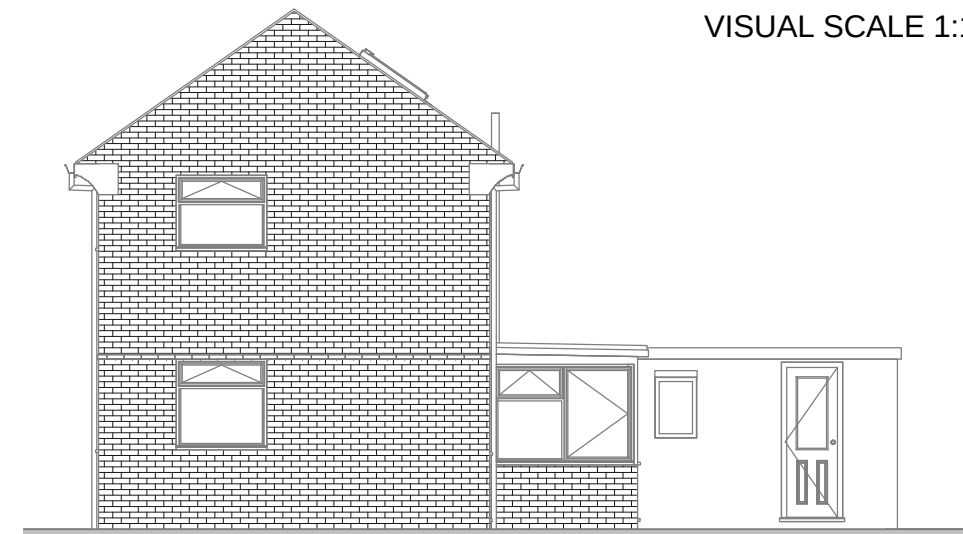

WEST ELEVATION

1 : 100

 

VISUAL SCALE 1:100 @ A3



The Planning Service
Office, 135 North Lane
Clanfield, Waterlooville
Hampshire PO8 0RL

T: 023 92 597364
F: 0845 519 1103
E: info@theplanningservice.co.uk

Scale is correct when printed to the stated ISO size. Figured dimensions are to be used in preference to scaled sizes and all dimensions must be checked on site by the contractor before commencing work. All dimensions in mm (millimeters) unless otherwise stated. The contractor is to ensure the works are inspected and completed to the satisfaction of the local authority. Compliance with building regulations is not to be assumed.

No deviation from this drawing will be permitted without the prior written consent of the designer. Under the provisions of the copyright act 1988, the copyright of this drawing and the work contained therein remains the property of the designer (the planning service), and may not be reproduced in any form whatsoever without prior written consent.

Under the construction (design and management) regulations 2015 (CDM2015) all design work for both residential and commercial development are to conform to those regulations. E&EO.

Craig Greenhouse

**Park Lodge, Hooks Lane
Havant PO9 3DT**

EXISTING ELEVATIONS

Project number	175.1	E002
Date	01/12/2015	
Drawn by	JJ	
Status	Planning	Scale 100% @ A3
		1 : 100



IMAGES CLOCKWISE FROM TOP LEFT:

AERIAL VIEW (S), SIDE ELEVATION (E), CLOSE SIDE ELEVATION (E)
 REAR ELEVATION LOOKING SOUTH WEST, REAR ELEVATION LOOKING SOUTH EAST
 FRONT ELEVATION LOOKING SOUTH EAST, FRONT ELEVATION LOOKING SOUTH WEST
 FRONT ELEVATION (N), REAR ELEVATION (S)



The Planning Service
 Office, 135 North Lane
 Clanfield, Waterlooville
 Hampshire PO8 0RL
 T: 023 92 597364
 F: 0845 519 1103
 E: info@theplanningservice.co.uk

Scale is correct when printed to the stated ISO size. Figured dimensions are to be used in preference to scaled sizes and all dimensions must be checked on site by the contractor before commencing work. All dimensions in mm (millimeters) unless otherwise stated. The contractor is to ensure the works are inspected and completed to the satisfaction of the local authority. Compliance with building regulations is not to be assumed.


No deviation from this drawing will be permitted without the prior written consent of the designer. Under the provisions of the copyright act 1988, the copyright of this drawing and the work contained therein remains the property of the designer (the planning service), and may not be reproduced in any form whatsoever without prior written consent.

Under the construction (design and management) regulations 2015 (CDM2015) all design work for both residential and commercial development are to conform to those regulations. E&EO.


Craig Greenhouse
Park Lodge, Hooks Lane
Havant PO9 3DT

EXISTING PHOTO VIEWS


Project number	175.1	E003
Date	01/12/2015	
Drawn by	JJ	
Status	Planning	
		Scale 100% @ A3

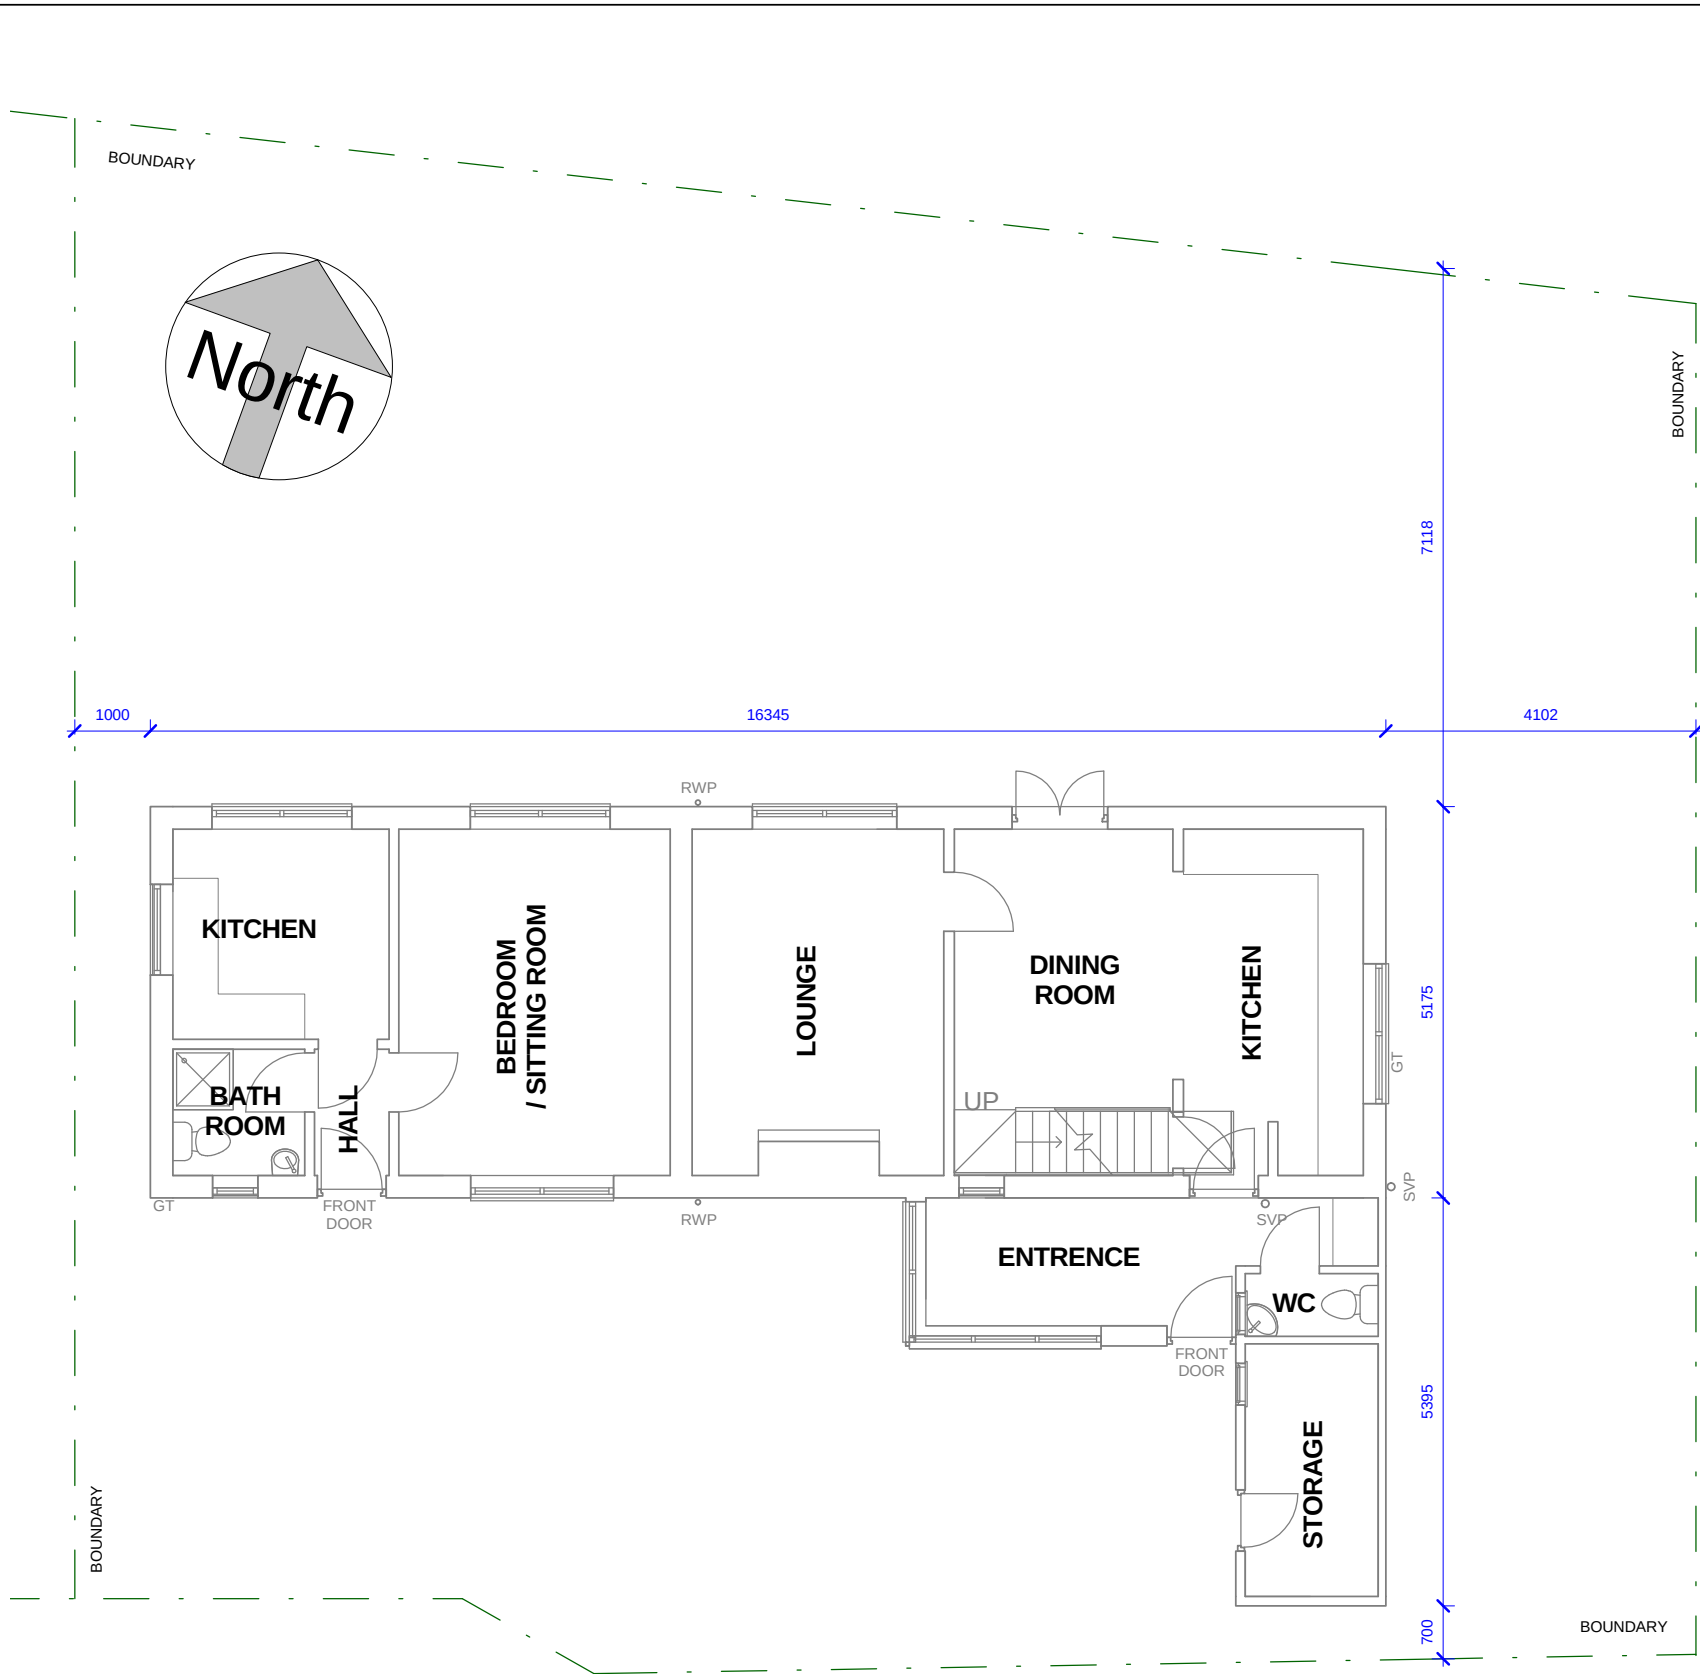

GROUND FLOOR
1 : 100

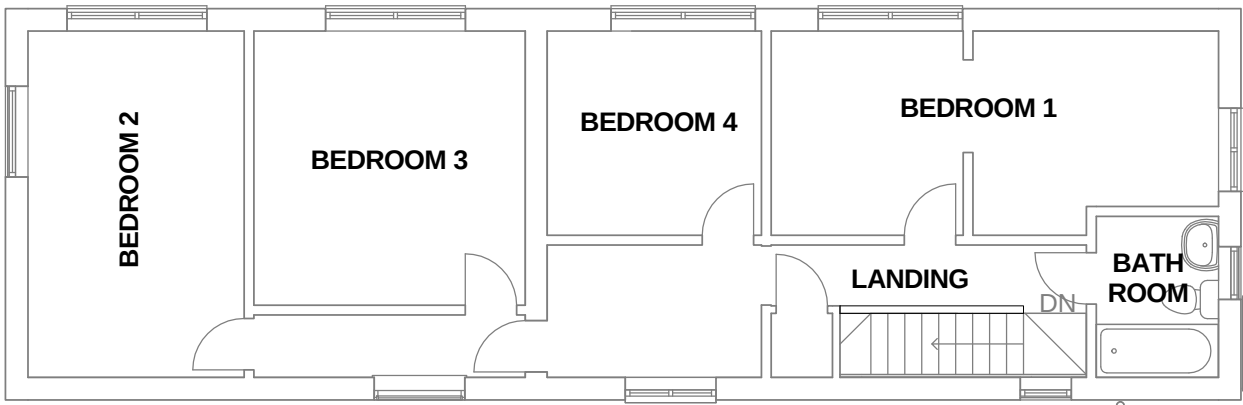

FIRST FLOOR
1 : 100

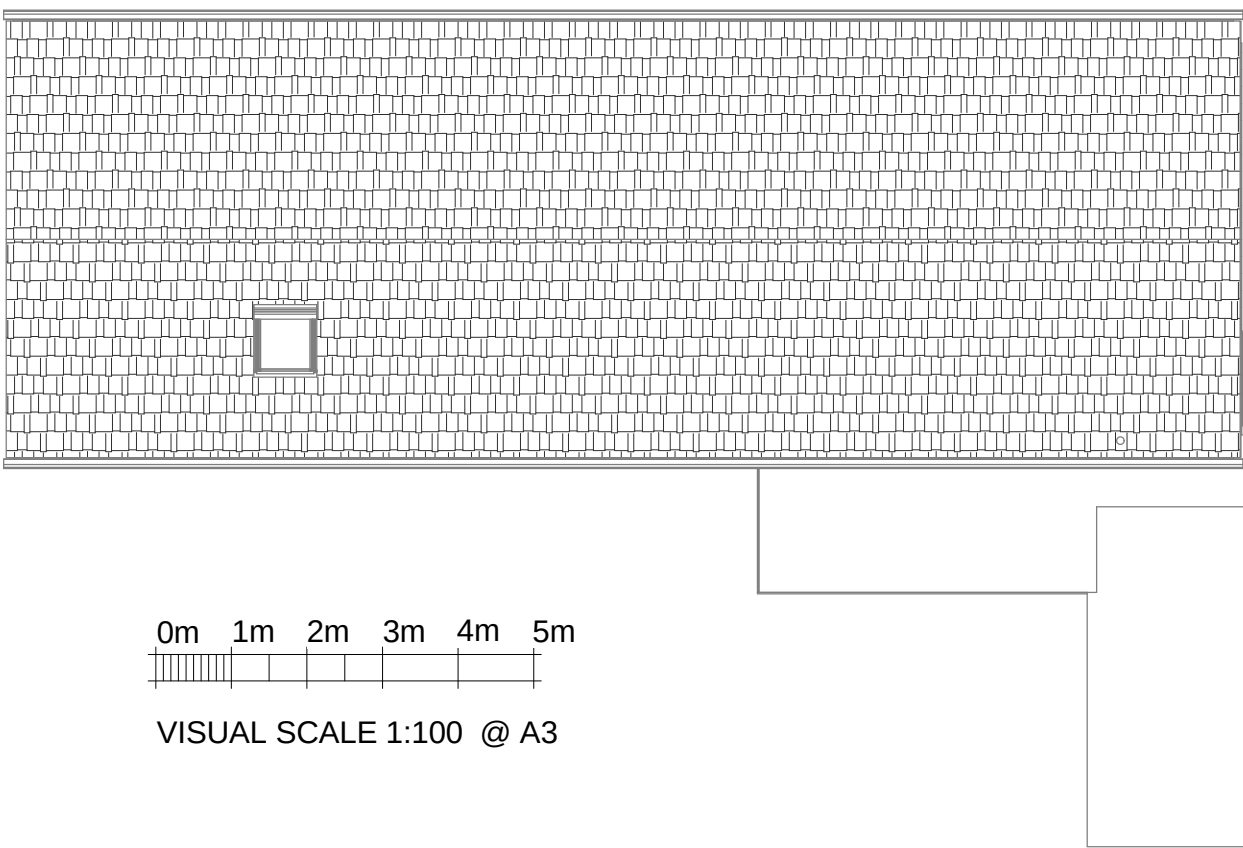

ROOF PLAN
1 : 100



The Planning Service
Office, 135 North Lane
Clanfield, Waterlooville
Hampshire PO8 0RL

T: 023 92 597364
F: 0845 519 1103
E: info@theplanningservice.co.uk

Scale is correct when printed to the stated ISO size. Figured dimensions are to be used in preference to scaled sizes and all dimensions must be checked on site by the contractor before commencing work. All dimensions in mm (millimeters) unless otherwise stated. The contractor is to ensure the works are inspected and completed to the satisfaction of the local authority. Compliance with building regulations is not to be assumed.

No deviation from this drawing will be permitted without the prior written consent of the designer. Under the provisions of the copyright act 1988, the copyright of this drawing and the work contained therein remains the property of the designer (the planning service), and may not be reproduced in any form whatsoever without prior written consent.

Under the construction (design and management) regulations 2015 (CDM2015) all design work for both residential and commercial development are to conform to those regulations. E&EO.

Craig Greenhouse
Park Lodge, Hooks Lane
Havant PO9 3DT

EXISTING FLOOR & ROOF PLANS

Project number	175.1	E004	Scale 100% @ A3	1 : 100
Date	01/12/2015			
Drawn by	JJ			
Status	Planning			