


NOTES:

Dimensions to be checked on site before commencing work. Any discrepancies shall be reported to the architect immediately.


Do not scale from these drawings except for planning purposes. Use figured dimensions only.

Where applicable this drawing is to be read in conjunction with other consultants' drawings.


This drawing is the copyright of Harrington Design + Bloomfield

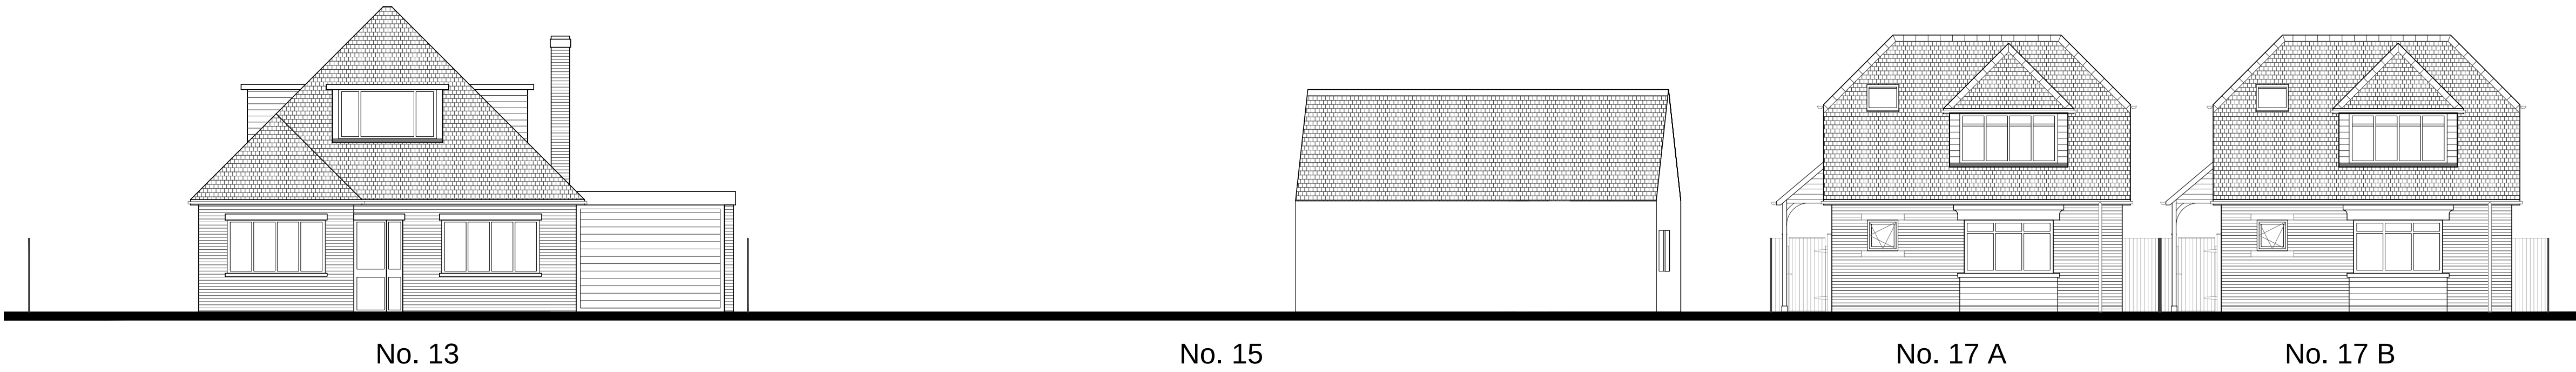

New Cut South Elevation

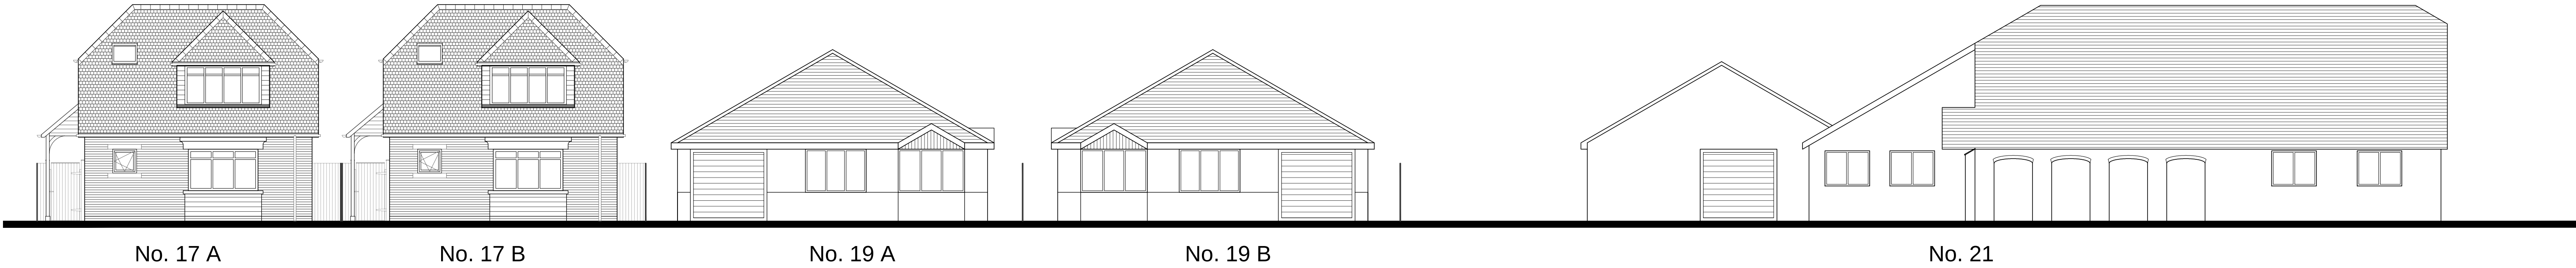

New Cut South Elevation

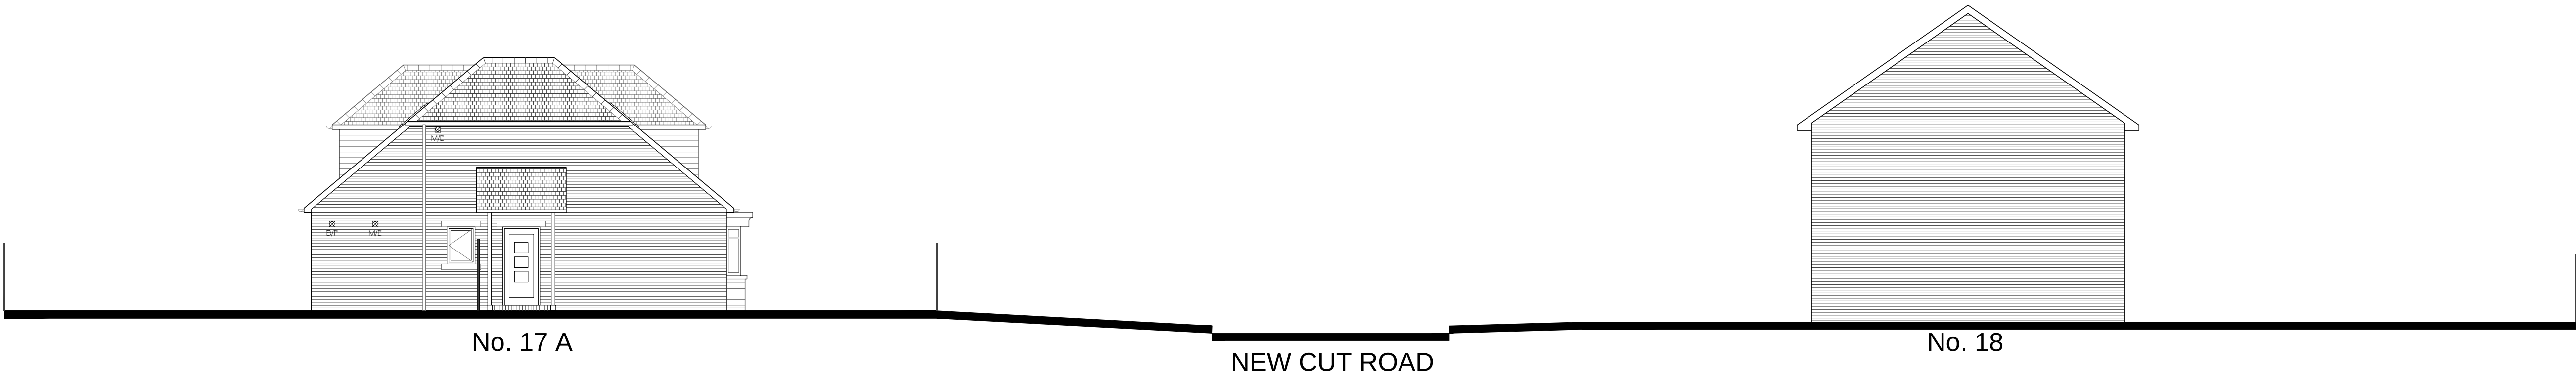

New Cut West Elevation

A 220316 Ridge height lowered CJB

Rev	Date	Amendment	Checked

bloomfield parker
ARCHITECTS

7 The Old Flour Mill, Queen Street, Emsworth, Hants, PO10 7BT
Tel: 44 (0) 1243 373855
Fax: 44 (0) 1243 373245
e-mail: info@harringtonbloomfield.co.uk

For
VALE BUILDERS SOUTHERN Ltd.

Project
**PROPOSED 2NO BUNGALOWS AT
17 NEW CUT
HAYLING ISLAND, HAMPSHIRE
PO11 0NB**

Title
STREET ELEVATIONS

Date	Drawn	Scale	Checked
21/03/2016	MRC	1:100@A1	CJB
Job Number	Prefix	Drawing Number	Revision
15125		P300	A