



These Plans have been prepared for the purpose of obtaining Planning Permission and/or Building Regulation Approval for the work shown thereon only and should not be used for any other purpose.

© These Plans remain the copyright of the architect and must not be copied or reproduced in any way without written permission with the exception of Local Authorities for Planning Purposes

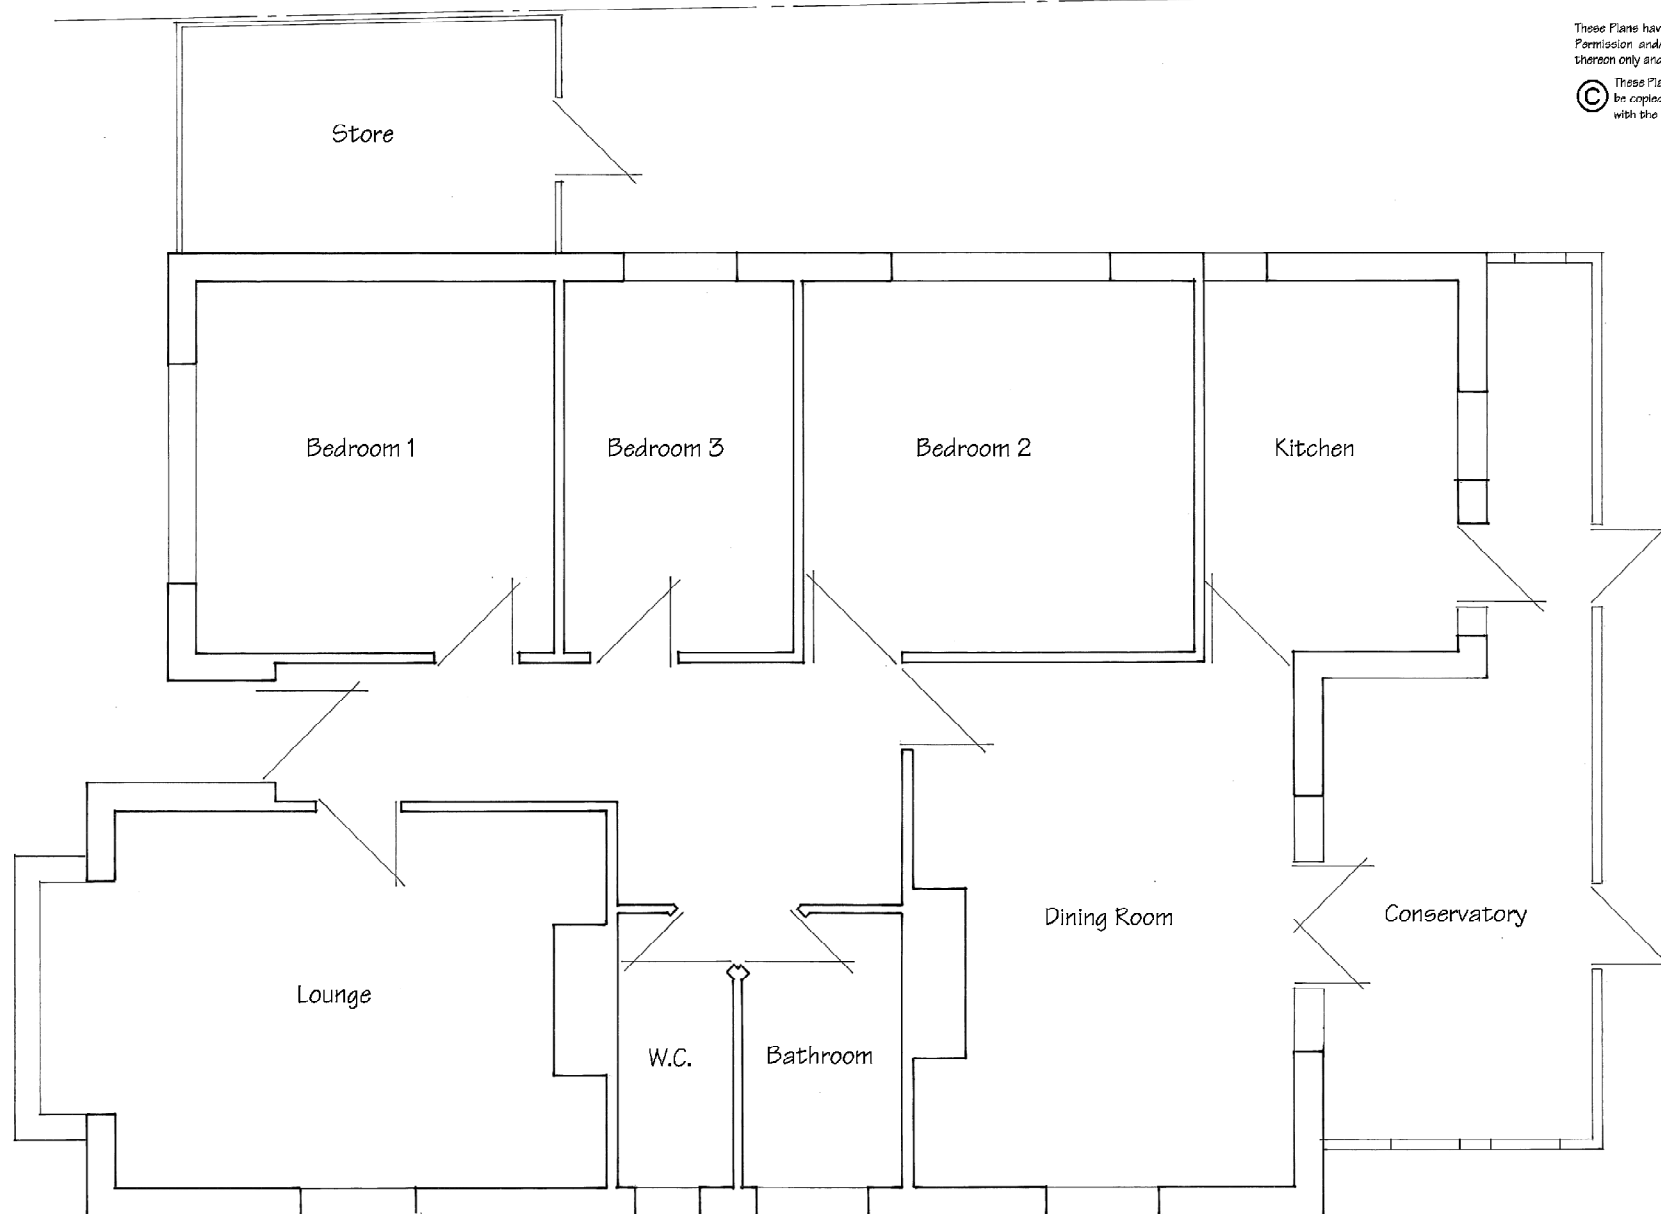

Existing Ground Floor Plan

 

Drawing No. 4412/1



Andrew R Dunks

BSc(Hons) MRICS CBuilt MCABE

Chartered Surveyor and Building Engineer

Unit 1, Basepoint, Waterberry Drive
Waterlooville, Hants, PO7 7TH
Tel: (023) 9225 5034
e-mail: plans@dunks.freemove.co.uk

Proposed Extension & Loft Conversion

36 Padnell Road
Waterlooville

Scale - 1:50 at Page Size A3

Date - December 2015