


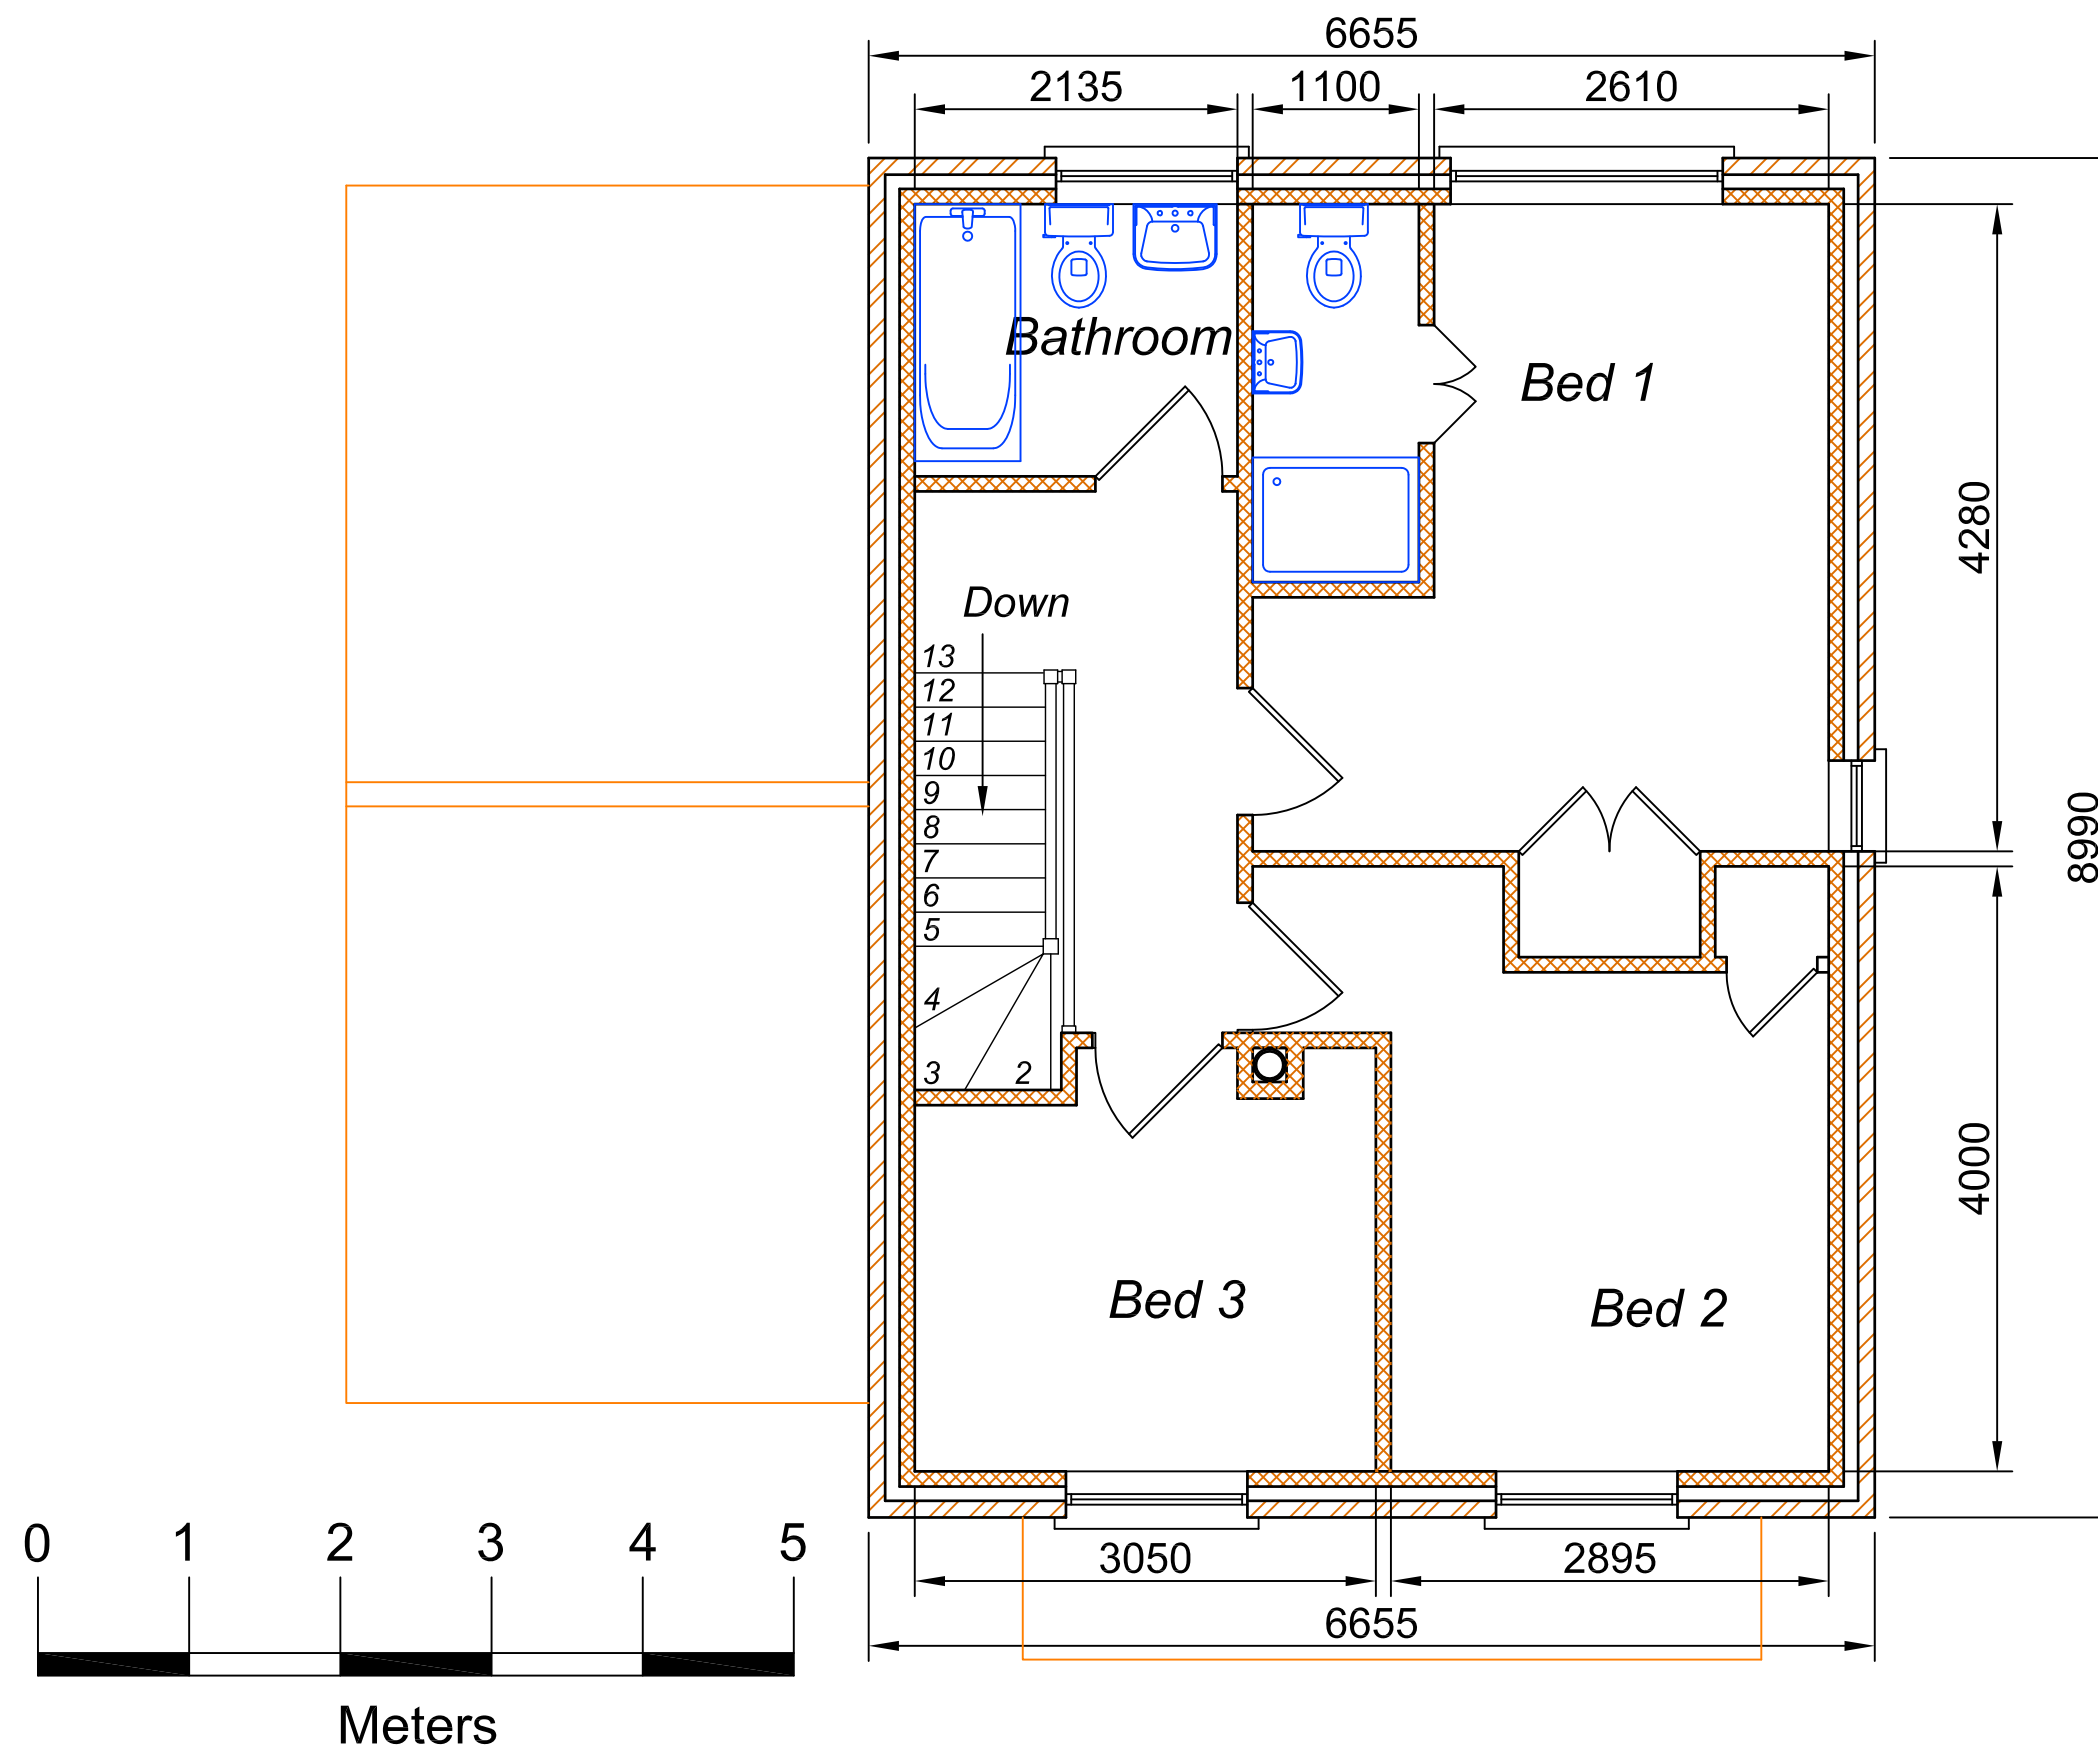

Architectural & Civil Engineering Design
 143 Station Road, Liss, Hants. GU33 7AJ
 Tel 01730 894988 Fax 01730 891165
 e-mail: enquiries@acedesigns-ltd.co.uk
 www.ace-designs.co.uk

Job Title
**Proposed New Dwelling rear of
 43 Elizabeth Road, Waterlooville**

Drawing Title
**First Floor Plan
 of new dwelling**

Client
Mr J G Gill

Scale 1:50 @ A3	Date June 15	Designed GG
Drawn EV	Checked GG	Approved
Job No 140301	Drawing No 140301 / 05	Rev A