
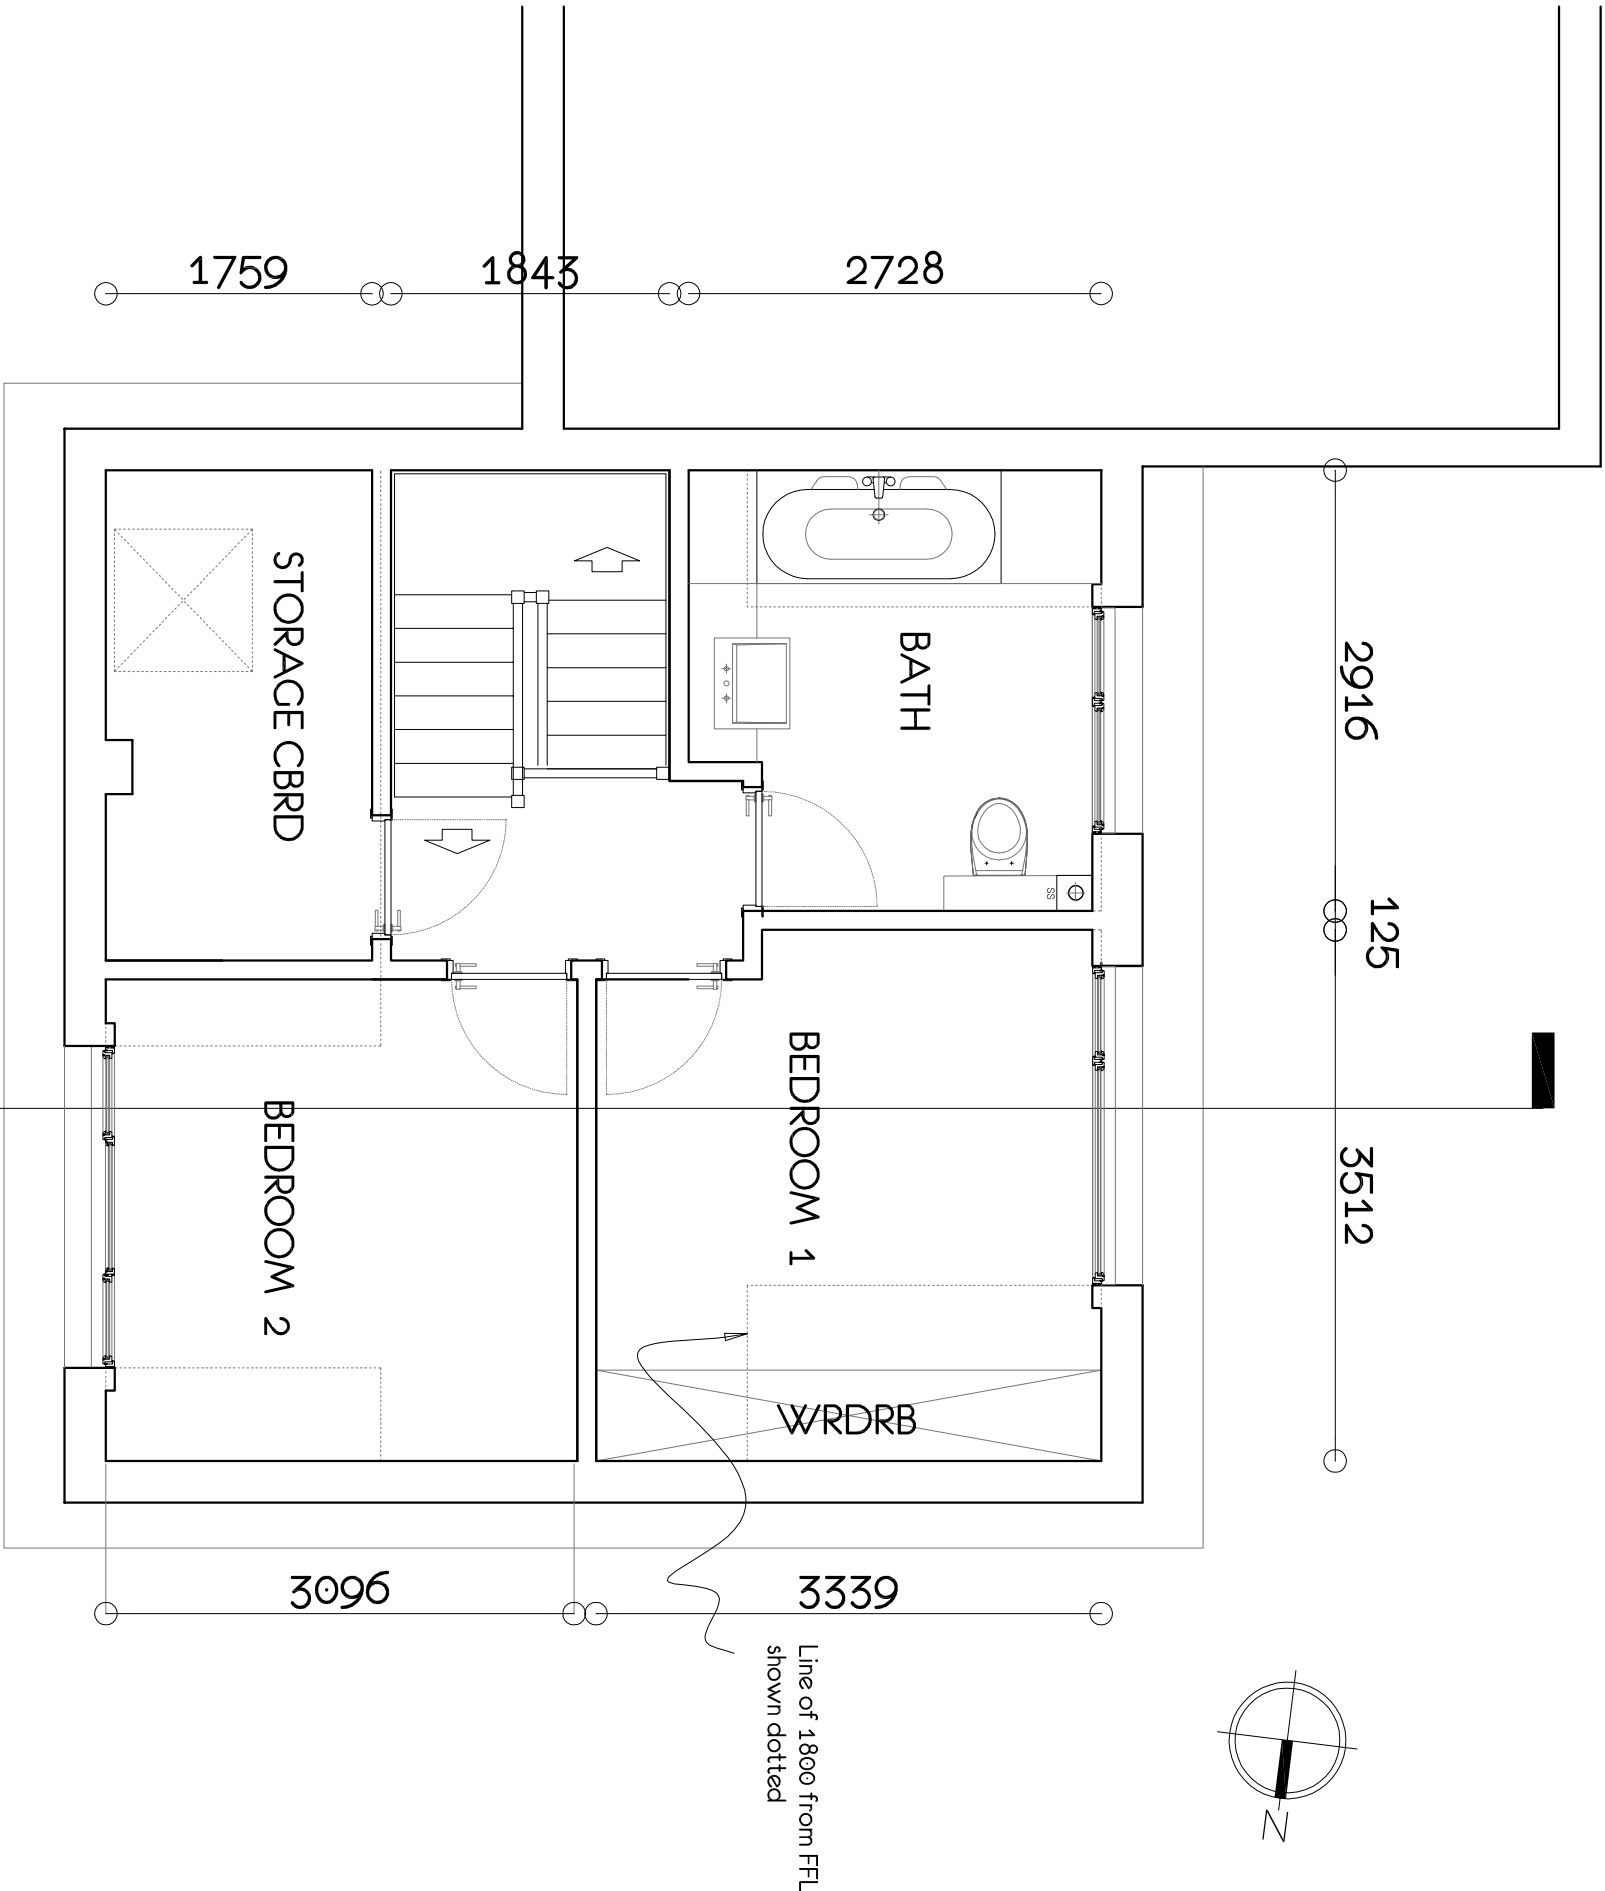


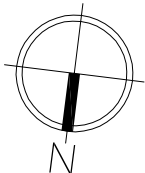

PROPOSED NEW ATTIC FLOOR 1:50

Tony Oldfield Architects

Unit 5 Freemantle Business Centre
152 Millbrook Road East
SOUTHAMPTON SO15 1JR
Tel : 023 80 236 165
Fax : 023 80 632 466
Email : adol@oldfieldarchitect.co.uk
kourosi@oldfieldarchitect.co.uk

Revision		Date	
Client	Mr WAYNE FINN		
Project	PROPOSED ROOF EXTENSION @ 11 DELIUS WALK, WATERLOOVILLE		
Drawing Title	ATTIC FLOOR PLAN_PROPOSED		
Scale	1:50	Drawn	KOUROSH
Date	FEB 2016	Checked	
Project Number	160106		
Drawing No	PRO6	Revision	
© This drawing bears a Copyright & must not be reproduced without prior permission from Tony Oldfield Architects Ltd. Any discrepancies should be reported to Architect.			