



EXISTING MATERIAL FINISHES


- Roof: Interlocking concrete tiles
- Facia and barge boards : Timber painted in white
- Windows: PVCu frame in white
- Walls: Face brick work and plain tile-hang
- Doors: PVCu in white

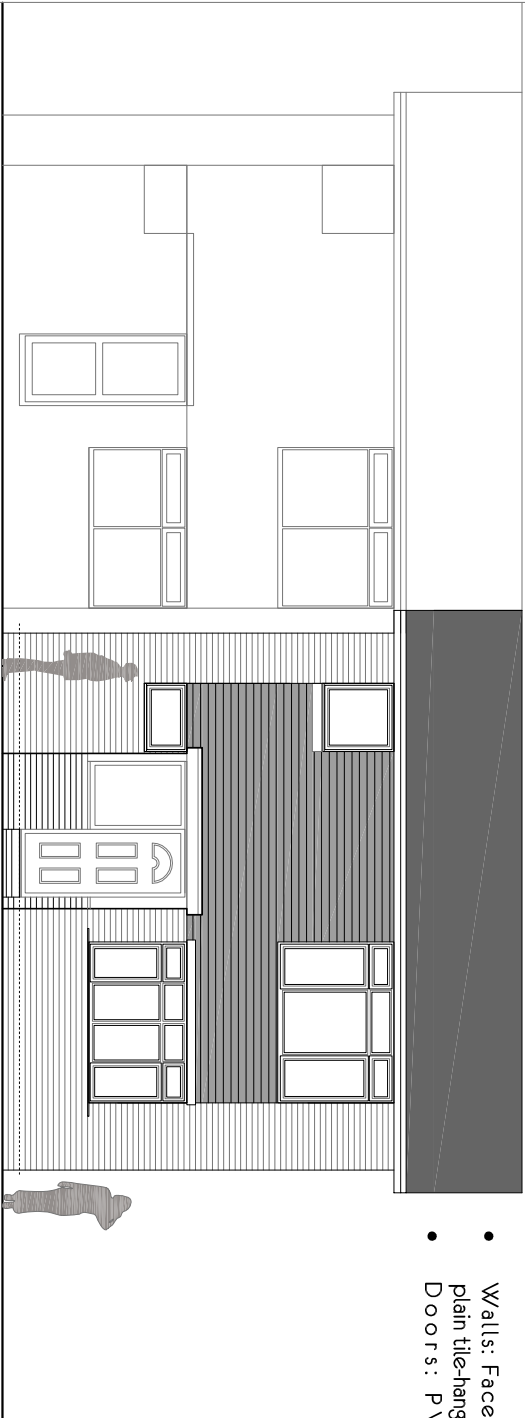

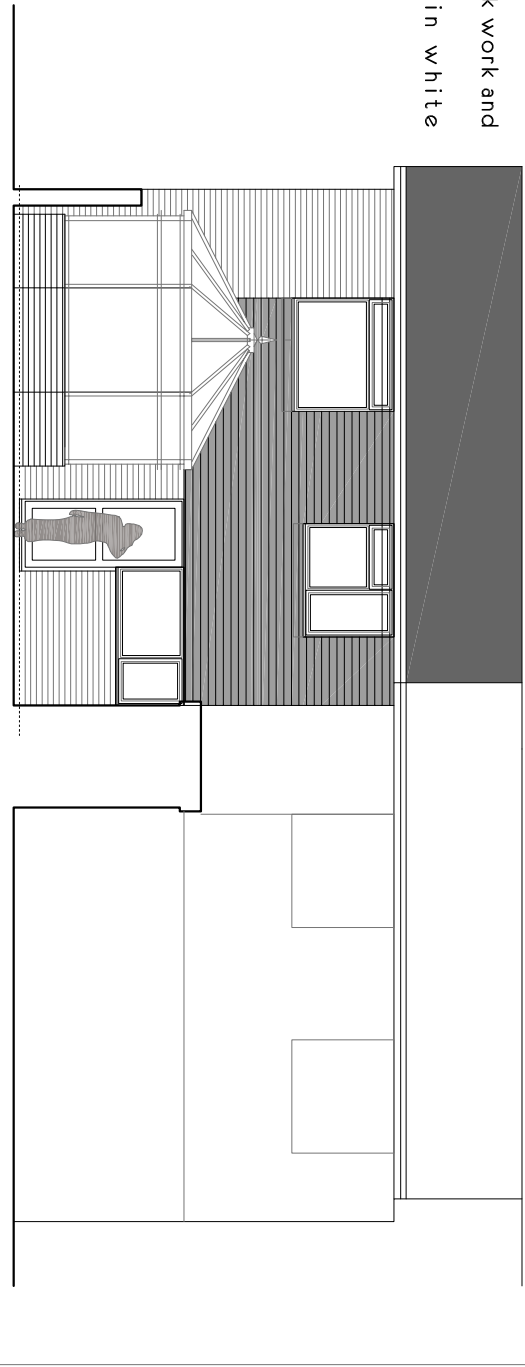


EXISTING FRONT ELEVATION

1:100

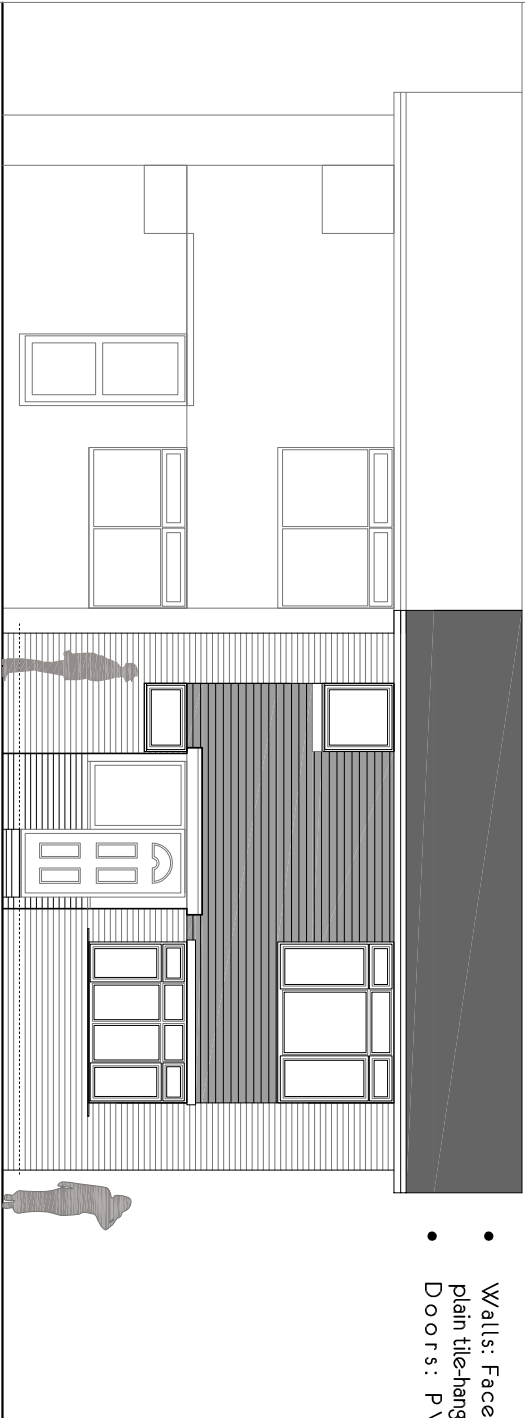


EXISTING REAR ELEVATION

1:100

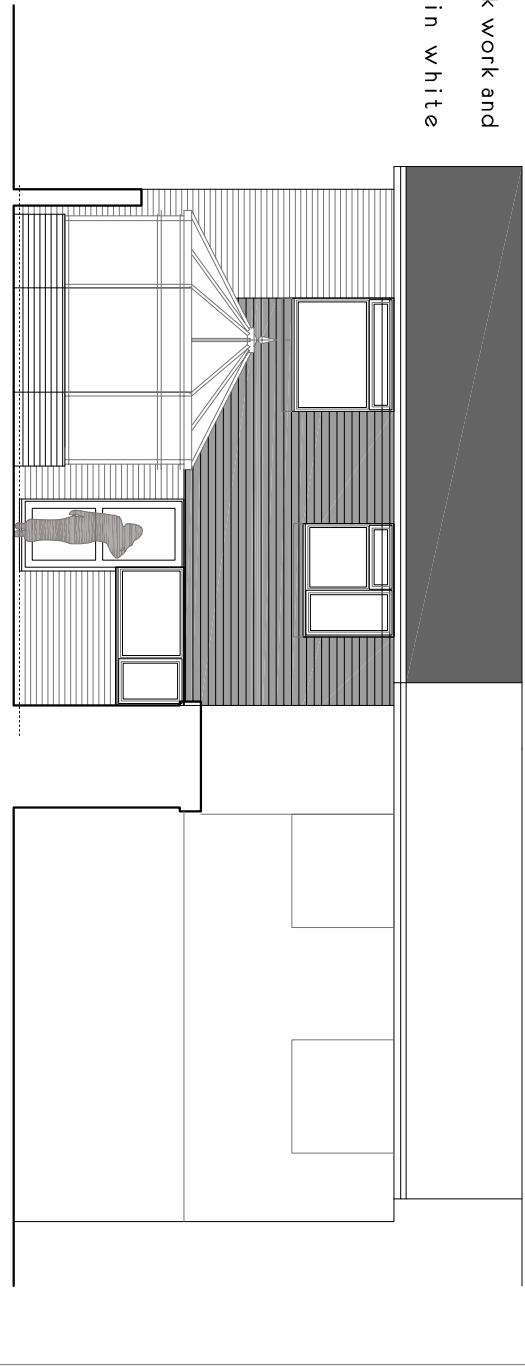

CROSS SECTION


1:100

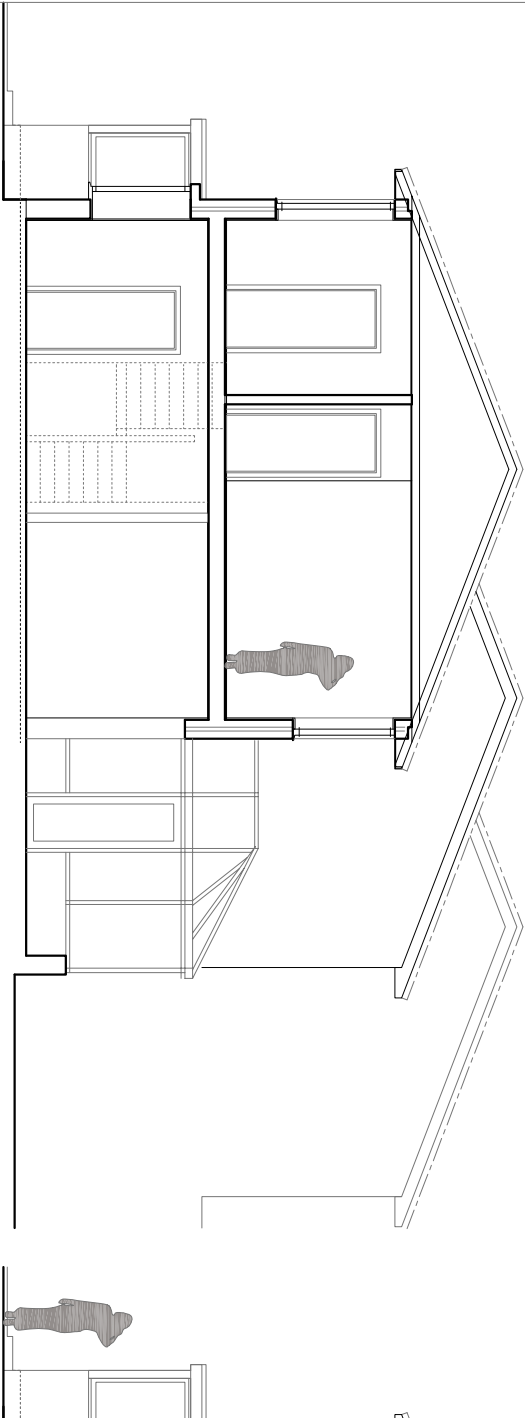

SIDE ELEVATION

NORTH

1:100

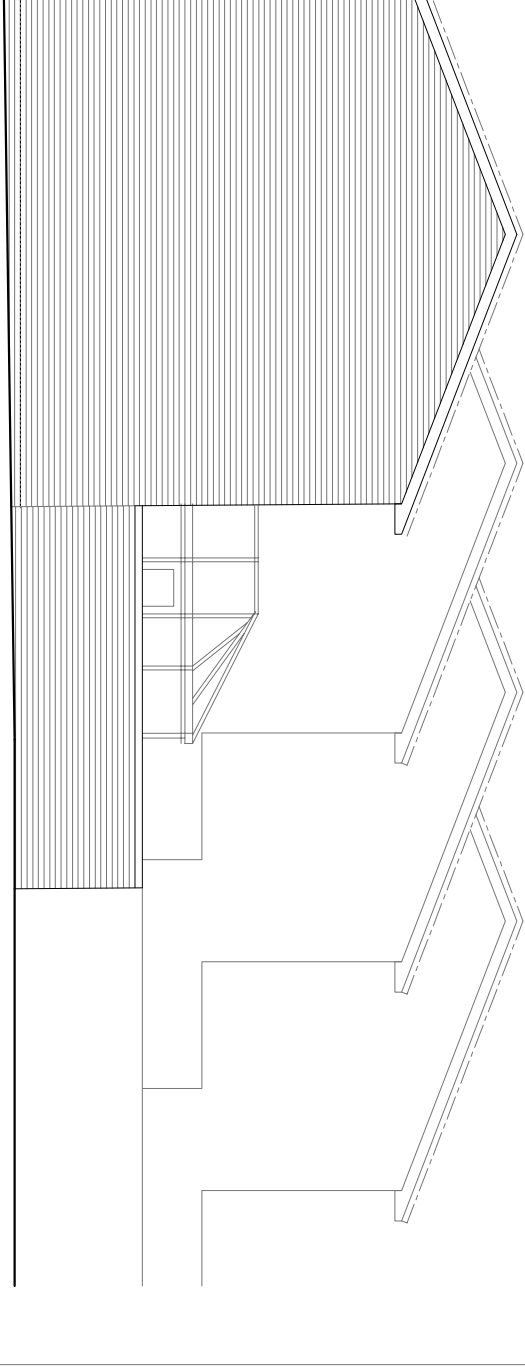

Tony Oldfield Architects

Unit 5 Freemantle Business Centre
152 Millbrook Road East
SOUTHAMPTON SO15 1JR
Tel : 023 80 236 165
Fax : 023 80 632 466
Email : adol@oldfieldarchitect.co.uk
kourosh@oldfieldarchitect.co.uk



Revision

Date

Client

Mr. WAYNE FINN

Scale

1:100

Drawn

KOUROSH

Project

PROPOSED ROOF EXTENSION @
11 DELIUS WALK, WATERLOOVILLE

Date

FEB 2016

Checked

Drawing Title

ELEVATIONS_EXISTING

Project Number

160106

Drawing No

EX04

Revision

© This drawing bears a Copyright & must not be reproduced without prior permission from Tony Oldfield Architects Ltd.
Any discrepancies should be reported to Architect.