



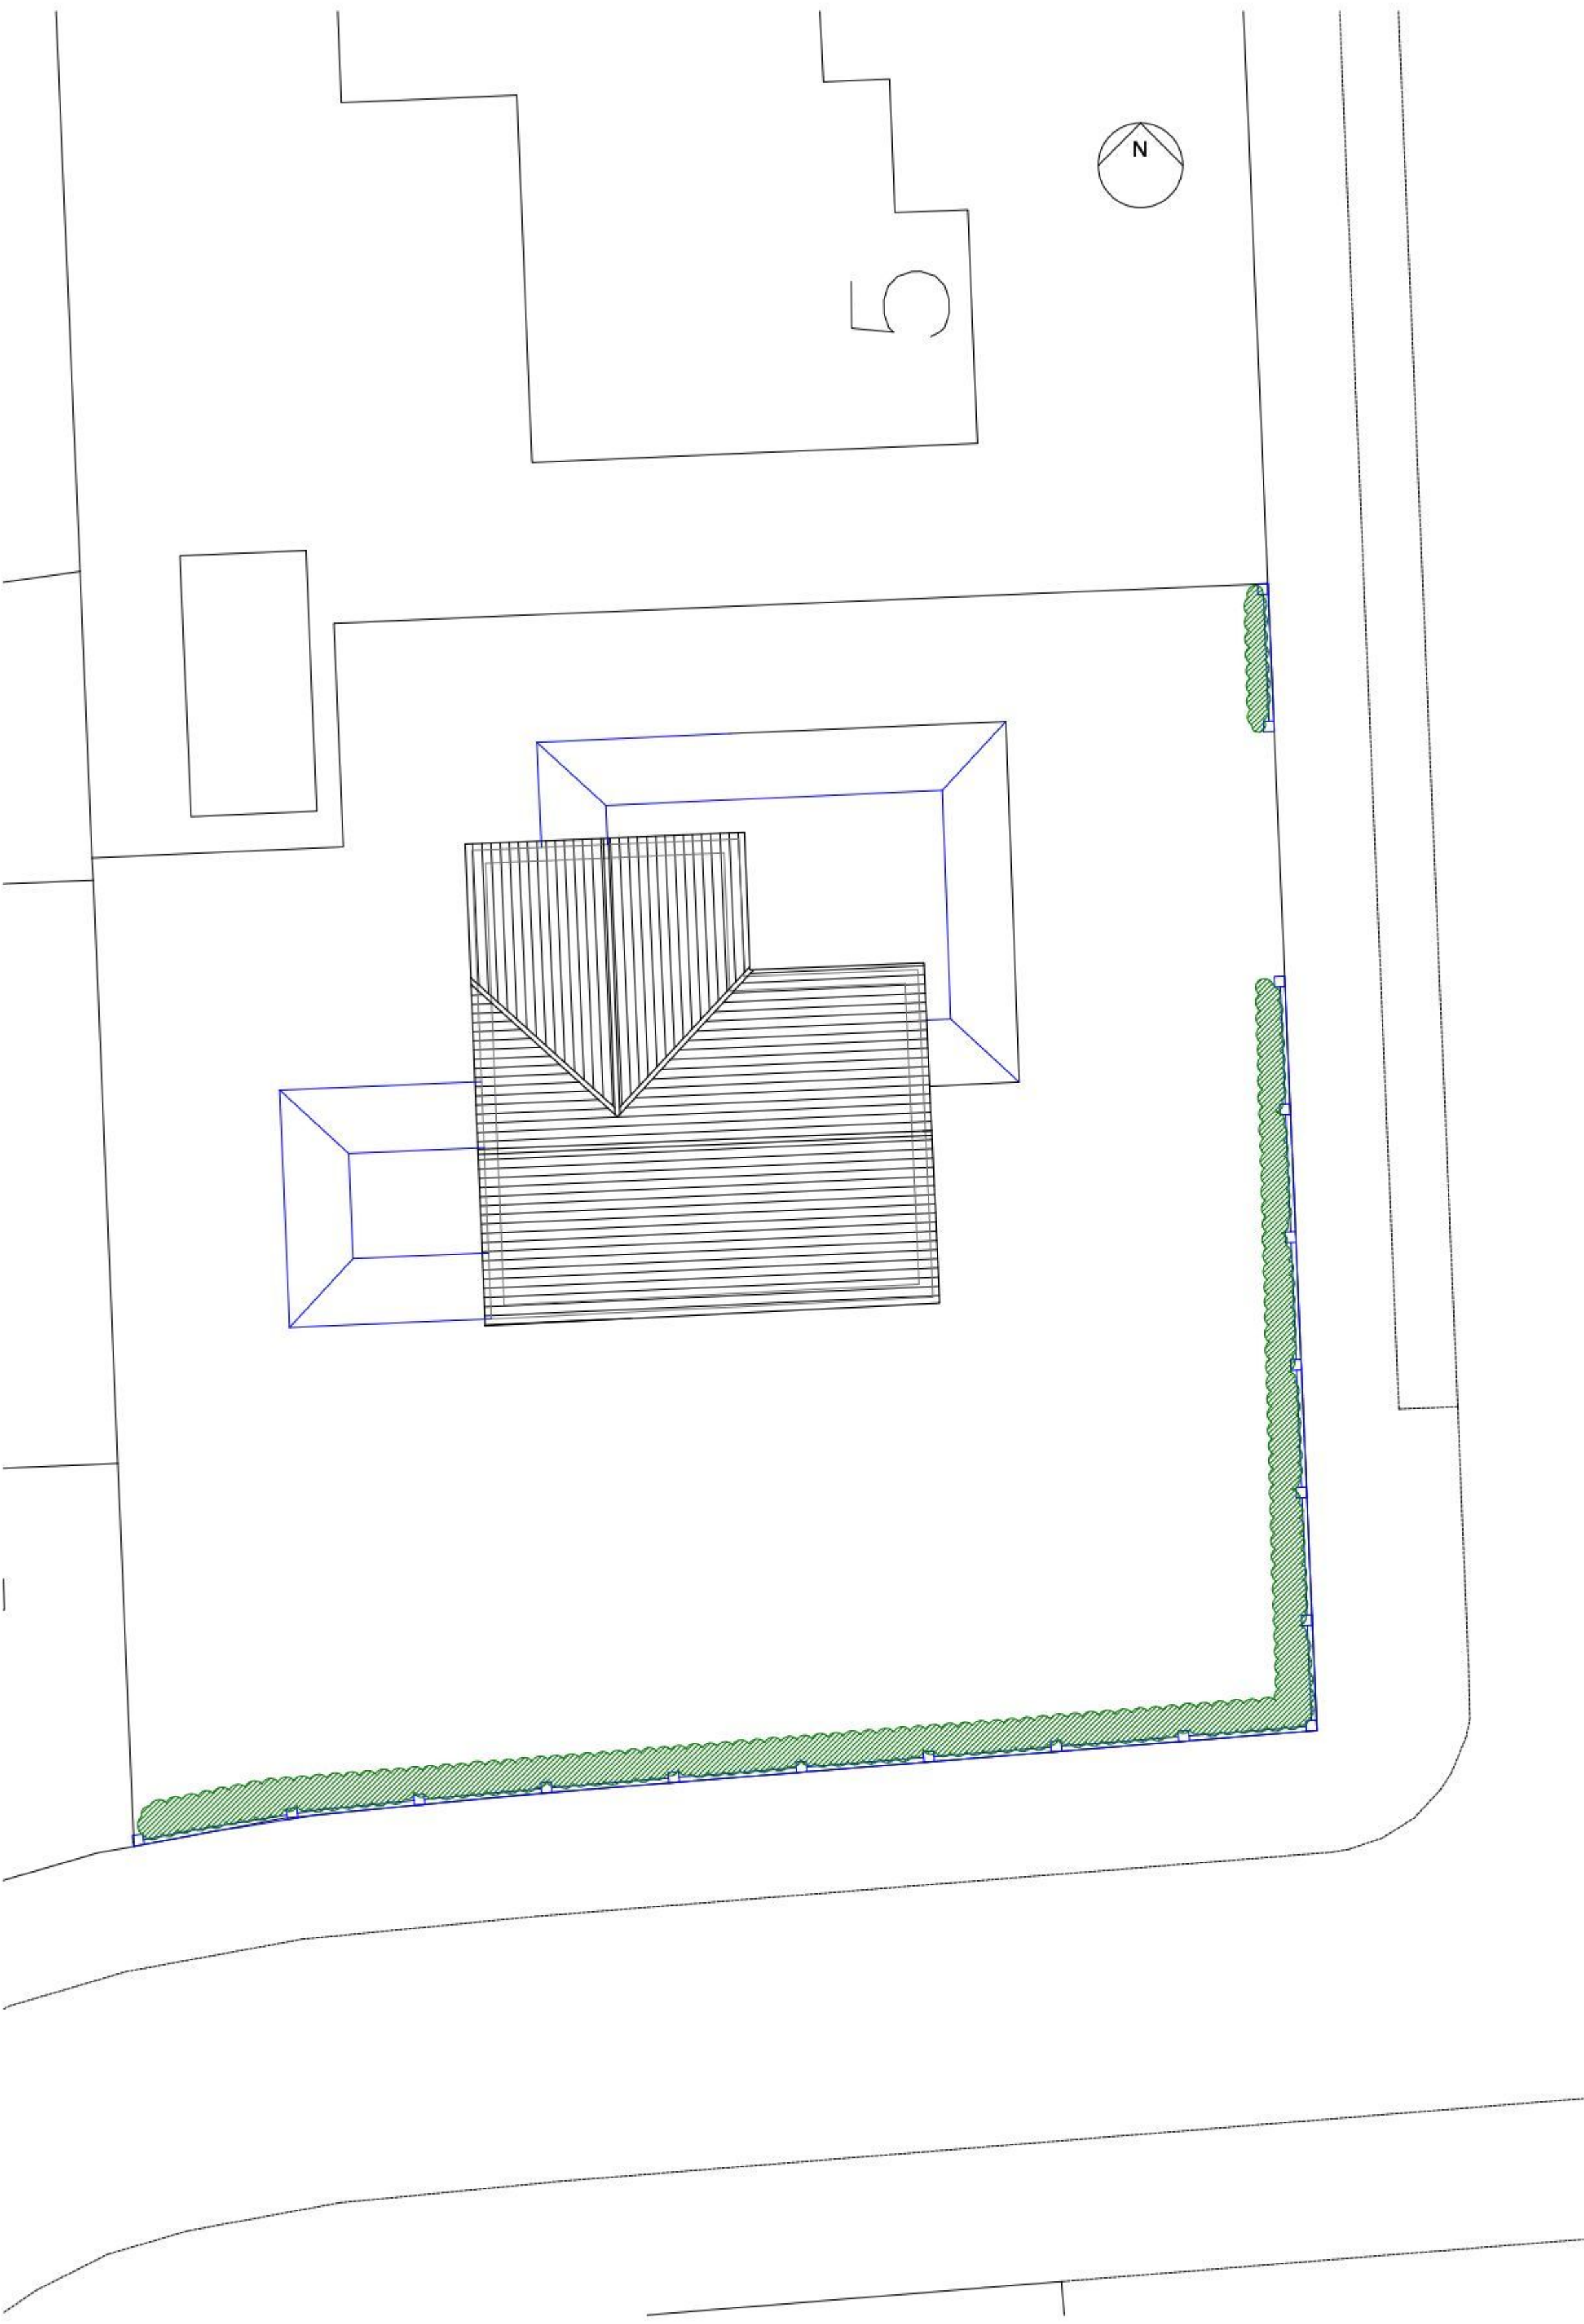


Proposed Site Plan @ 1:100
Ordnance Survey, (c) Crown Copyright 2013. All rights reserved.
Licence number 100020449

SUPERSEDED

NOTES:
Dimensions to be checked on site before commencing work. Any discrepancies shall be reported to the architect immediately.
Do not scale from these drawings except for planning purposes.
Use figured dimensions only.
Where applicable this drawing is to be read in conjunction with other consultants' drawings.
All drawings to be read in conjunction with specification and all other drawings including structural engineer and mechanical and electrical drawings / specification

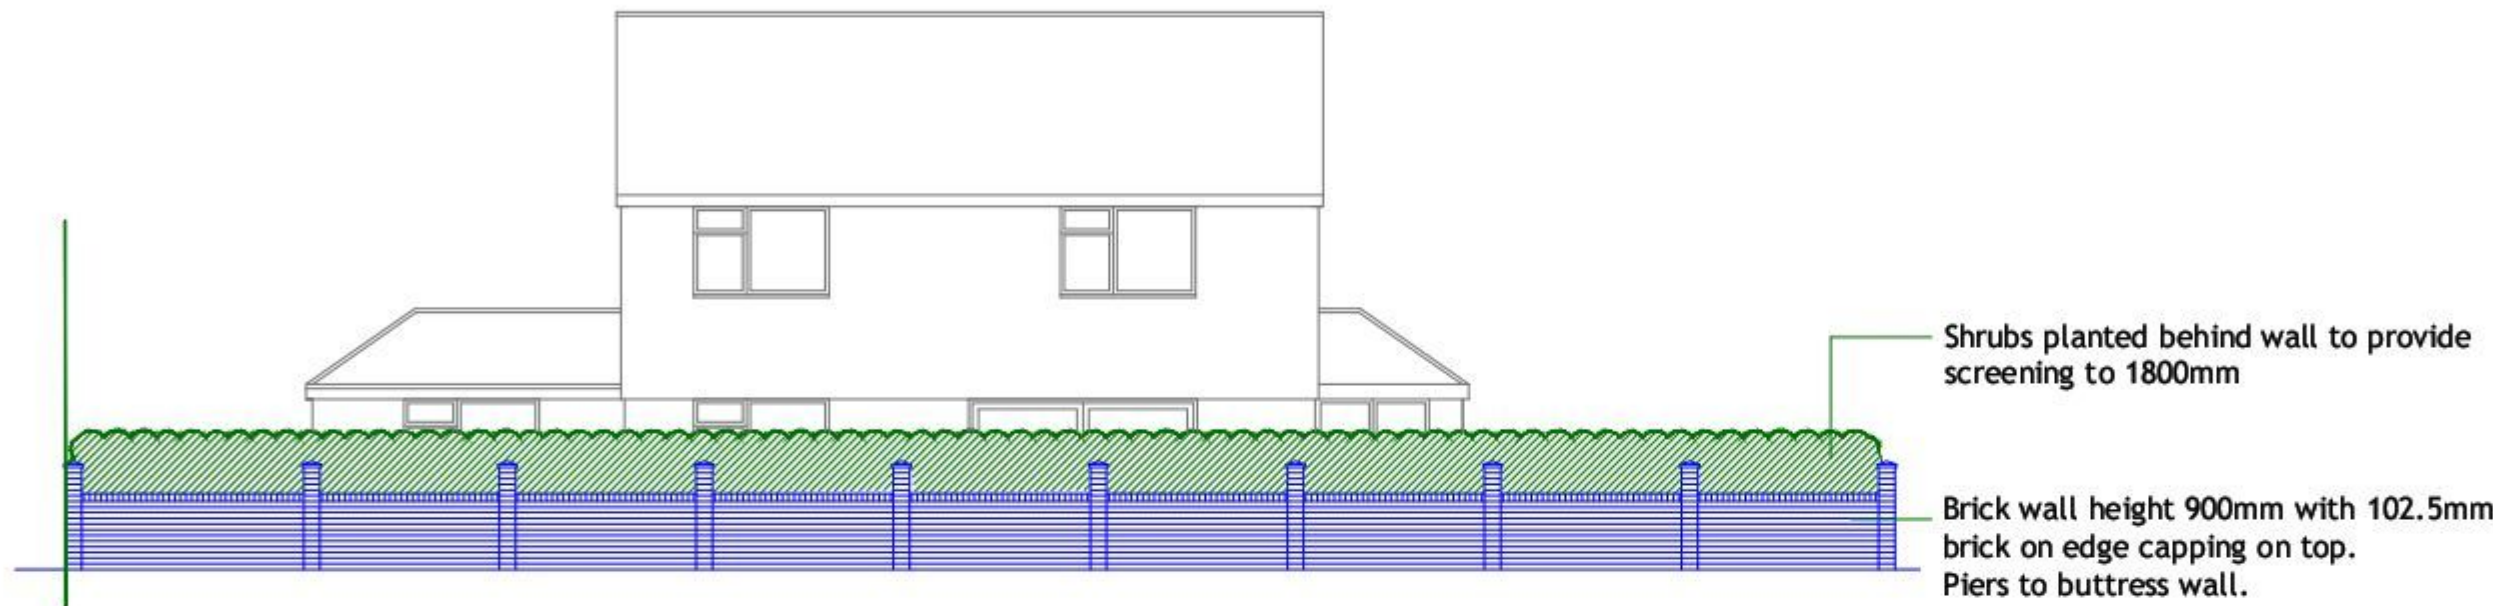

Proposed South Street Elevation @ 1:100

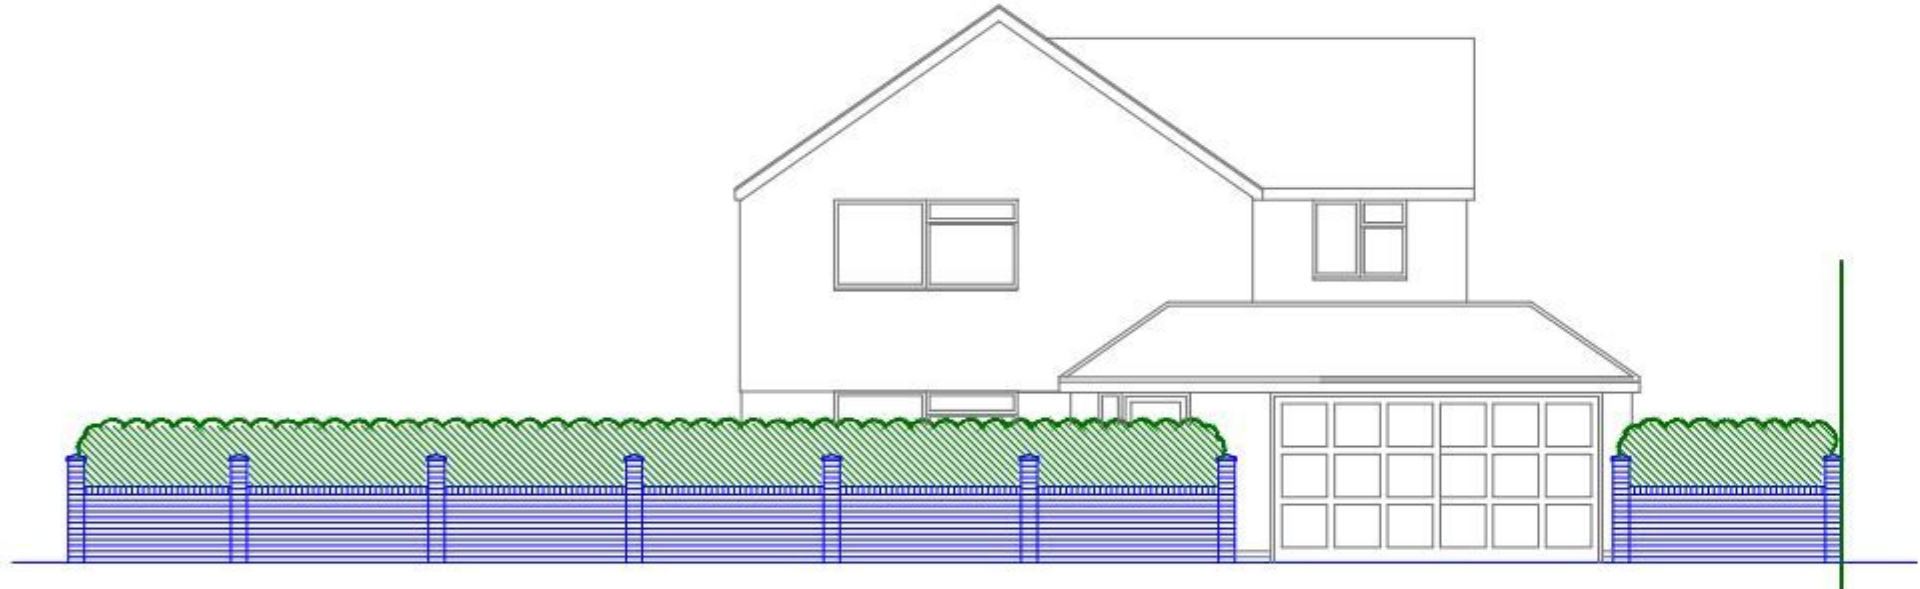

Proposed East Street Elevation @ 1:100

REV	DATE	AMENDMENT	DRAWN

hd
architects

Helyer Davies Architects Ltd
1 The Old Flour Mill,
Emsworth, PO10 7BT
01243 370 715
www.hdarchitects.co.uk mail@hdarchitects.co.uk

CLIENT
-

PROJECT
3 Itchenor Road
Hayling Island

DRAWING
Existing & Proposed Plans, Elevations
& Sections.
OPTION 3

SCALE
Varies

DATE	August 2013	DRAWN	SR
DRAWING NUMBER	13097-03	REVISION	C