




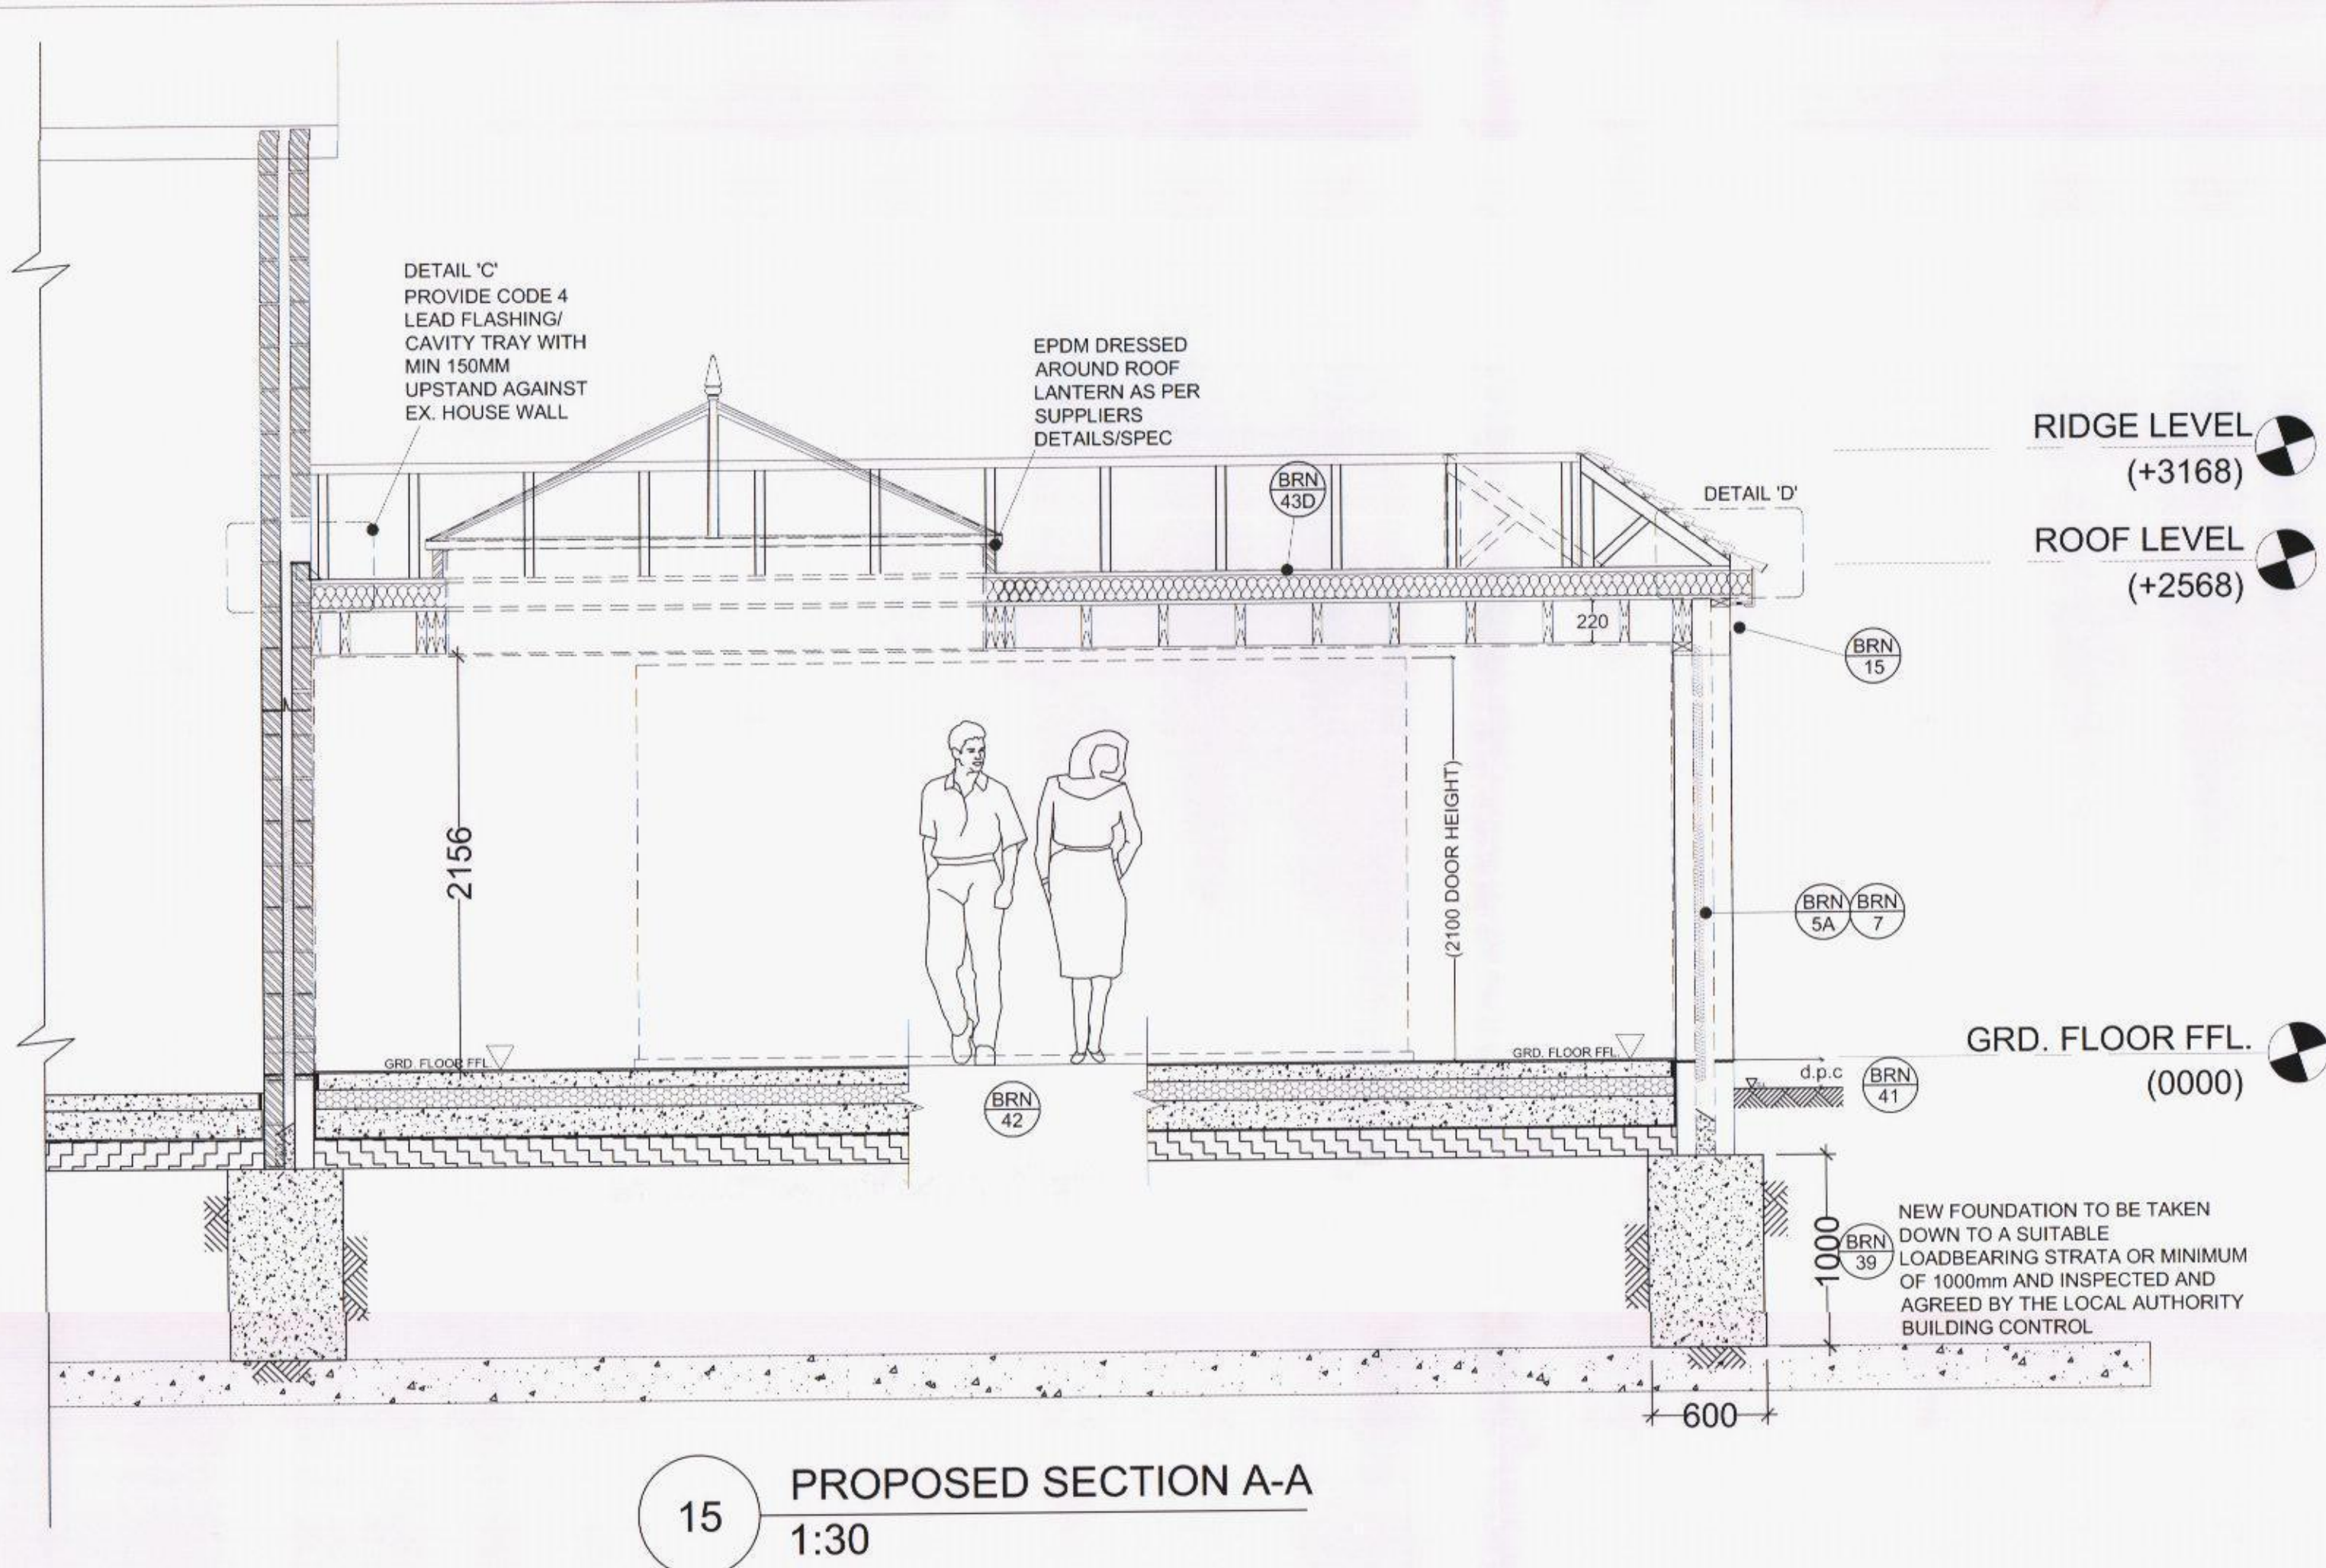


15 PROPOSED SECTION A-A
1:30

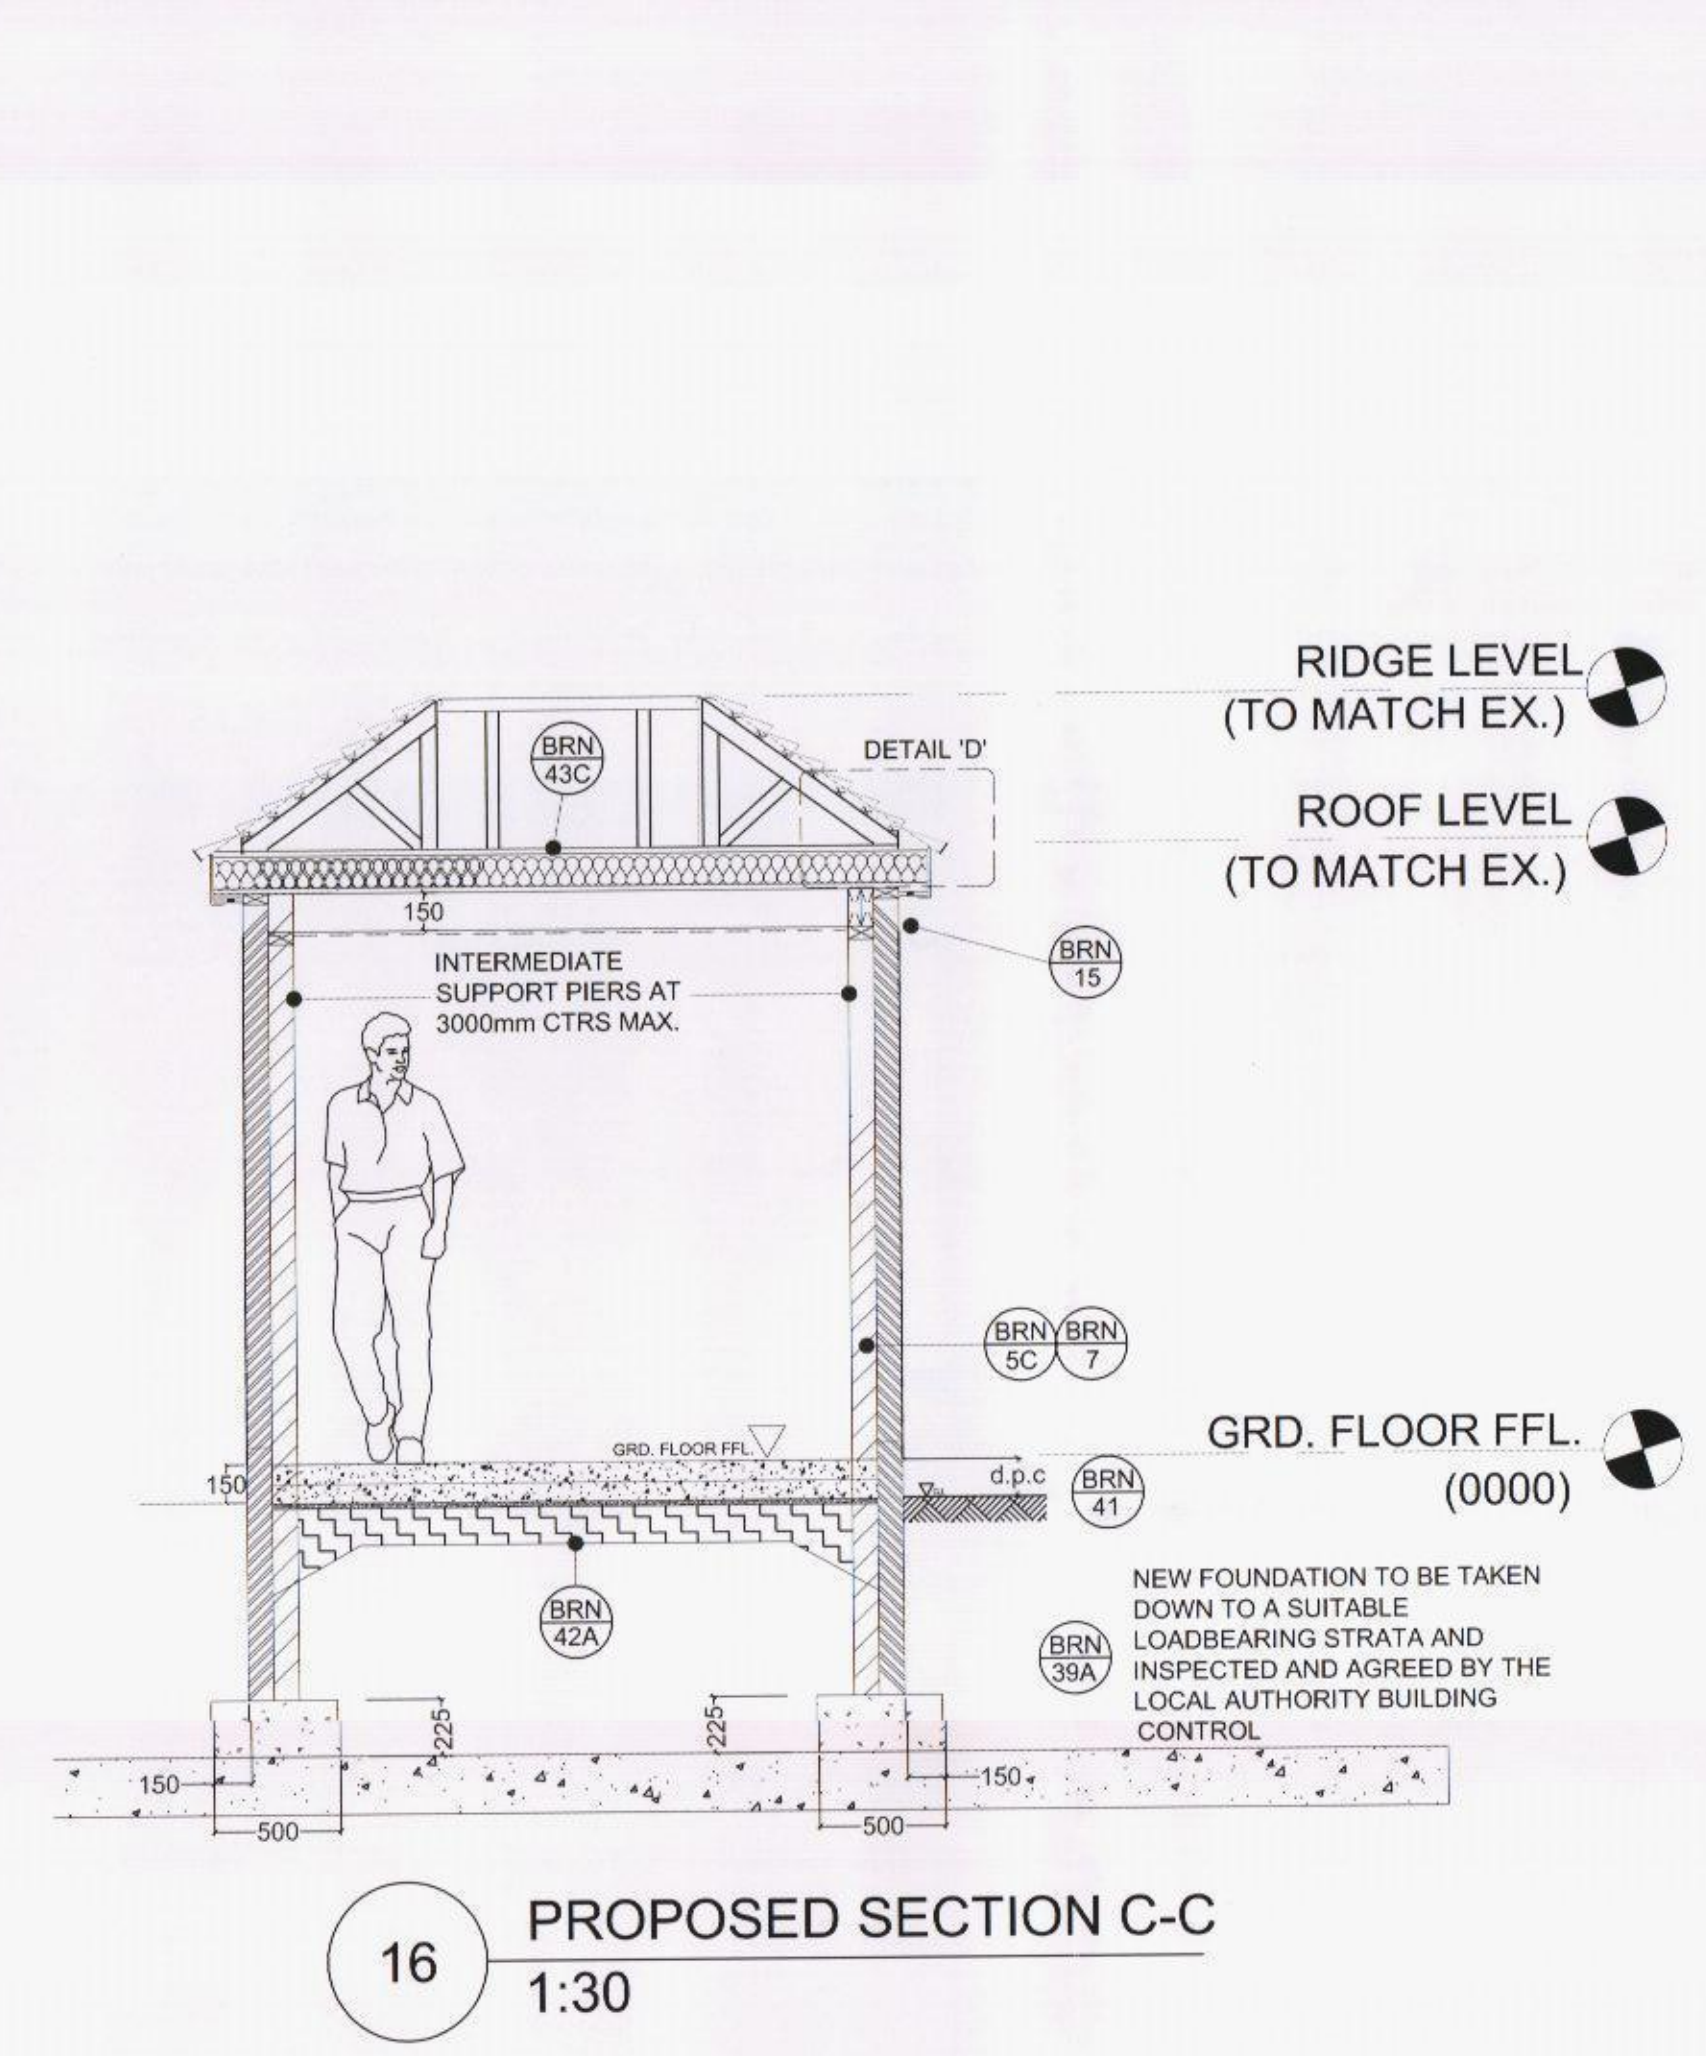


16 PROPOSED SECTION C-C
1:30

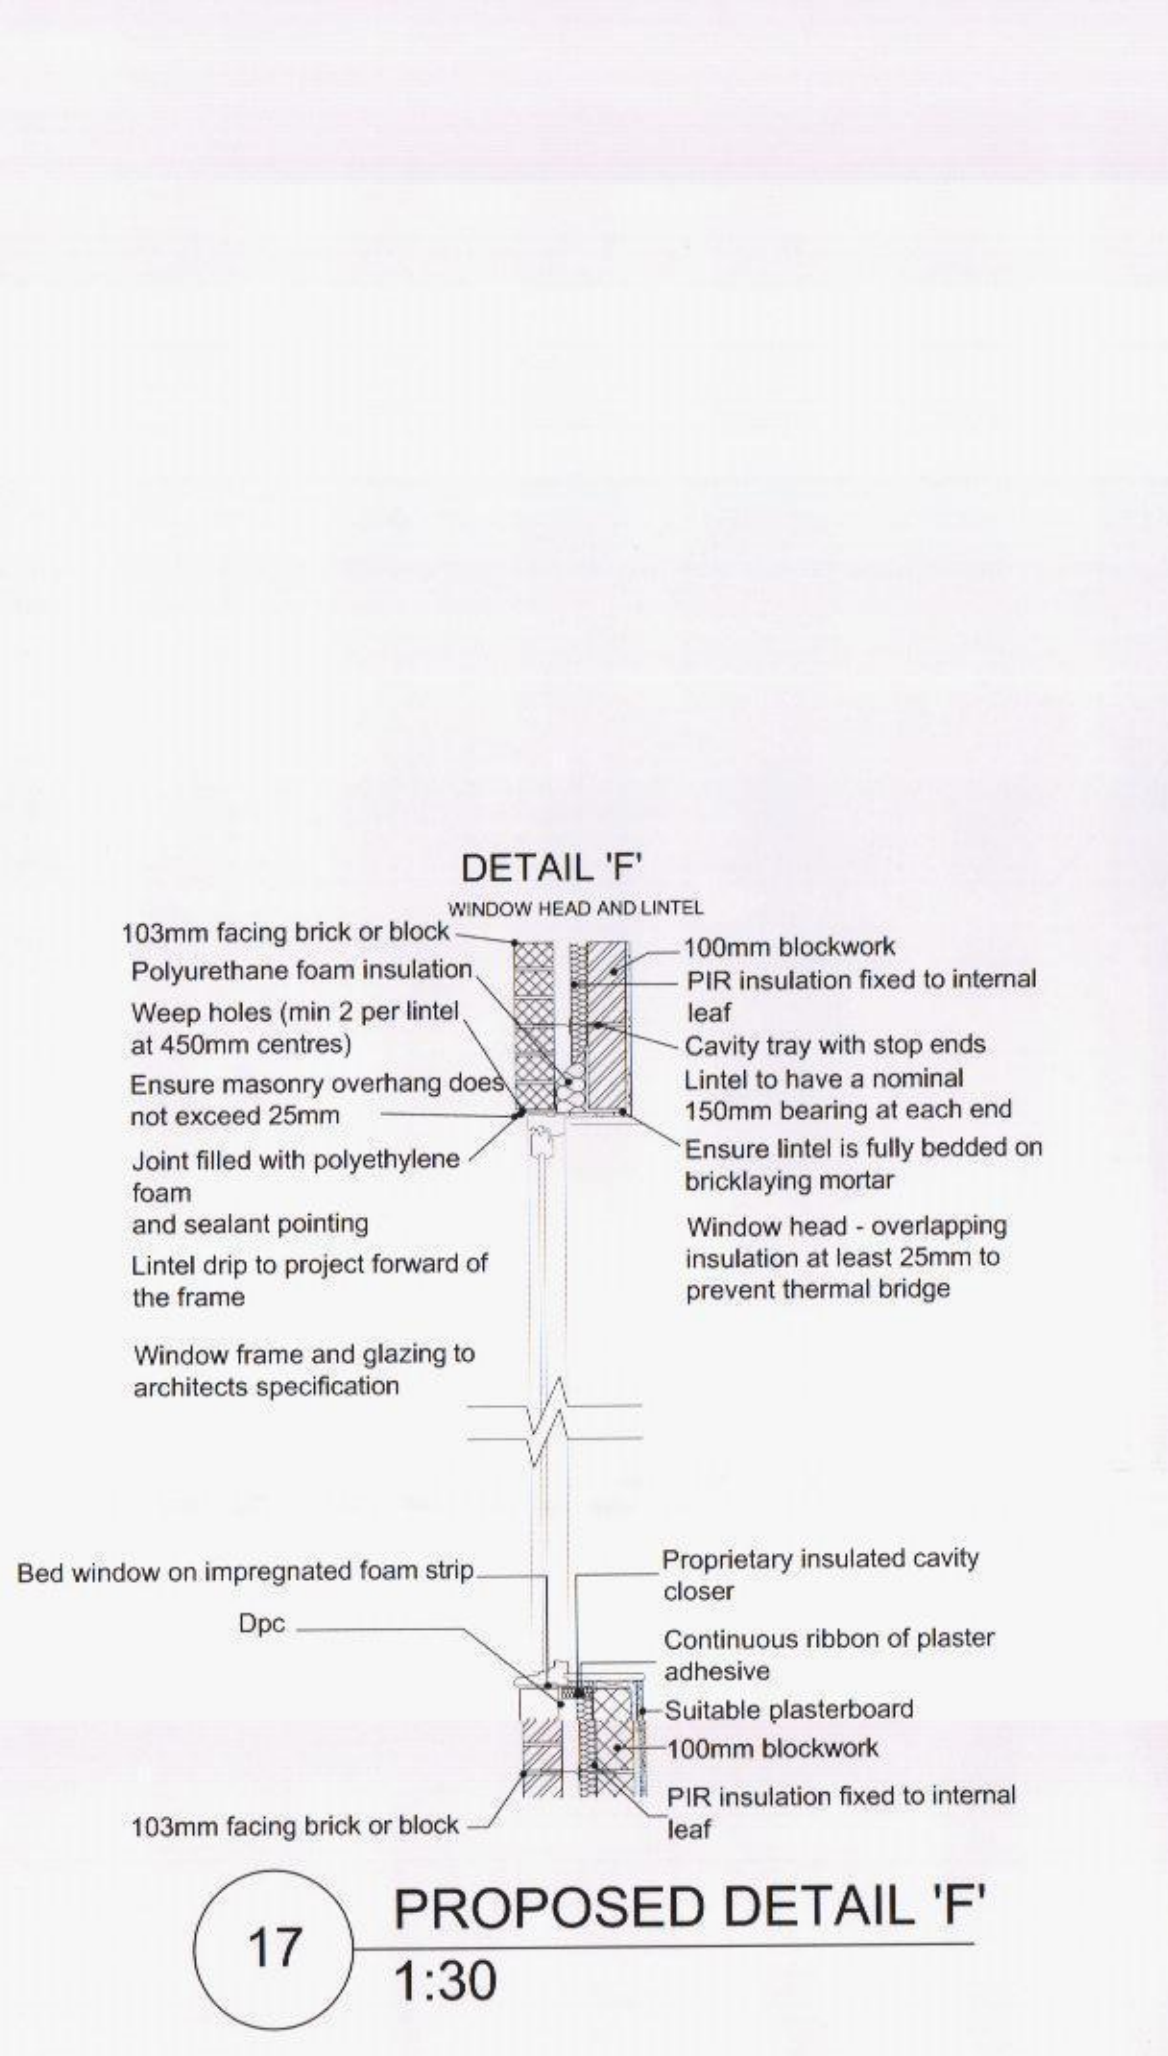


17 PROPOSED DETAIL 'F'
1:30

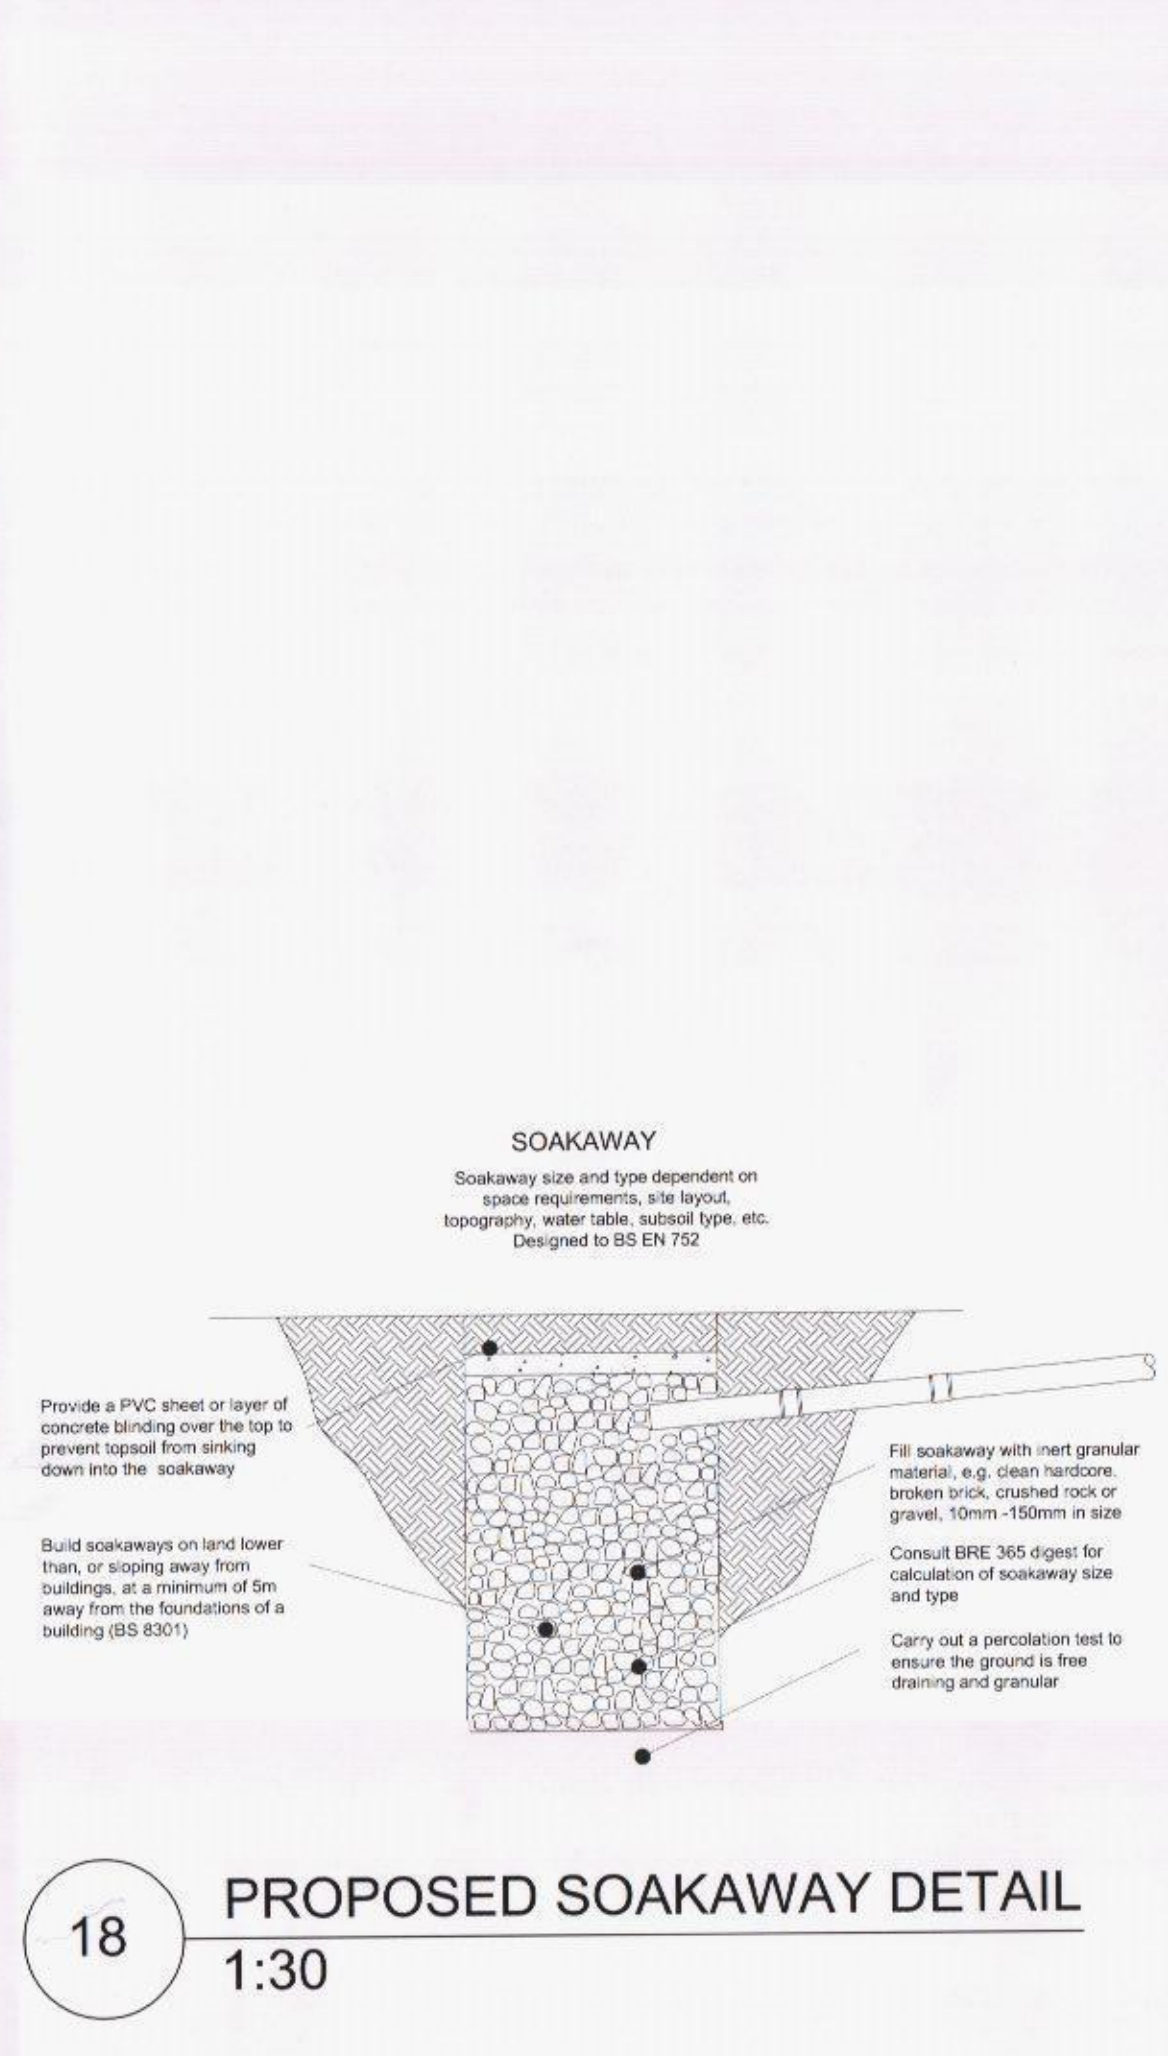


18 PROPOSED SOAKAWAY DETAIL
1:30

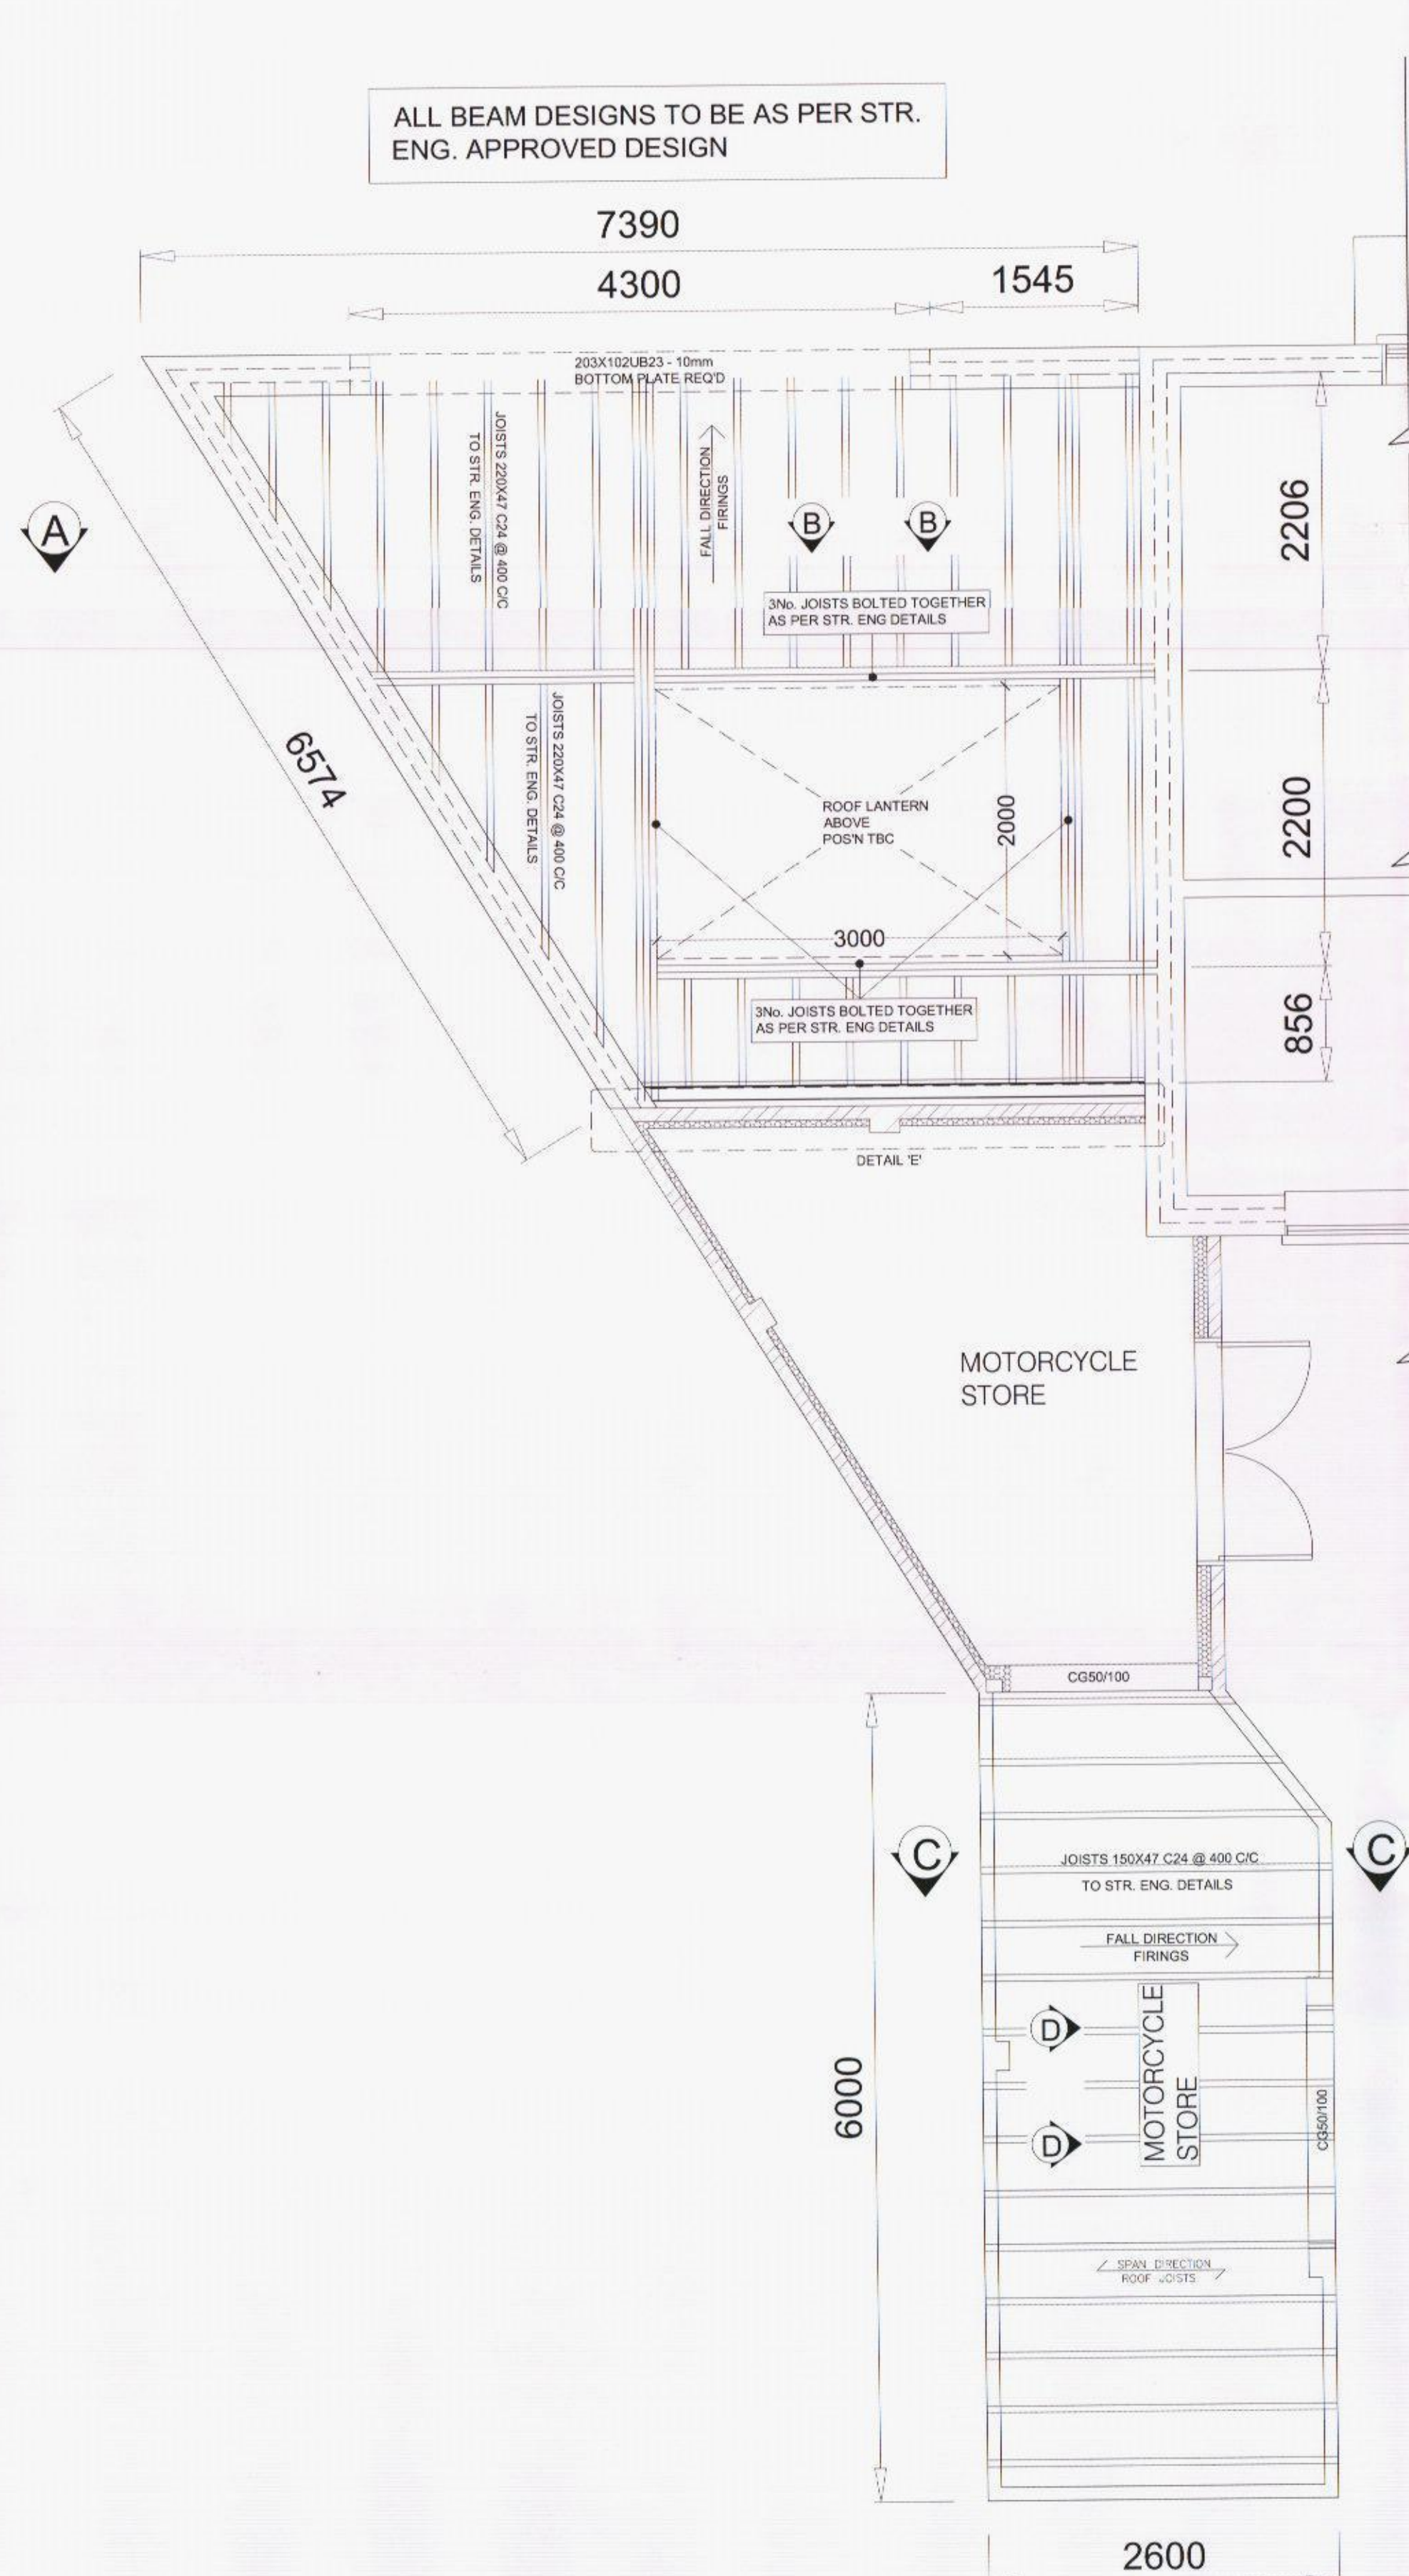


27 PROPOSED JOIST LAYOUT
1:40

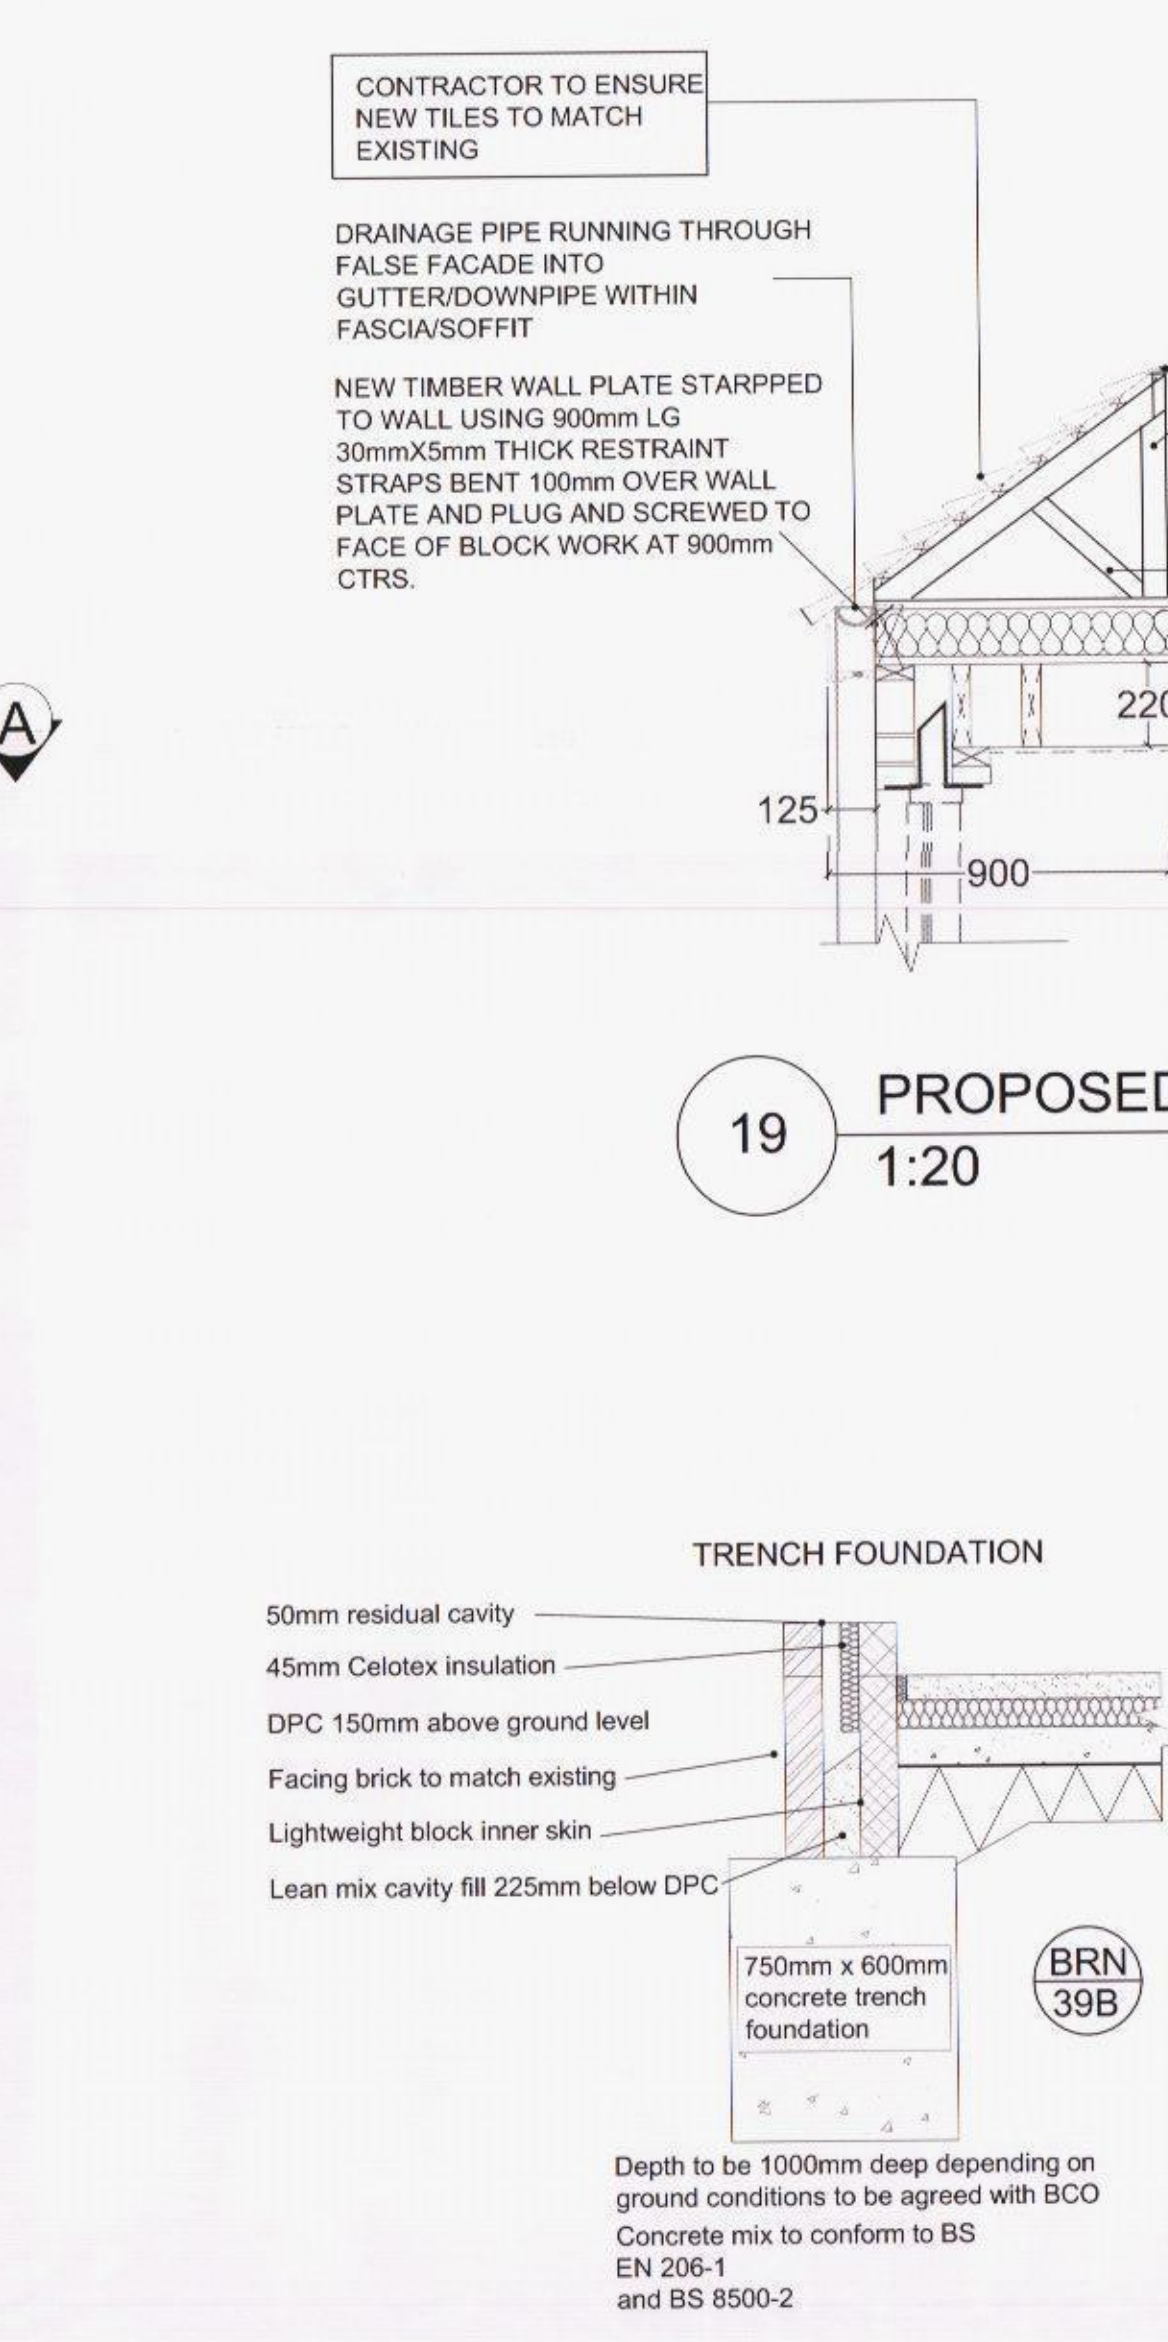


23 PROPOSED FOUNDATION DETAIL
1:20

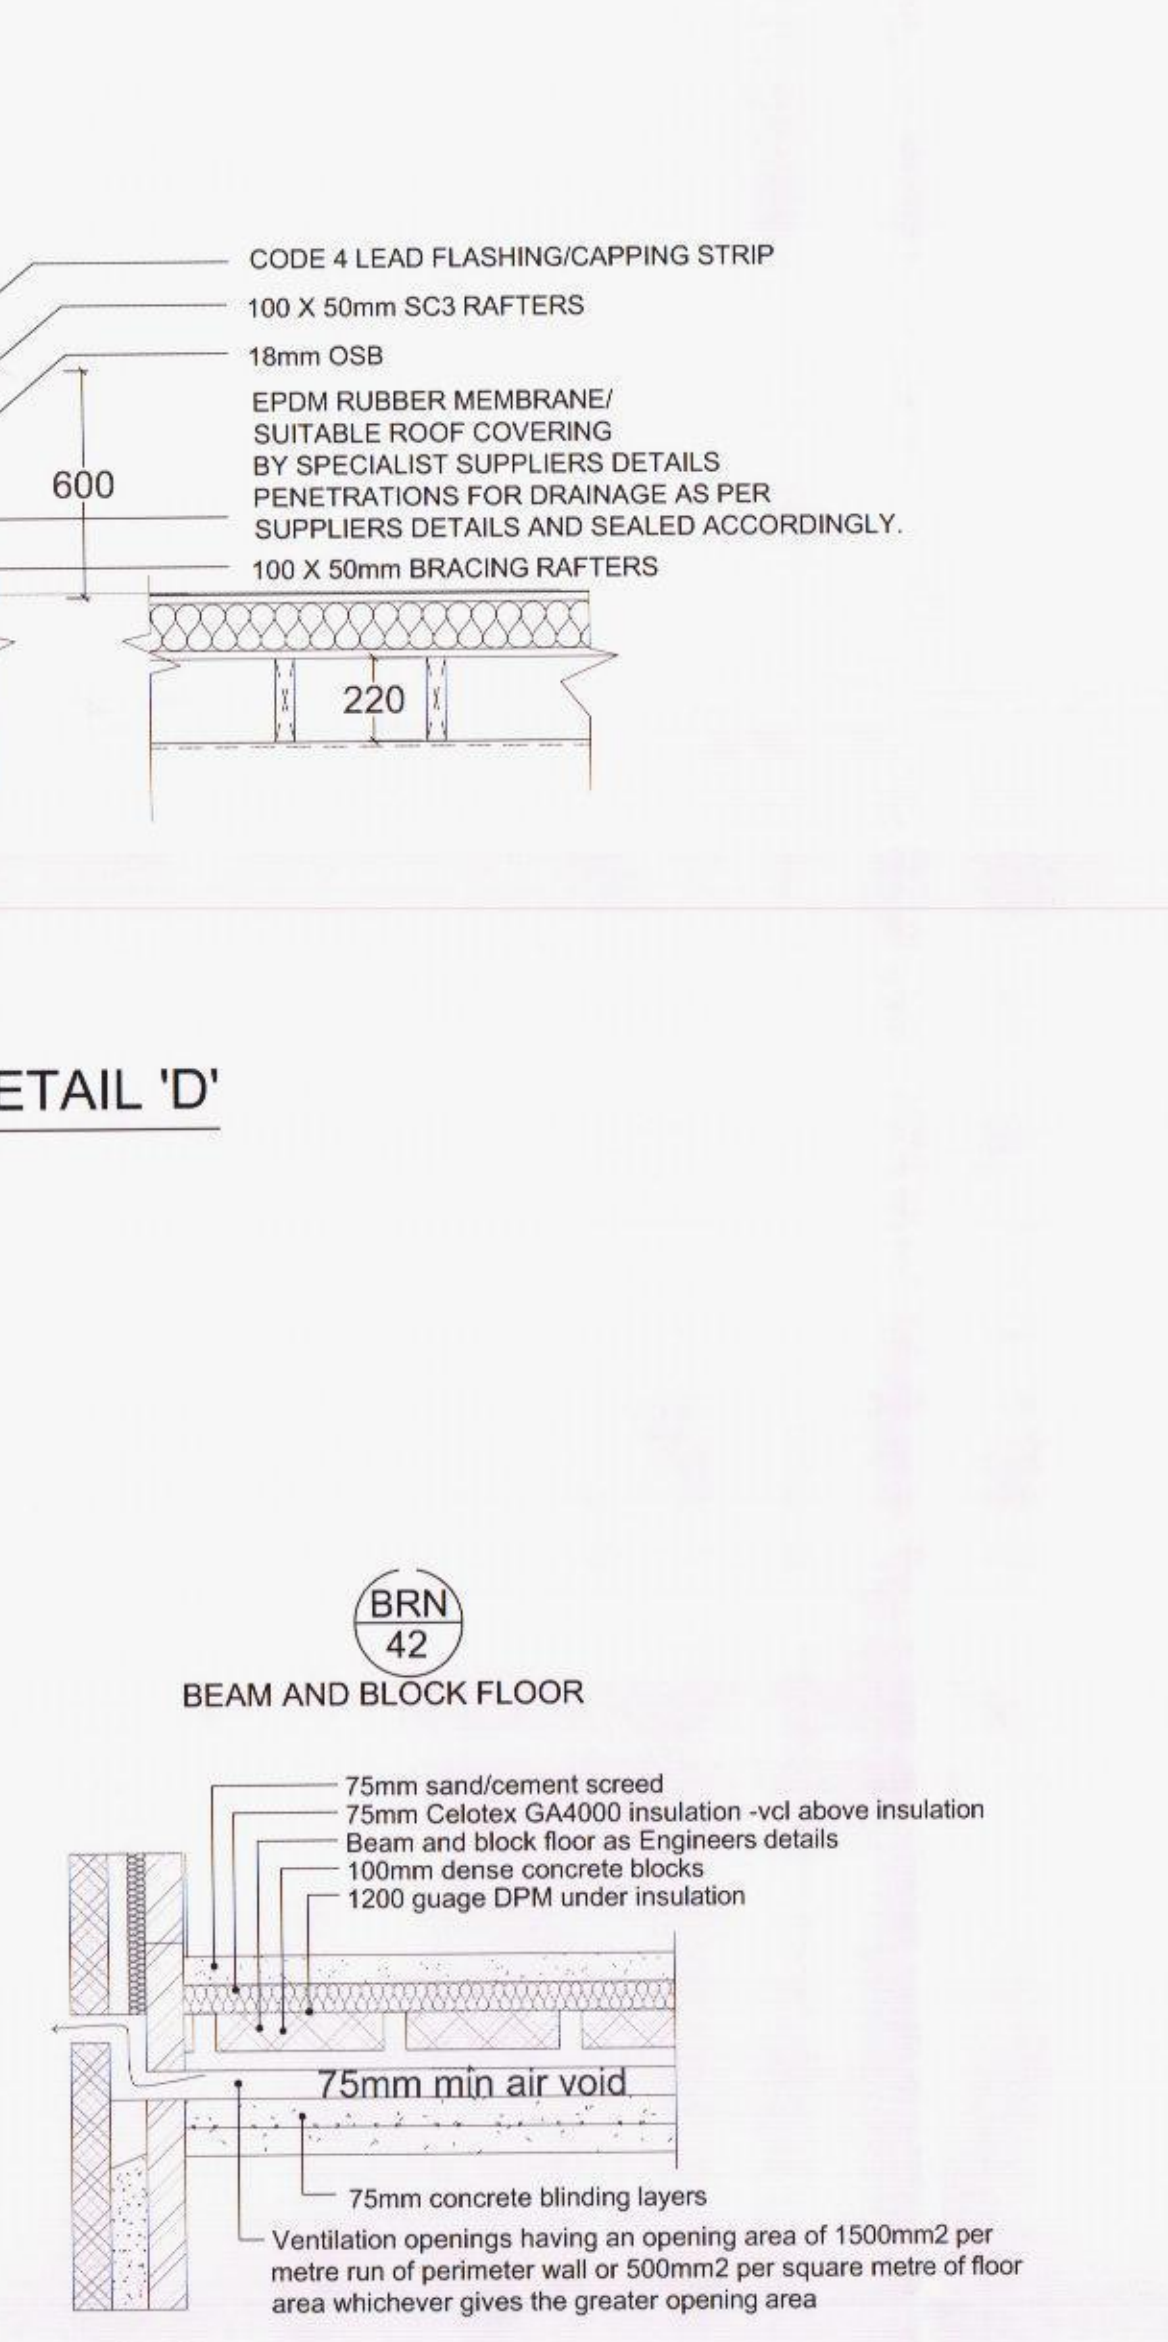


24 PROPOSED FLOOR SECTION
1:20

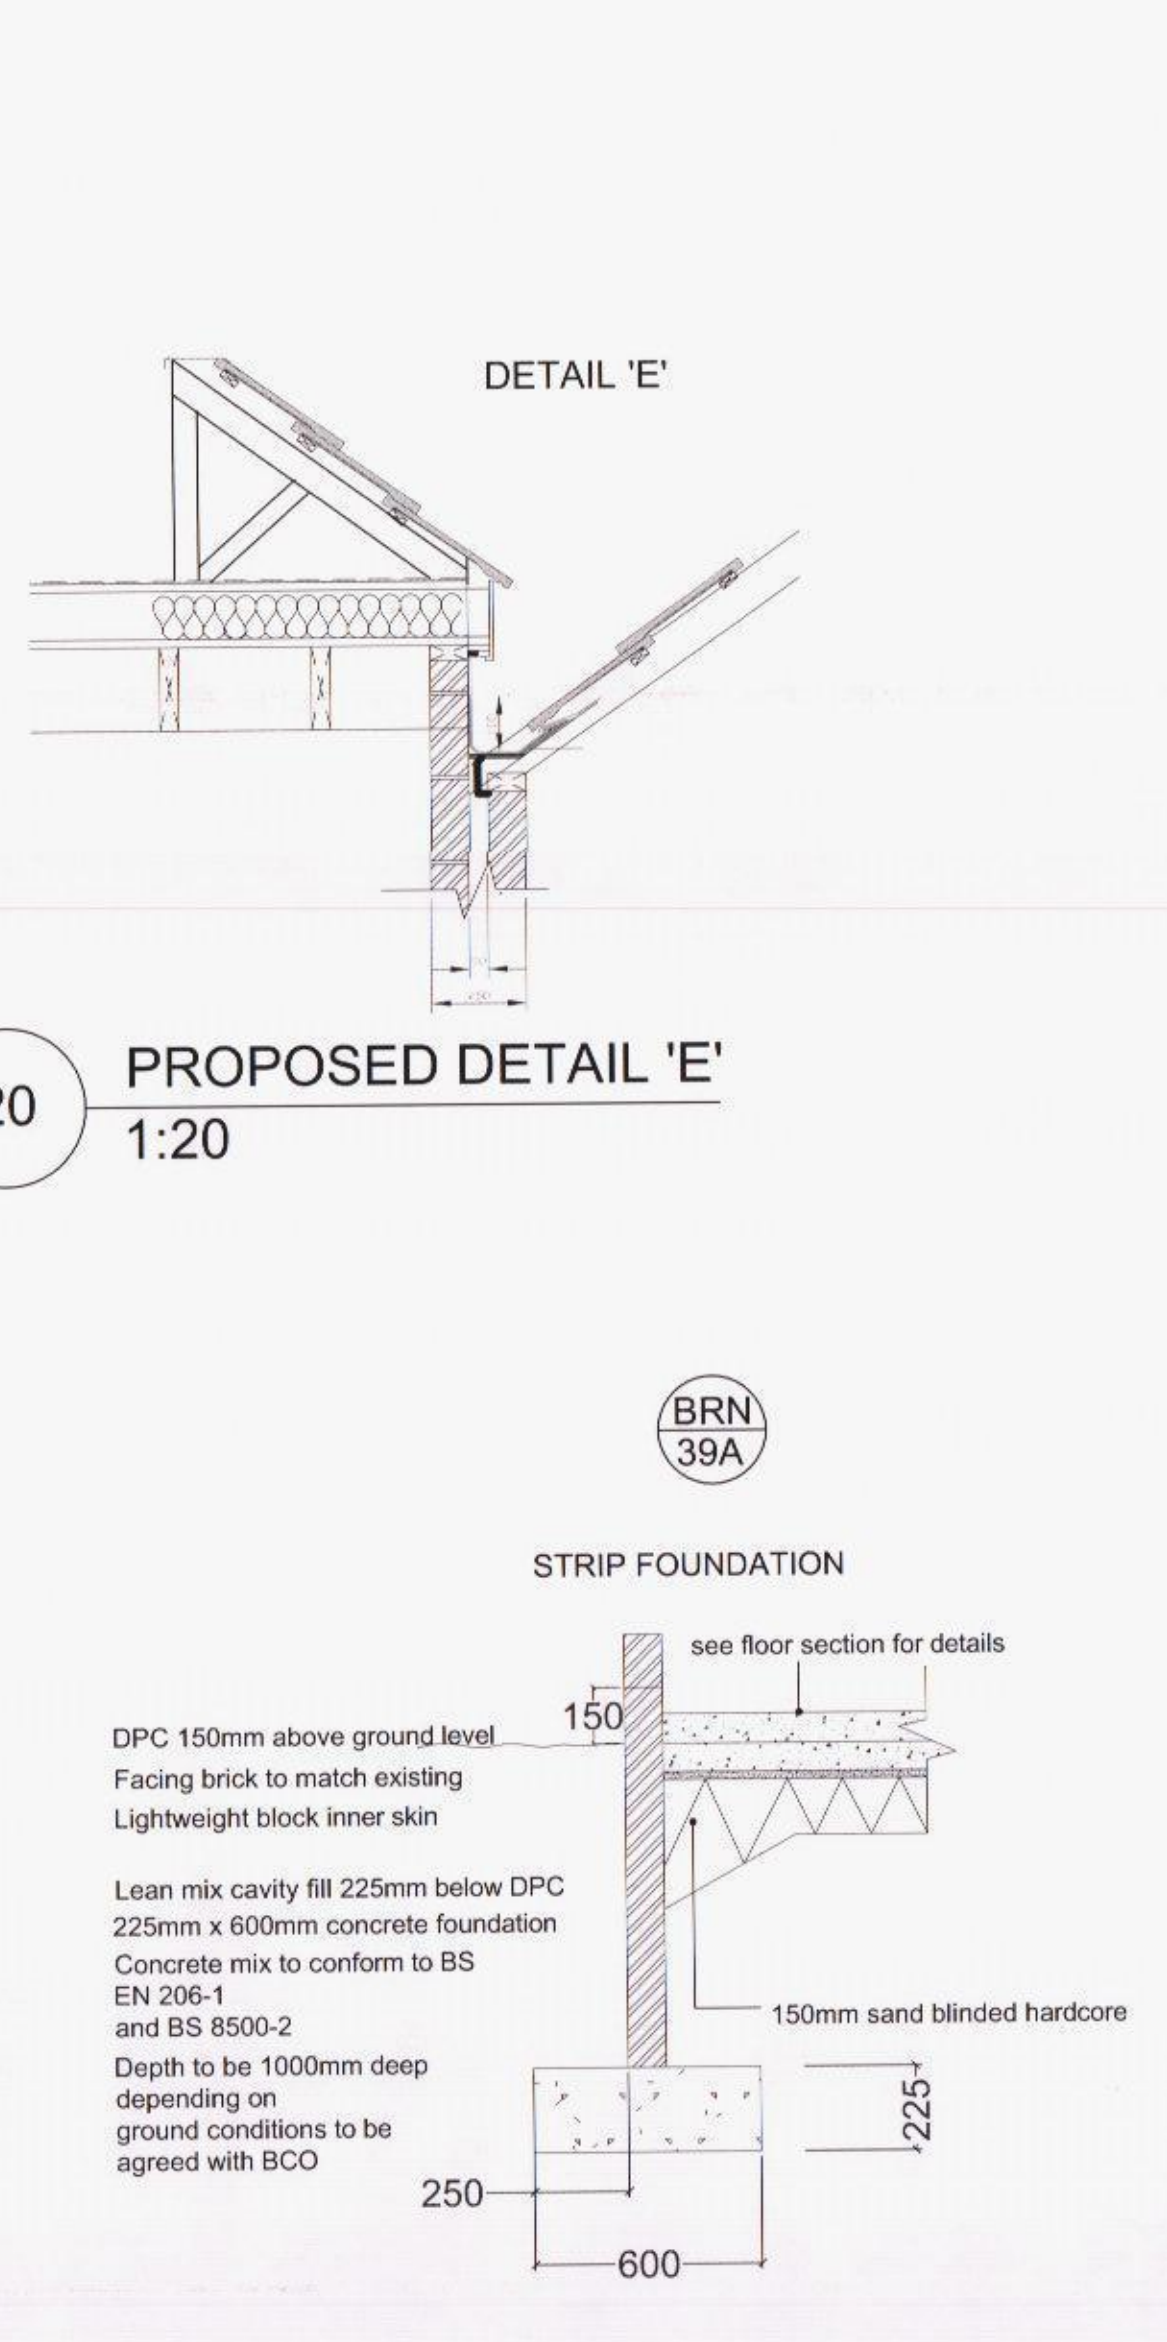


25 PROPOSED GARAGE FOUNDATION DETAIL
1:20

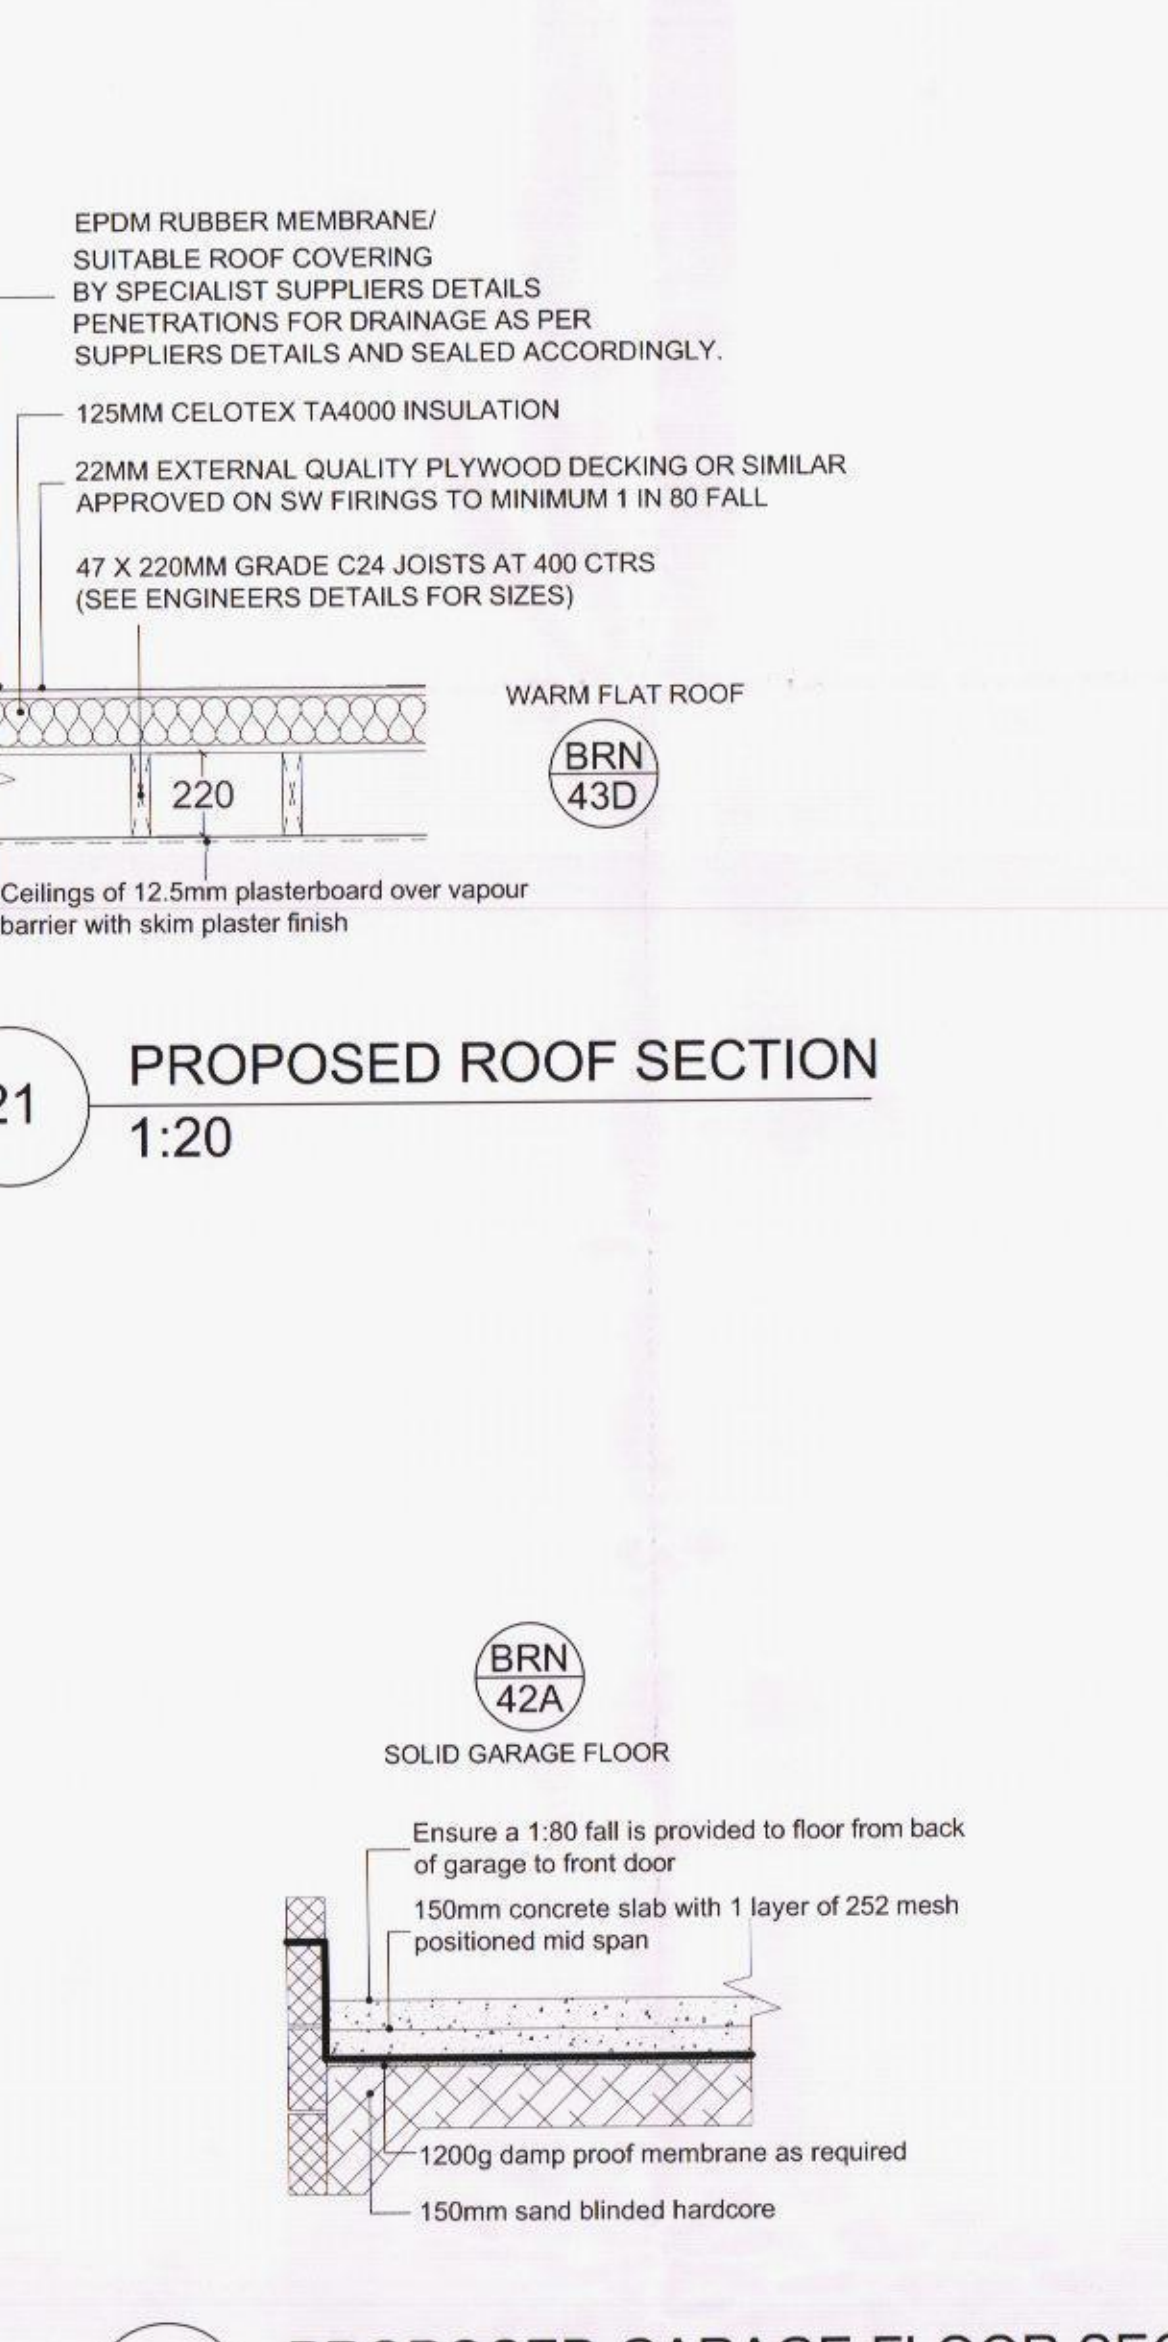


26 PROPOSED GARAGE FLOOR SECTION
1:20

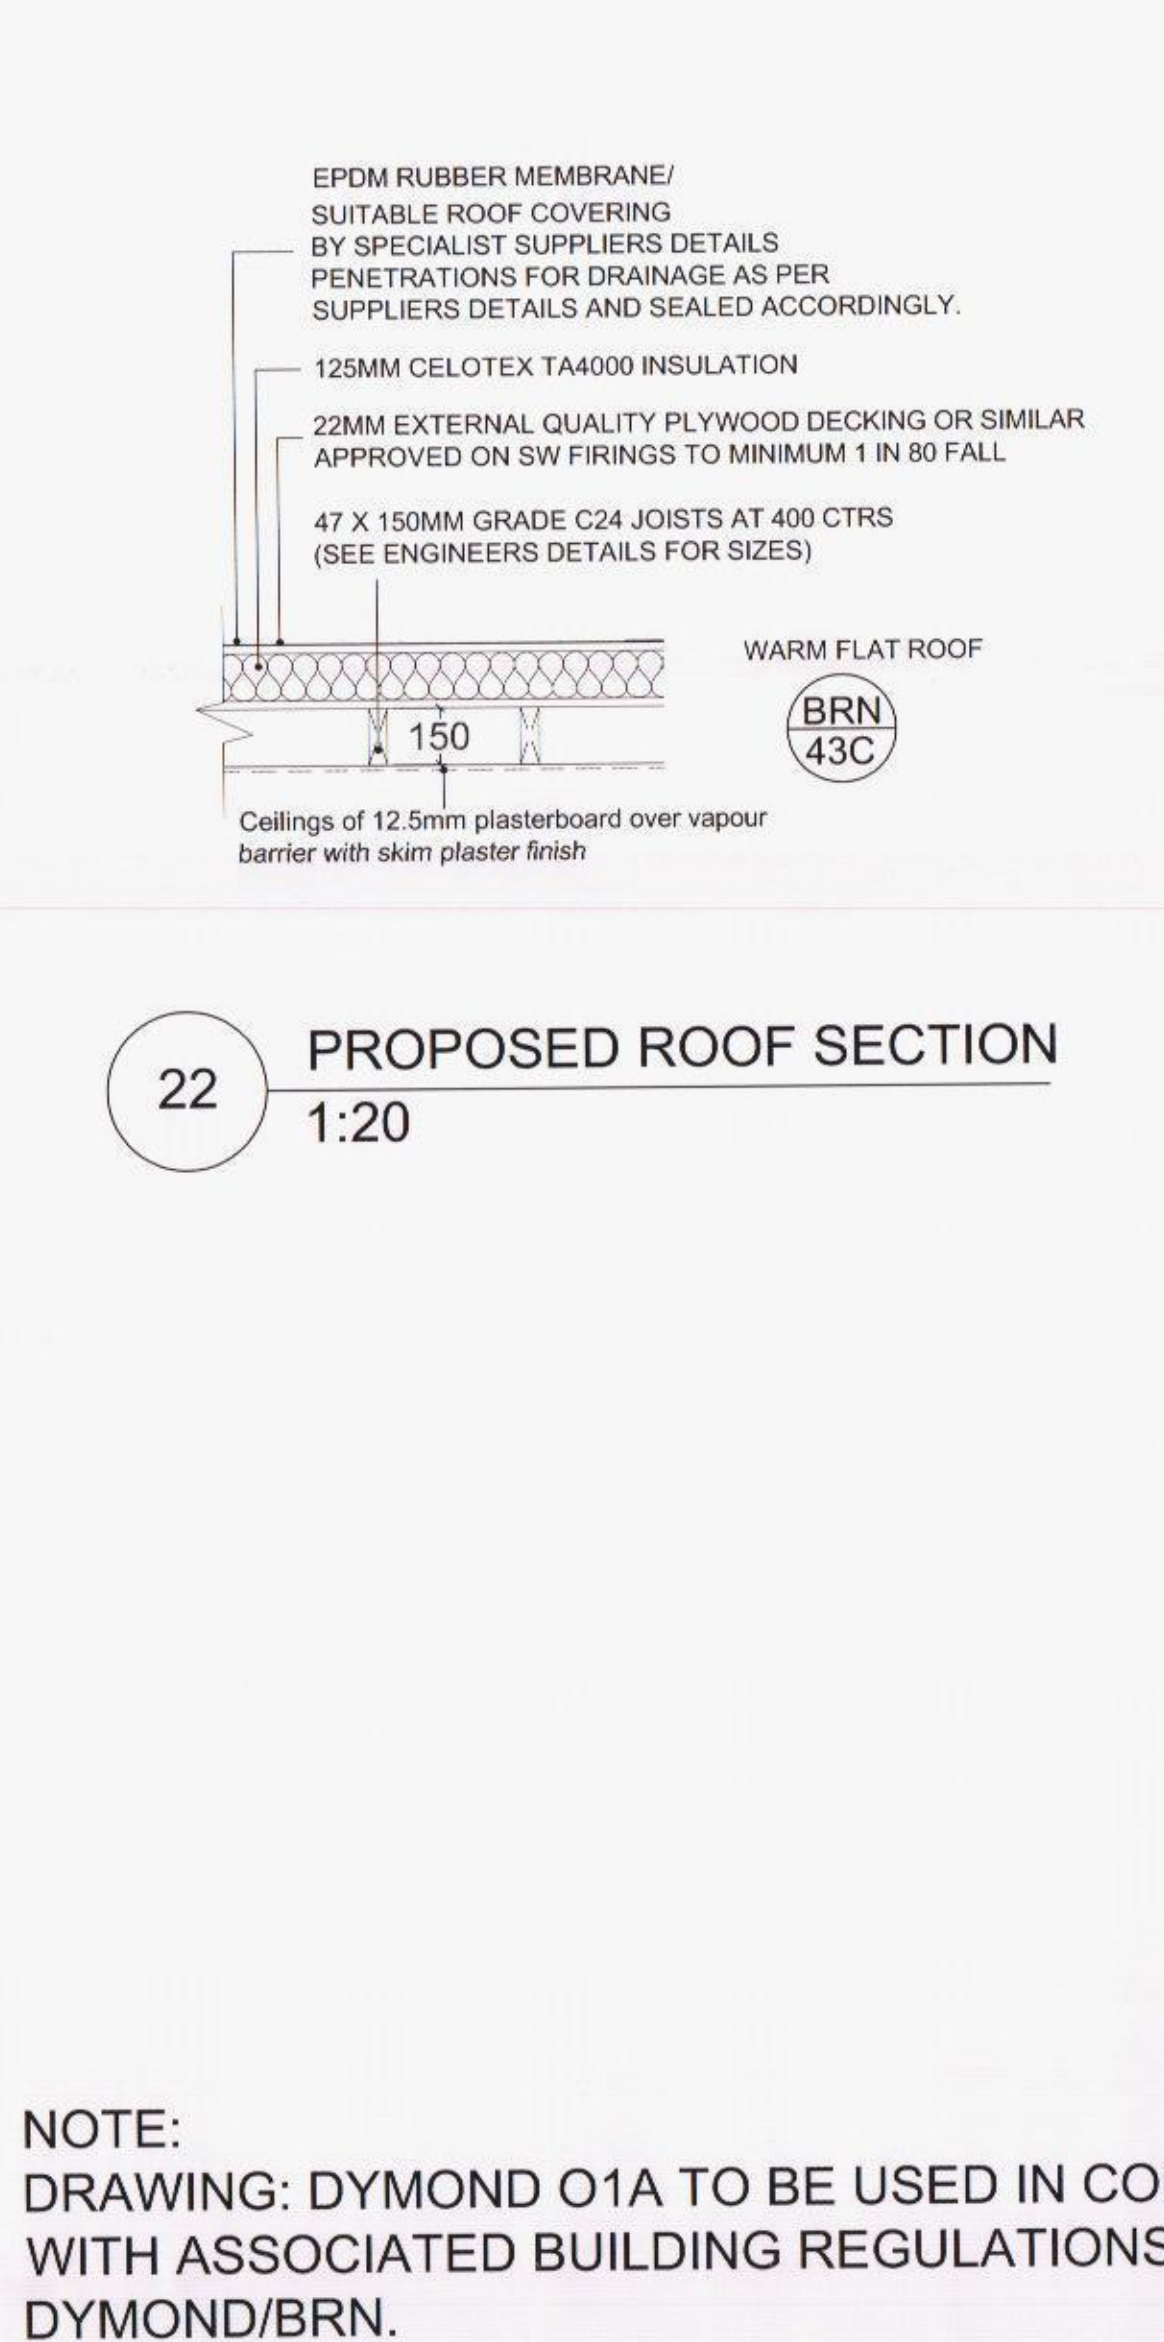


22 PROPOSED ROOF SECTION
1:20

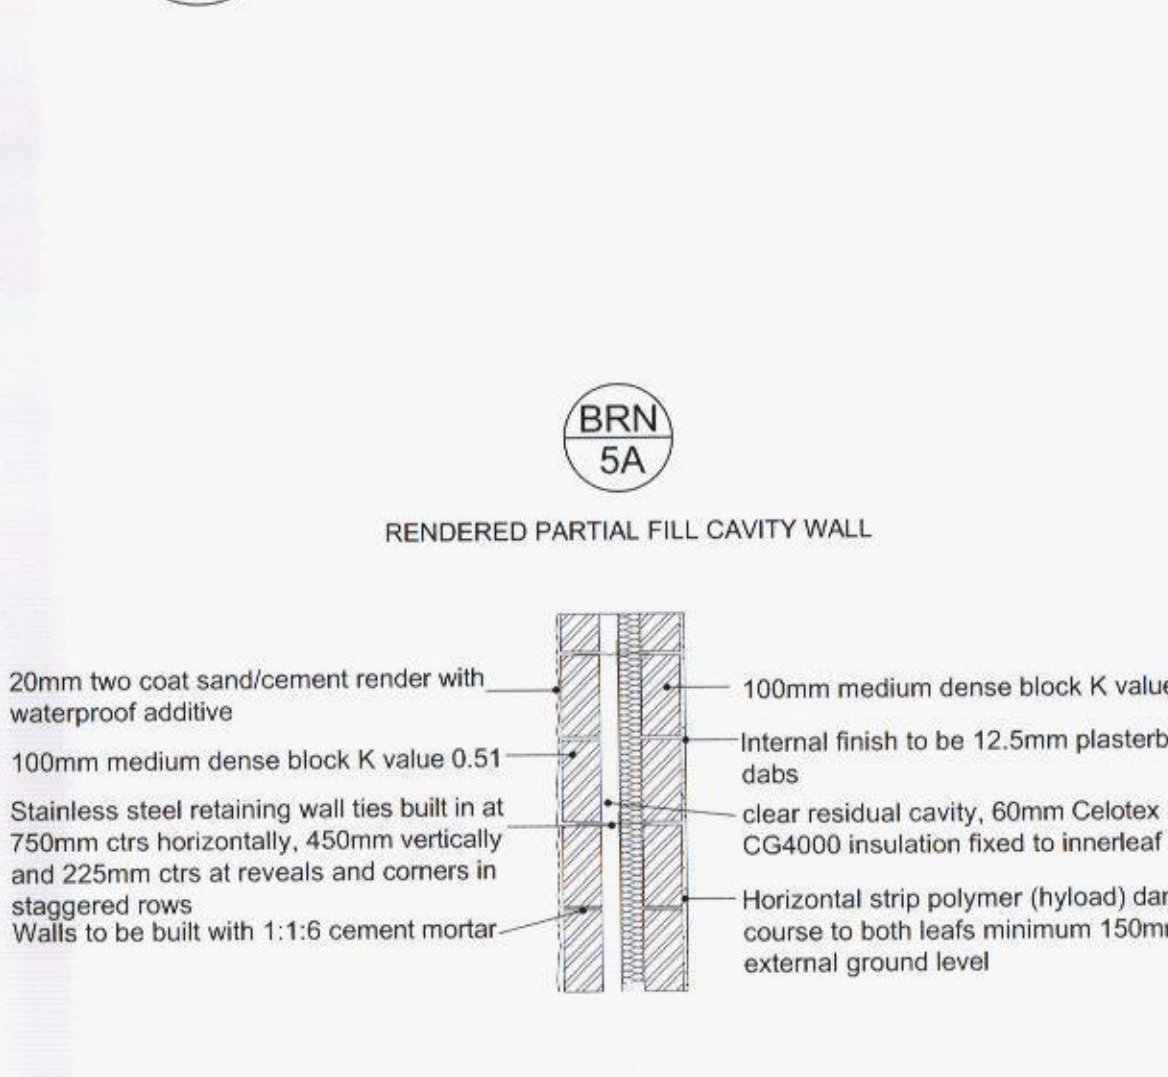


28 PROPOSED WALL SECTION THRU'
1:20

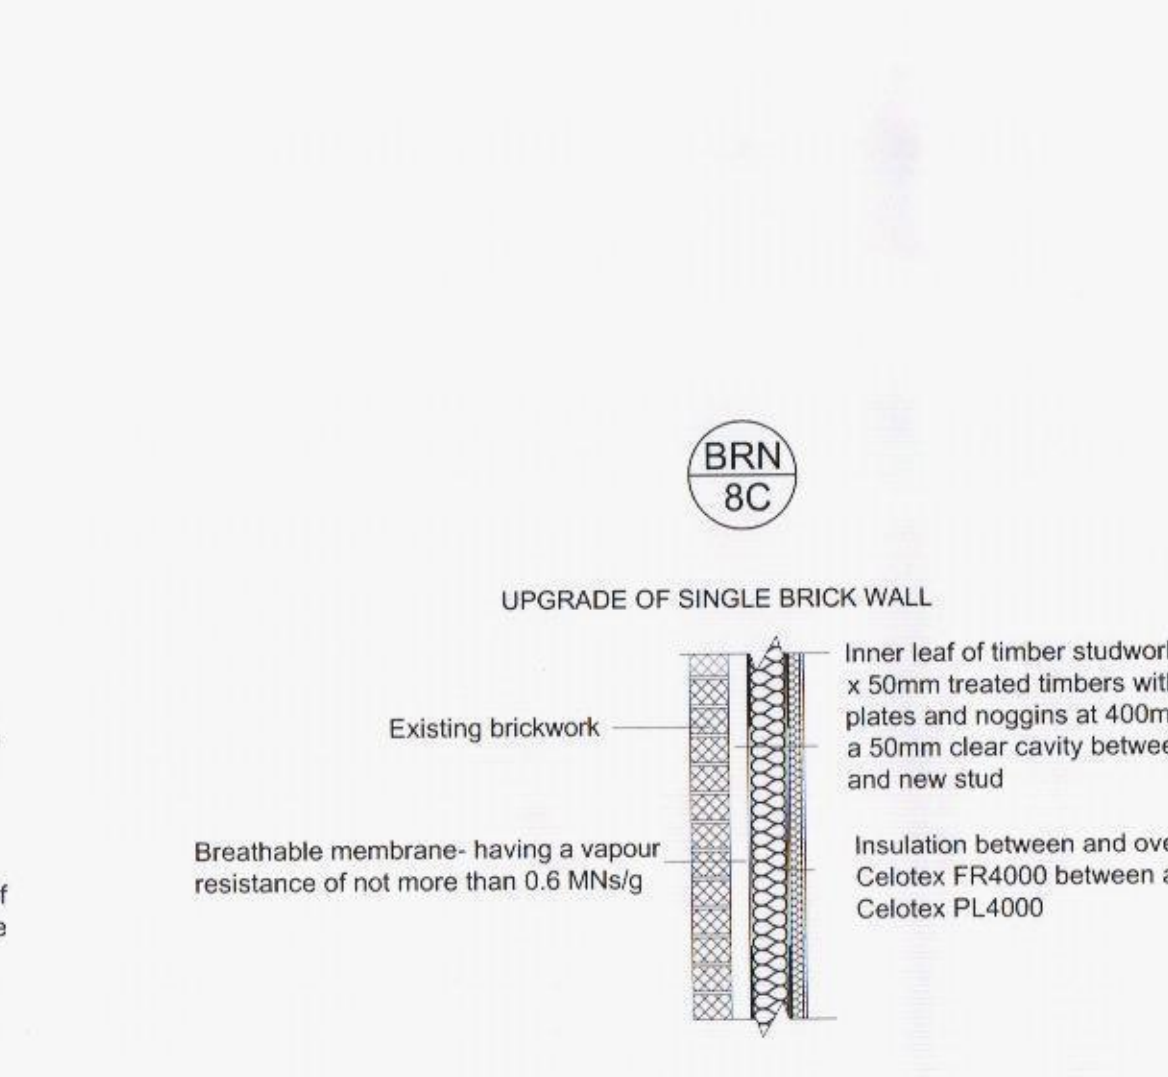

29 PROPOSED WALL SECTION THRU'
1:20

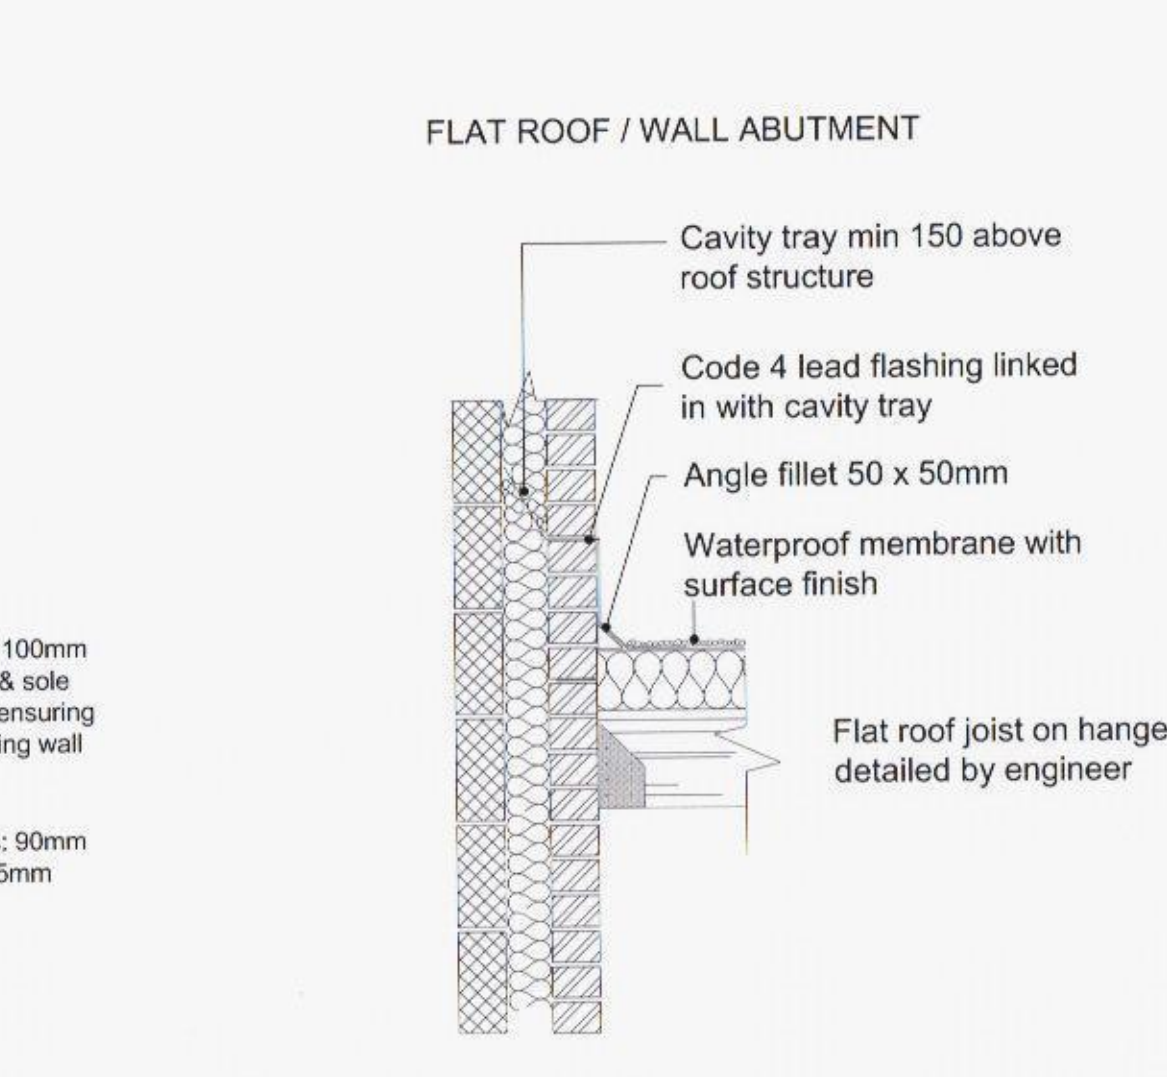

30 PROPOSED WALL ABUTMENT
1:16

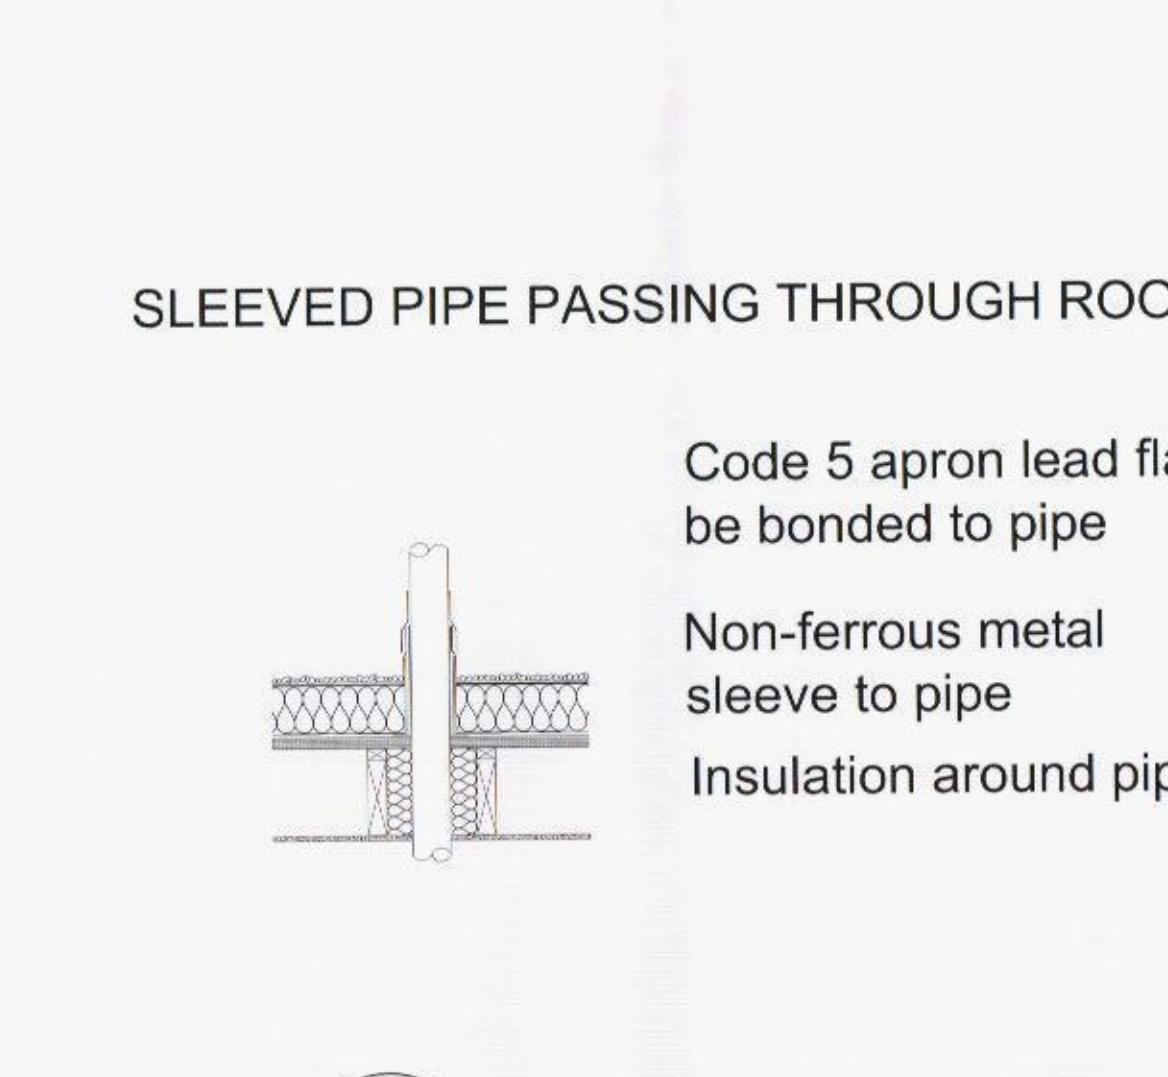

31 SLEEVED PIPE DETAIL
1:10

NOTE: DRAWING: DYMOND 01A TO BE USED IN CONJUNCTION WITH ASSOCIATED BUILDING REGULATIONS NOTES DYMOND/BRN. DIRECTIONAL NORTH ARROW SHOWN ON BLOCK & LOCATION PLANS.

BRN 1 DENOTES ATTACHED BUILDING REGULATION NOTES
1 DENOTES ITEM NO.

MODIFICATIONS		ISSUE:	
TITLE PROPOSED SINGLE STOREY SIDE EXTENSION & CONSTRUCTION OF EXTENDED MOTORCYCLE STORE TO FRONT OF PROPERTY			
CUSTOMER MR N DYMOND 76A DURLEY AVENUE, COWPLAIN, WATERLOOVILLE HANTS, PO8 8UZ			
DRAWN BY: DM designs		DRAWING NO: DYMOND 01A 2 OF 2	
DATE: 15 MAY 2015		VARIES: 05.05.2015	
REVISION: A		A0	