


**PROPOSED ELEVATIONS  
SCALE 1:100**

NB The proposals are to be constructed on 94 The Dale & not on the neighbours property

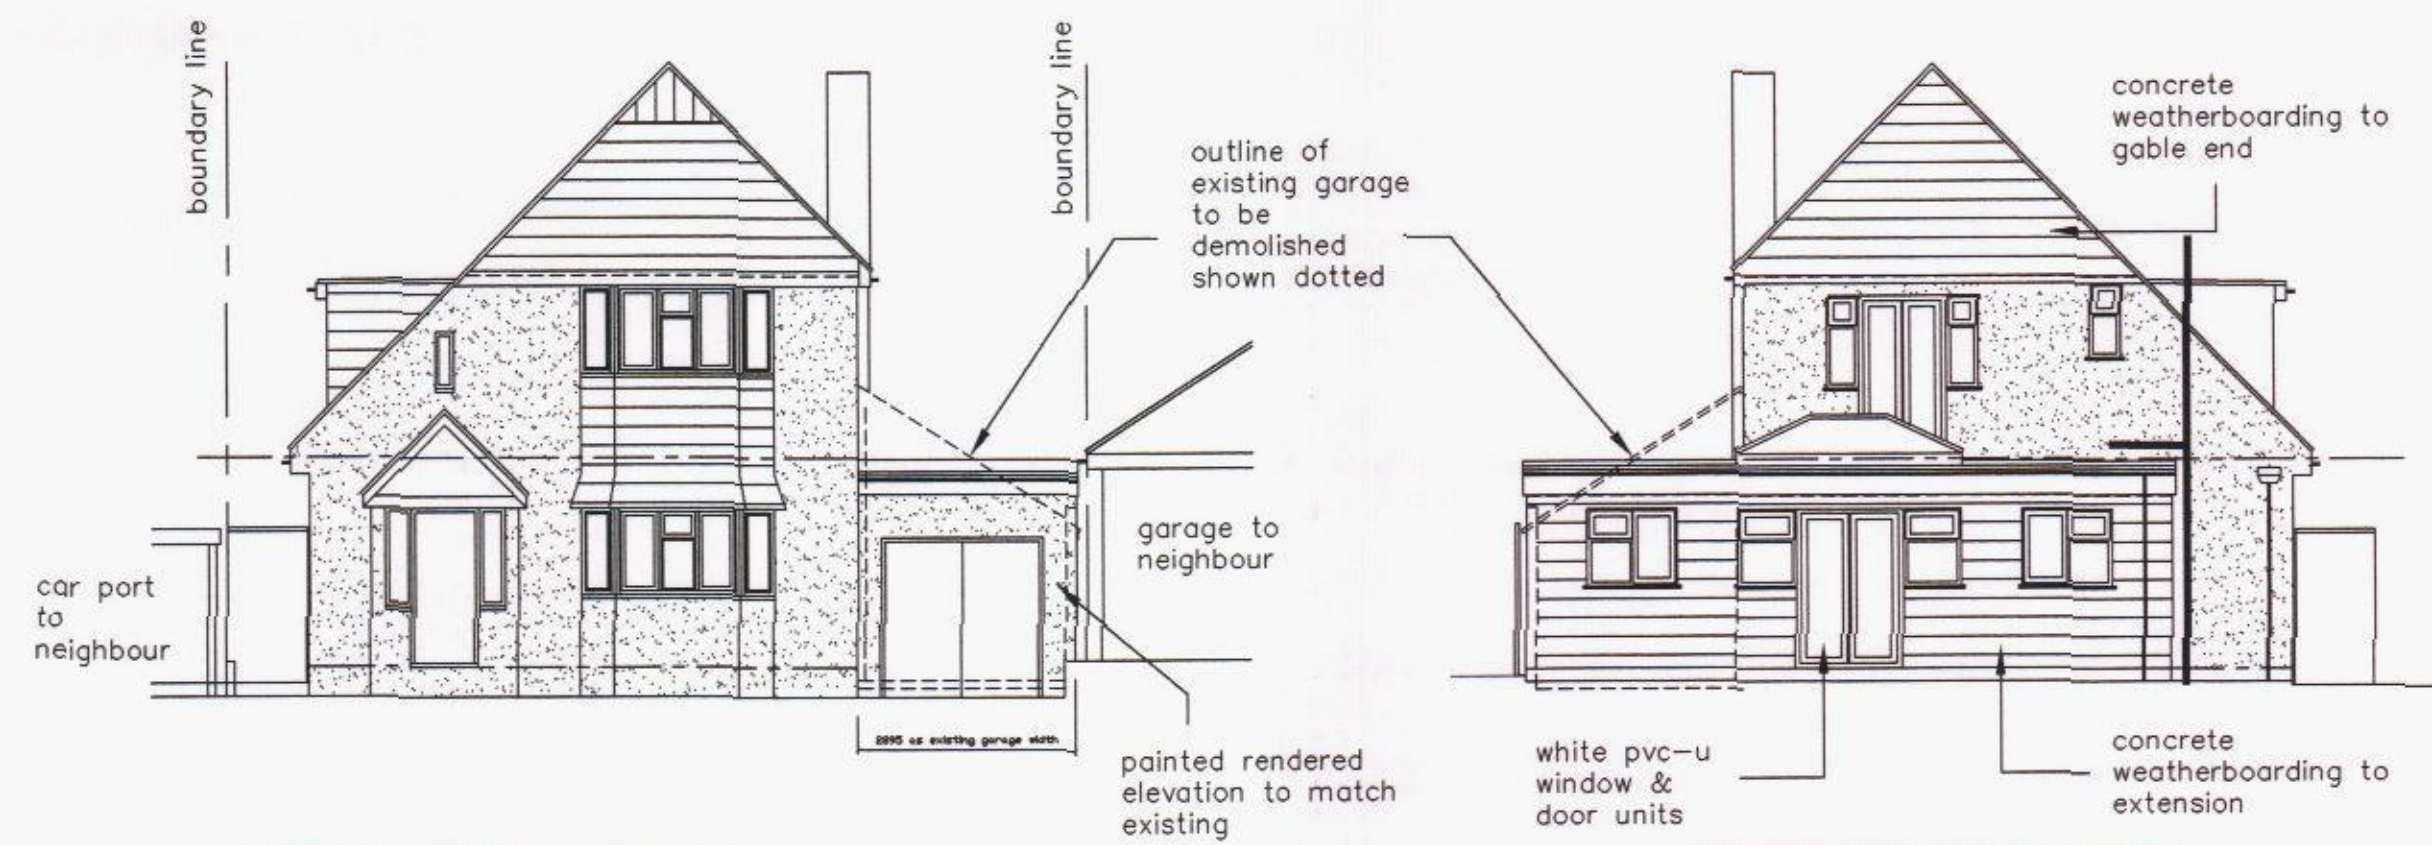


**NORTH WEST ELEVATION**

**SOUTH EAST ELEVATION**




**NORTH EAST ELEVATION**

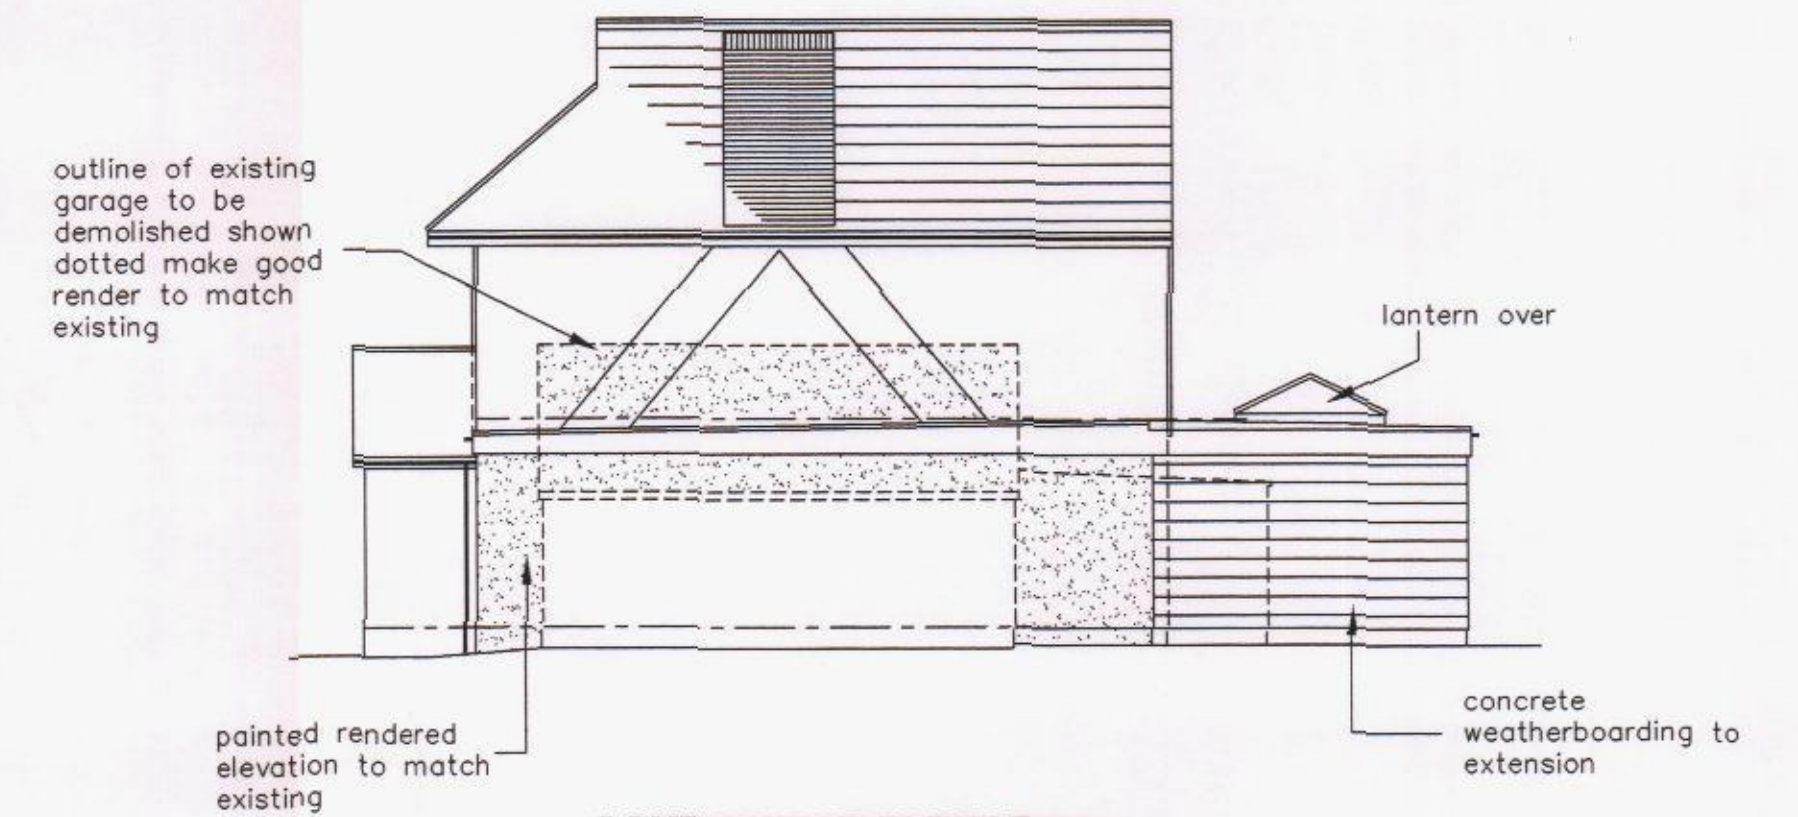


**SOUTH WEST ELEVATION**

**PROPOSED LAYOUTS  
SCALE 1:50**

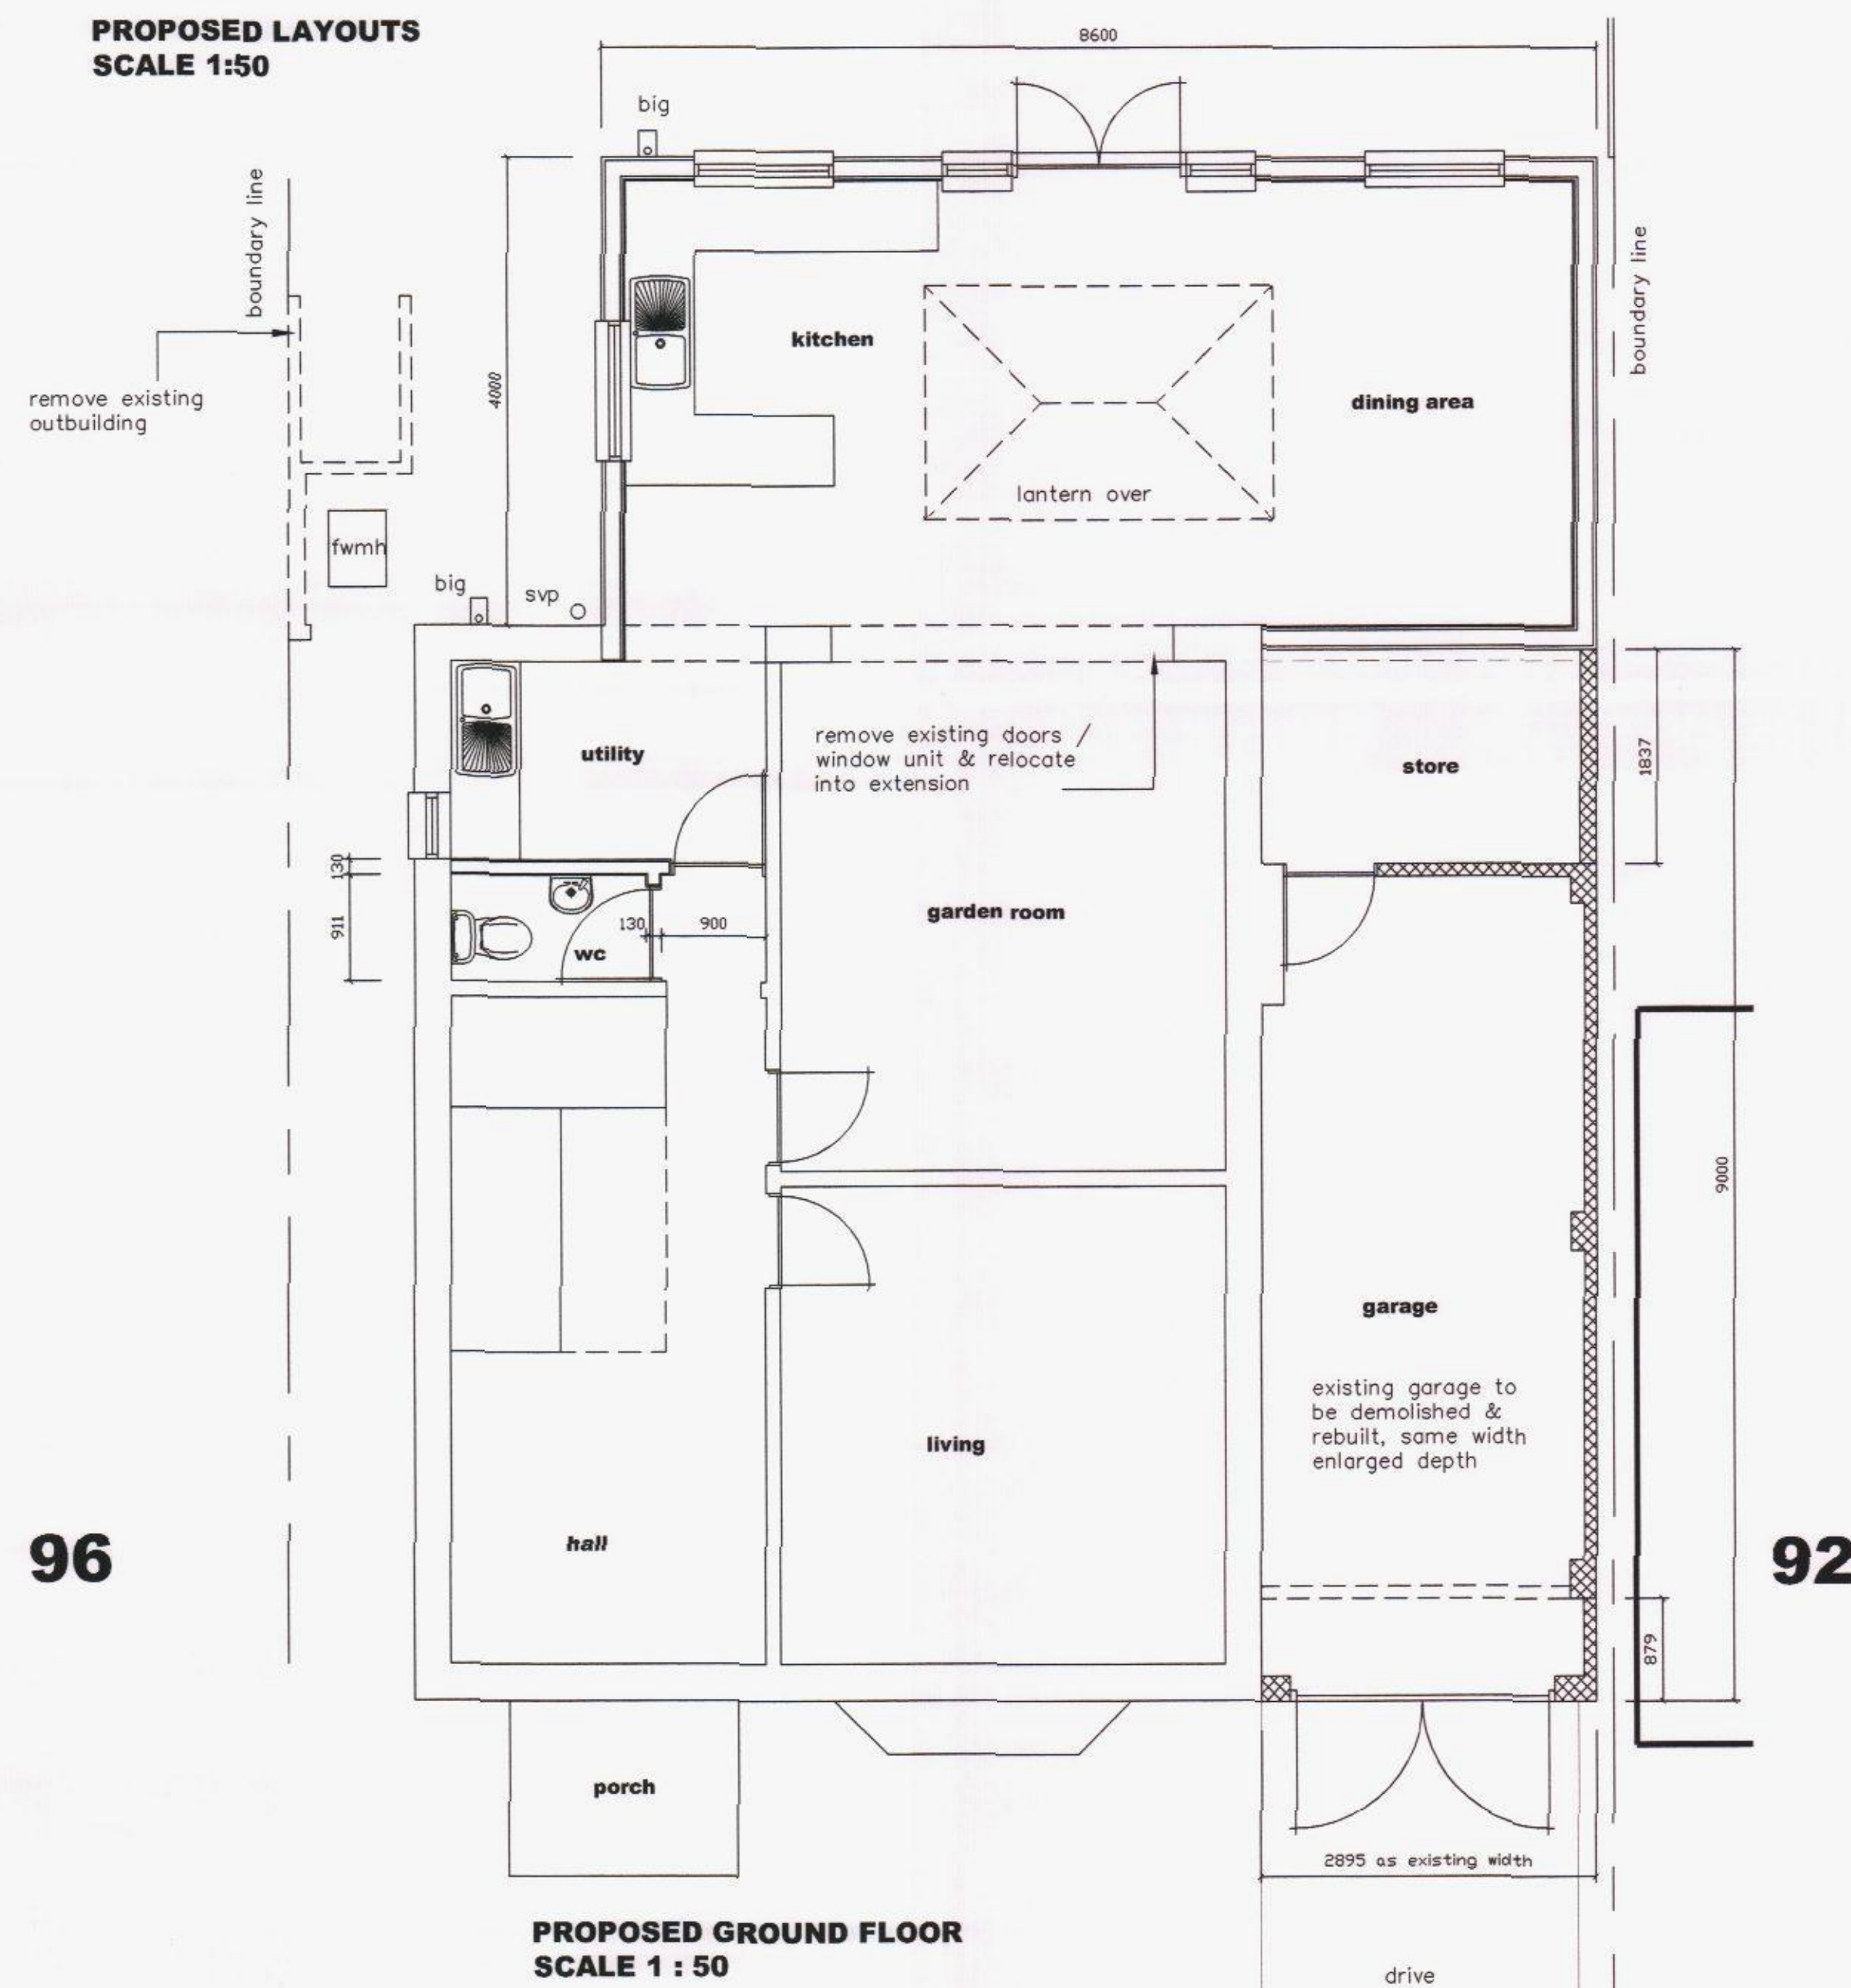


**PROPOSED GROUND FLOOR  
SCALE 1 : 50**

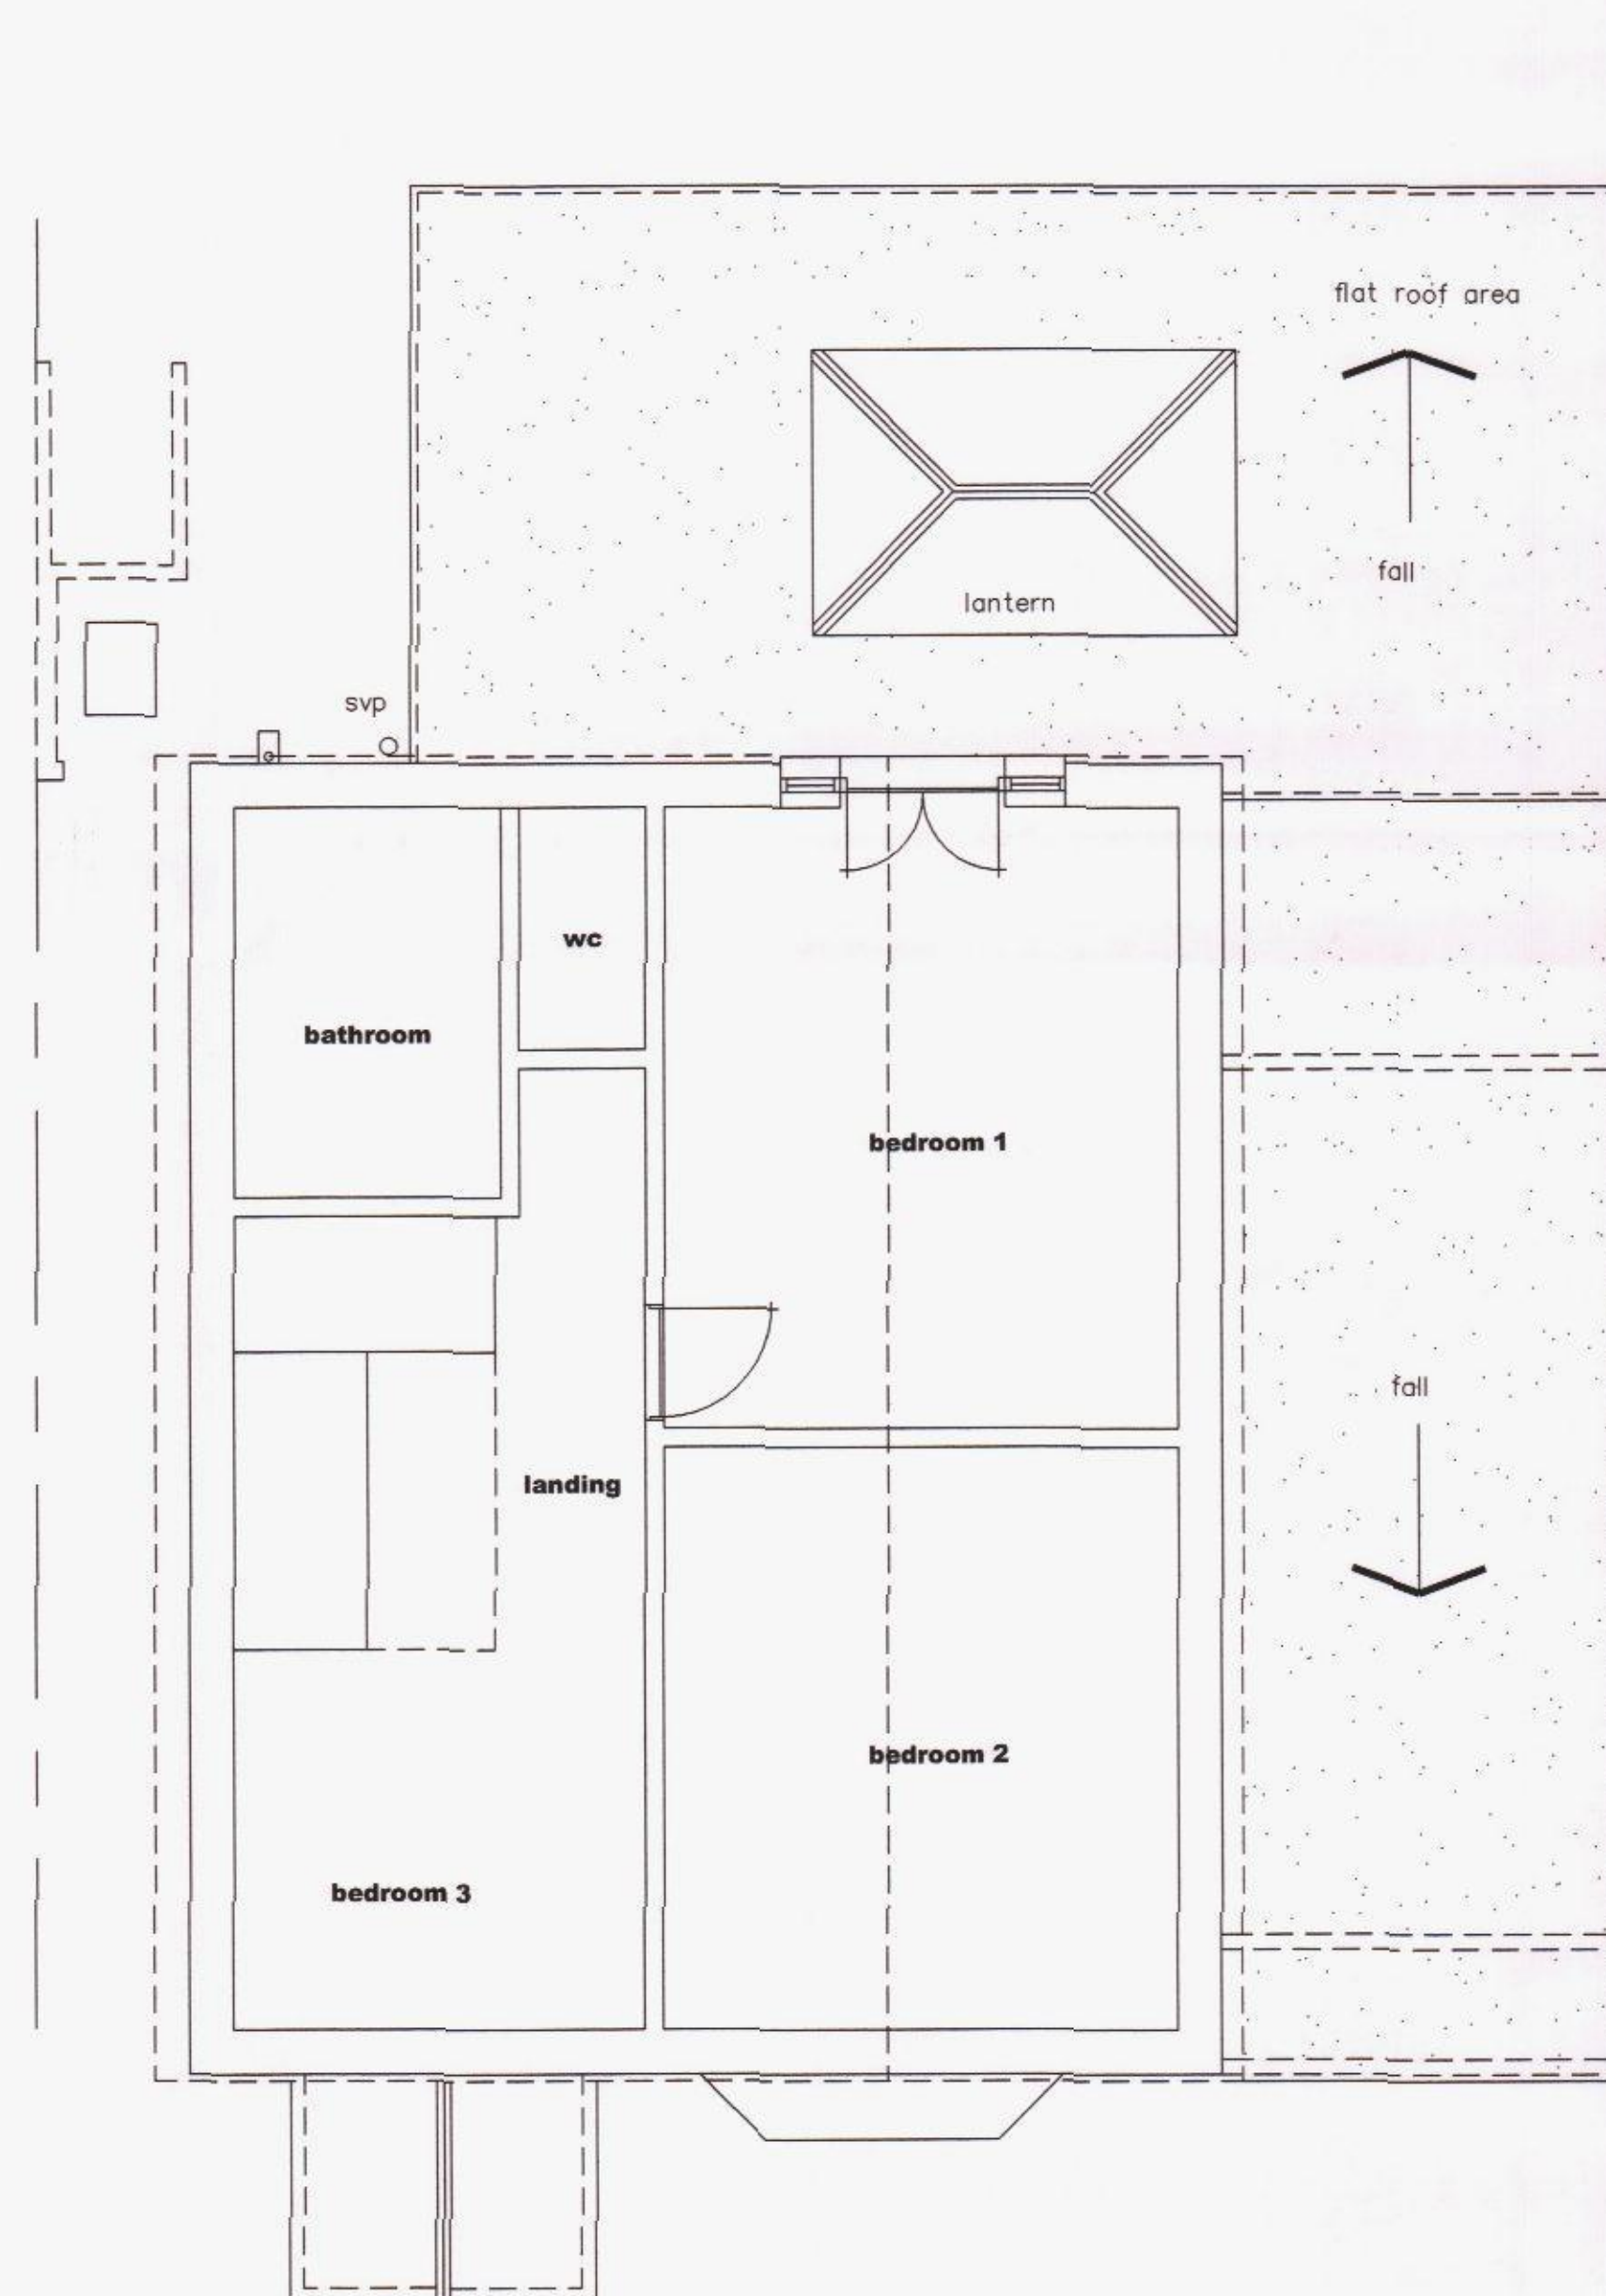

**PROPOSED FIRST FLOOR  
SCALE 1 : 50  
layout as existing**

- KEY:**
- Blockwork
  - External brickwork
  - Timber/metal framed stud walling
  - Mains Powered Extract Fan
  - Mains Powered interconnecting smoke detectors
  - SVP Soil & vent pipe
  - SS Stub stack
  - RWP Rain water pipe
  - Spot levels

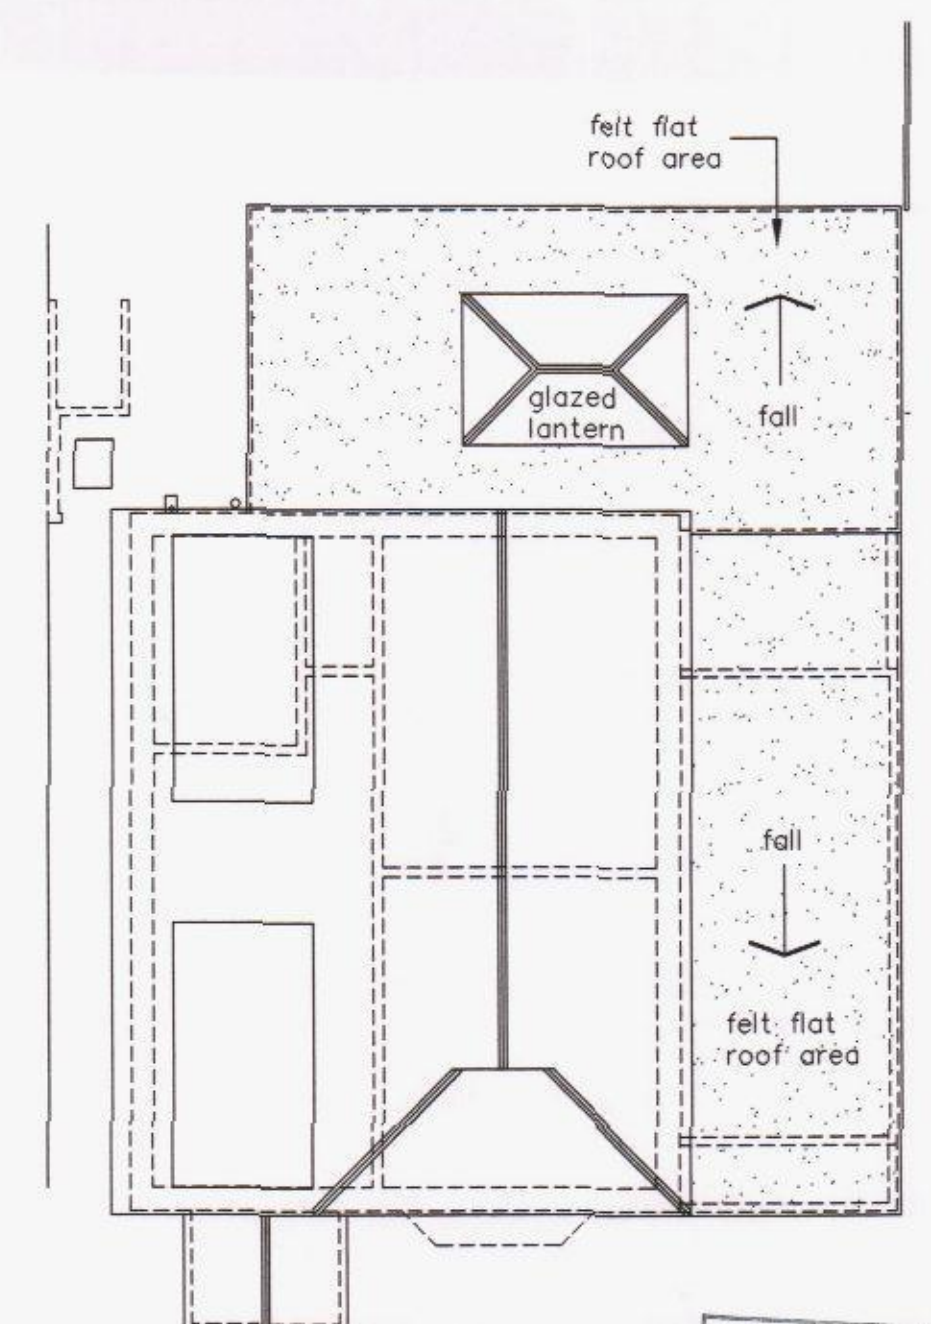


**PROPOSED ROOF LAYOUT  
SCALE 1 : 100**

HAVANT BOROUGH COUNCIL  
26 NOV 2015  
**RECEIVED**

**NOTES:**  
The design and construction of this project shall be in accordance with the current Building Regulations & NHBC Standards. These notes & drawings have been prepared solely for the purpose of Planning & Building Regulation approval.  
Do not scale from this drawing unless for Planning purposes. All dimensions to be checked on-site and any alterations to be approved by the Architect and/or client prior to any work commencing.  
Ordnance Survey Licence No: 100047591  
This drawing to be copyright and to be read in conjunction with all other drawings.

**AMENDMENTS:**  
Rev A : Garage details & front elevation added - 18/11/15

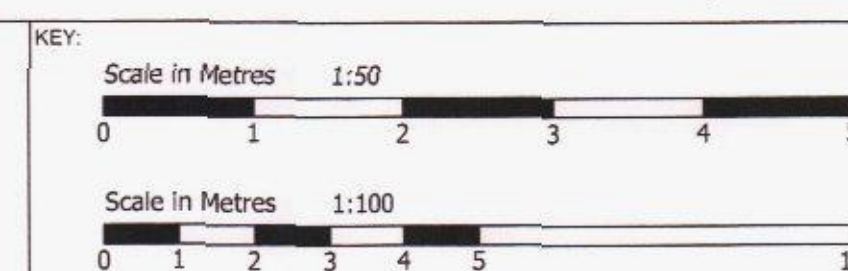

**CLIENT NAME & ADDRESS**  
Mr & Mrs R Gridley  
94 The Dale  
Widley  
Waterlooville  
PO7 5DF

**PROJECT ADDRESS**  
94 The Dale  
Widley  
Waterlooville  
PO7 5DF

**DRAWING DETAILS**  
PLANNING DRAWING  
Proposed Floor Layouts, Elevations & Roof Plan

|                          |              |                  |
|--------------------------|--------------|------------------|
| PROJECT No<br>833        | DWG No<br>2  | REV No<br>A      |
| SCALE<br>1:50 1:100 @ A1 | DRAWN<br>BWH | DATE<br>02/11/15 |

**BH ARCHITECTURE Ltd**  
Heath Cottage  
Newlands Lane  
Purbrook  
Waterlooville  
Hants  
PO7 5SQ  
Tel: 023 9223 2322  
Mob: 07747 771808  
E-mail: bemaad@bernardharding.com