
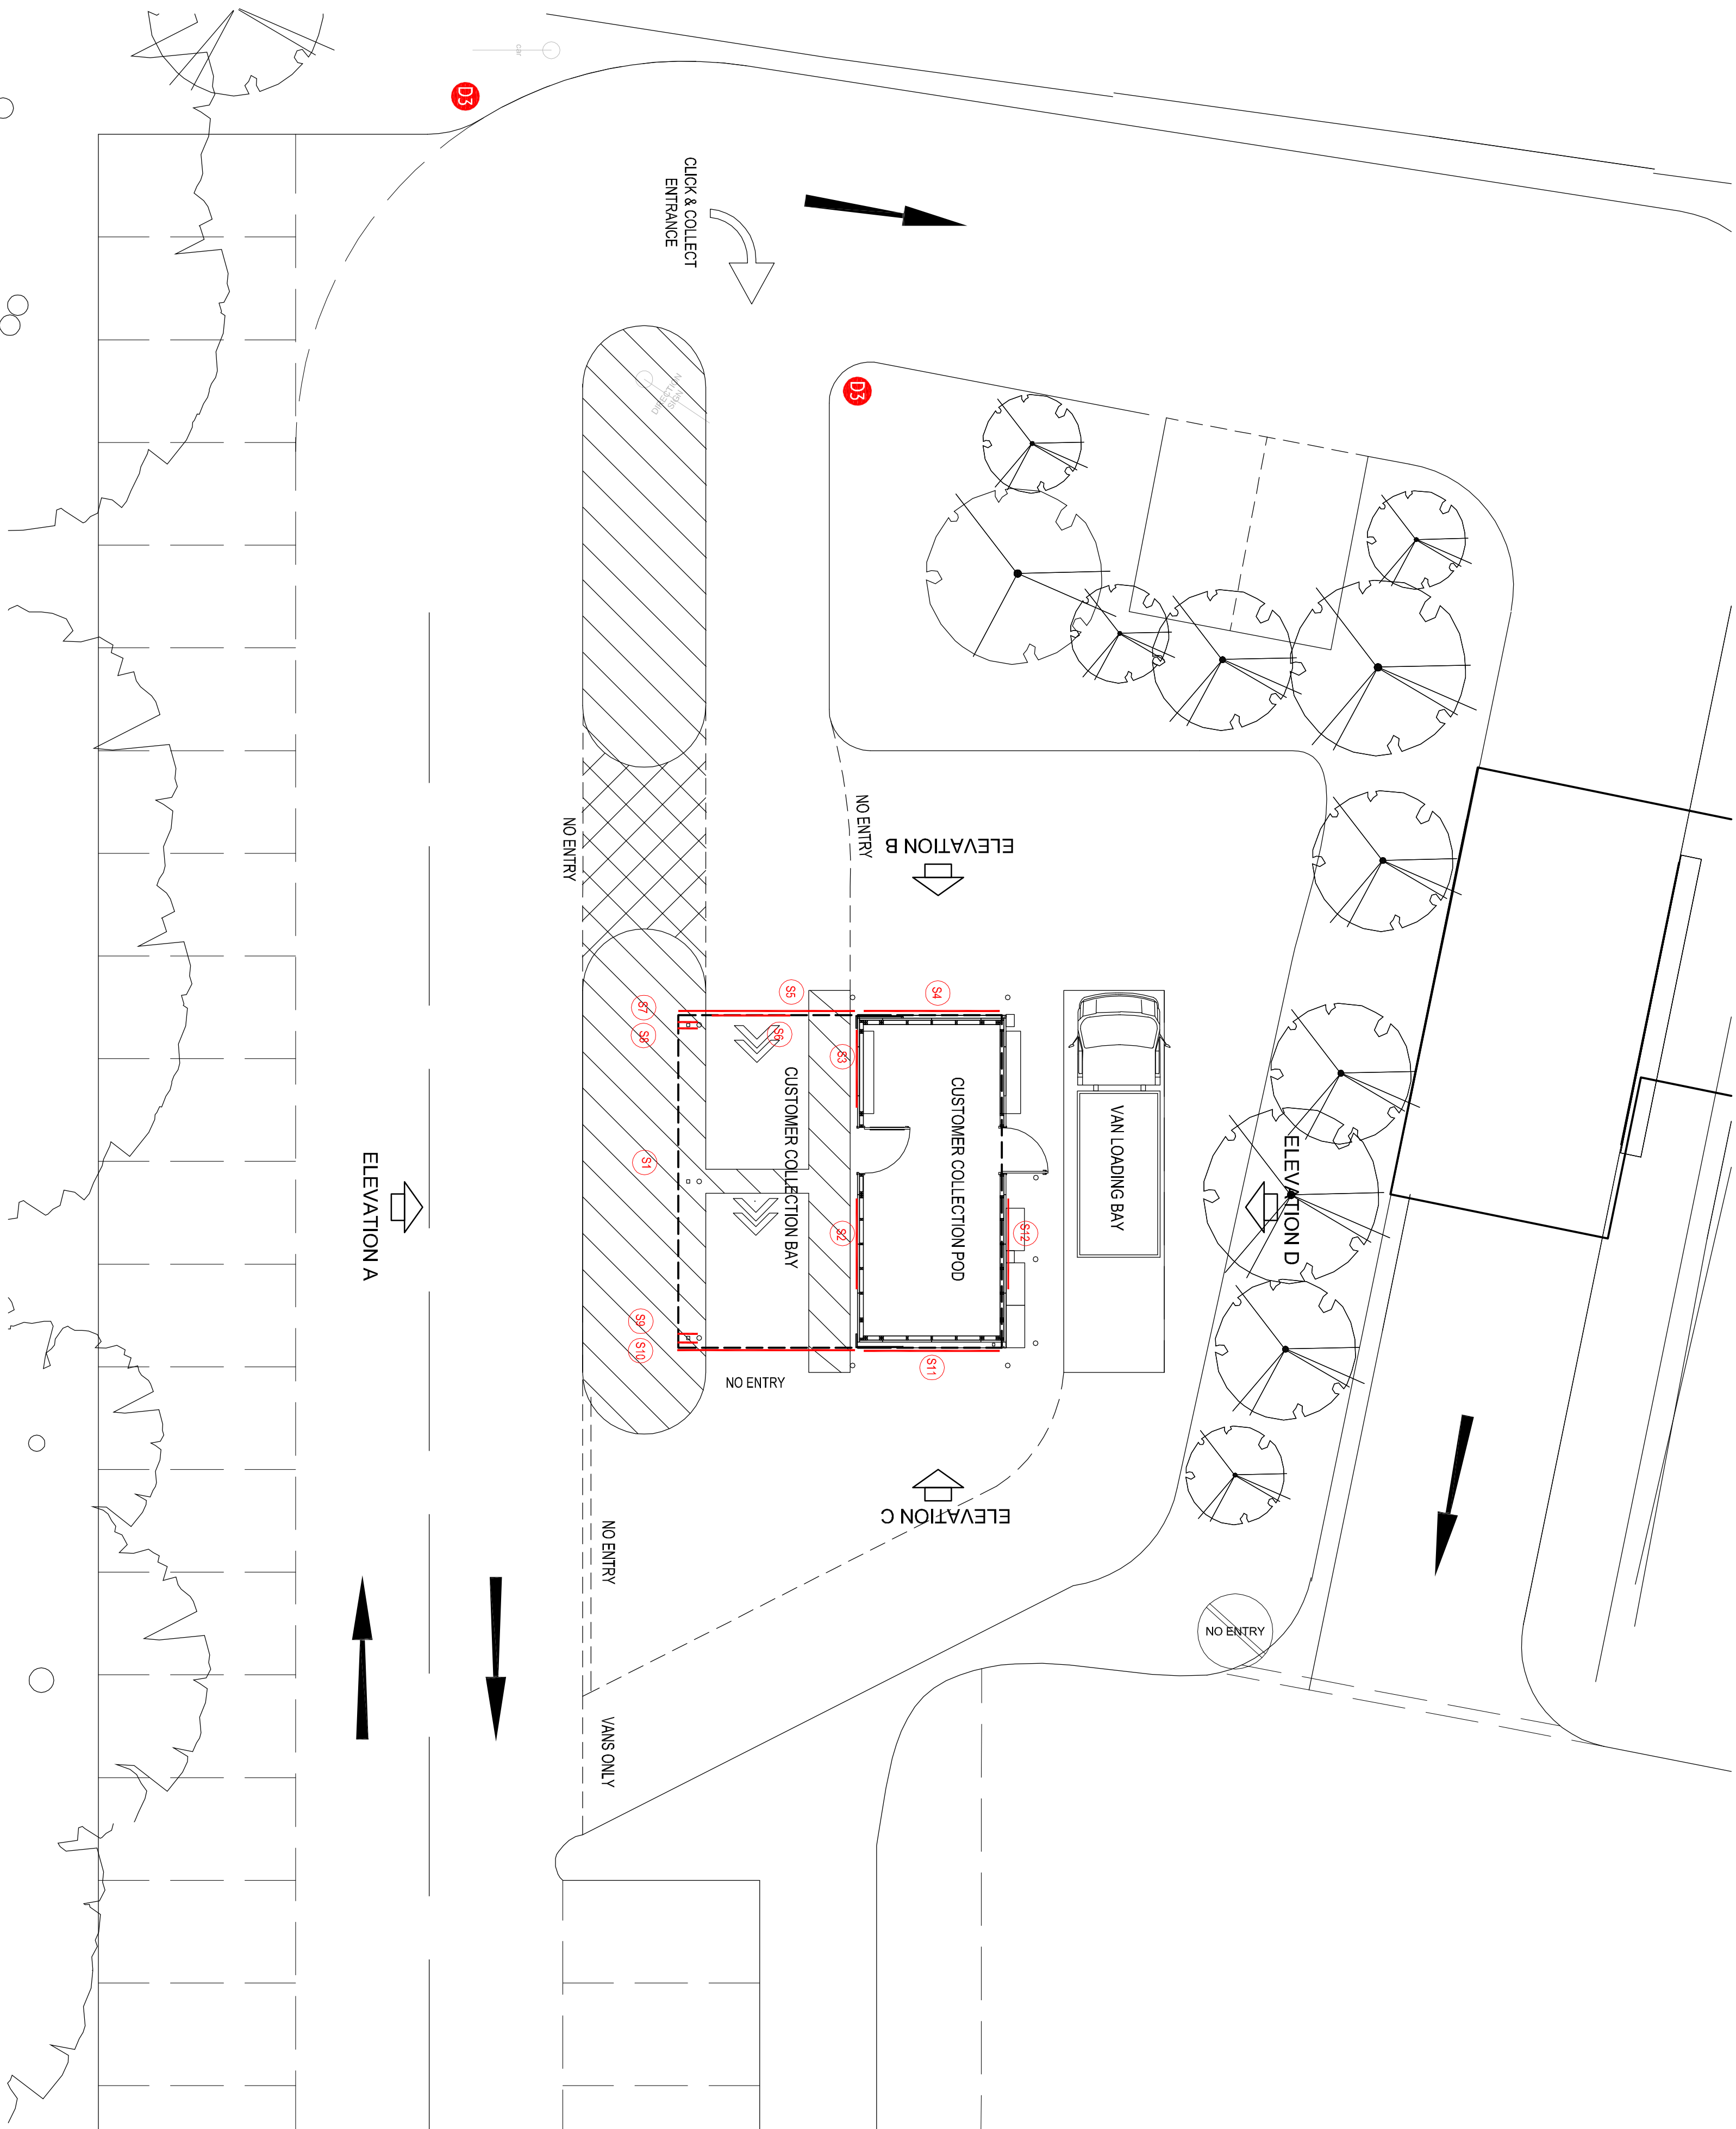


1. Contractors must check all dimensions on site. Only figured dimensions are to be worked from. Discrepancies must be reported to the Architect or Engineer before proceeding. © This drawing is copyright.
2. Reproduced from OS Sitemap © by permission of Ordnance Survey® on behalf of The Controller of Her Majesty's Stationary Office. © Crown copyright 2008. All rights reserved. Licence number 100007126.

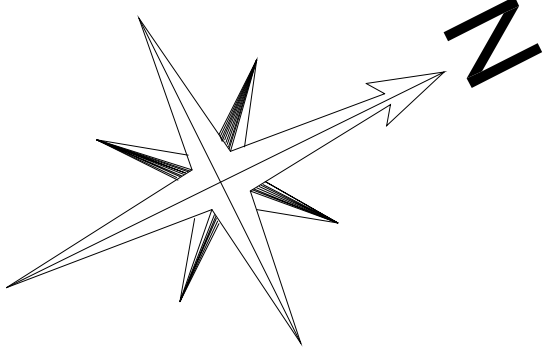

SIGN NO. 1
NON ILLUMINATED CANOPY BRANDING VINYL
APPLIED ONTO FLAT PANEL

SIGN NO. 2
AMC PANEL WITH VINYL GRAPHICS

SIGN NO. 3
VINYL GRAPHICS APPLIED ONTO DOOR

ELEVATION A - SIDE ELEVATION

SIGN NO. 7 & 8
NON ILLUMINATED METAL SIGN WITH VINYL
GRAPHICS

SIGN NO. 5
NON ILLUMINATED CANOPY BRANDING VINYL
APPLIED ONTO FLAT PANEL

SIGN NO. 6
MAXIMUM HEIGHT HANGING SIGN, NON
ILLUMINATED

SIGN NO. 4
NON ILLUMINATED GRAPHIC VINYL APPLIED
ONTO PANEL

ELEVATION B - FRONT ELEVATION (facing customer entrance)

SIGN NO. 11
NON ILLUMINATED GRAPHIC VINYL APPLIED
ONTO PANEL

SIGN NO. 9 & 10
NON ILLUMINATED METAL SIGN WITH VINYL
GRAPHICS

ELEVATION C - SIDE ELEVATION

SIGN NO. 12
NON ILLUMINATED GRAPHIC VINYL APPLIED
ONTO PANEL

ELEVATION D - REAR ELEVATION (facing van entry, Customer exit)

ISSUED FOR PLANNING

Revision	Description	Drawn	Checked	Date
Preliminary	☐ Information	☐ Tender	☐ Construction	☐ As Built



Title
**TESCO HAVENT EXTRA
PROPOSED CLICK AND COLLECT POD**

Details
PROPOSED POD AND CANOPY PLAN

Scale
1:100@A1

Date
JUNE 15

Drawn
AD

Chk
RT

Please consider the environment before printing this drawing

17464-P006