


SUPERSEDED

REVISIONS		
Rev.	Date	By



North East Elevation.

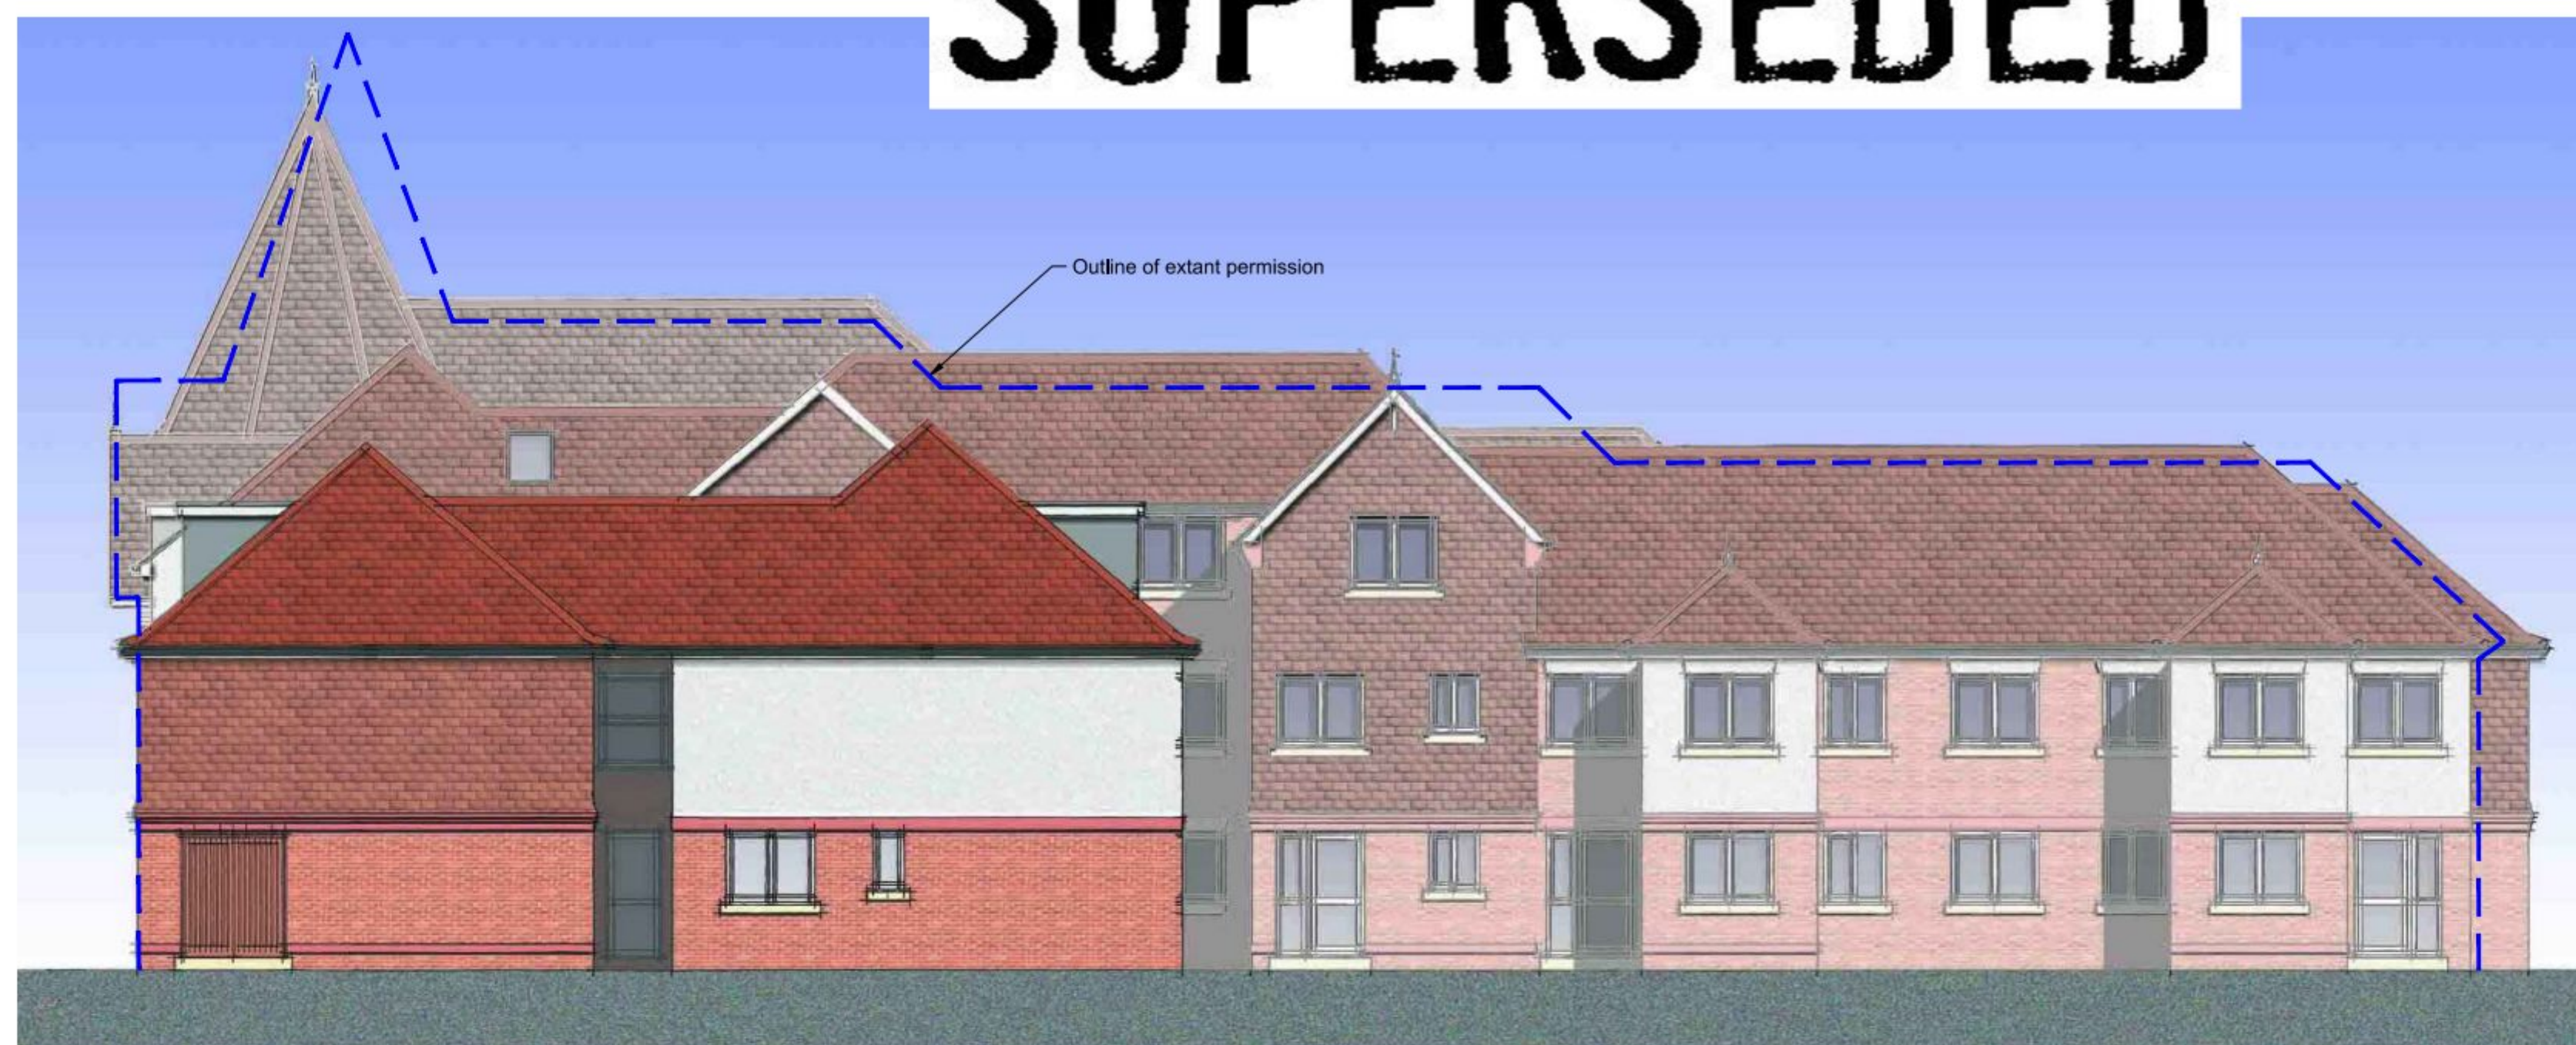

North West Elevation.

© 2014 PLANNING ISSUES

planningissues
TOWN PLANNING AND ARCHITECTURAL DESIGN

John Shelbourn RIBA

Group Design Director

Milstream House * Parkside

Ringwood * Hampshire BH24 3SG

Telephone: (01425) 462109

Fax : (01425) 462101

Email: design@planningissues.co.uk

Client

Churchill
Retirement Living

Project Title

Proposed Sheltered Housing

London Road

WATERLOOVILLE

Drawing Title

NE & NW ELEVATIONS

Scale 1:100 © A1 Date JAN 2015

Drawn SRB Checked RKP/JFS

Drawing No. Rev.

10072WV - P07