




PROPOSED ELEVATIONS

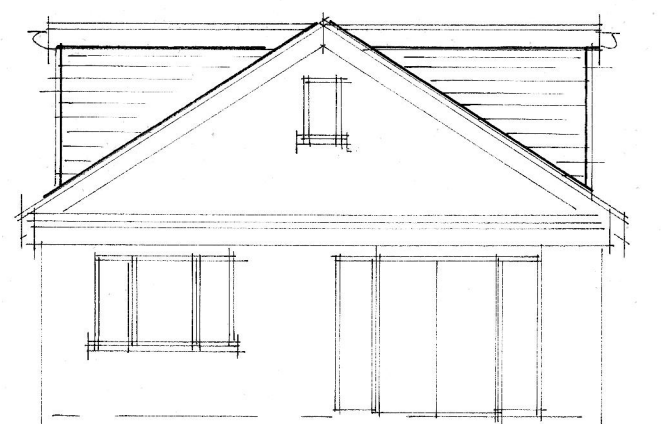


SOUTH

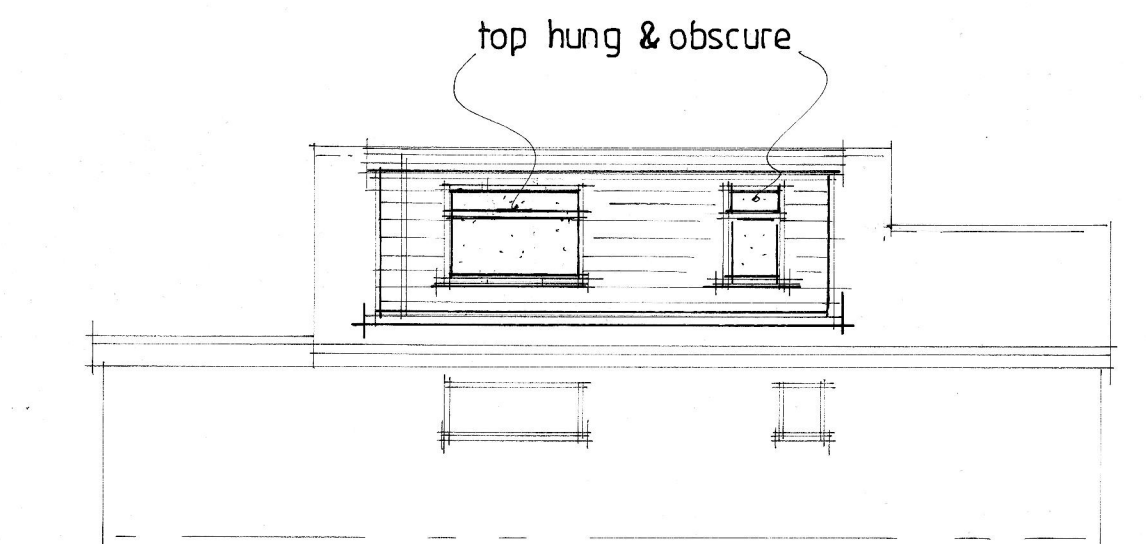


EAST

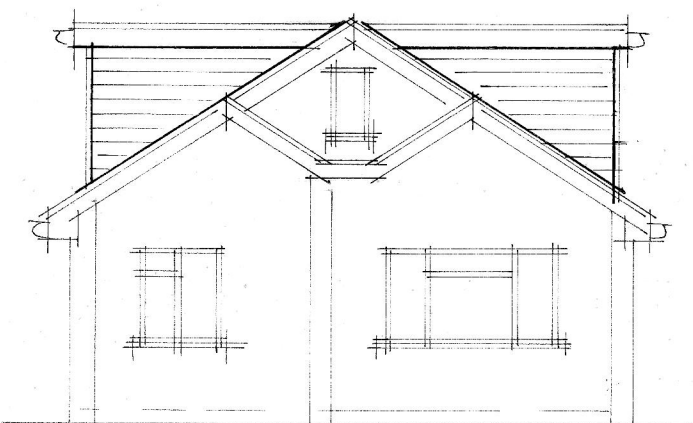

NORTH

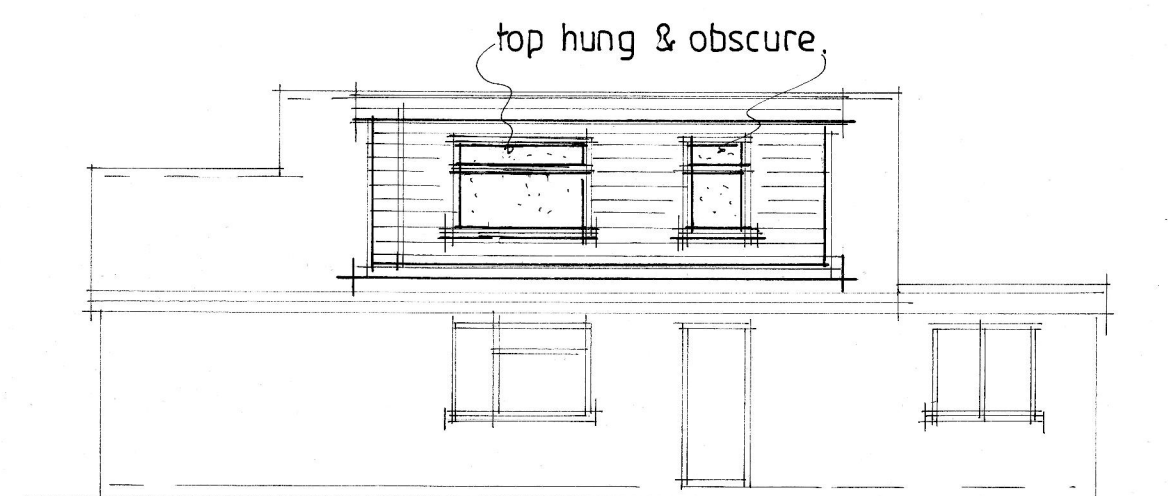

WEST

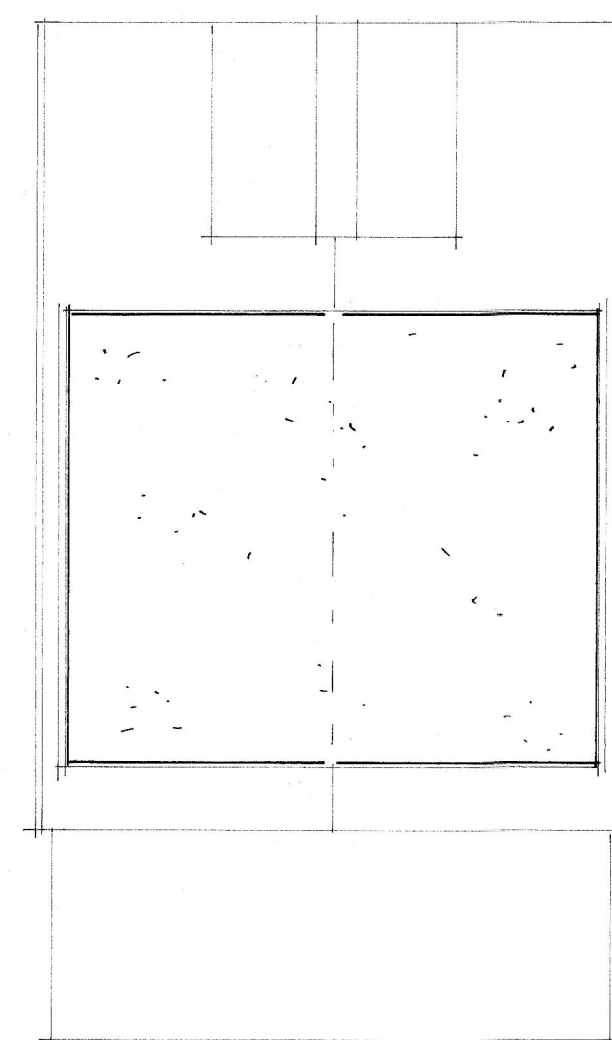

PROPOSED ROOF PLAN

Side facing dormer windows: To comply fully with clause (c) by making to window fully obscured and to be openable only from the top portion of the window minimum of 1.70m from finished floor level.

A	MMZ 2015	PLANNING - NOTE ADDED.
	Date	Revision
© copyright		
THORNS-YOUNG ARCHITECTURAL		
THORNS-YOUNG LTD CHARTERED BUILDING CONSULTANTS 232 London Road North End Portsmouth PO2 9JQ Tel: (023) 9267 2883 Fax: (023) 9266 3457 Website: www.thornsyong.co.uk		
Client MR B MOTH		
Job Title 76 SUNNYMEAD DRIVE WATERLOOVILLE		
Drawing Title PROPOSAL		
Scale 1:100		at A2
Date JAN 2015	Drawn by SA	
Drg. No. 7213 -14 -20		Rev. A.