


Existing front Elevation

(South)

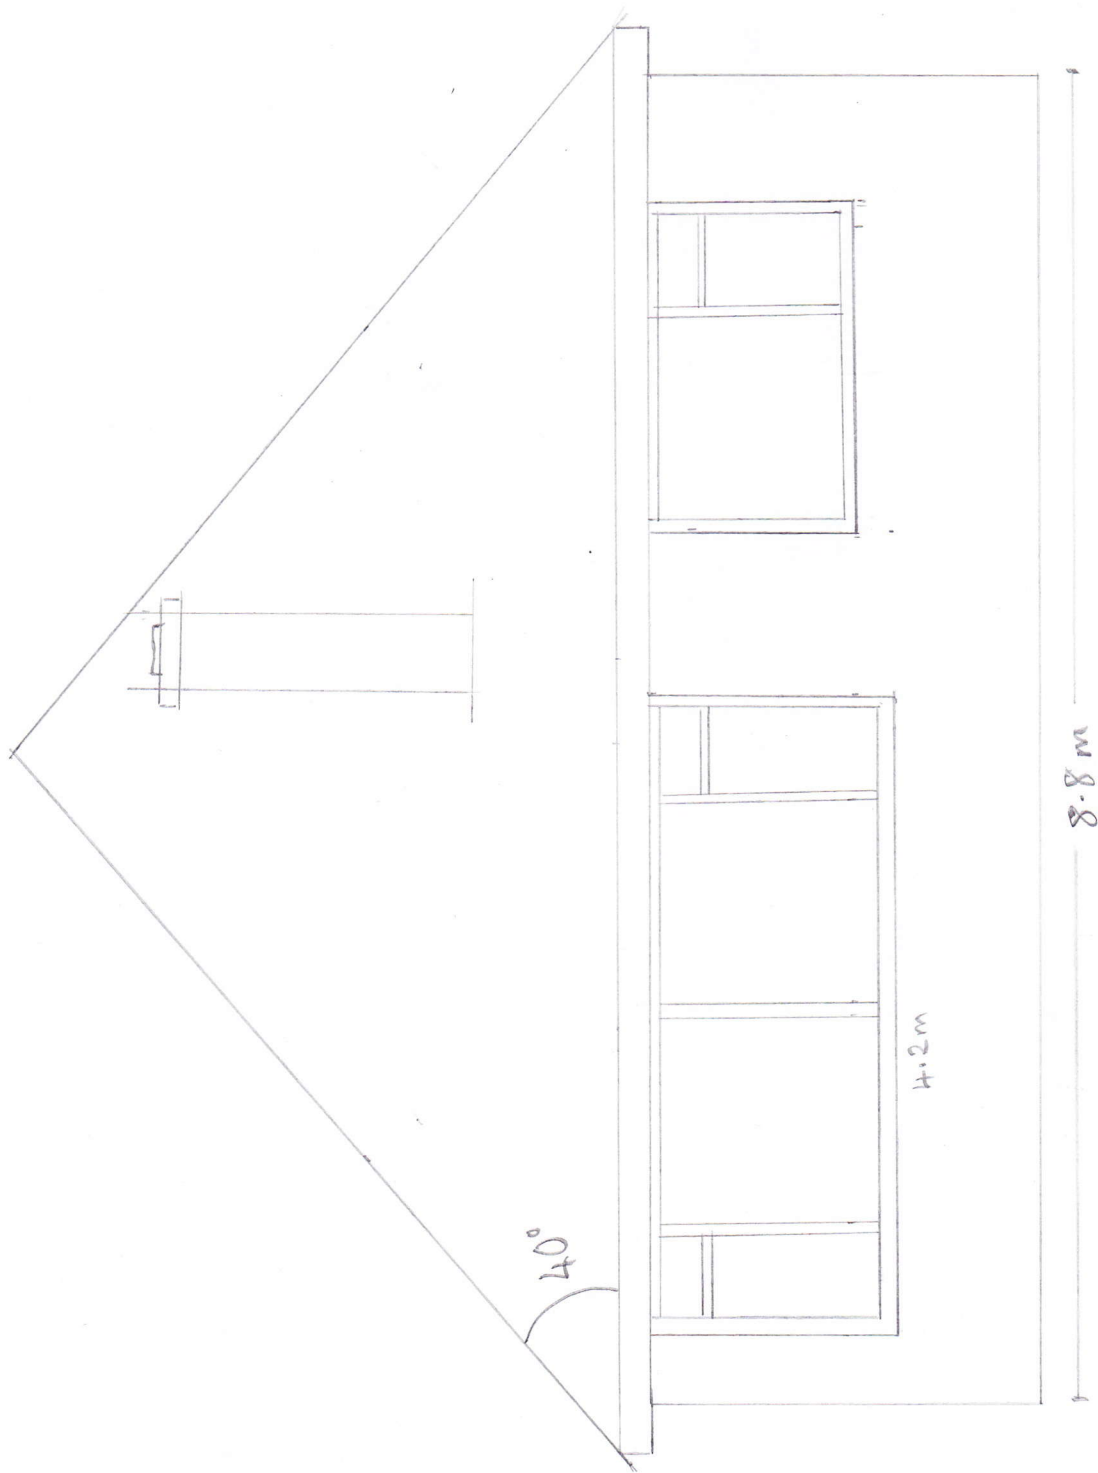

Scale 1:50

1m