


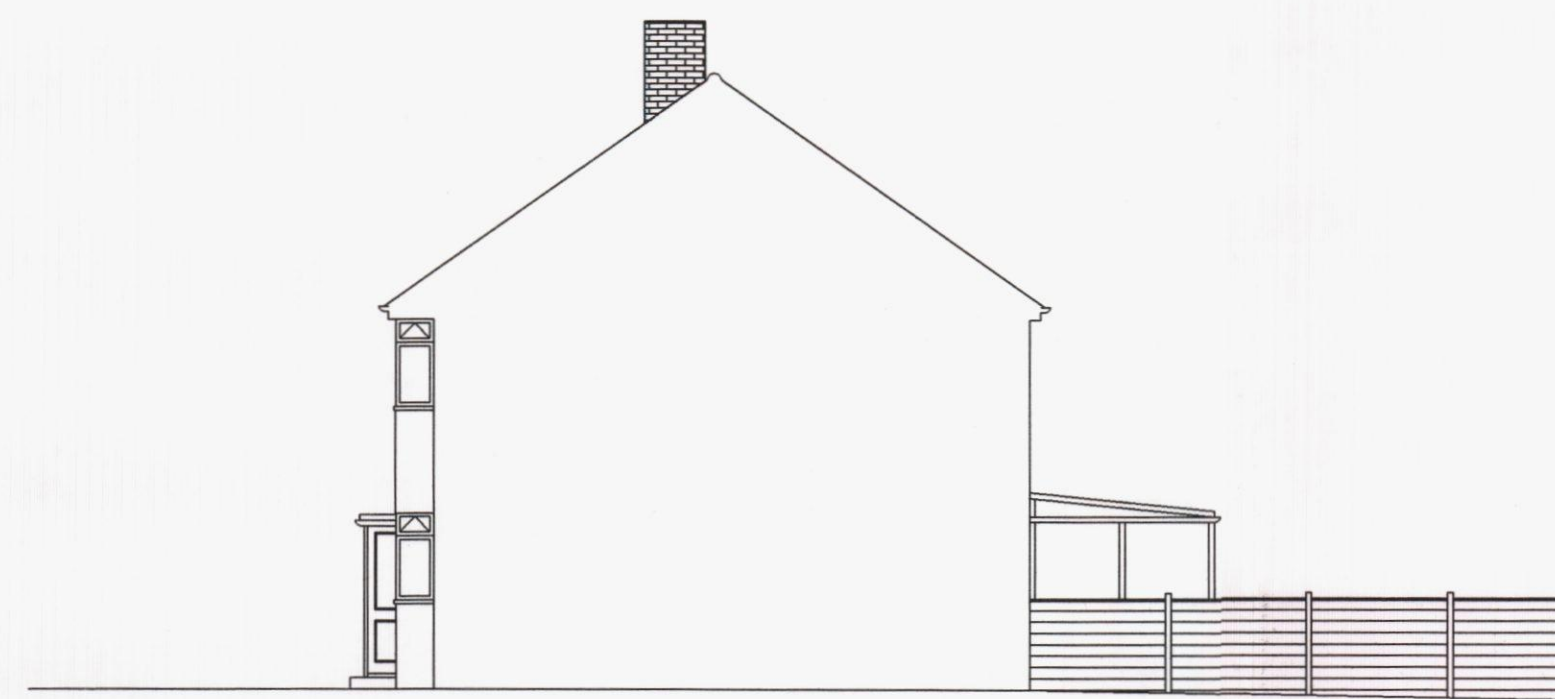


EXISTING
SIDE ELEVATION
1:100




EXISTING
REAR ELEVATION
1:100




EXISTING
FRONT ELEVATION
1:100

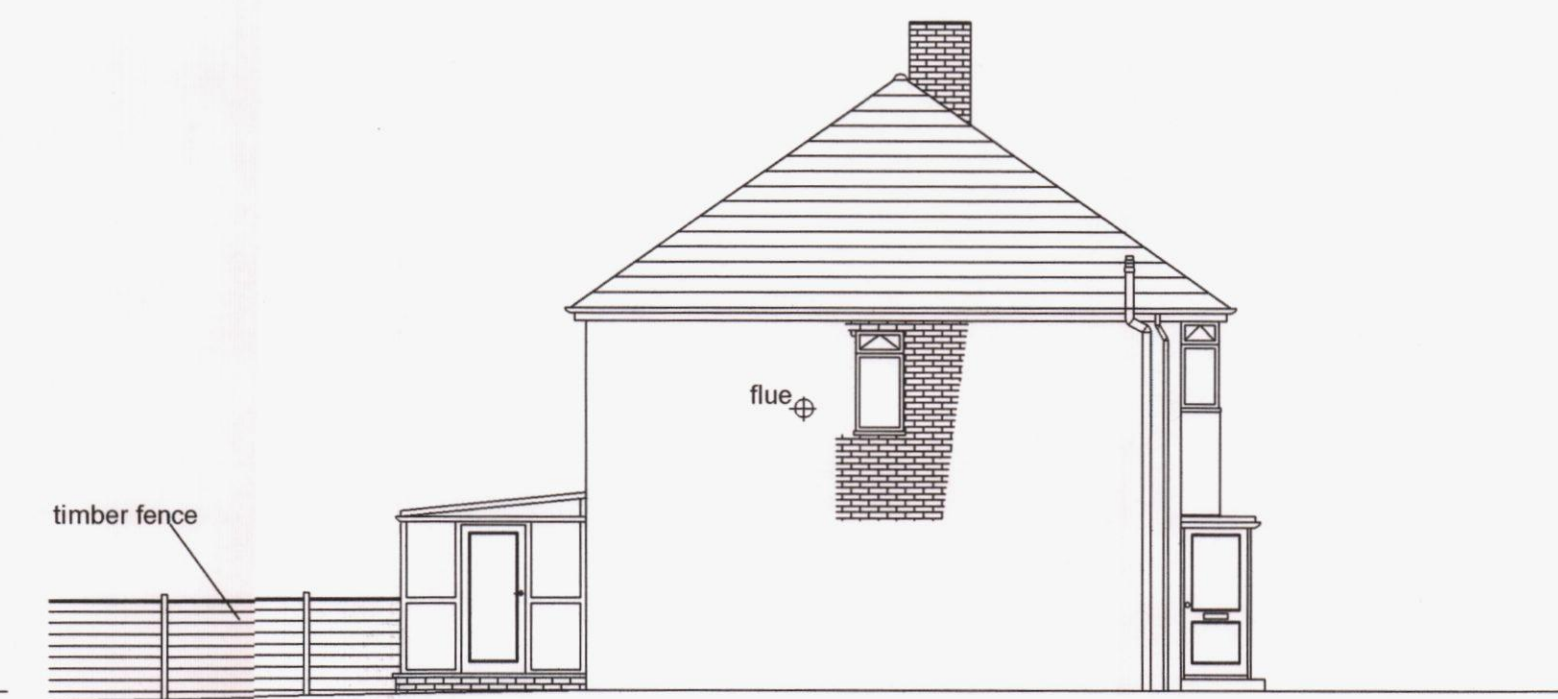

EXISTING
SIDE ELEVATION
1:100

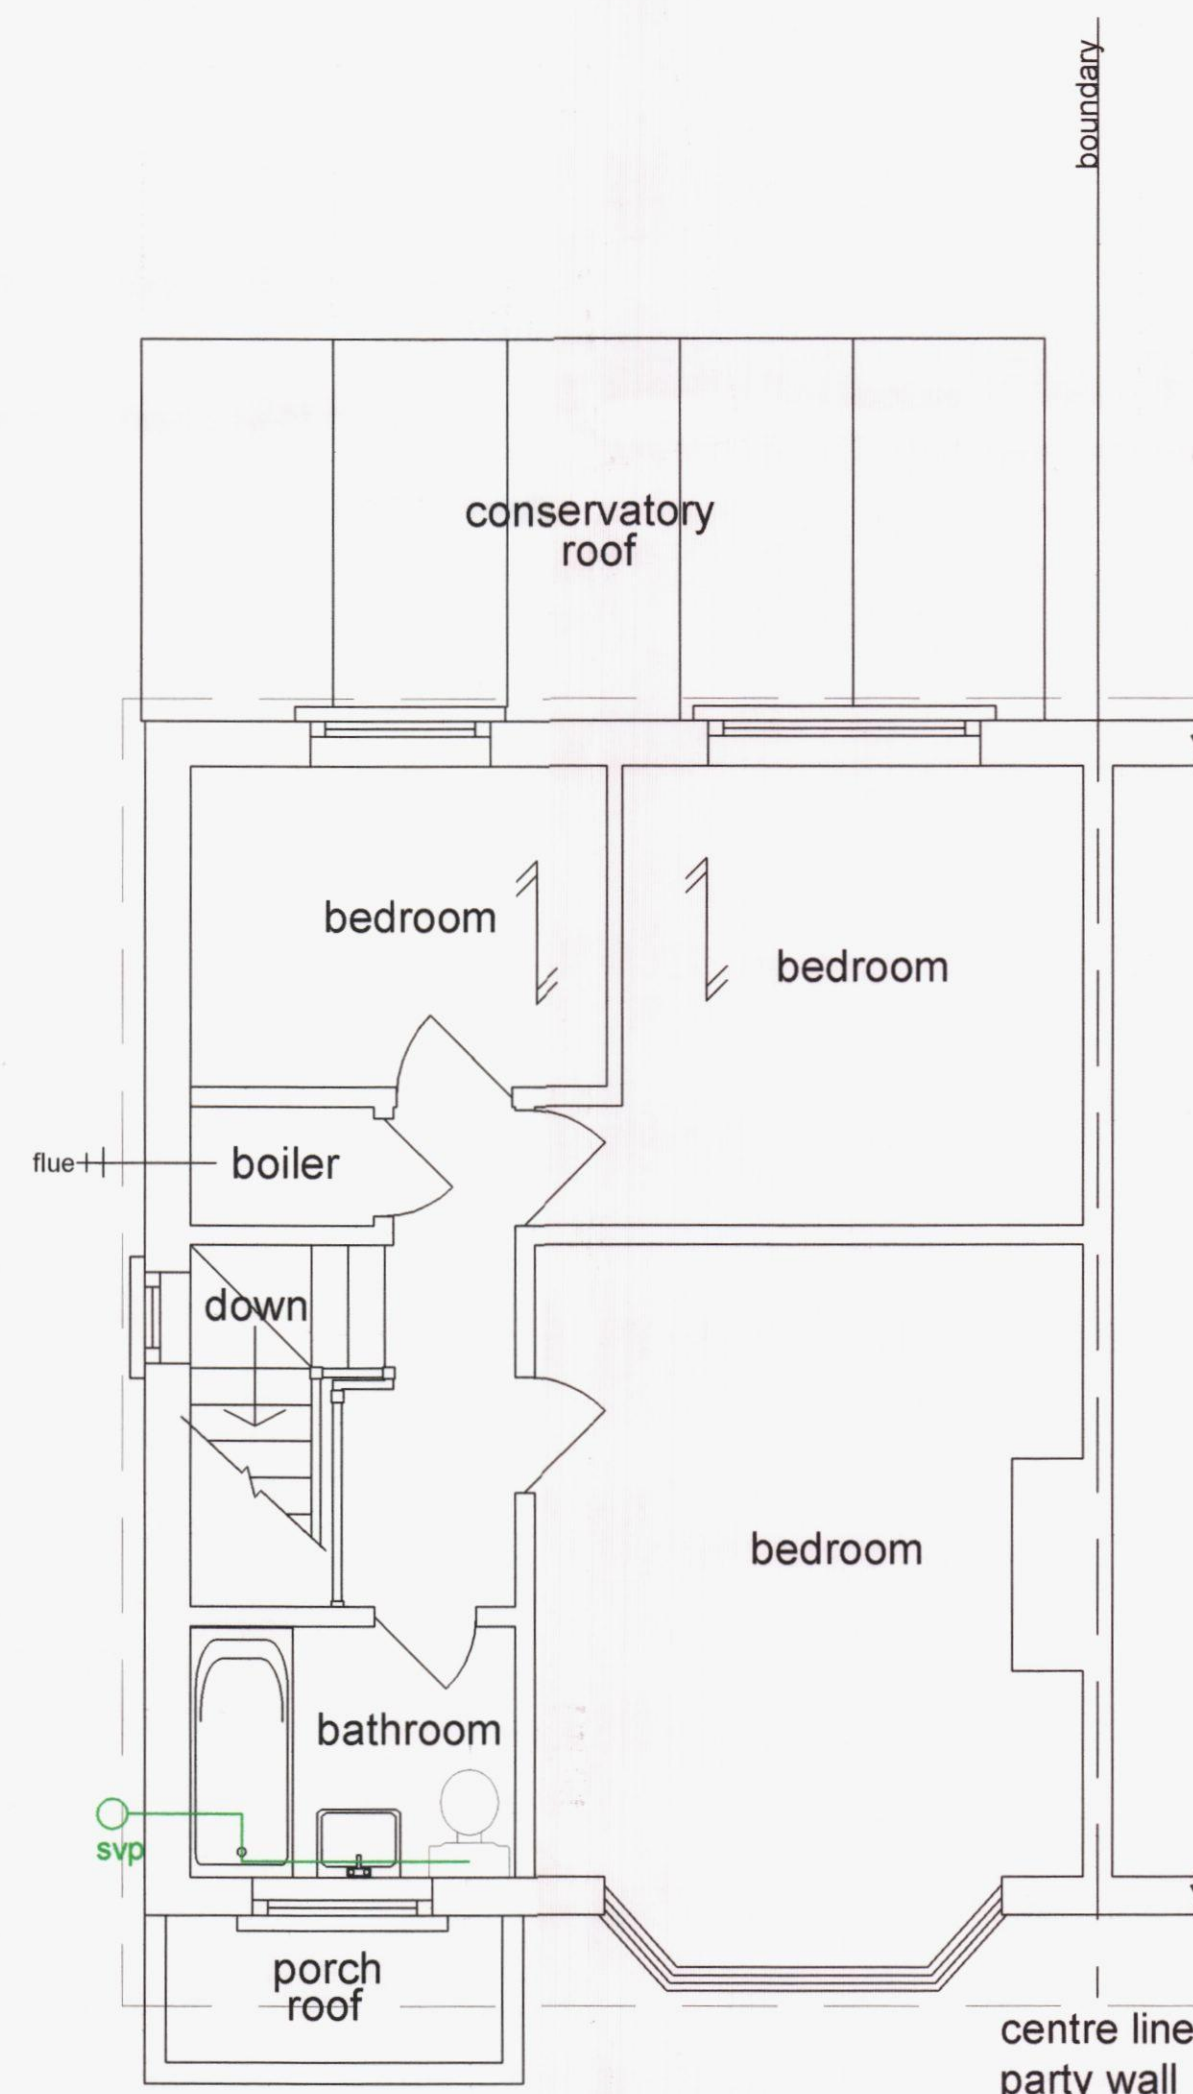

EXISTING
FIRST FLOOR PLAN

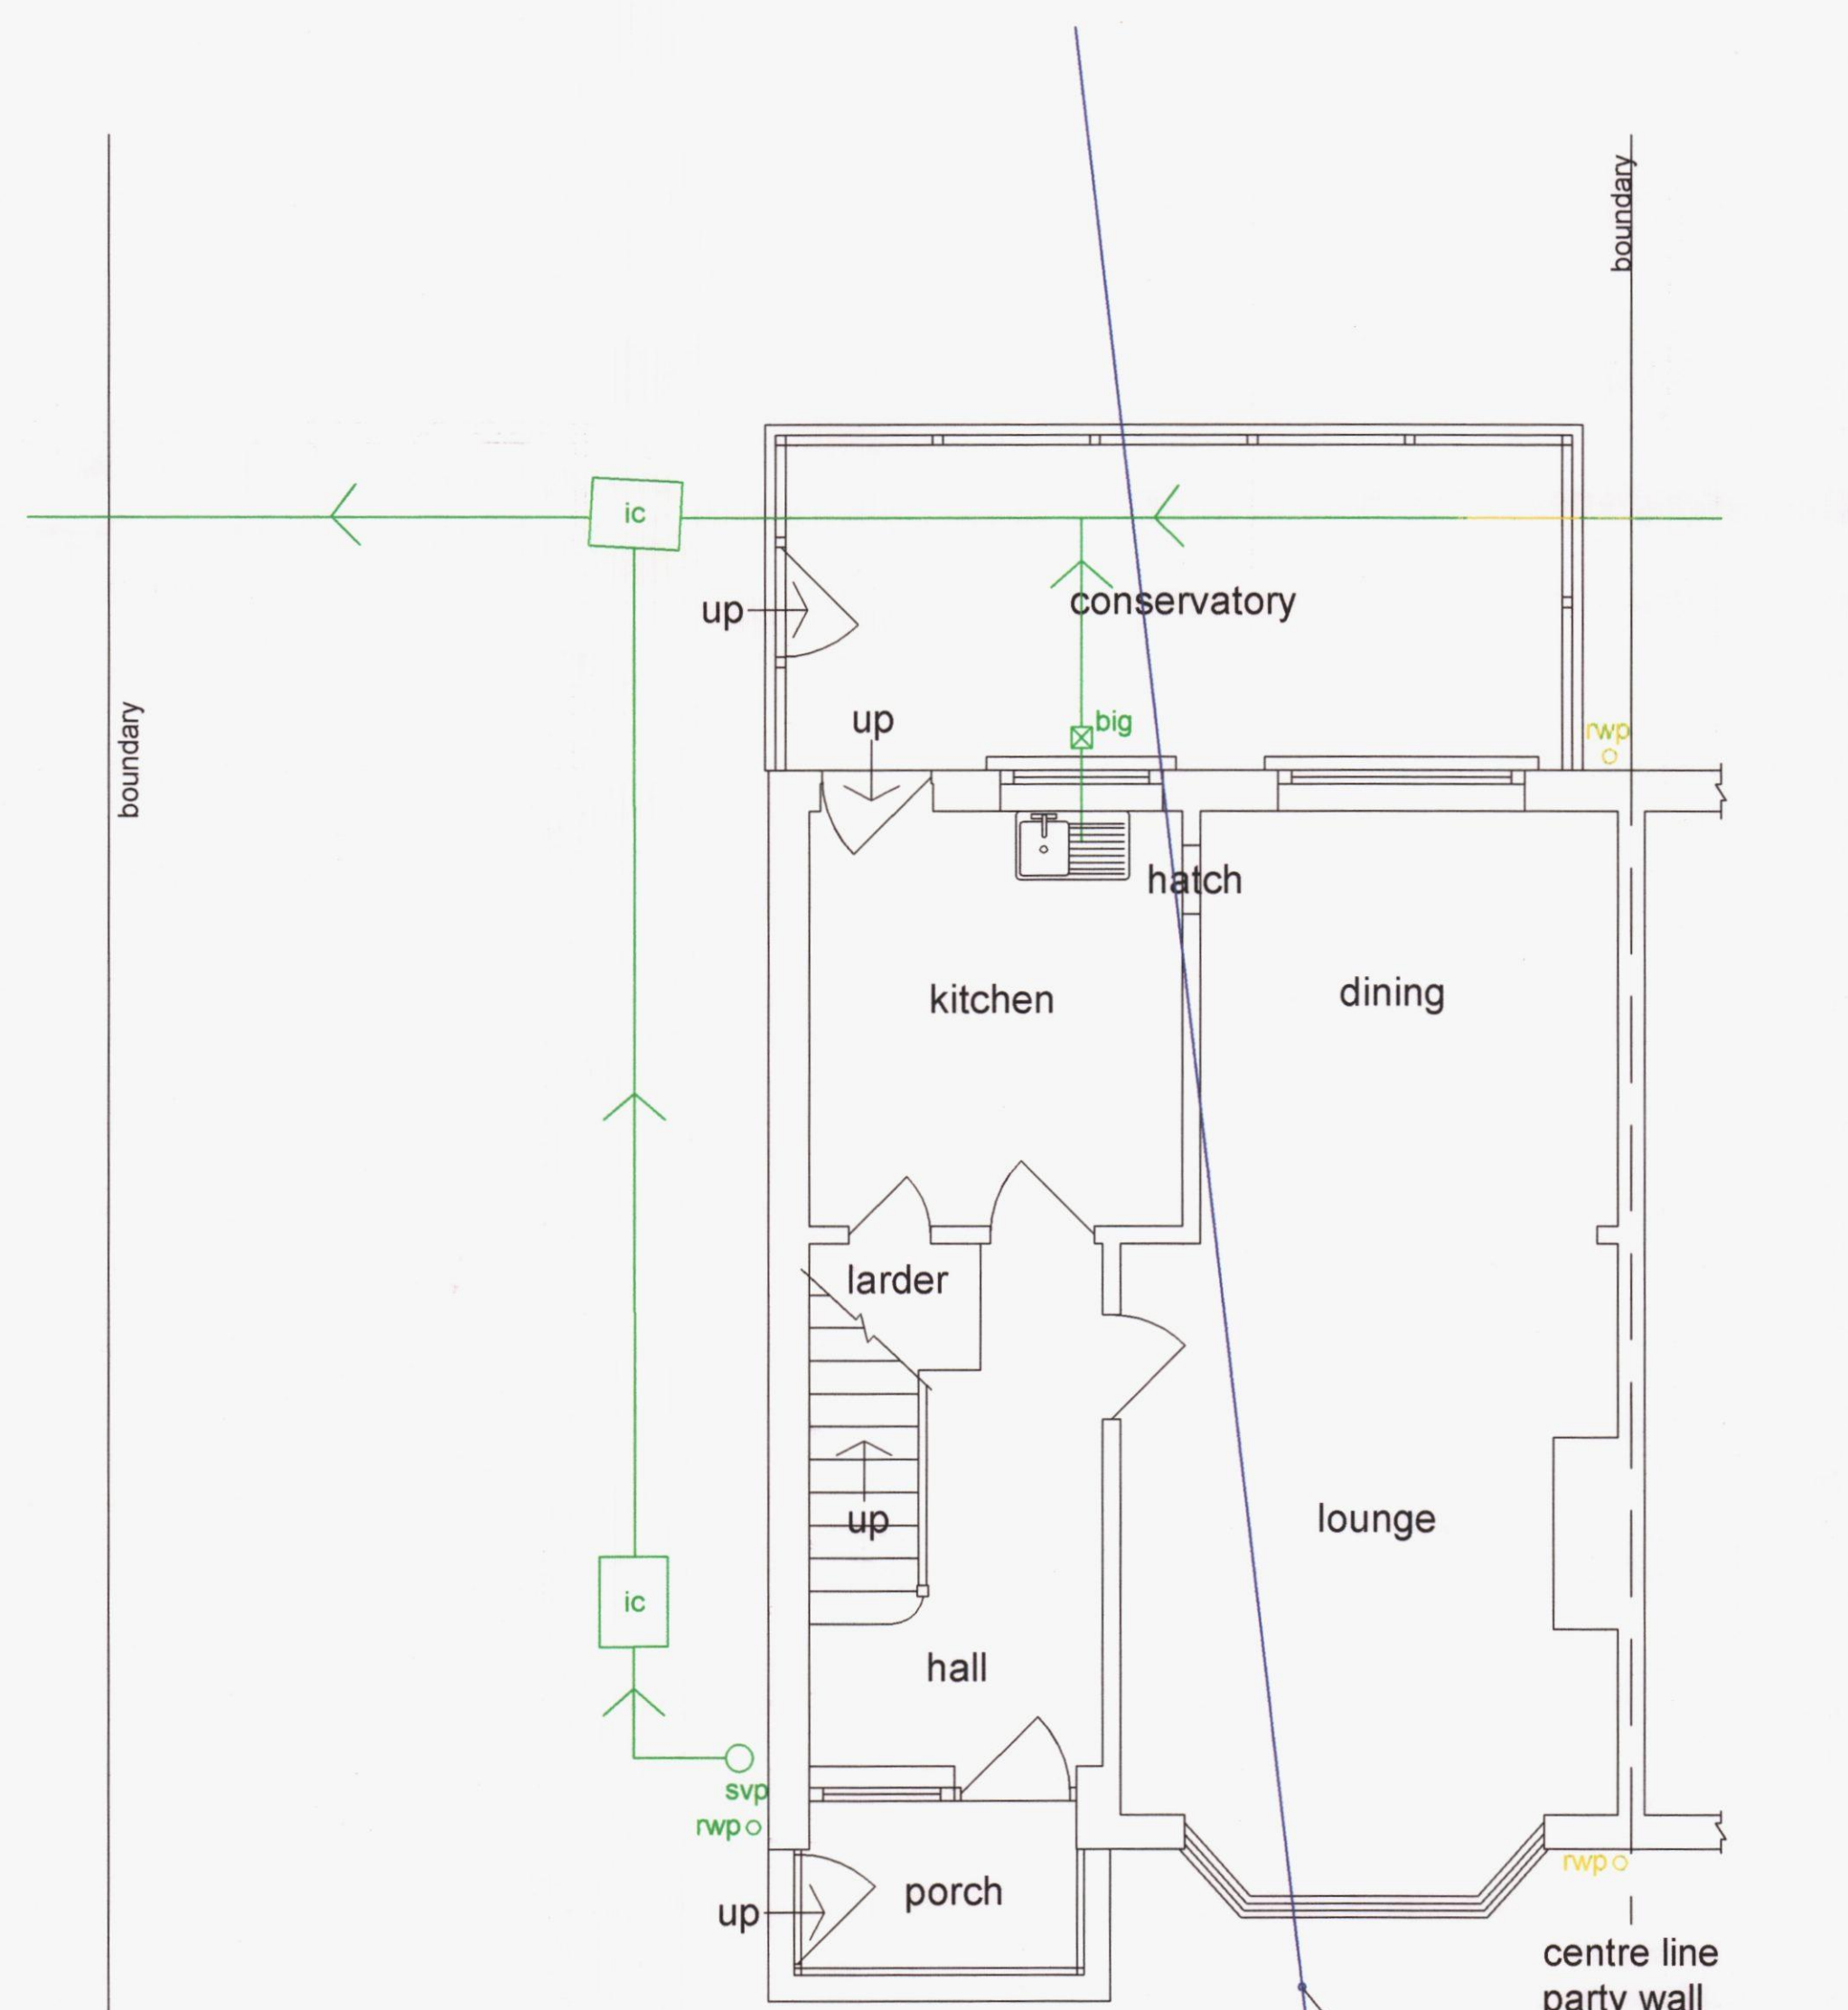

EXISTING
GROUND FLOOR PLAN



SITE BLOCK PLAN 1:200



LOCATION PLAN 1:1250

Produced on 04 March 2015 from the Ordnance Survey National Geographic Database and incorporating surveyed revision available at this date.
Reproduction in whole or part is prohibited without the prior permission of Ordnance Survey.
Crown copyright 2015. Supplied by copla ltd trading as UKPlanningMaps.com a licensed Ordnance Survey partner (100054135).
Unique plan reference: v1/32838/45684



		ADDRESS 42 LONE VALLEY WIDLEY PO7 5EB
Drawn:	A Brown	TITLE Sheet 1 of 2 EXISTING ELEVATIONS & PLANS, SITE & LOCATION PLAN. DRAWING NUMBER 42LONEVALLEY.DWG
Date:	22/02/15	
Scale:	1 : 50 unless stated	
Revision:	A Drawn 22/02/15	