




NOTE
DO NOT SCALE FROM THIS DRAWING. ALL DIMENSIONS
RELATING TO SUB-CONTRACTORS OR SUPPLIERS WORK MUST
BE CHECKED AND AGREED BETWEEN THE GENERAL
CONTRACTOR AND THE SUB-CONTRACTORS AND SUPPLIERS.
ALL DIMENSIONS ARE IN MILLIMETRES. IF IN DOUBT ASK THIS
DRAWING MAY BE SCALED FOR PLANNING PURPOSES ONLY. ALL
WORKS OR MATERIALS INDICATED ON THE DRAWING ARE TO BE
TO THE LATEST BRITISH STANDARDS AND ARE TO BE CARRIED
OUT IN ACCORDANCE WITH THE RELEVANT CODES OF PRACTICE
OR RECOGNIZED TRADE ASSOCIATION RECOMMENDATIONS
AND PUBLICATIONS. © THIS DRAWING IS THE COPYRIGHT OF
NASH AND PARTNERS LTD.

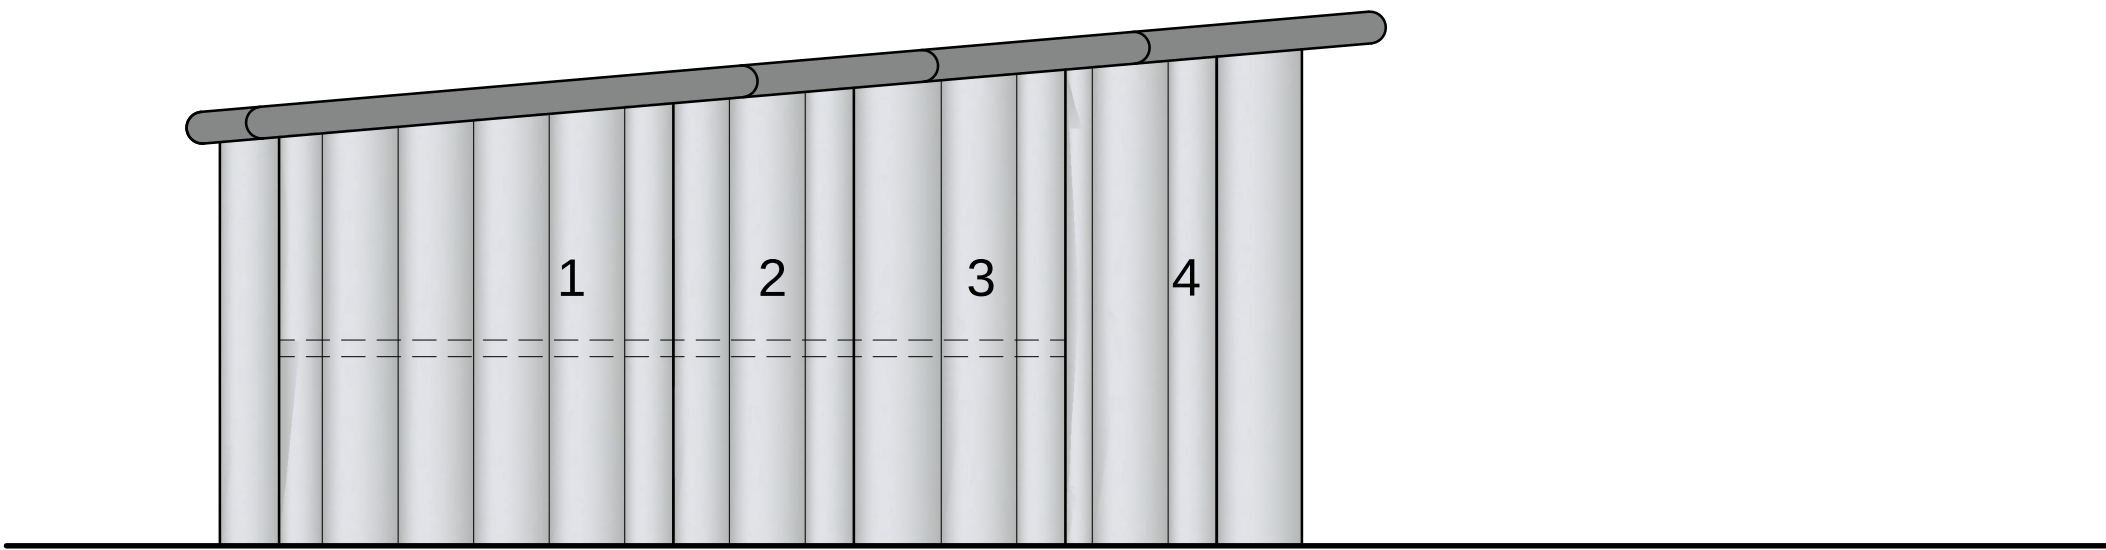


WEST ELEVATION (Scale 1:100)

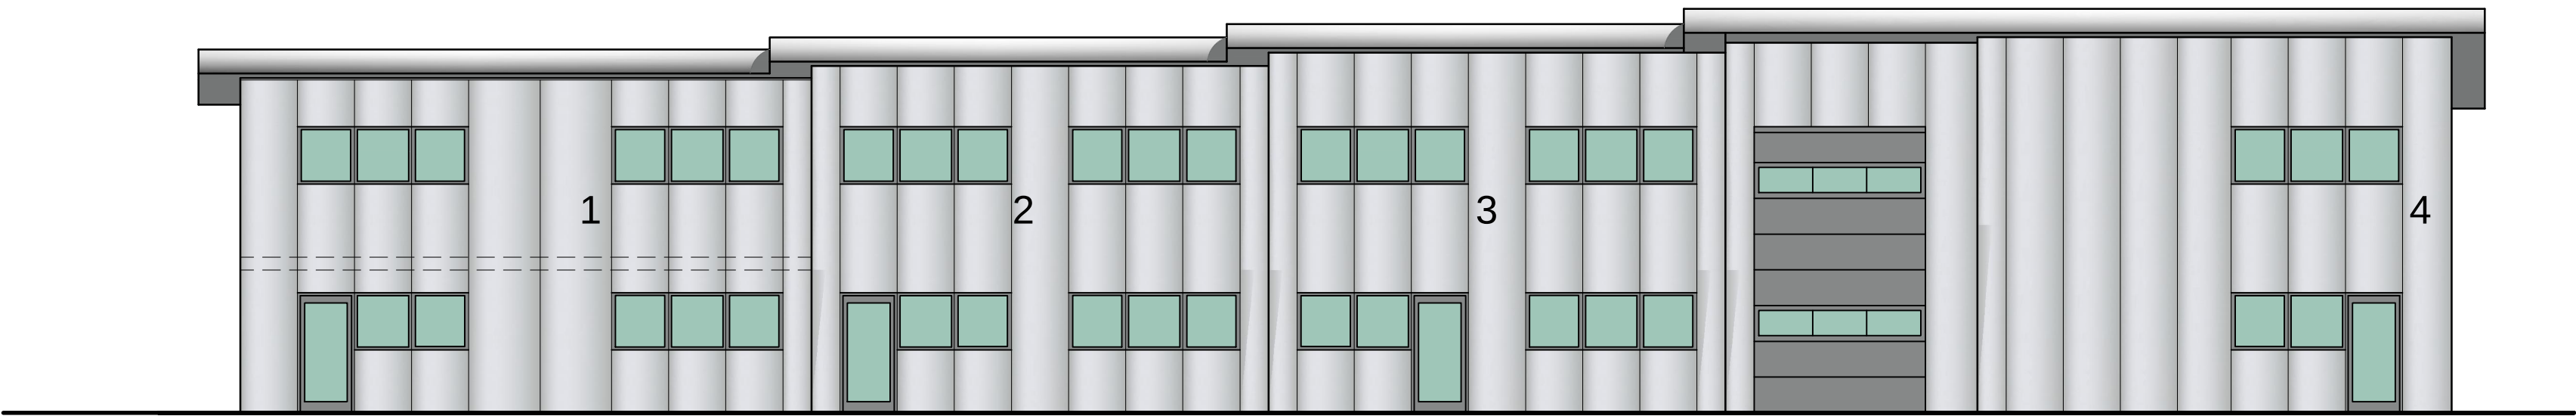

SOUTH ELEVATION (Scale 1:100)

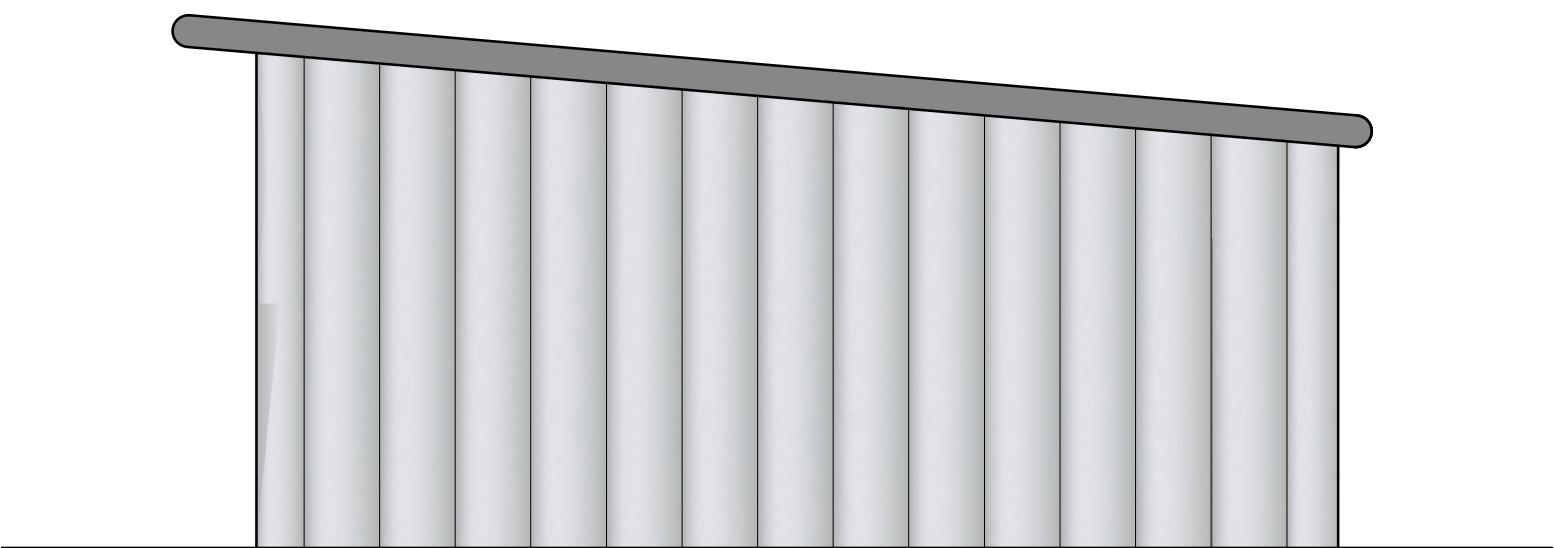

EAST ELEVATION (Scale 1:100)

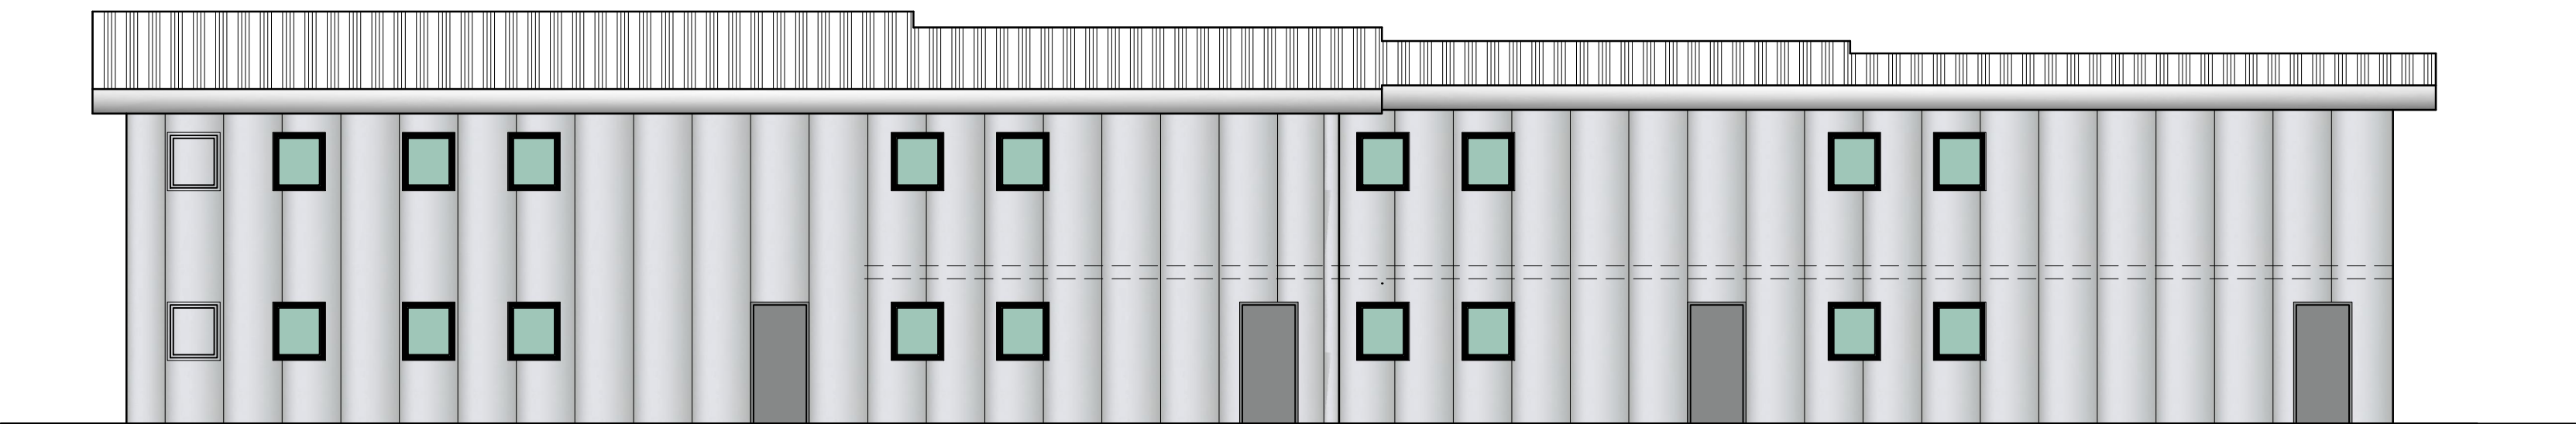

NORTH ELEVATION (Scale 1:100)

SCHEDULE OF MATERIALS

		Colour
Micro-Rib Composite Cladding Panels	-	Silver
laid vertical	-	
Roofing Panels	-	Goosewing Grey
Cladding Trim	-	Silver
Roof trims	-	Dark Grey
Powder Coated Entrance Doors &	-	
Window Frames	-	Dark Grey

Colours subject to manufacturer product selection and approval.



A	17-03-16	ARV	Planning Issue
#	18-02-16	ARV	drawing first created
rev	date	by	description

PLANNING ISSUE

NASH

& PARTNERS

5 Dukes Court, Bognor Road, Chichester, West Sussex, PO19 8FX.
Tel: 01243 815720, email: office@nashpl.com

Client

Downland Veterinary Group

Location

INTERBRIDGES SITE
NEW BRIGHTON ROAD
EMSWORTH

Drawing Title

Downland Veterinary Group
BUSINESS UNITS
PROPOSED ELEVATIONS

Date

Feb 2016

Drawn By

ARV

Scale

as noted @ A1

CAD file name

Interbridges Alternative Development DVG Rev02.dwg

Drawing No

2045/SK-14

Revision

A