
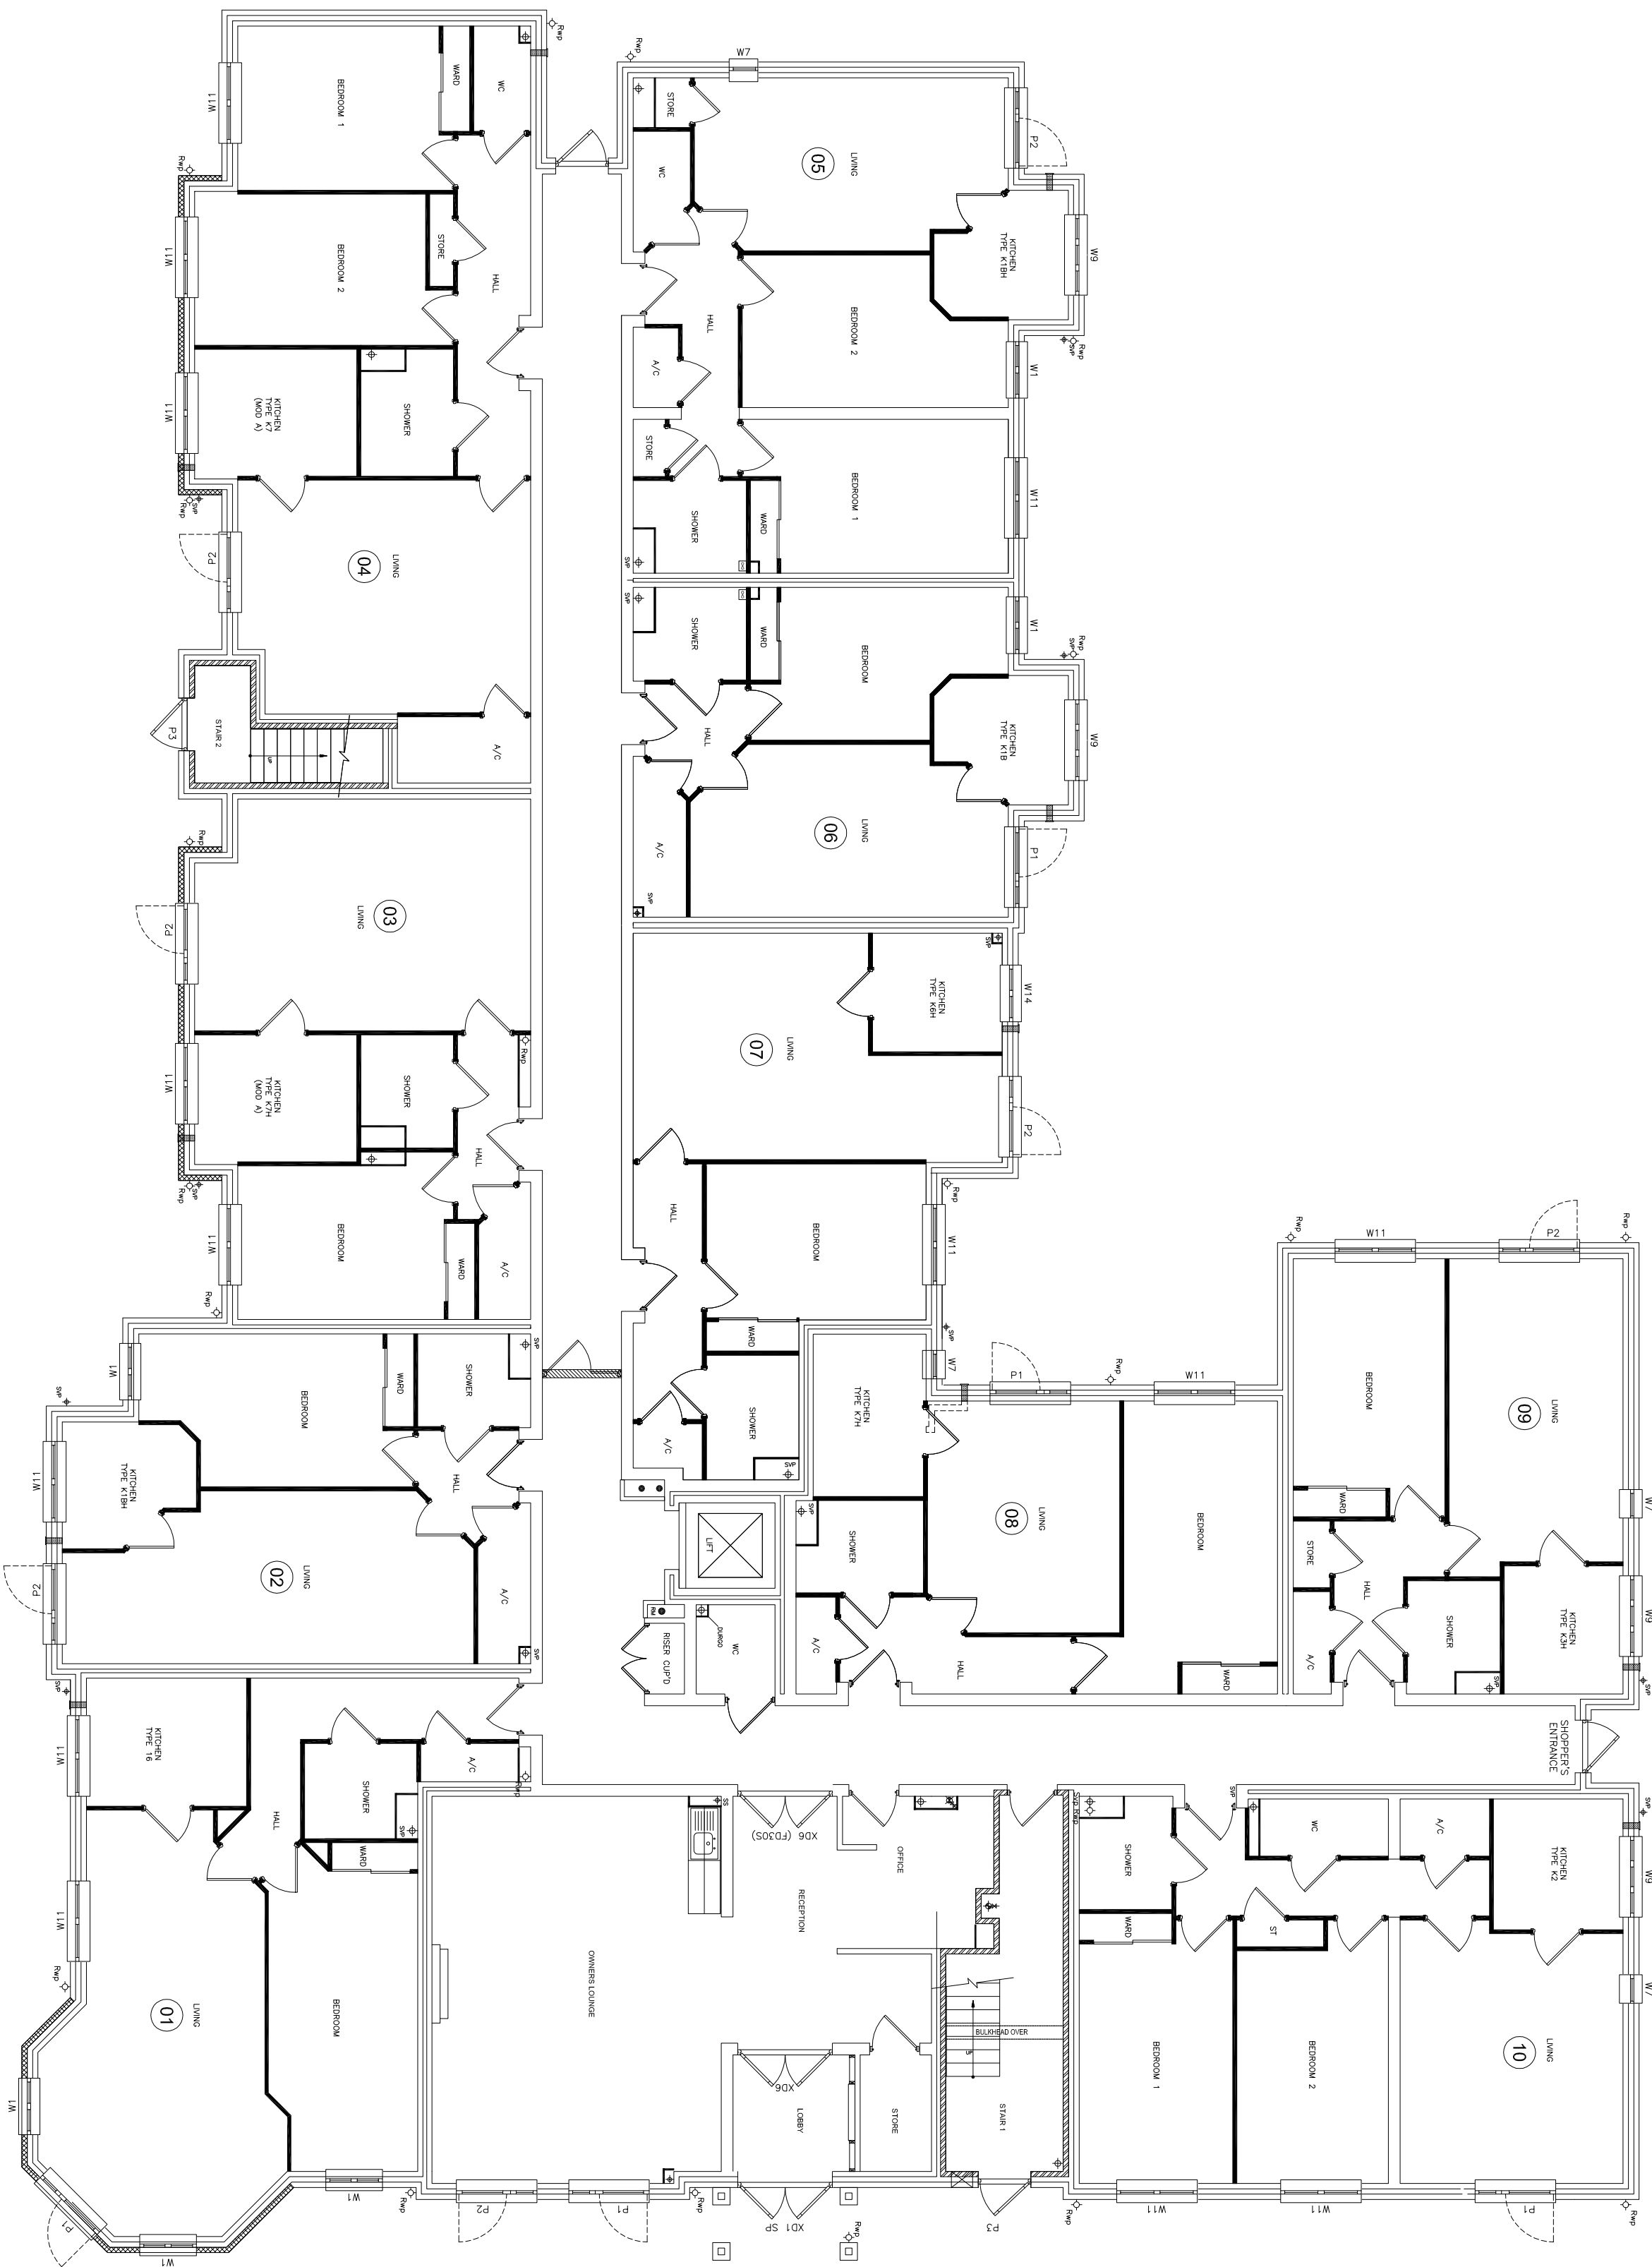


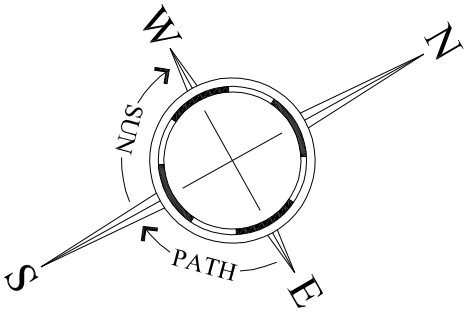

XXXXXXXXXX	BLACKWORK EXTERNAL LEAF FIVE SECTORS FLOOR GR
XXXXXXXXXX	BLACKWORK EXTERNAL LEAF FIVE SECTORS FLOOR GR
XXXXXXXXXX	BLACKWORK EXTERNAL LEAF FIVE SECTORS FLOOR GR
XXXXXXXXXX	BLACKWORK EXTERNAL LEAF FIVE SECTORS FLOOR GR

REVISIONS		
Rev.	Date	By

COPYRIGHT ACT APPLIES

NOTE:
WHERE ANY CONFLICT OCCURS, COMPANY STANDARD
DRAWING UNLESS OTHERWISE NOTED IN WRITING

ALL DIMENSIONS TO BE CHECKED ON-SITE
WHERE ANY CONFLICT OCCURS, COMPANY STANDARD
DRAWING UNLESS OTHERWISE NOTED IN WRITING

planningissues
TOWN PLANNING AND ARCHITECTURAL DESIGN

Waltham House, Parkside
Bromwood, Trowbridge, Wiltshire BA14 5SG
Tel: 01245 462011
E-mail: info@planningissues.co.uk

Churchill
Retirement Living

Waltham House, Parkside
Bromwood, Trowbridge, Wiltshire BA14 5SG
Tel: 01245 462011
E-mail: info@churchillretirement.co.uk

Project Title
Category 11 Sheltered Housing
London Road
WATERLOOVILLE

Drawing Title
GROUND FLOOR PLAN
General Arrangement

Scale	1:100	Date	Nov 2015
Drawn	SF	Checked	.
Drawn by	10072WV : P09	Rev.	.