


EXISTING AND PROPOSED REAR ELEVATION

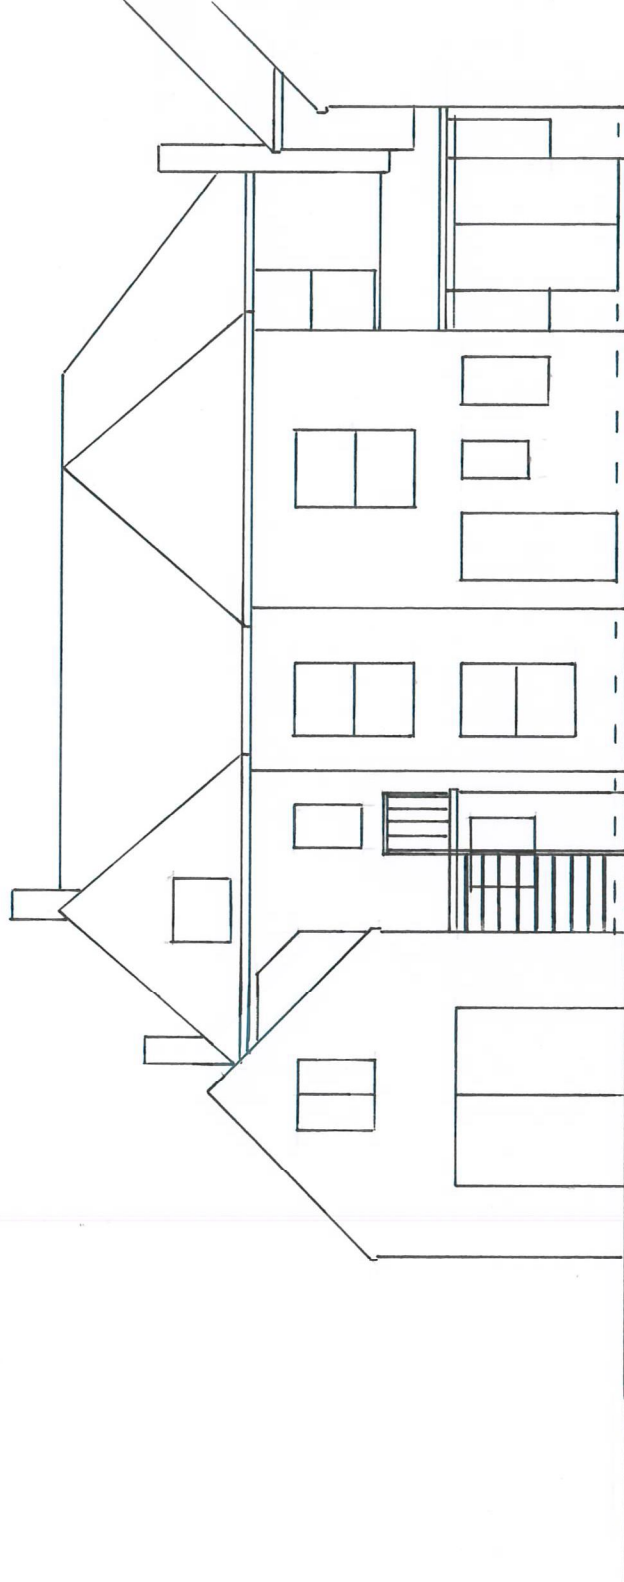

Scale: 1:100

0 1 2 3 4 5