



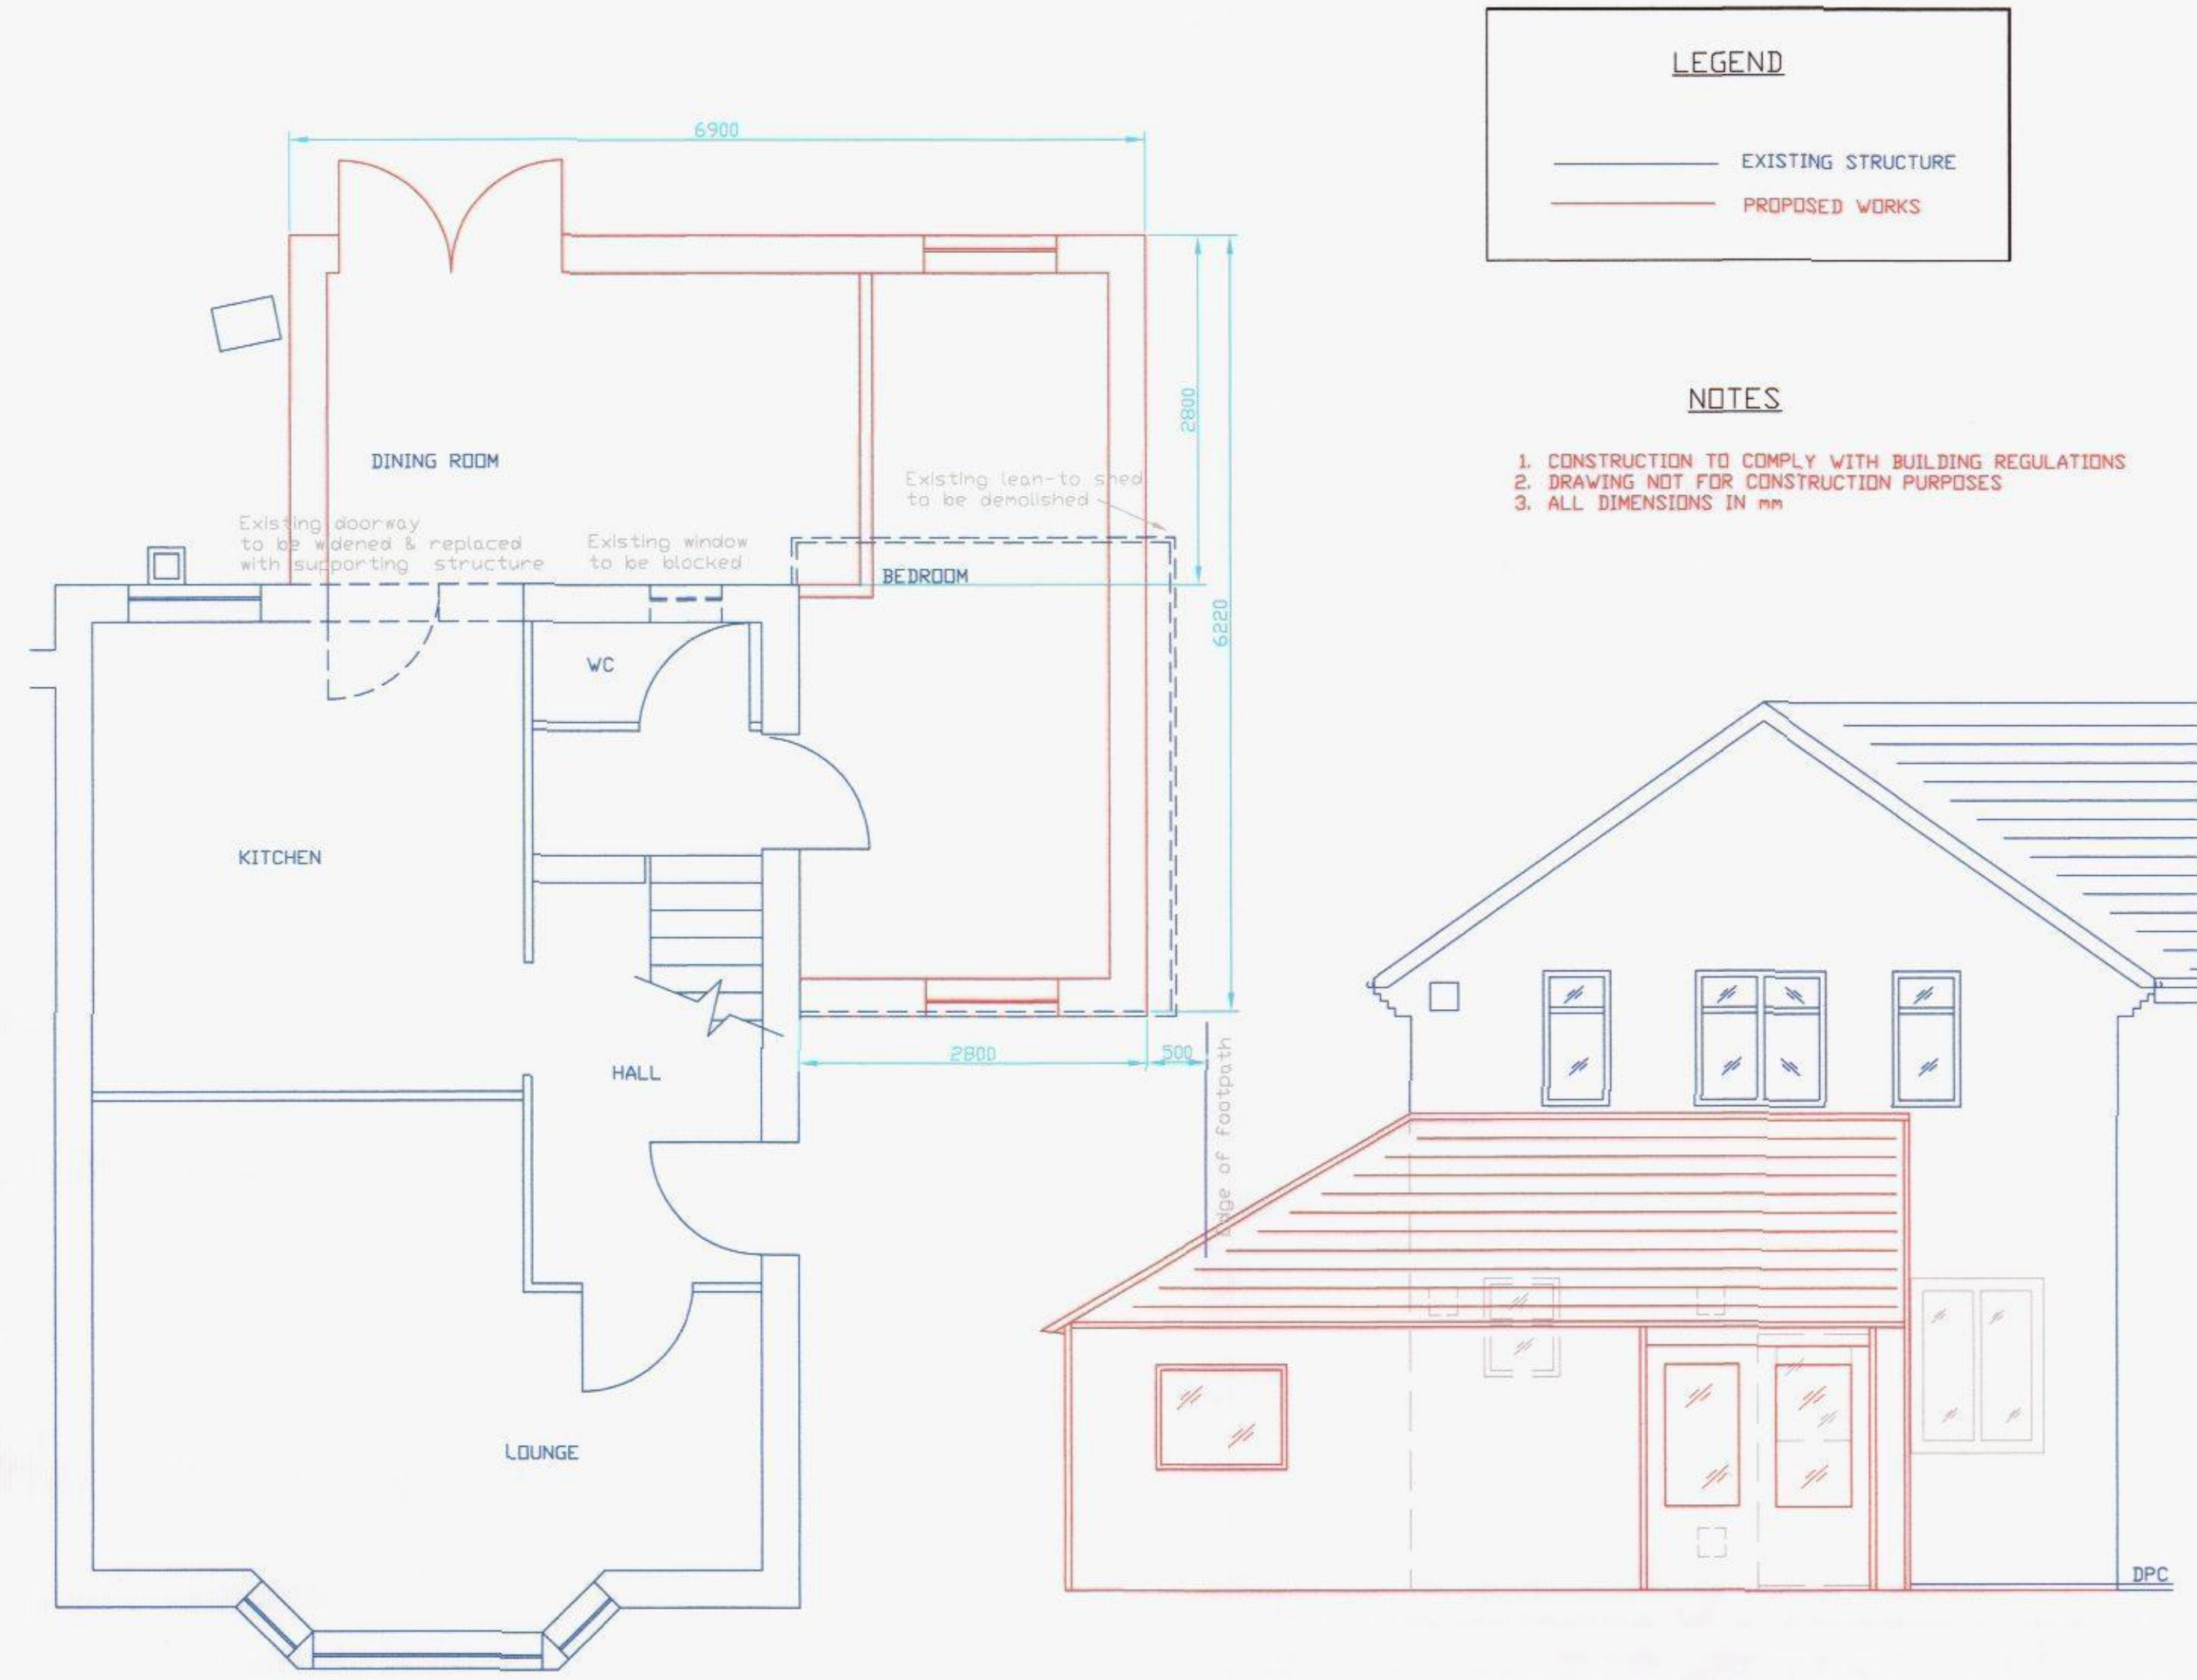

EXTENSION PLAN
GROUND FLOOR
1:50

REAR ELEVATION
1:50

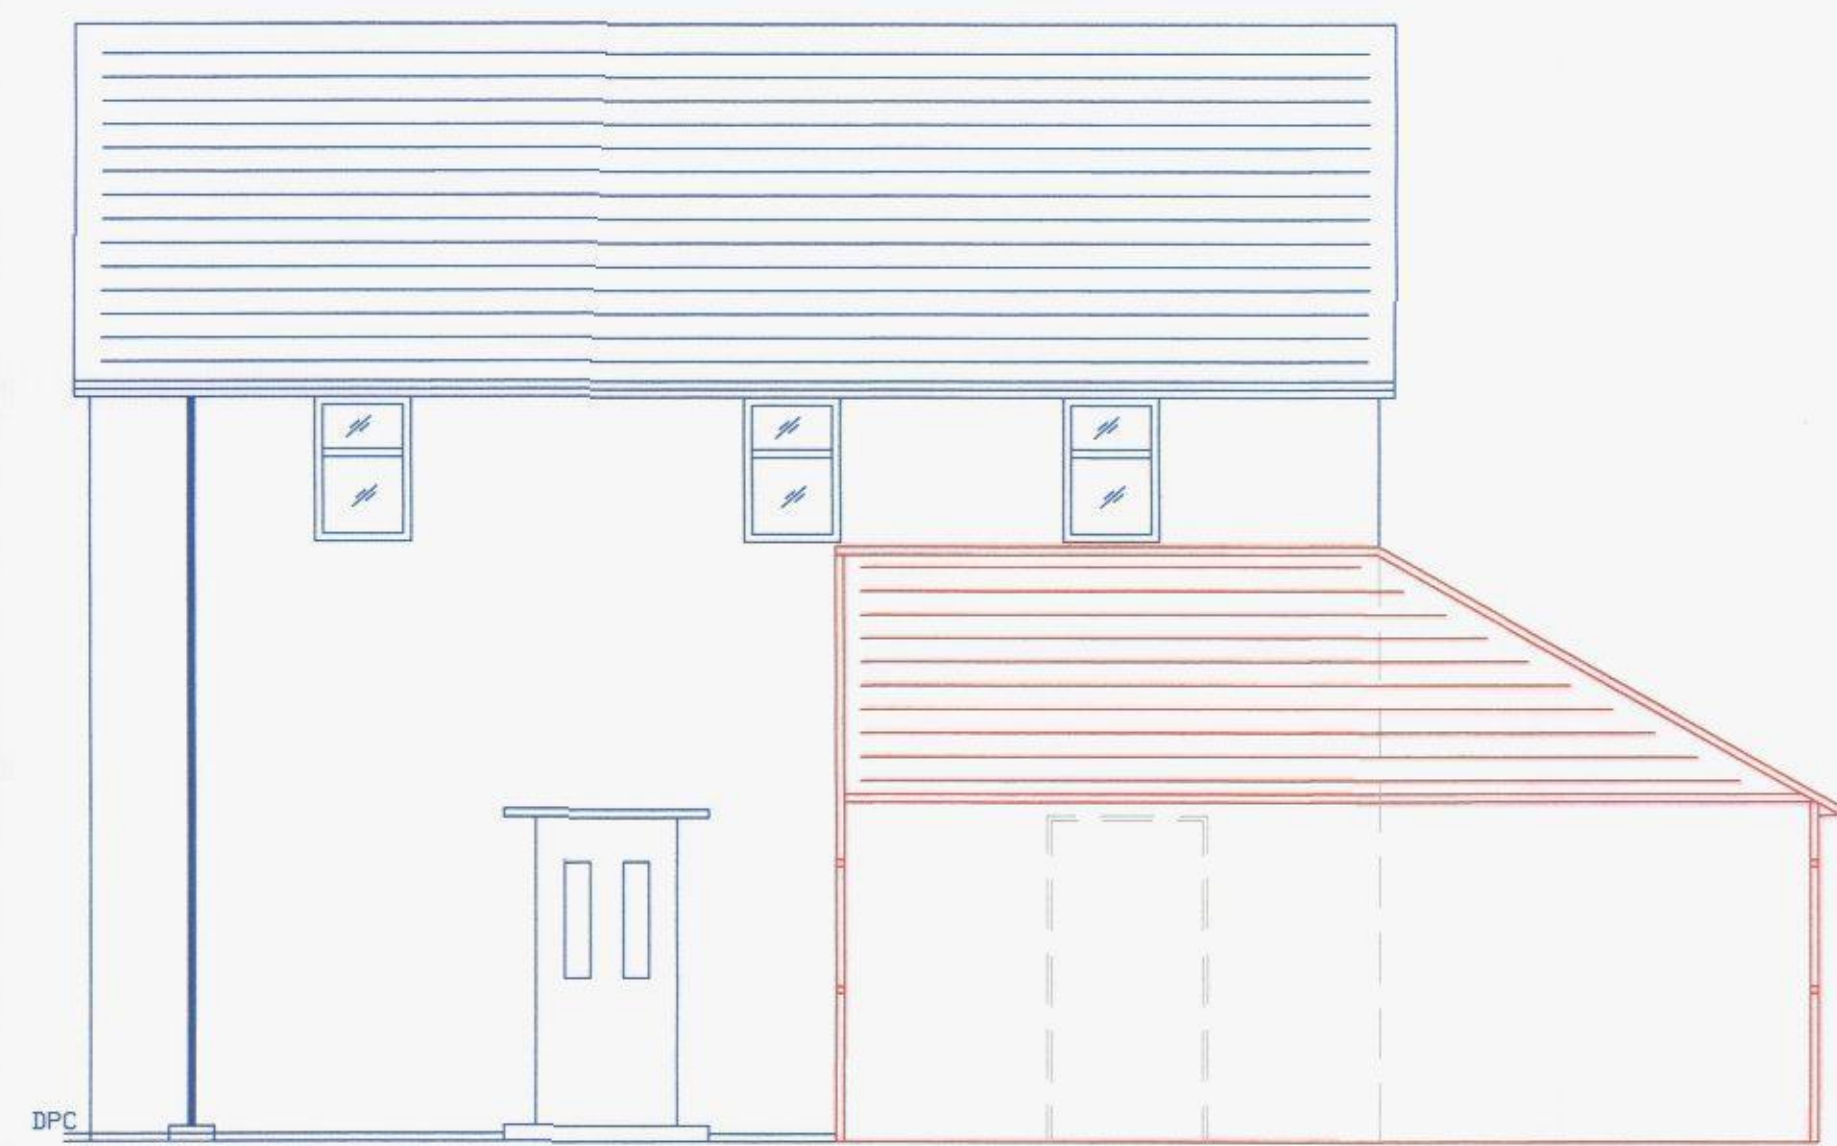

SIDE ELEVATION
1:50



FRONT ELEVATION
1:50



LOCATION PLAN
1:200

LOCATION PLAN
1:1250

IPING AVE
No.16
SITE
BOUNDARY
No.14
PROPOSED
EXTENSION
No.12



BLOCK PLAN
APPROX. 1:500



FOR PLANNING PERMISSION

REV	DRN	DATE	DESCRIPTION
C	GAW	04.08.15	DIMENSIONS & ROOF DETAILS MODIFIED
B	GAW	25.07.15	EXTENSION DETAILS REVISED
A	GAW	07.05.15	BLOCK PLAN DETAILS & OS MAP ADDED

CLIENT
MR CROWLEY & MS SLADE
14 IPING AVENUE
LEIGH PARK, HAVANT. PO9 4RH

SCHEME
PROPOSED SINGLE STOREY
EXTENSION

TITLE
PLANS & SECTIONS
FOR PLANNING PERMISSION

SCALE	1:50	DATE	APRIL 15
DRAWN	G.A.WIGGINS	CHECKED	
DRG. NO.	0202/1	REVISION	C