


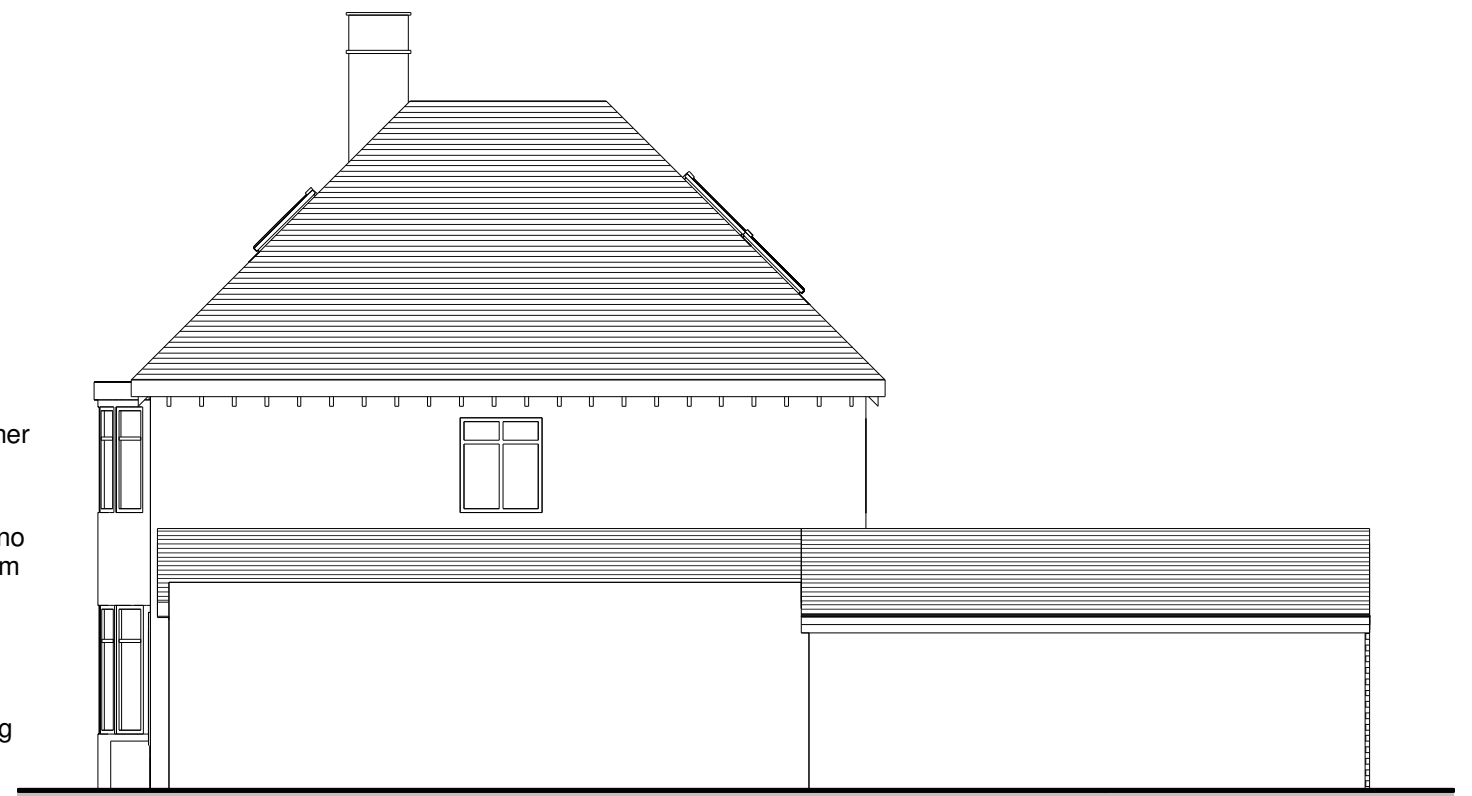



Proposed East Elevation

1 : 100



Proposed North Elevation

1 : 100

  

www.yourhomeplans.co.uk

Tel: 0800 6127 664 Your Home Plans



These drawings are for approval purposes. Materials and products should not be ordered based on dimensions of drawings as errors may occur along existing building lines. All measurements are to be checked on site.

Mr Parker
Cherry Hinton
Manor Road
Hayling Island
Hampshire
PO11 0QH

Proposed Elevations

Project number	CHERRY-15	A102
Date	23rd July 2015	
Drawn by	June Grinstead	
Checked by	Checker	Scale 1 : 100