


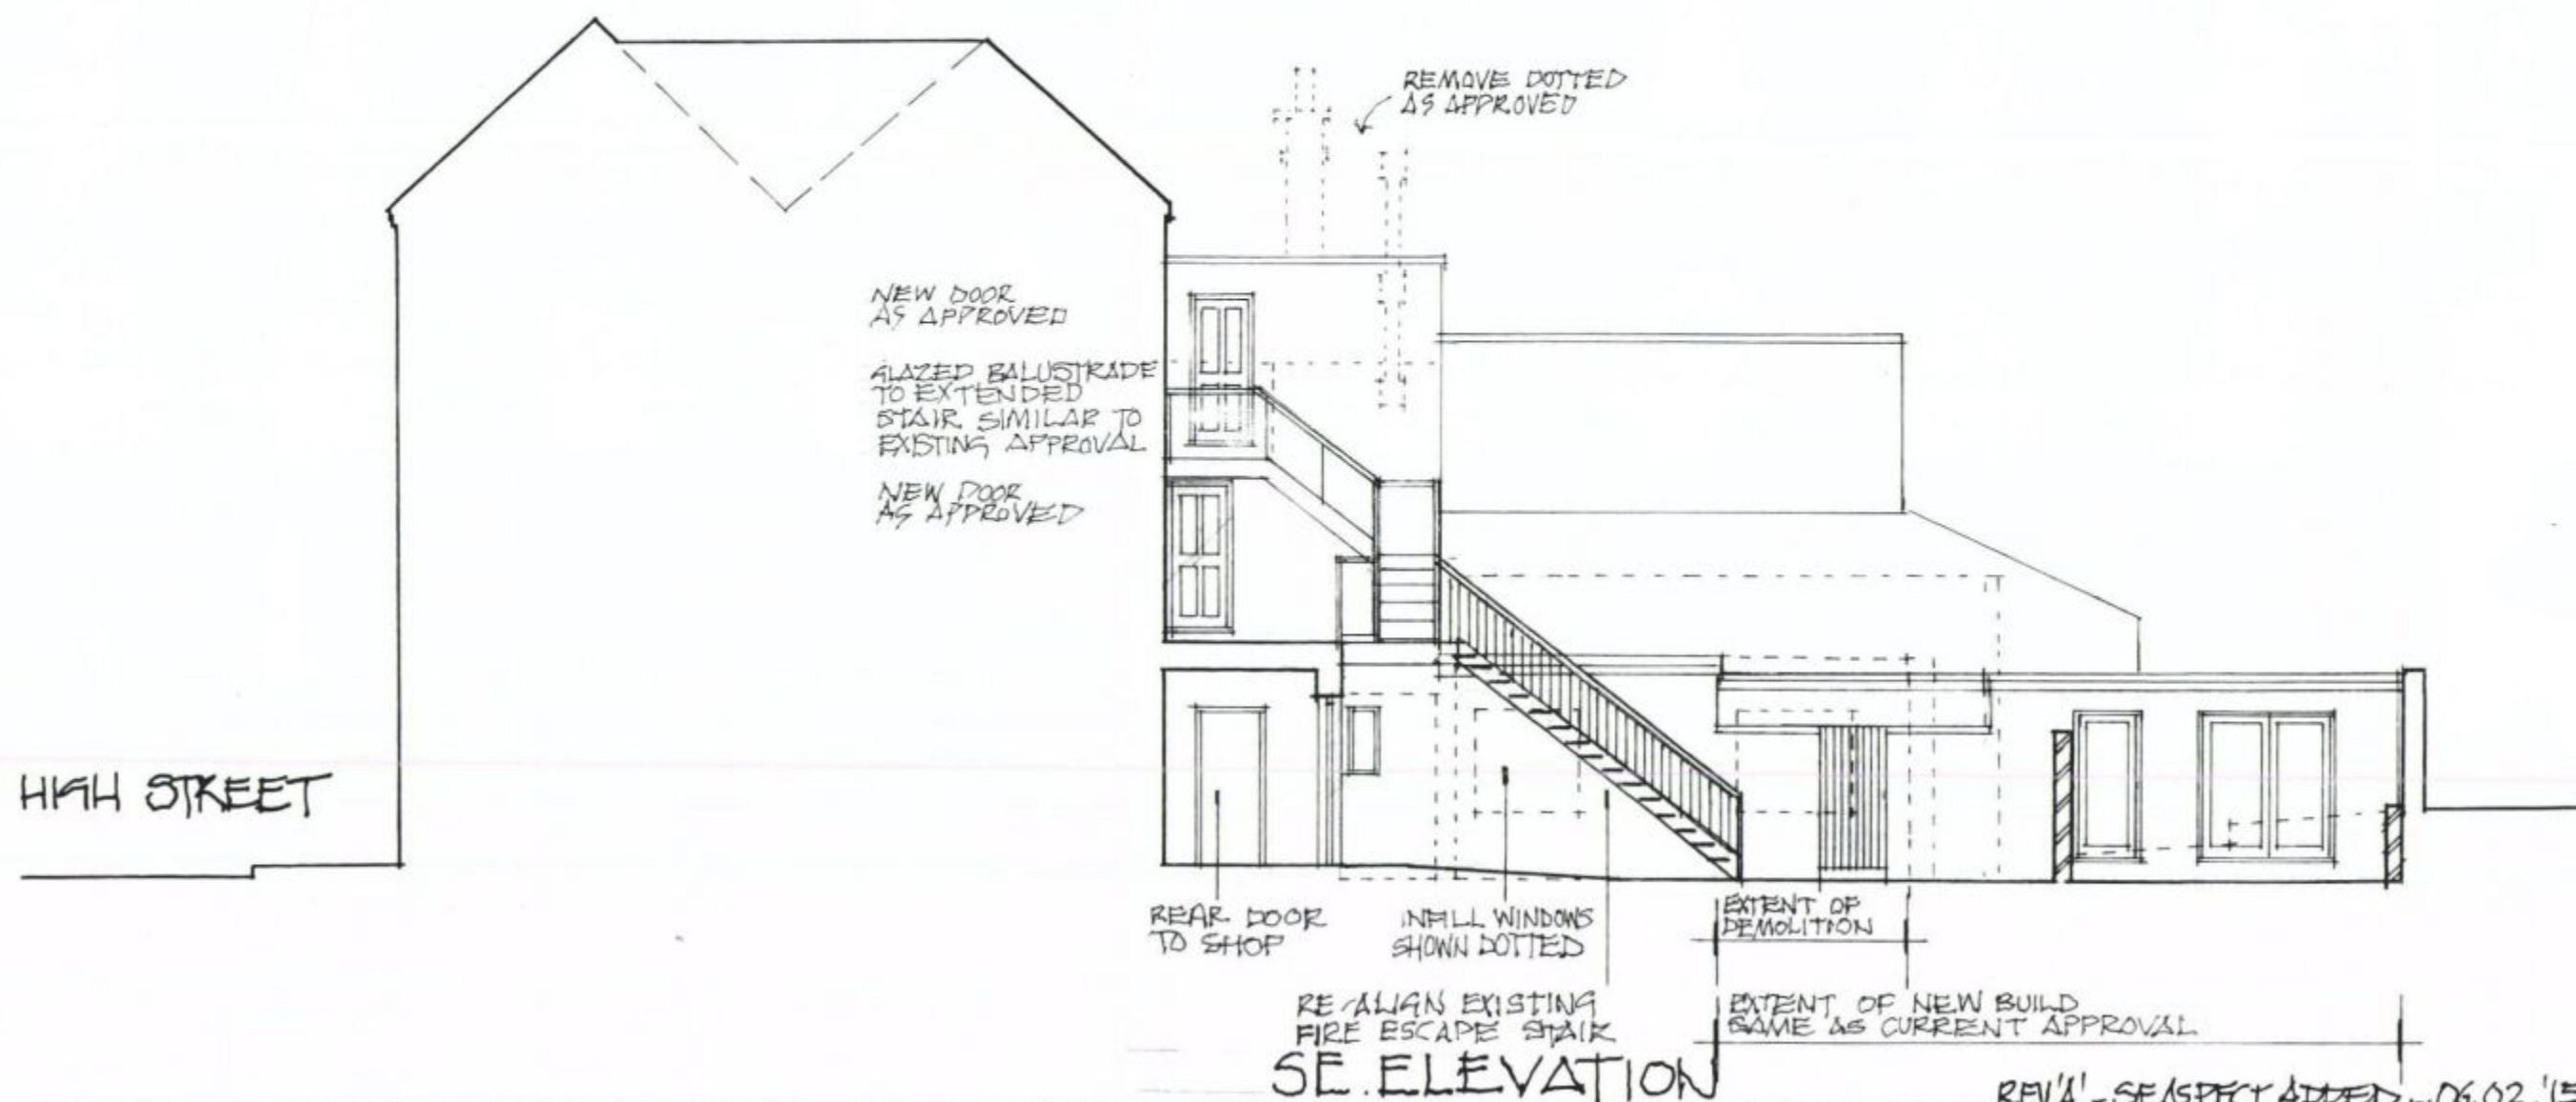

REV'A' - SE ASPECT ADDED - 06.02.'15

WEST ELEVATION AS PROPOSED.
30 HIGH STREET, EMBWORTH, HANTS.
GRAHAM NICOLLS LTD. BUILDING DESIGN + TECHNOLOGY.

TEL/07990 522709

SCALE / 1:100 @ A3
DATE / 24.07.2014
DWG. NO/021210/TP.2/16'A'