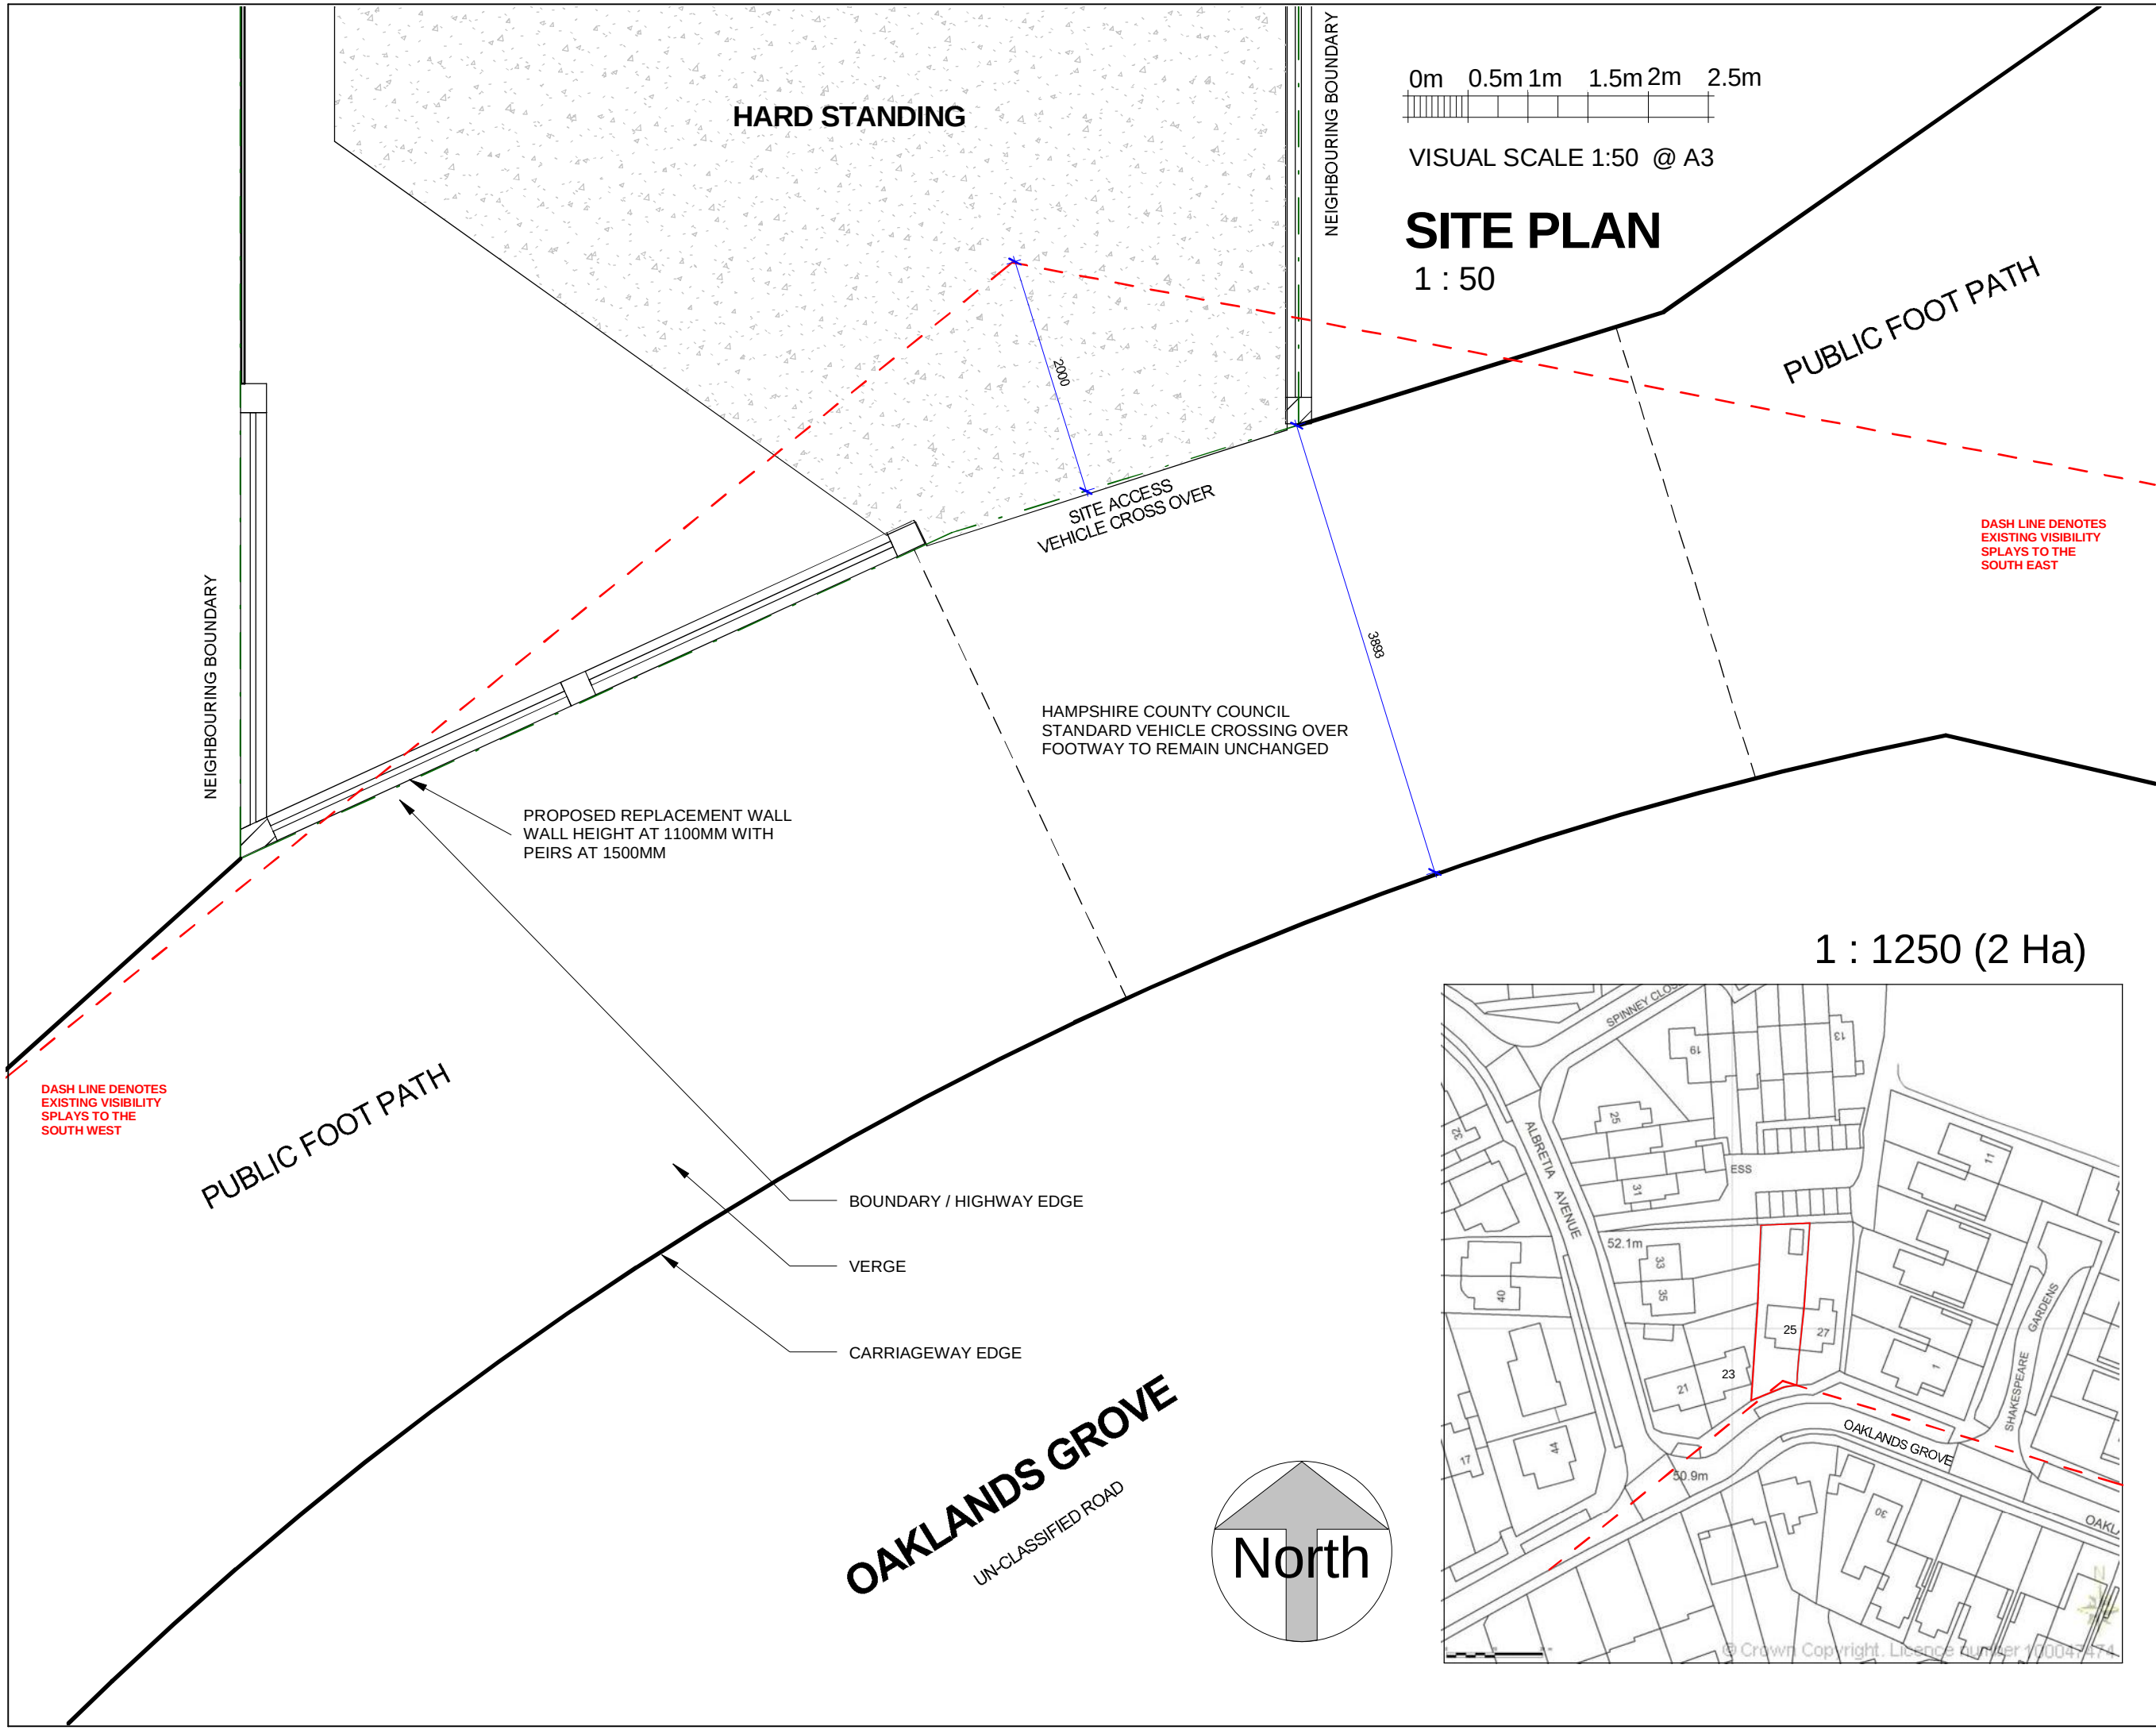


VISUAL SCALE 1:50 @ A3

SITE PLAN

1 : 50

PUBLIC FOOT PATH

DASH LINE DENOTES
EXISTING VISIBILITY
SPLAYS TO THE
SOUTH EAST

DASH LINE DENOTES
EXISTING VISIBILITY
SPLAYS TO THE
SOUTH WEST


PROPOSED REPLACEMENT WALL
WALL HEIGHT AT 1100MM WITH
PEIRS AT 1500MM

SITE ACCESS
VEHICLE CROSS OVER


HAMPSHIRE COUNTY COUNCIL
STANDARD VEHICLE CROSSING OVER
FOOTWAY TO REMAIN UNCHANGED

BOUNDARY / HIGHWAY EDGE
VERGE
CARRIAGEWAY EDGE

OAKLANDS GROVE
UNCLASSIFIED ROAD

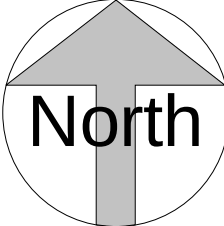

1 : 1250 (2 Ha)

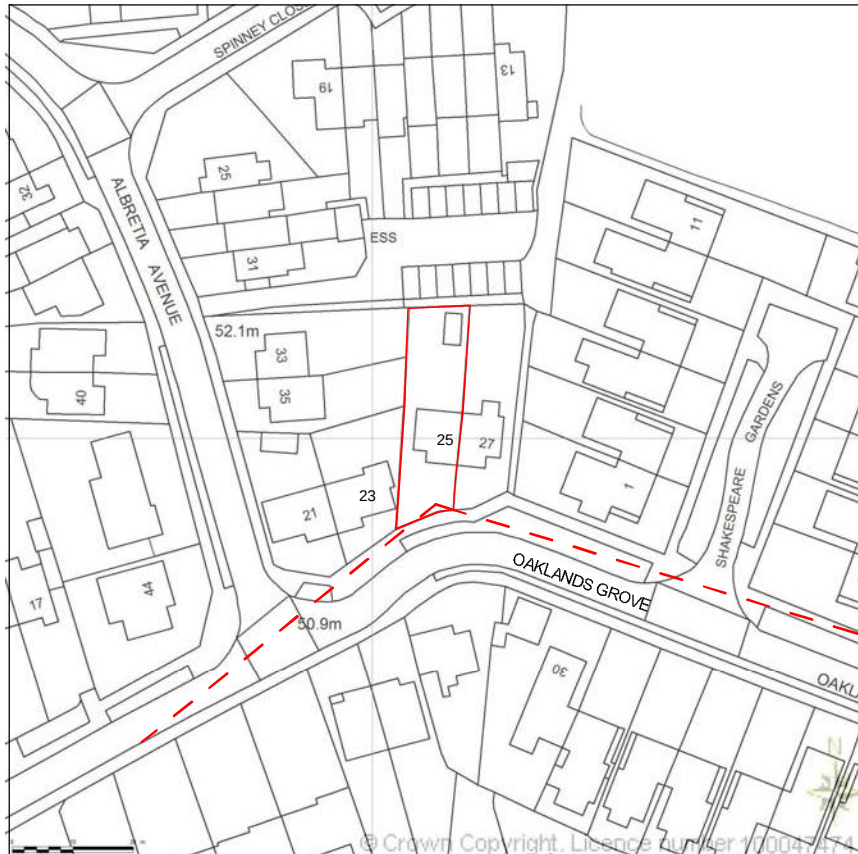

The Planning Service
Office, 135 North Lane
Clanfield, Waterlooville
Hampshire PO8 0RL

T: 023 92 597364
F: 0845 519 1103
E: info@theplanningservice.co.uk

All dimensions to be checked on site and not to be scaled from drawings.

The contractor to ensure the works are inspected and completed to the satisfaction of the Local Authority.

These drawings have been produced for planning approval purposes only and should not be used for any other purpose.

Compliance with building regulations is not to be assumed.
© These plans remain the copyright of the Planning Service and must not be copied or reproduced in any way without written permission, with the exception of Local Authorities for planning purposes.

John Swatridge

25 Oaklands Grove
Waterlooville
PO8 8QX

PROPOSED ACCESS

Project number	150.1
Date	20/10/2014
Drawn by	JJ
Project Status	Planning

P003

Scale	1 : 50
-------	--------