





3 L1 - Existing First Floor Plan
1 : 100

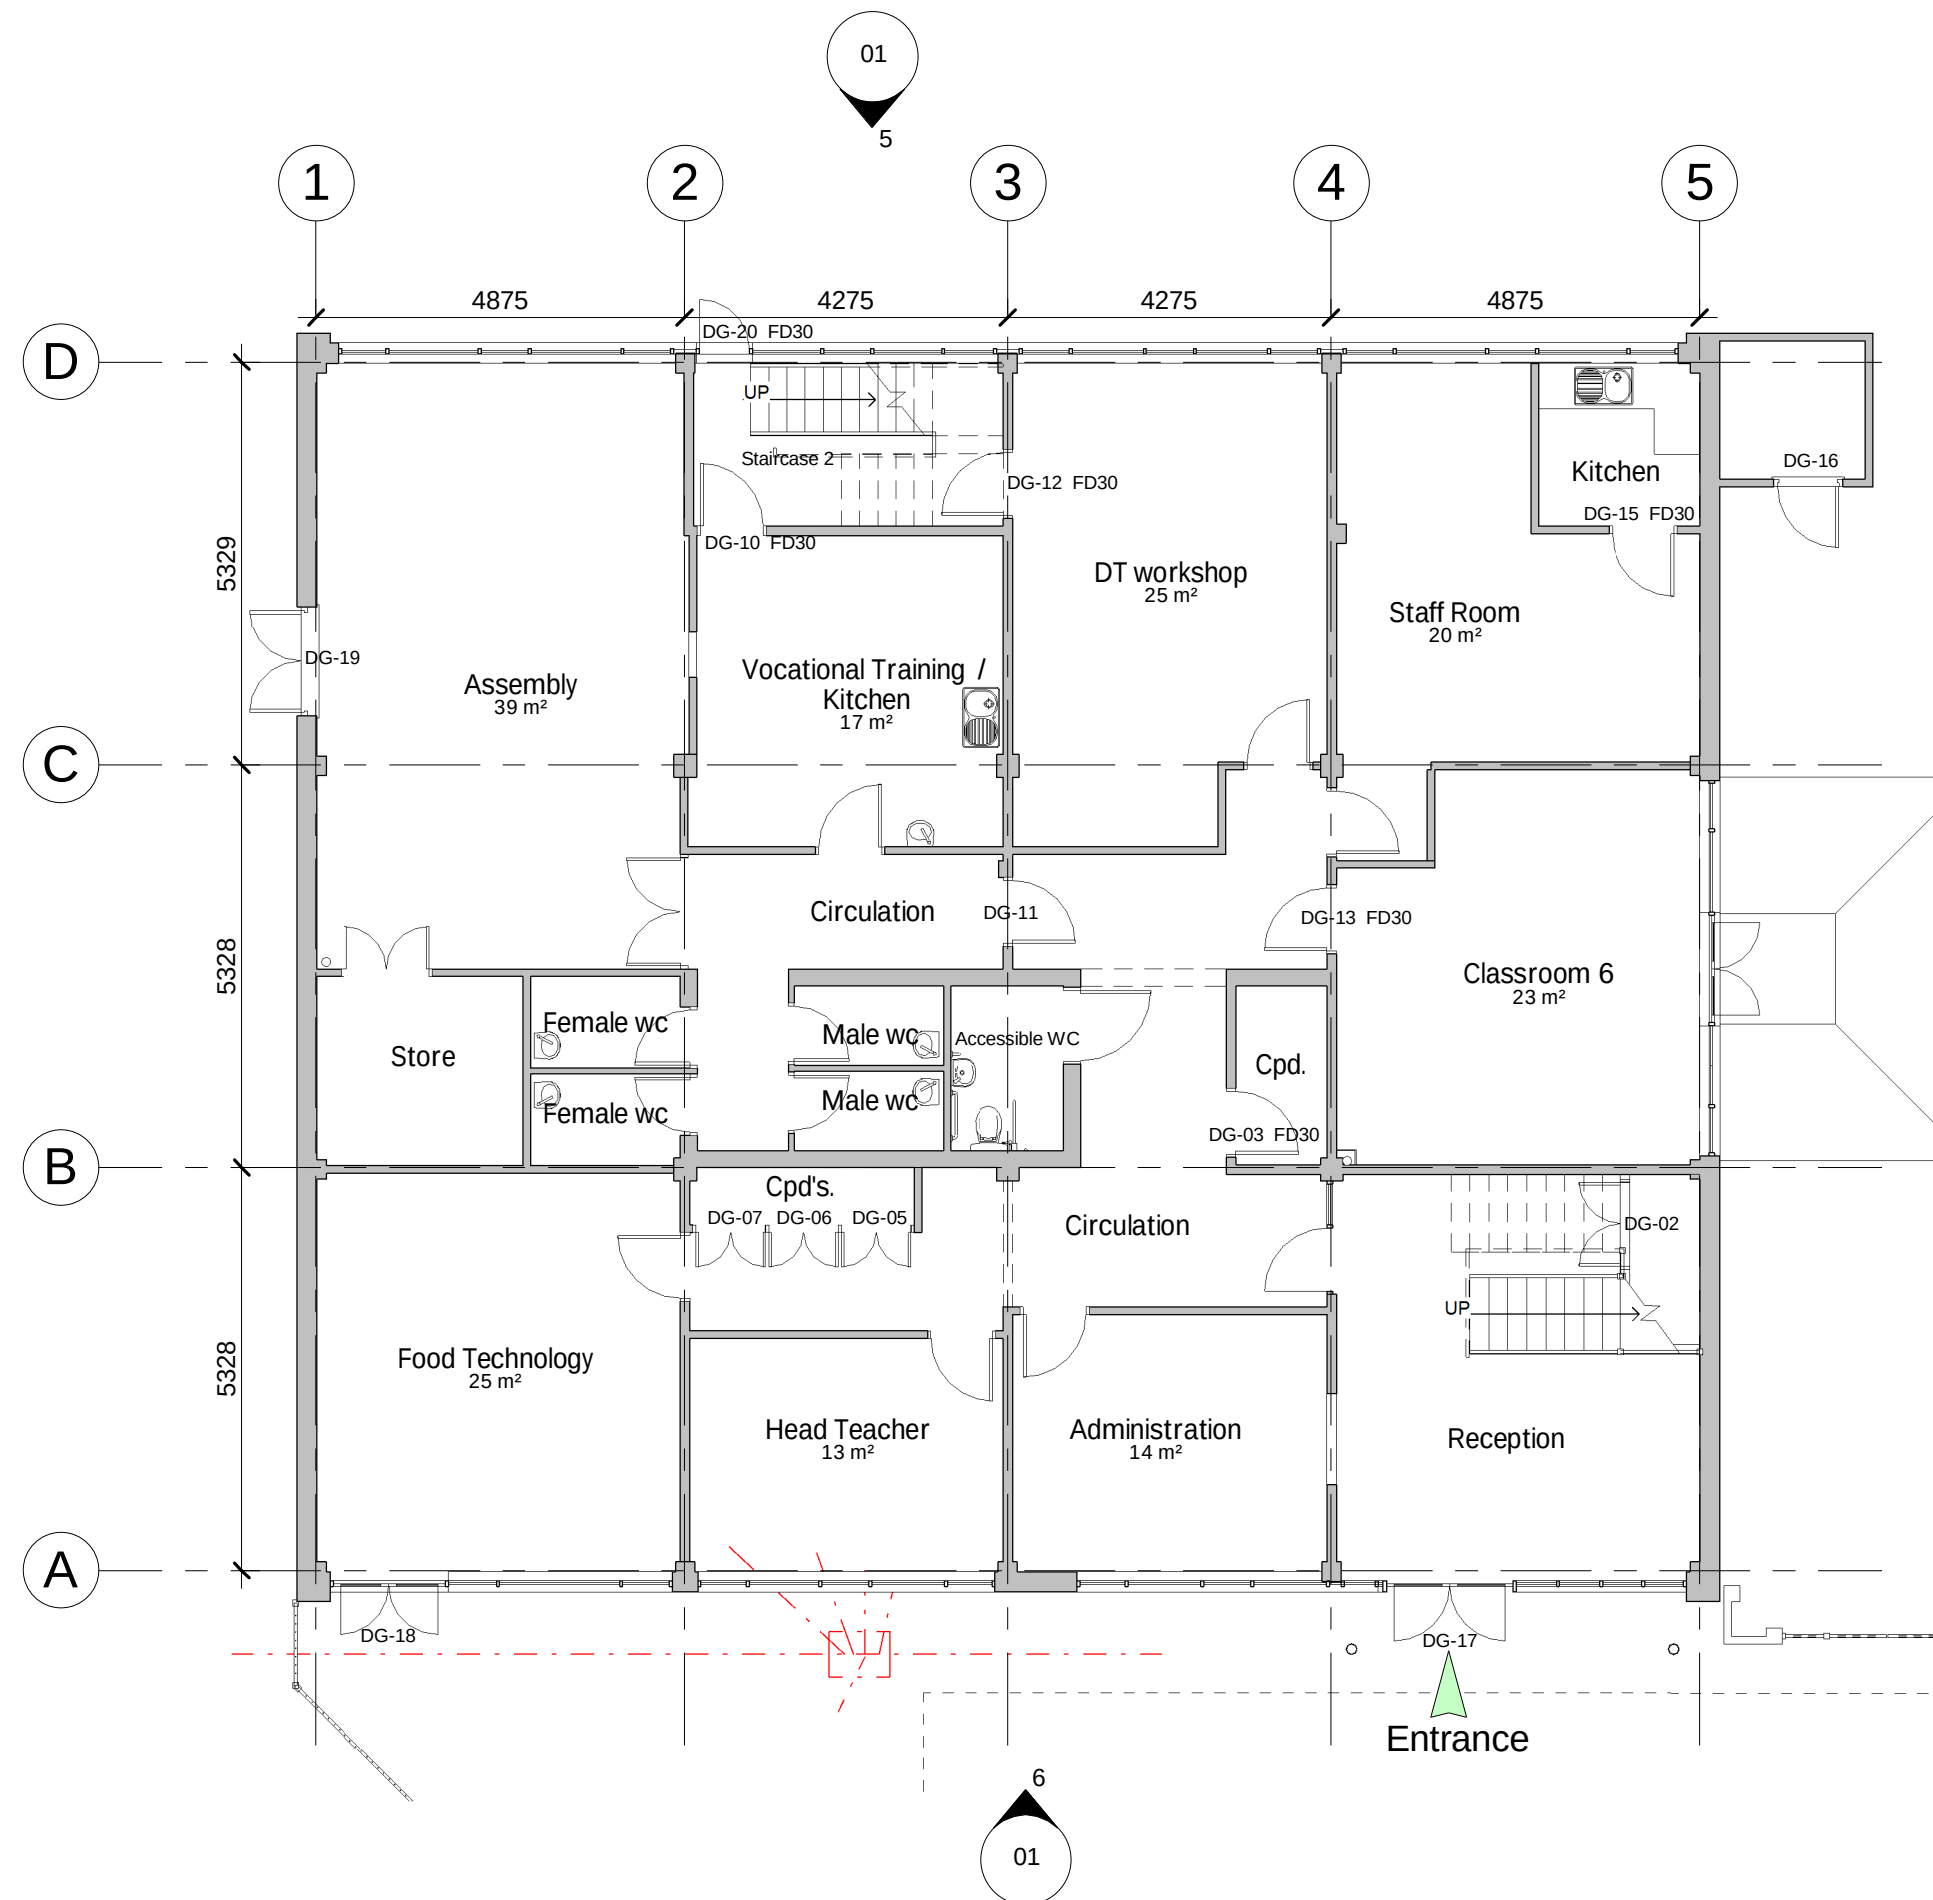


2 L0 - Existing Ground Floor Plan
1 : 100

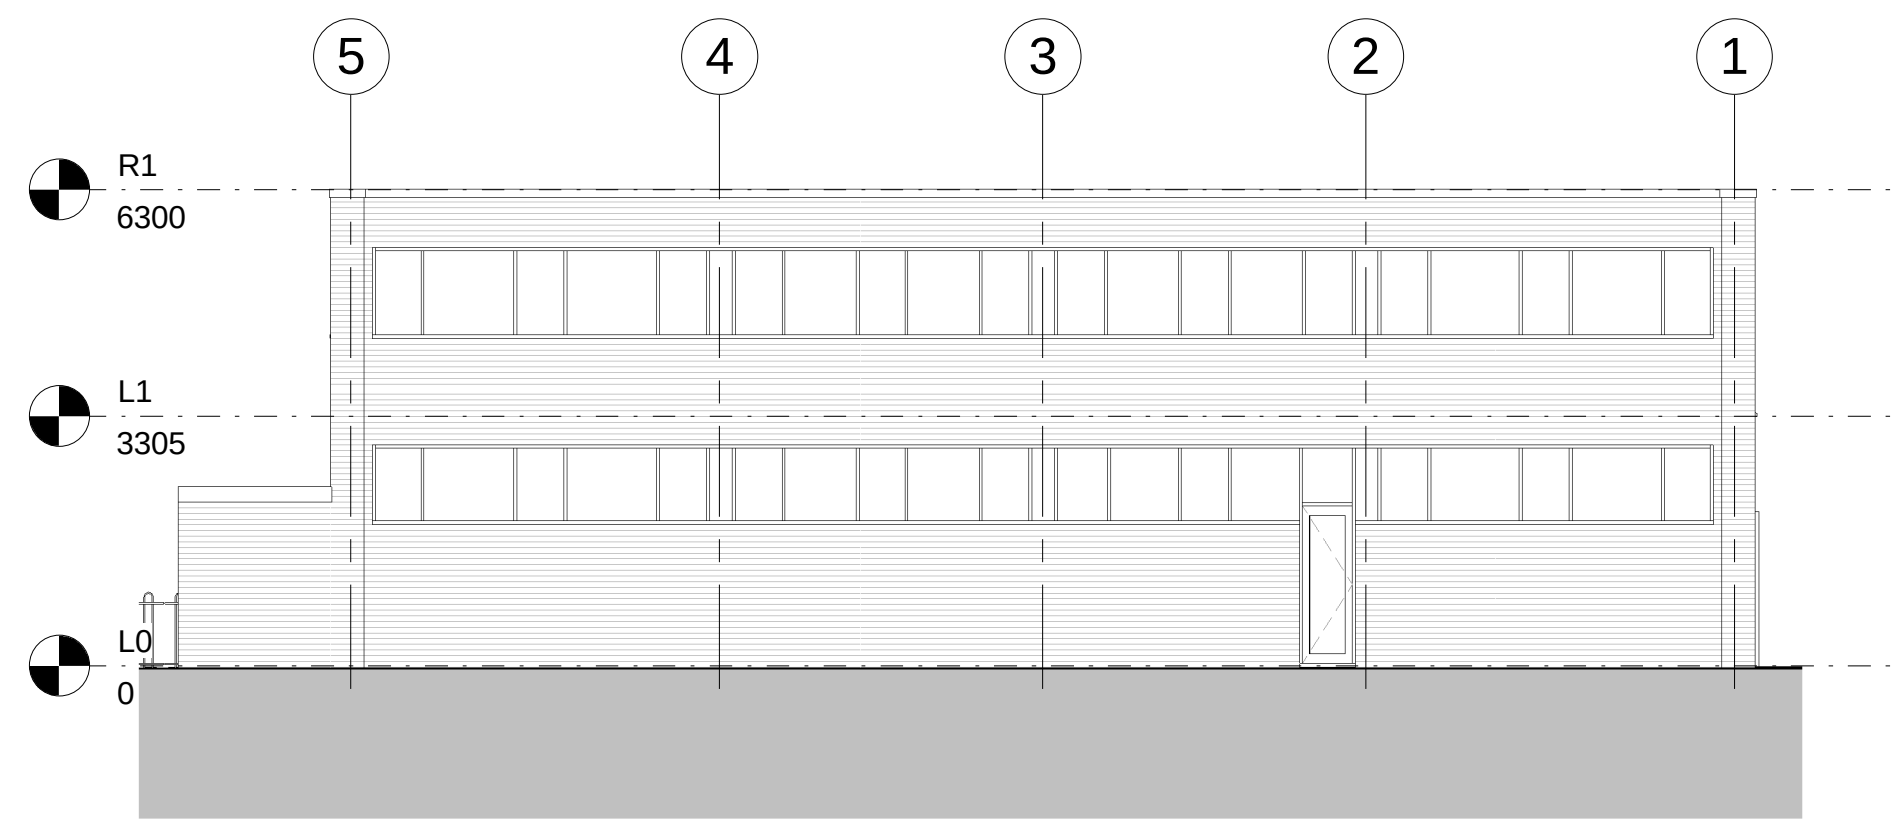


5 North Elevation
1 : 100



6 South Elevation
1 : 100

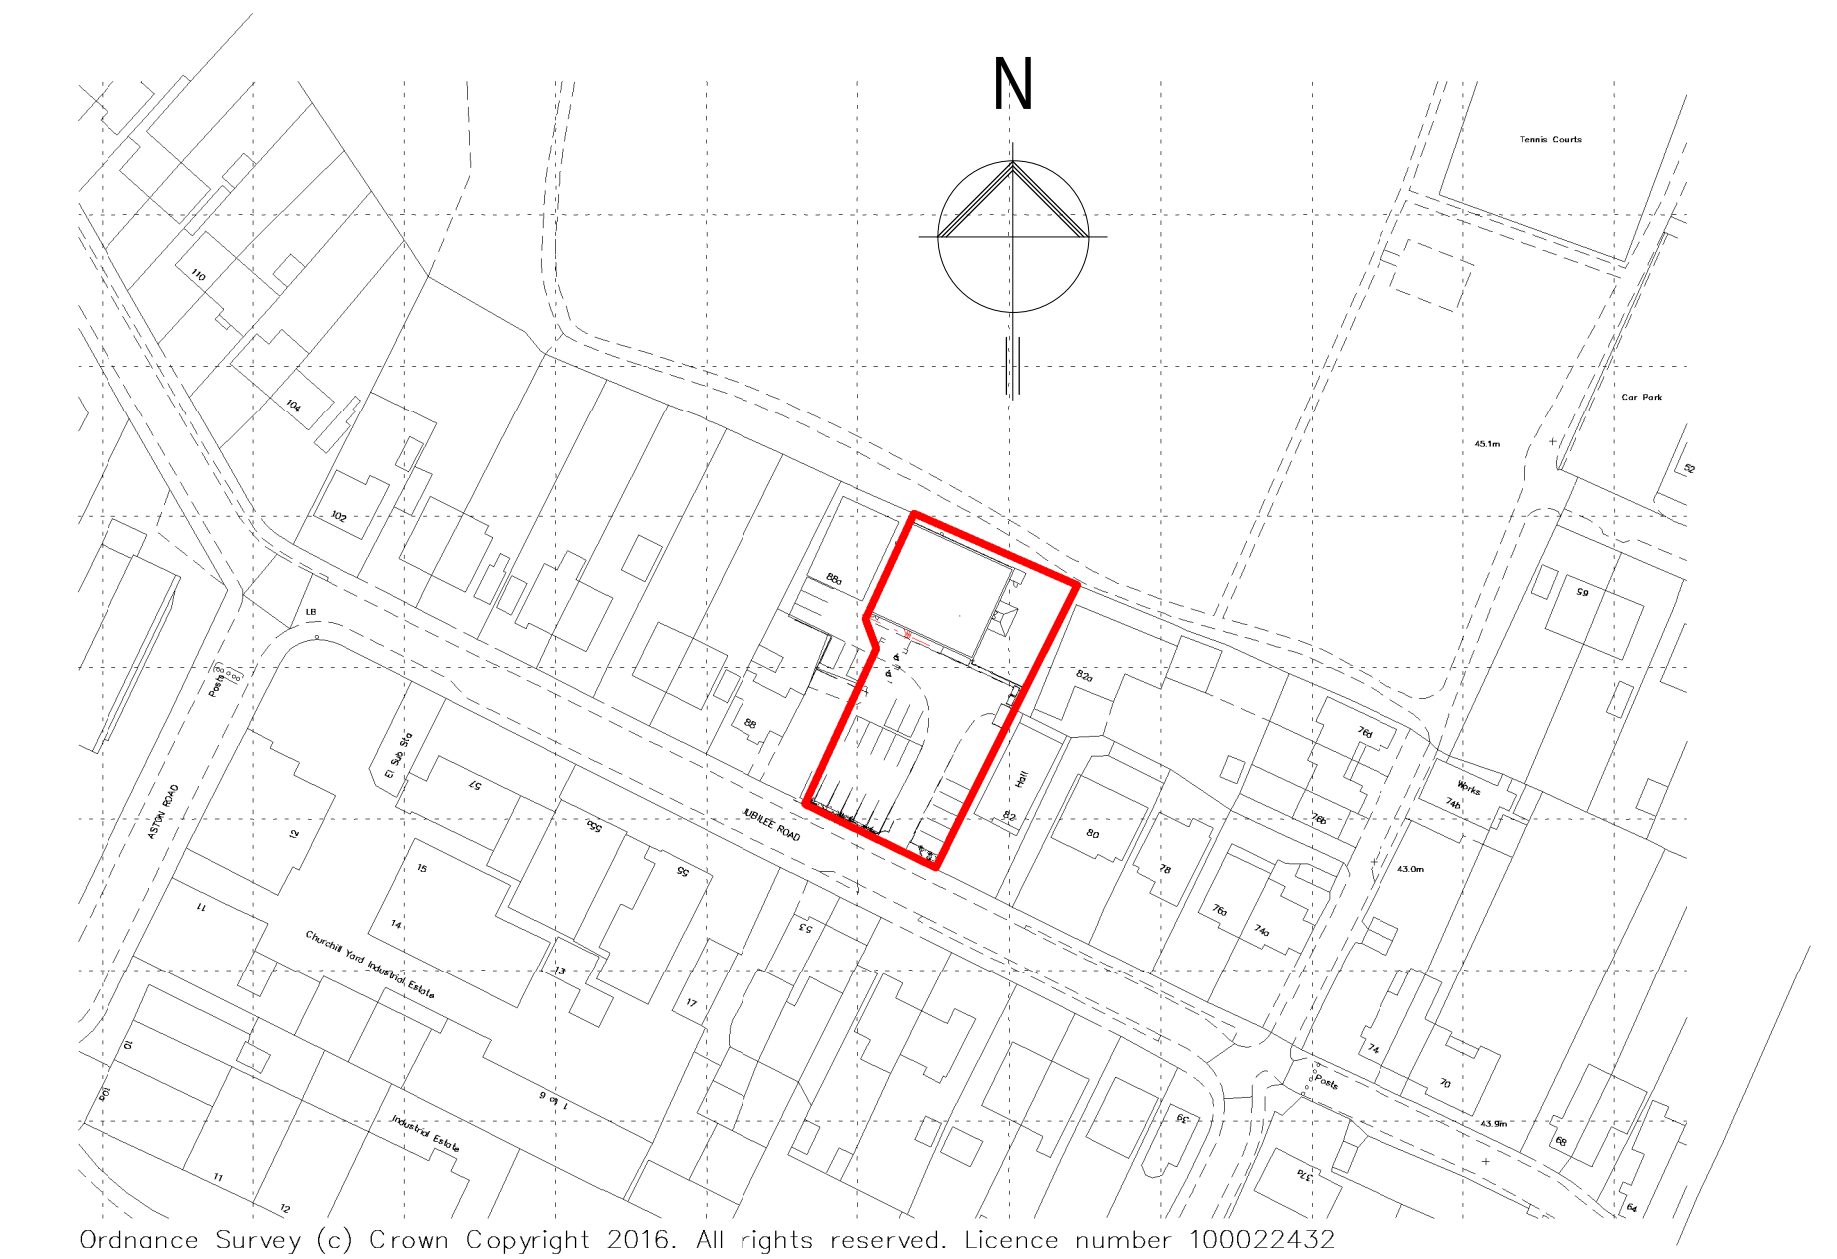

1 Site Location Plan
1 : 1250

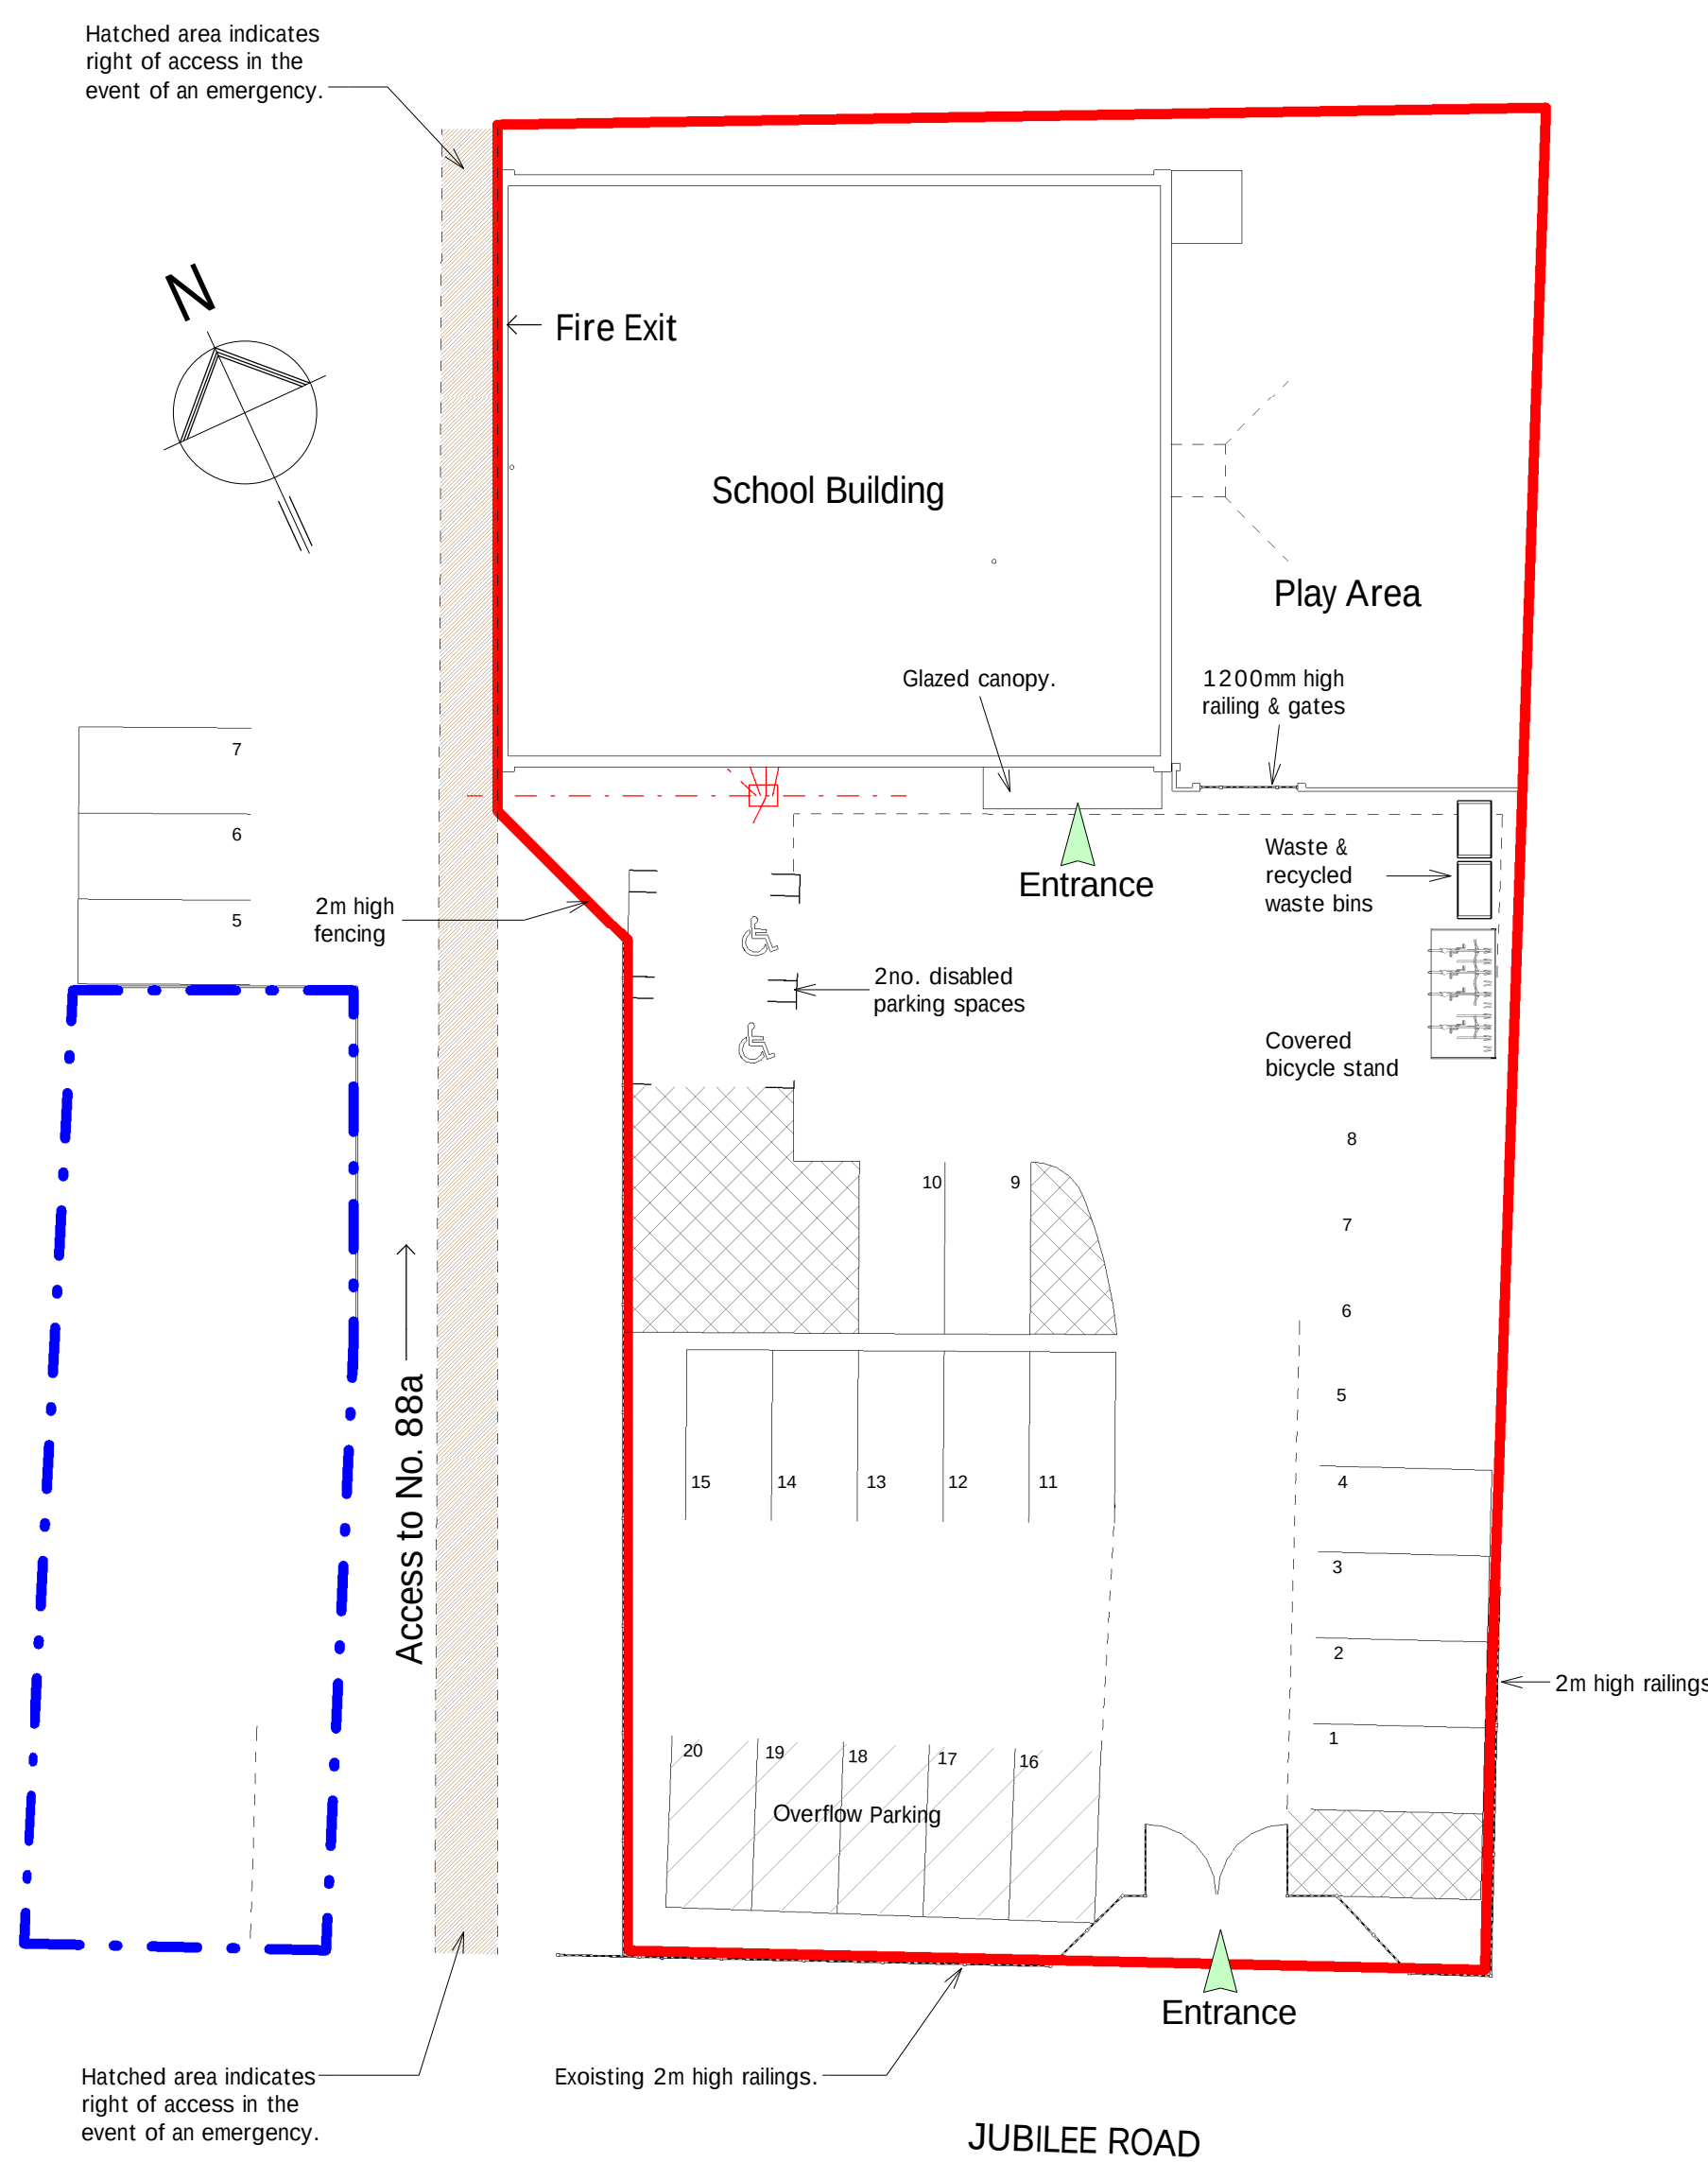

4 Site Plan as existing
1 : 200

B OS license renewed; 17-03-16
A issued FOR PLANNING; 11-03-16 RW

Revision Date Initial

Hillcrest Positive Actions
Positive Outcomes

The Old Post Office, Station Road
Wickham, PO17 5JA
T: 01329 532405
e: admin@axismail.co.uk
w: www.axisarchitecture.co.uk

Axis
ARCHITECTURE
CHARTERED PRACTICE

BIM Enabled Practice
This project was delivered using **Autodesk Revit®**

All dimensions are to be checked on site and any discrepancies reported to the architect before work commences. Figured dimensions only are to be taken from this drawing. This drawing is to be read in conjunction with all relevant consultants and/or specialists drawings/documents and any discrepancies or variations notified to the architect before work commences. This drawing is copyright and may not be reproduced, wholly or in part, without the consent of the architect.


Proposed Extension & New Classrooms
Hillcrest Jubilee School Waterlooville
for Hillcrest Care Ltd
Floor Plans - As Existing
Scale at 1:100 in meters

0 5 9


PLANNING			
Scale @ A1	Drawn	Checked	Date
As indicated	RW	-	22/06/13
Job Number & Drawing Number		Revision	
15-079 - 01		B	



3 L1 - Existing First Floor Plan
1 : 100

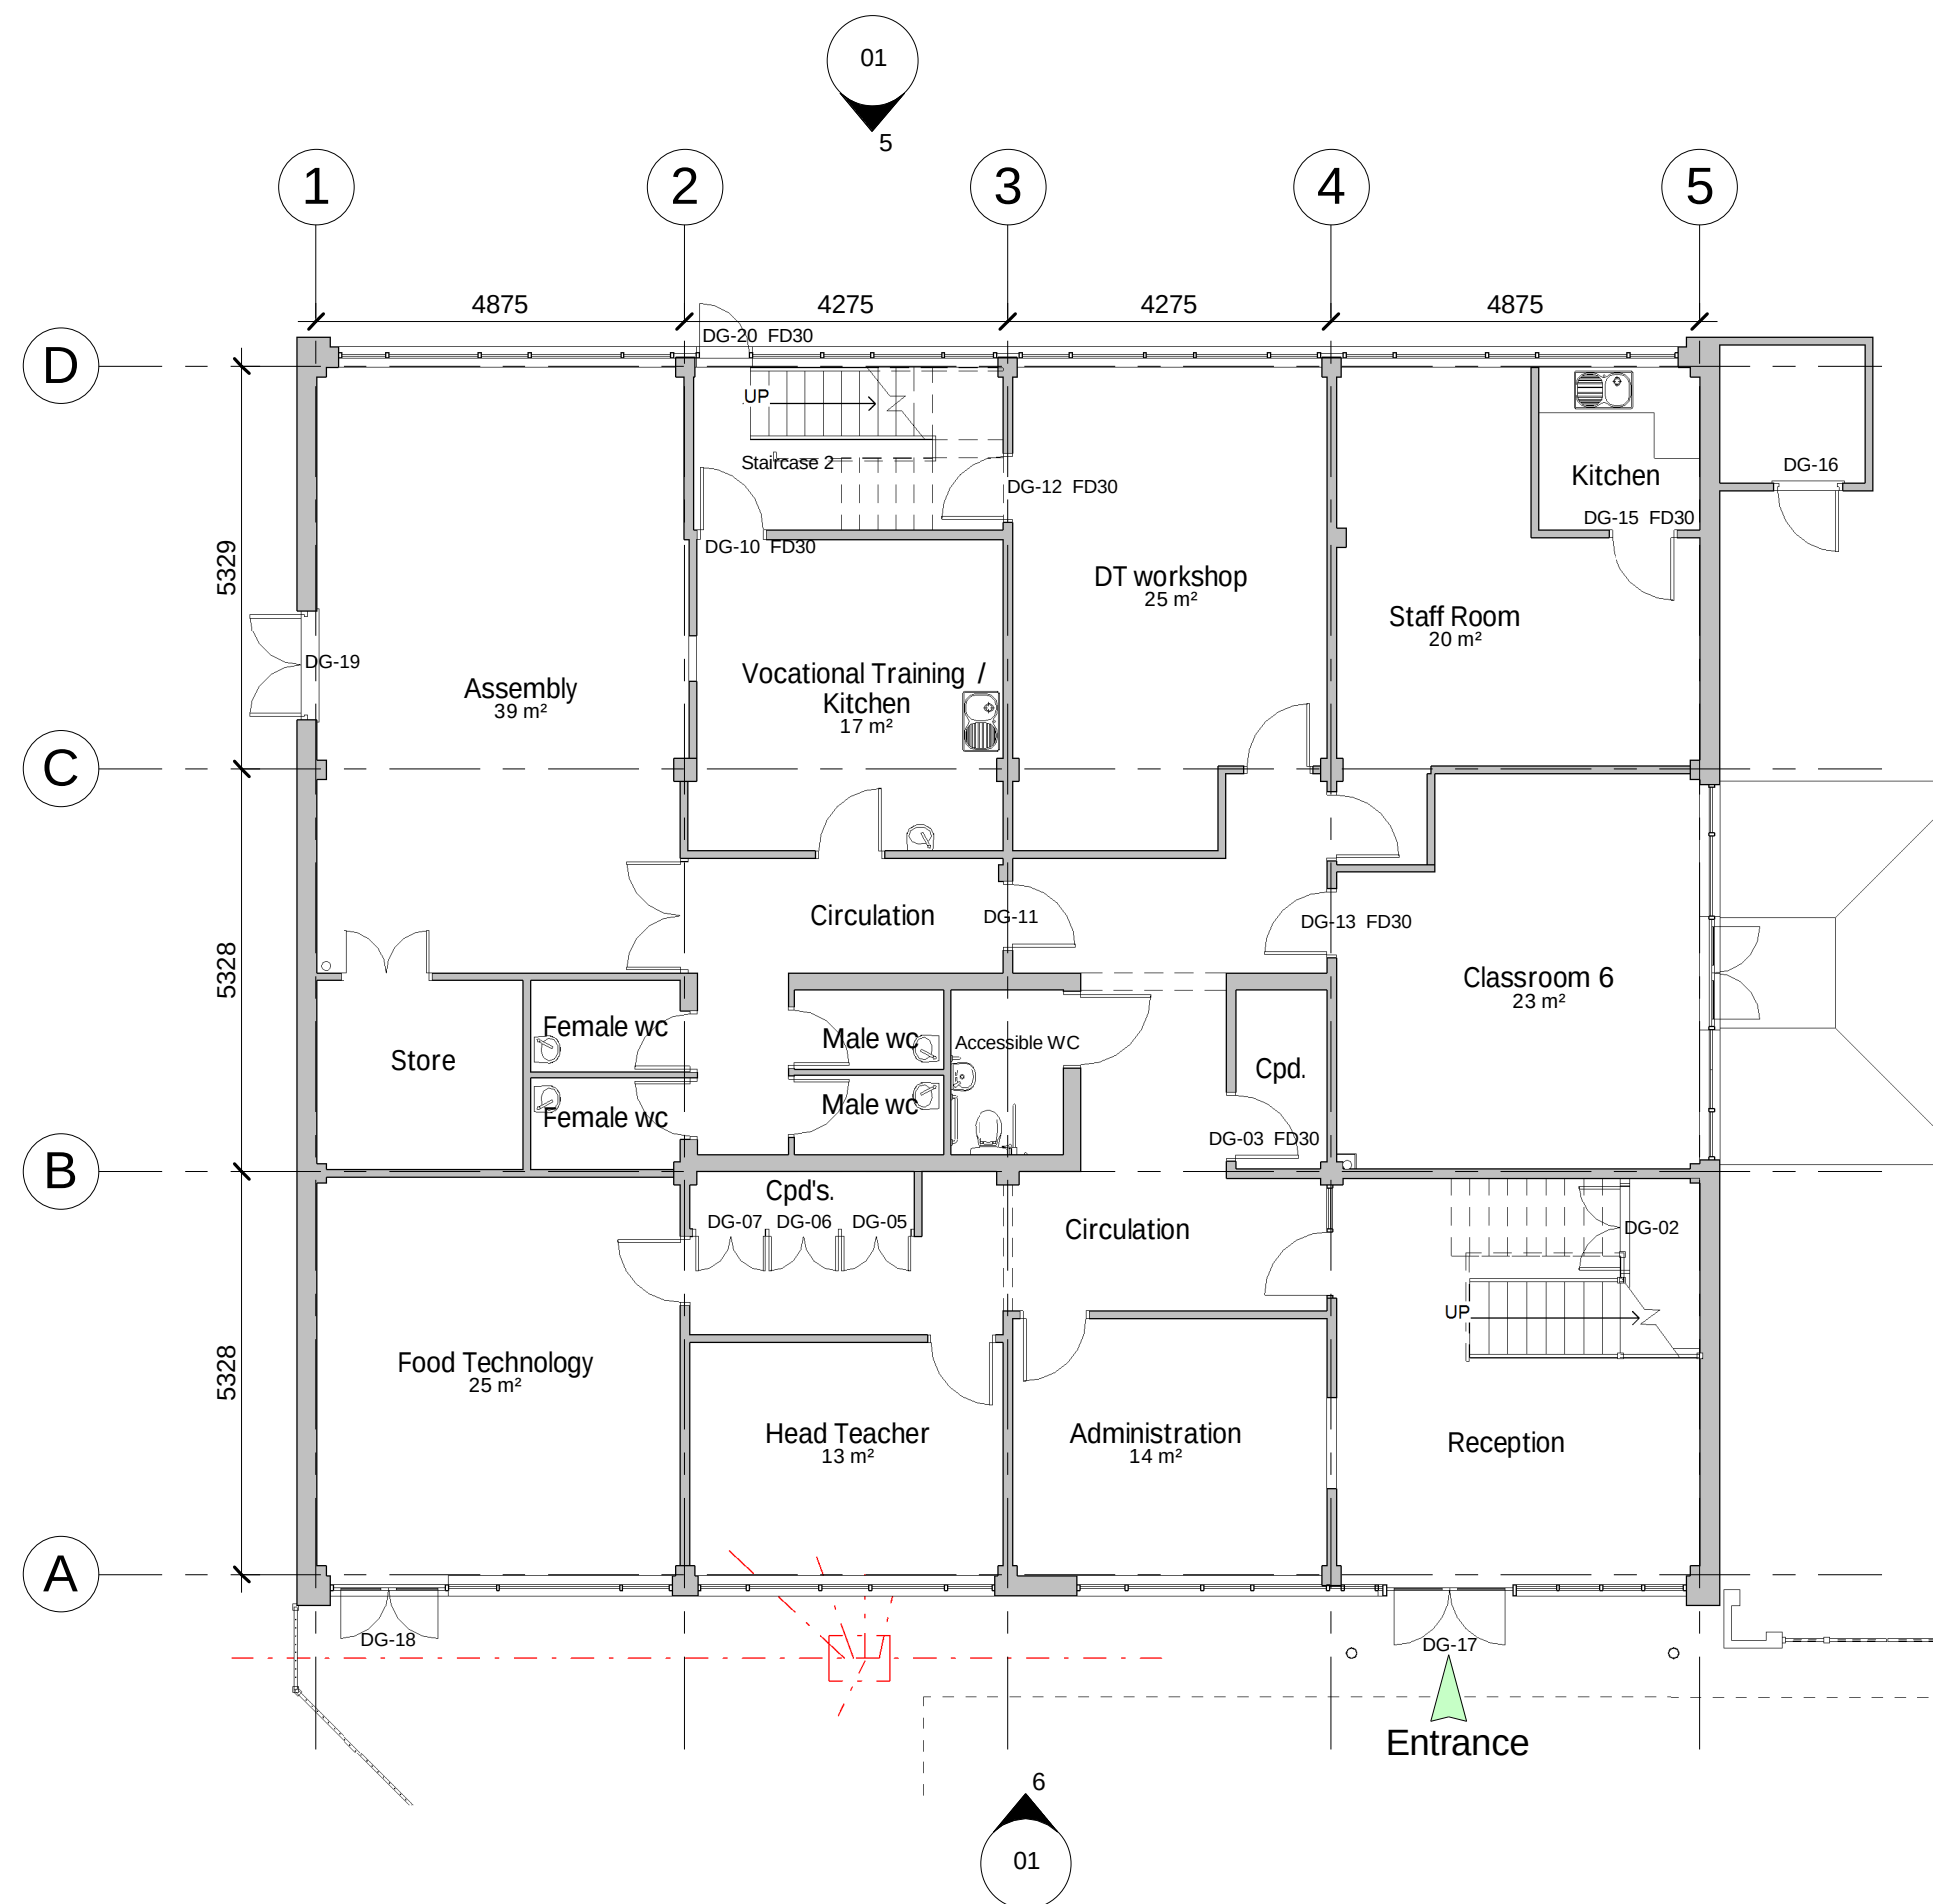


2 L0 - Existing Ground Floor Plan
1 : 100

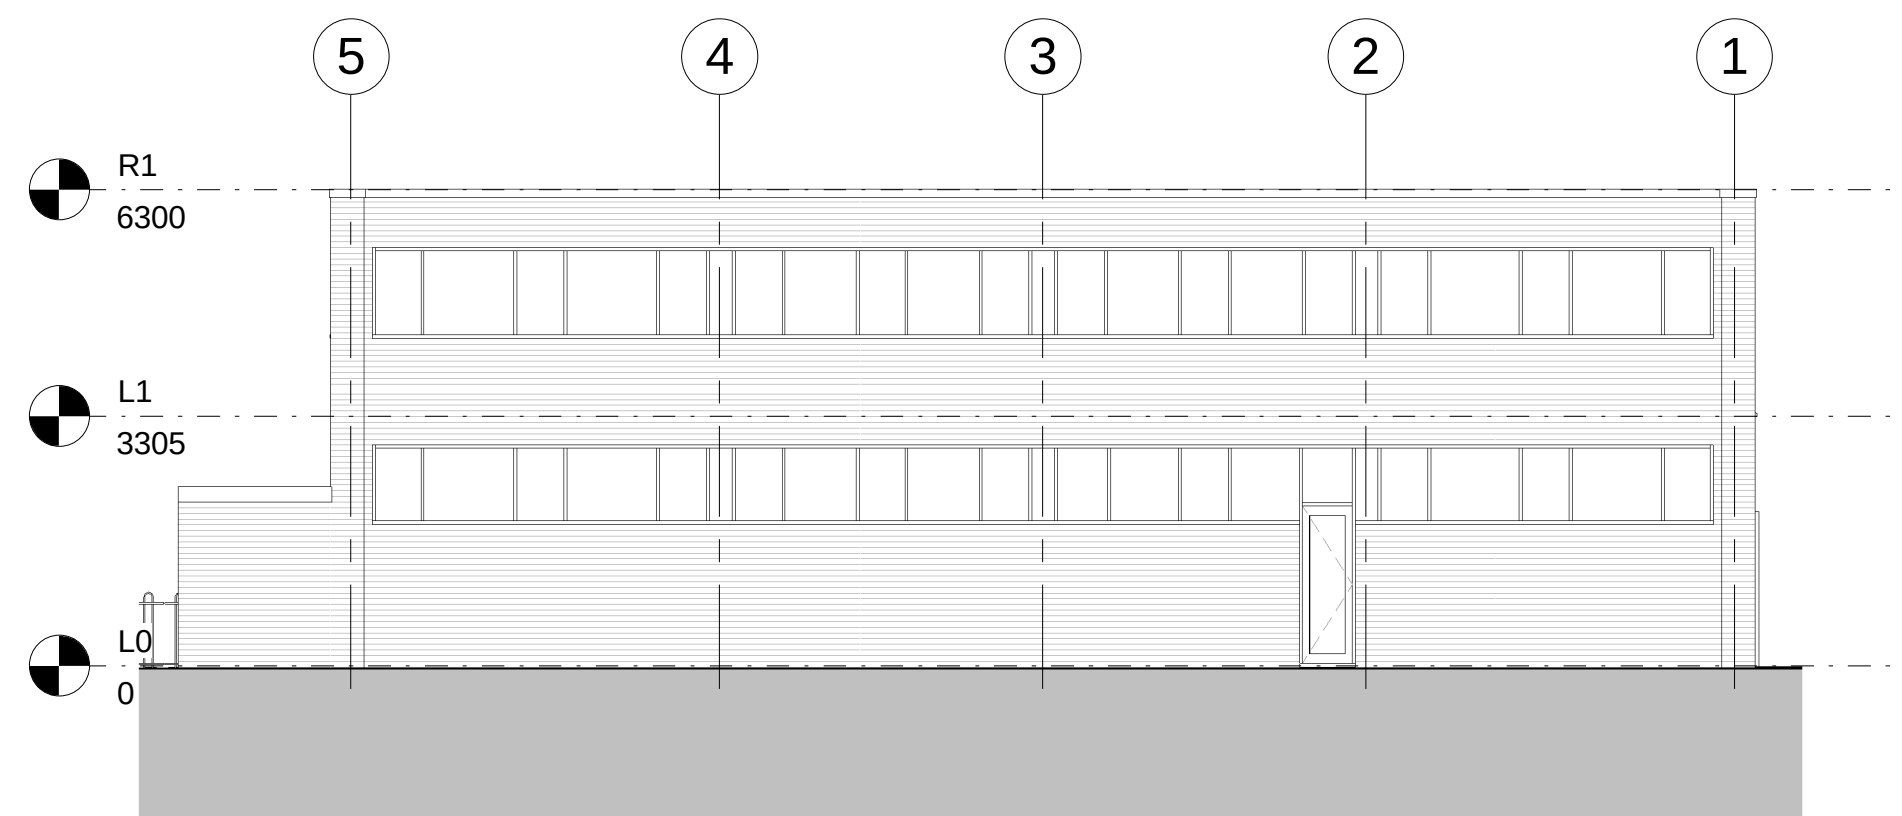


5 North Elevation
1 : 100



6 South Elevation
1 : 100

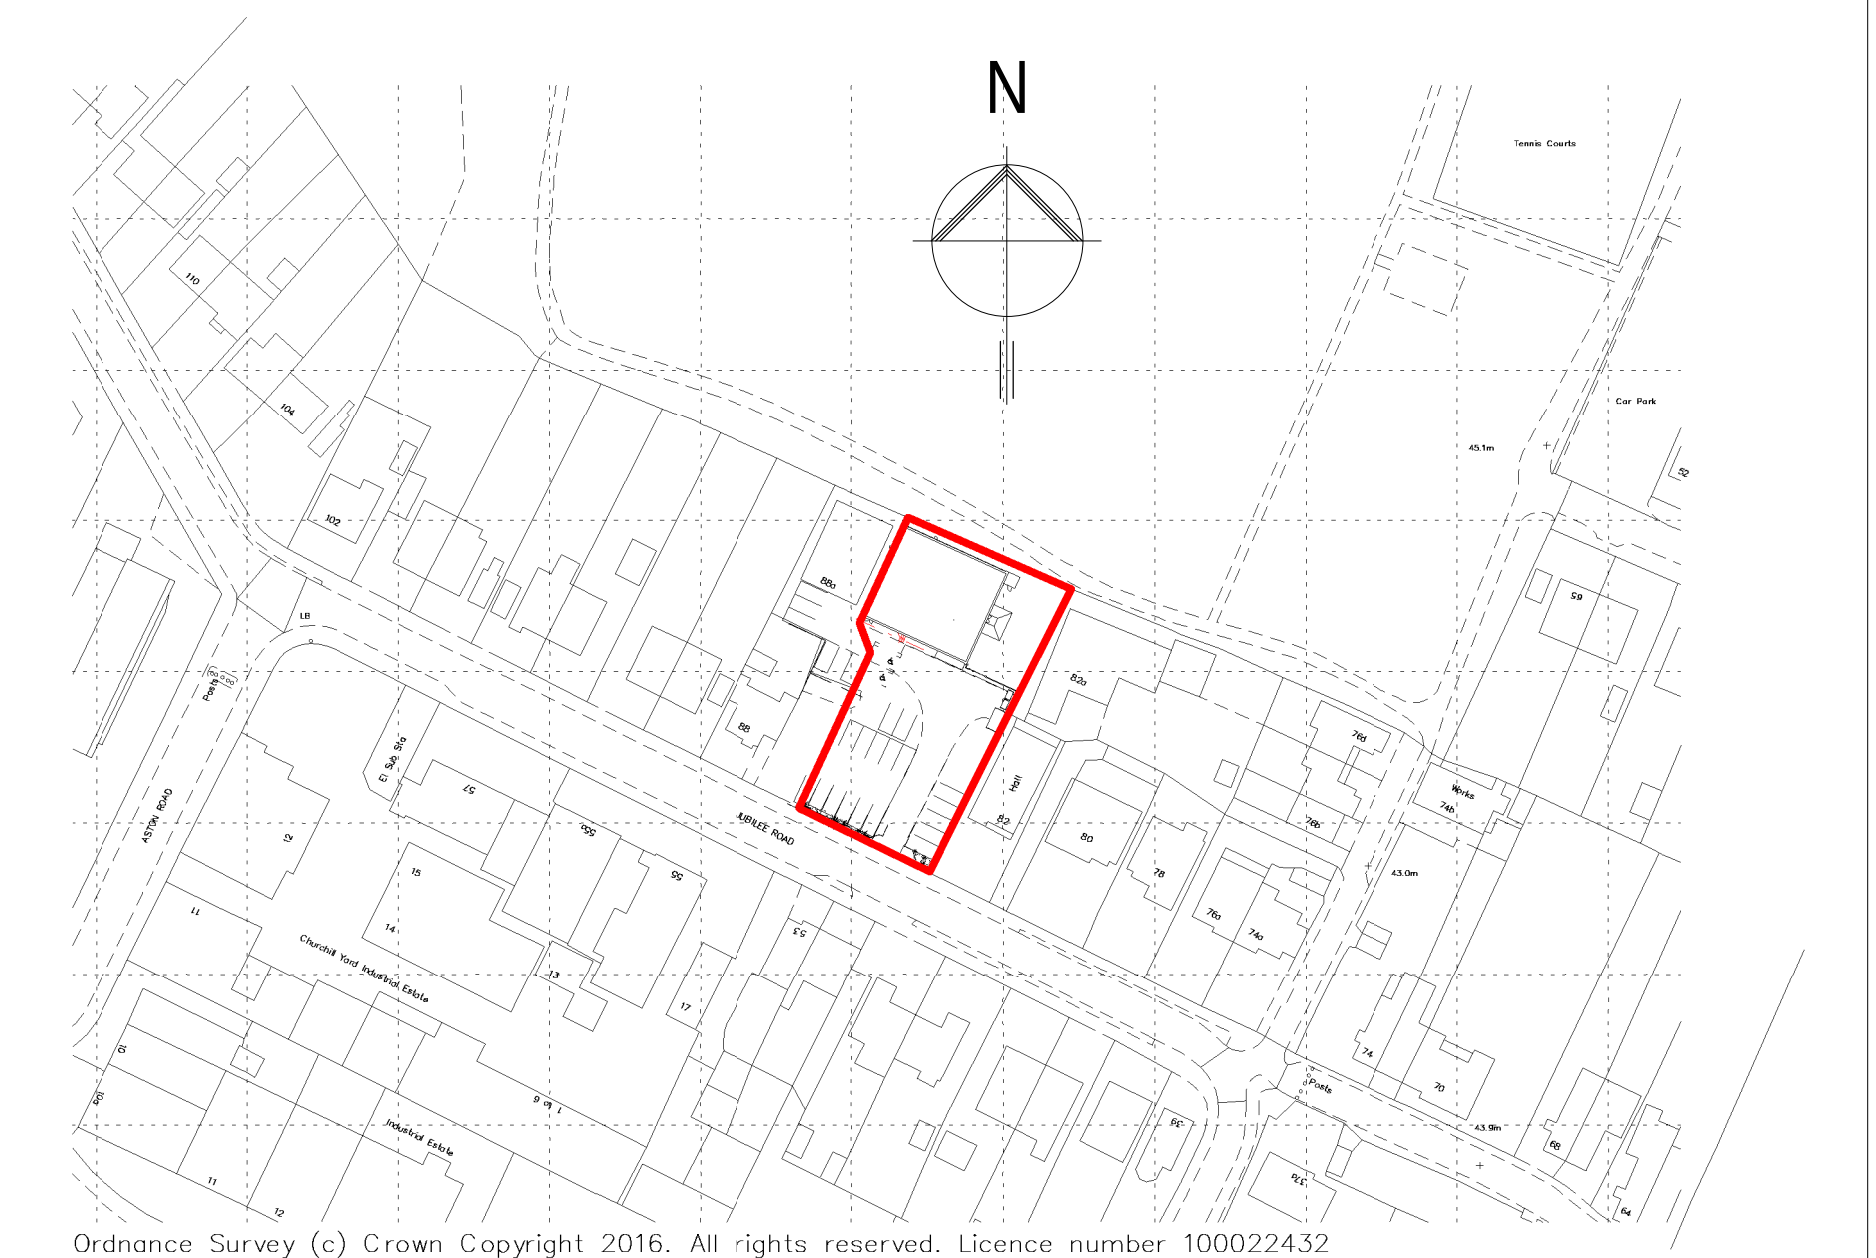

1 Site Location Plan
1 : 1250

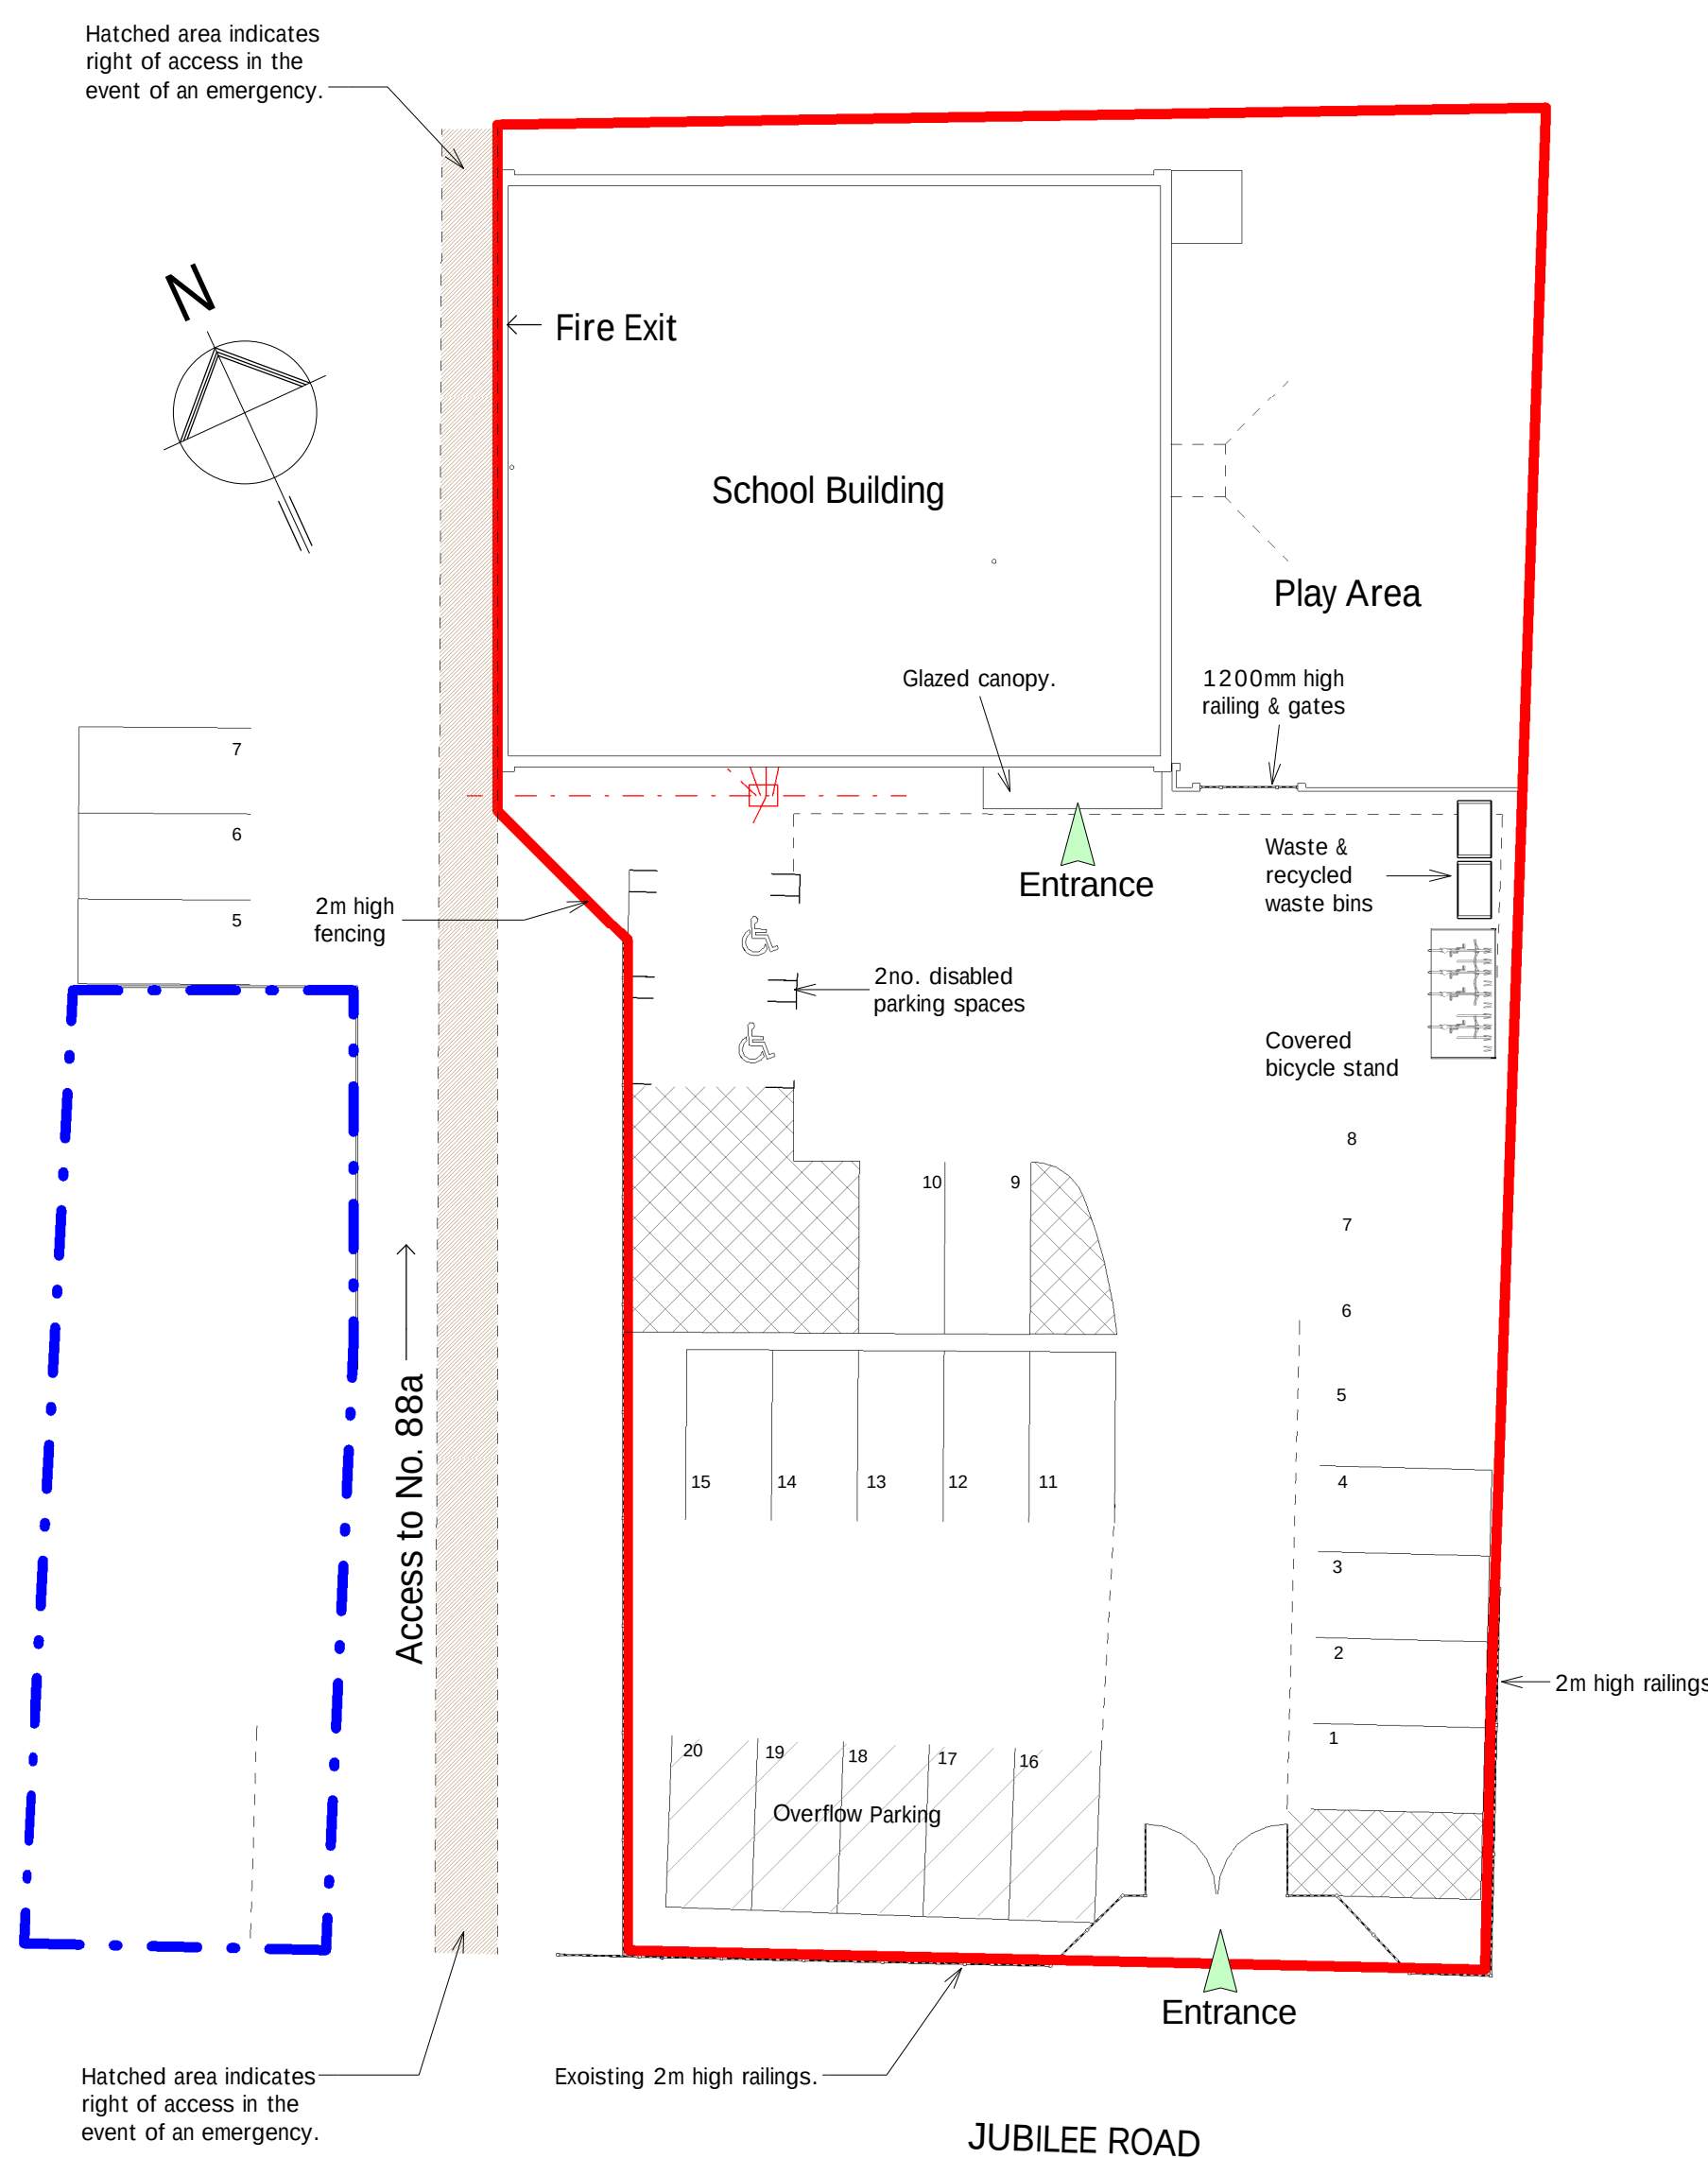

4 Site Plan as existing
1 : 200

B OS license renewed; 17-03-16
A issued FOR PLANNING; 11-03-16 RW

Revision Date Initial

Hillcrest Positive Actions
Positive Outcomes

The Old Post Office, Station Road
Wickham, PO17 5JA
T: 01329 532405
e: admin@axismail.co.uk
w: www.axisarchitecture.co.uk

Axis
ARCHITECTURE
CHARTERED PRACTICE

BIM Enabled Practice

This project was delivered using **Autodesk Revit®**

All dimensions are to be checked on site and any discrepancies reported to the architect before work commences. Figured dimensions only are to be taken from this drawing. This drawing is to be read in conjunction with all relevant consultants and/or specialists drawings/documents and any discrepancies or variations notified to the architect before work commences. This drawing is copyright and may not be reproduced, wholly or in part, without the consent of the architect.

Proposed Extension & New Classrooms
Hillcrest Jubilee School Waterlooville
for Hillcrest Care Ltd

Floor Plans - As Existing

Scale at 1:100 in meters
0 5 9

PLANNING

Scale @ A1 Drawn Checked Date

As indicated RW - 22/06/13

Job Number & Drawing Number Revision

15-079 - 01 B