


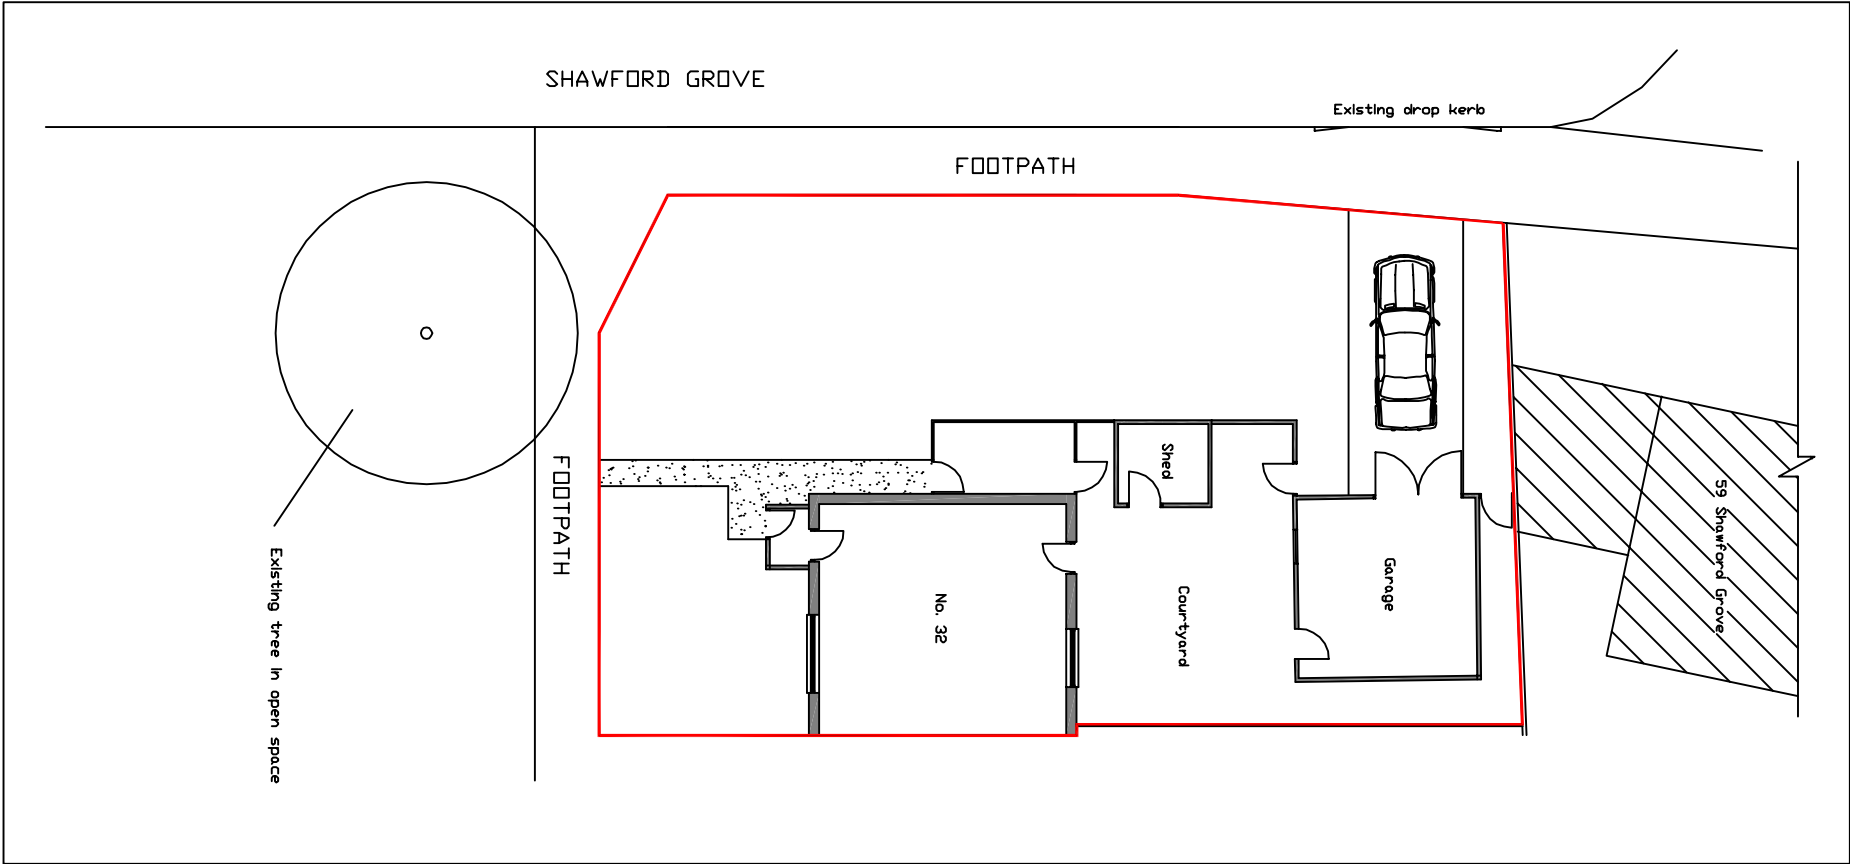


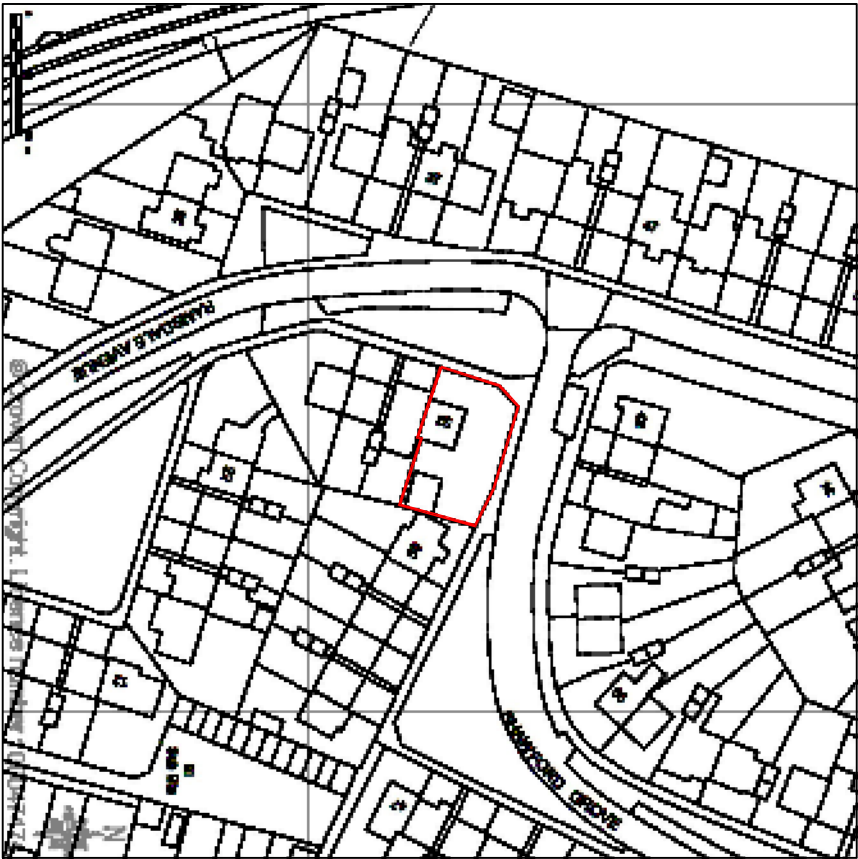

SITE PLAN 1:200

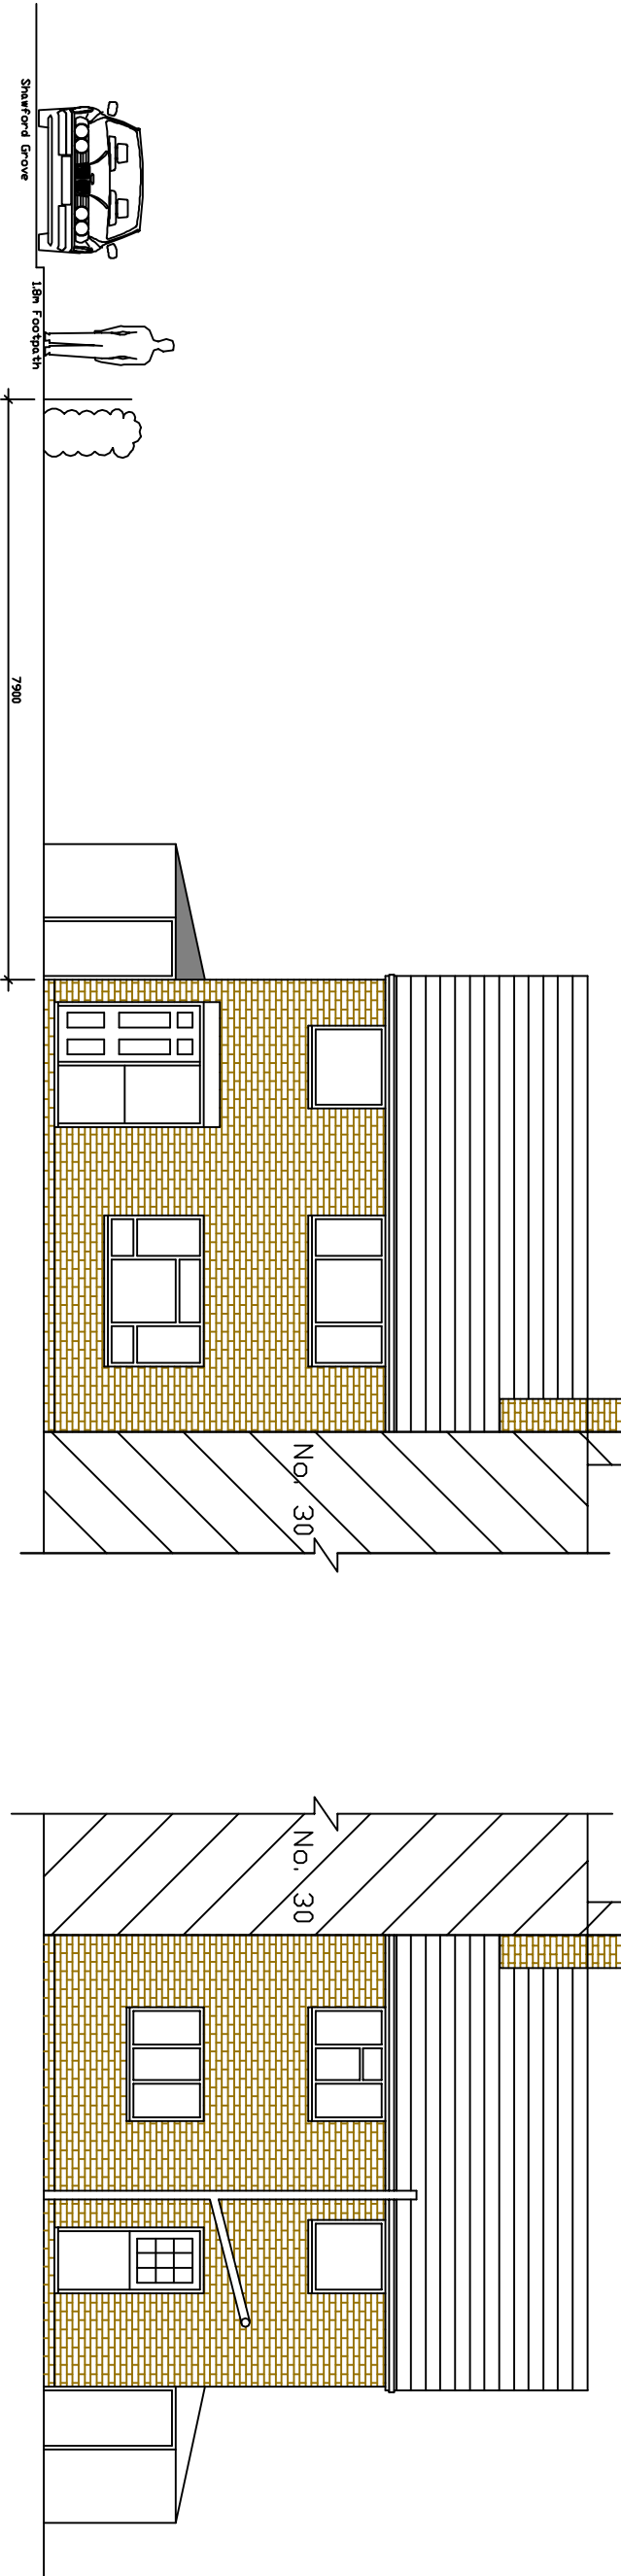

LOCATION PLAN 1:1250

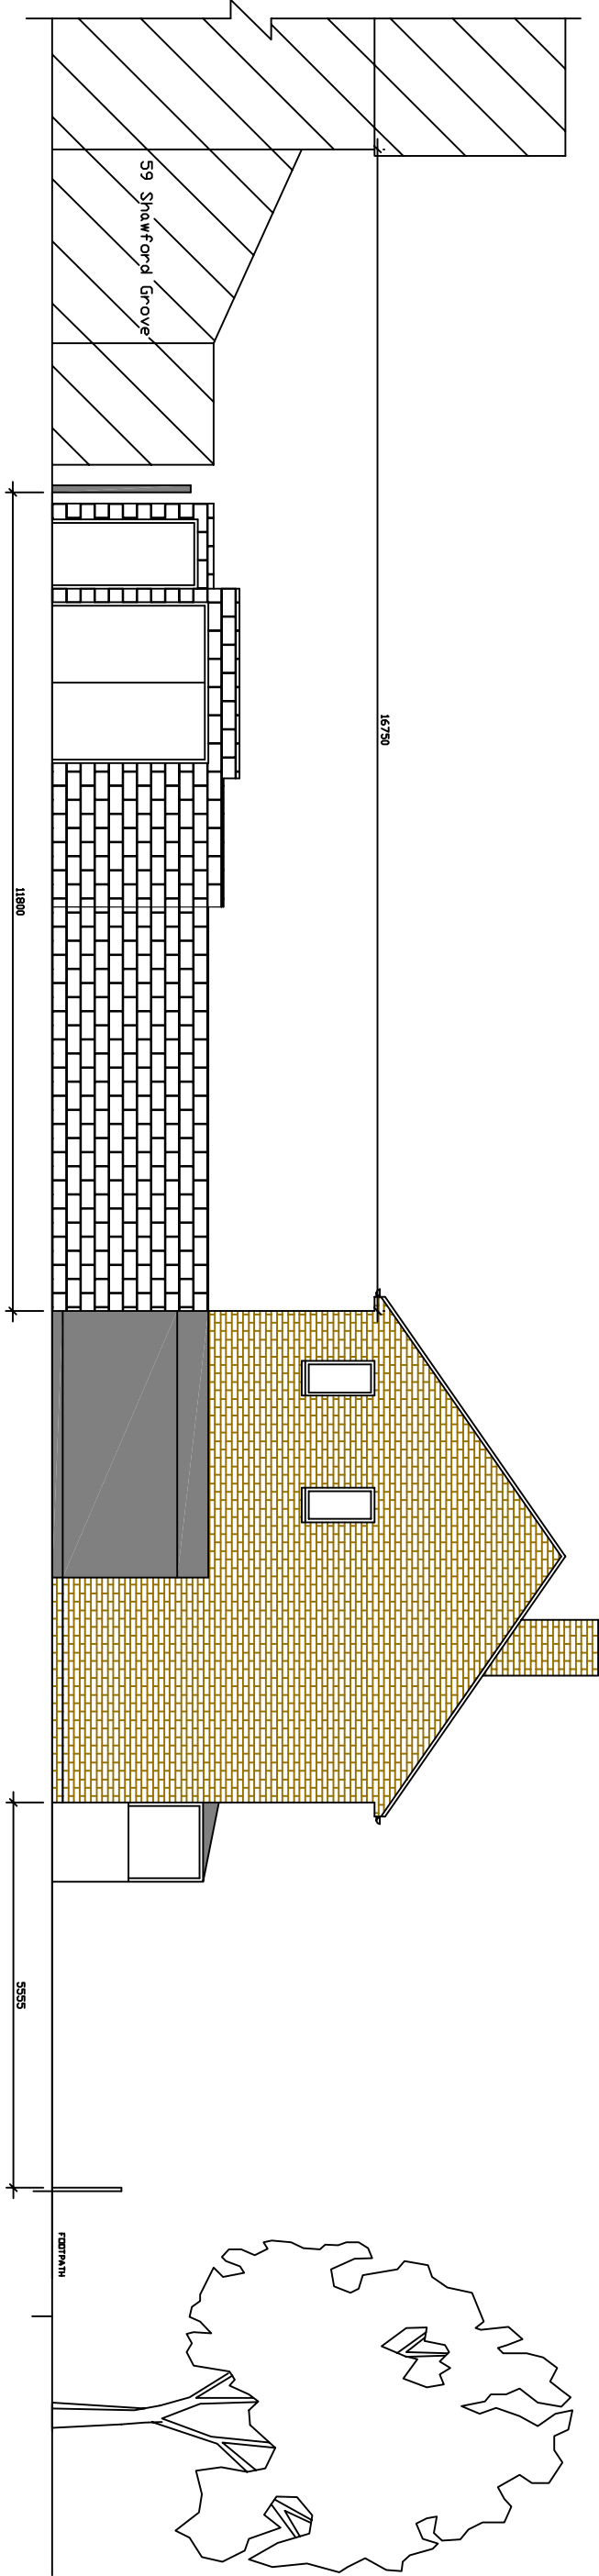

FRONT PHOTO



SIDE PHOTO



|                                                                             |                        |
|-----------------------------------------------------------------------------|------------------------|
| Address:<br>Proposed 2 bed house<br>32 Ramsdale Avenue<br>Havant<br>PO9 4DZ |                        |
| Drawing Title:<br>Existing Plans & Elevations                               |                        |
| Drawing Number:<br>Planning001                                              | Scale:<br>1:100, 1:200 |
| Date:<br>Aug 2015                                                           | Rev:                   |