


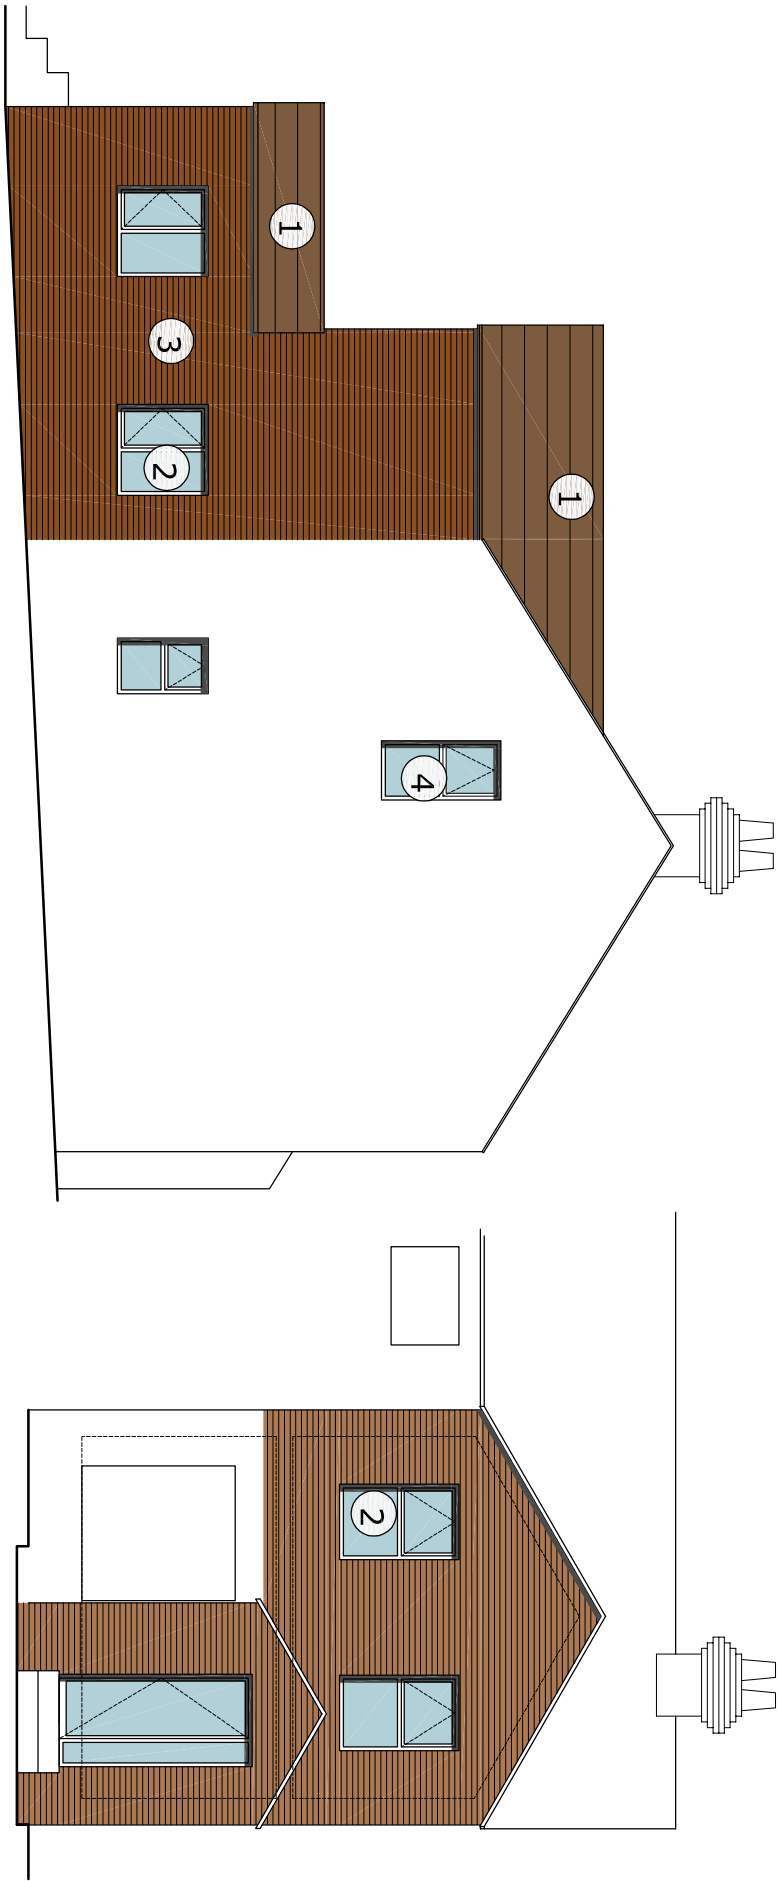

proposed east elevation

proposed south elevation




1 concrete tiles to match existing

2 double glazed windows


3 brickwork to match existing

4 window with obscured glass

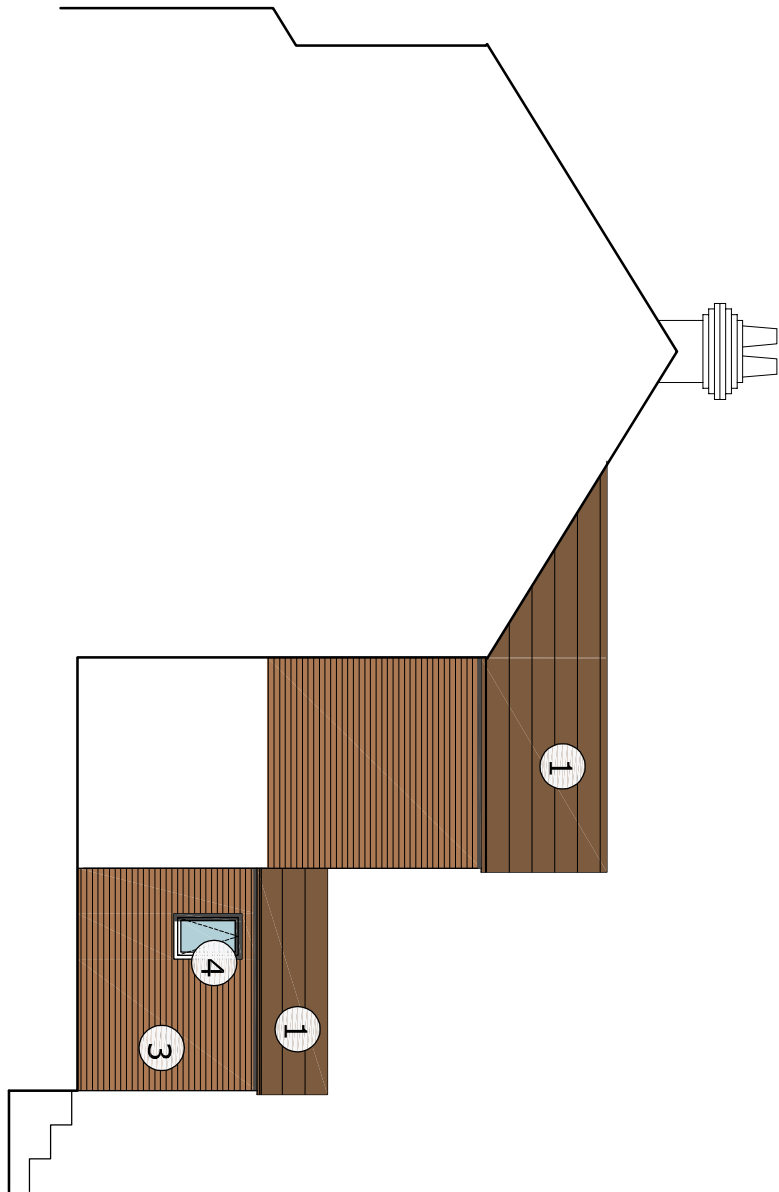

proposed west elevation

planning issue only

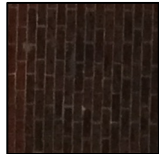


this drawing is not for construction
this drawing is the property of:
dwell design
28 beaconsfield avenue
cosham
portsmouth
po6 2pt

revisions
-/-

scale bars

1:100

 

scale
1:100 @ A3

job name
11 silvester road

date
april 15

job number
15009

drawing number
(pl)05

drawing name
proposed elevations

status
planning

revision
-

dwell design ltd