


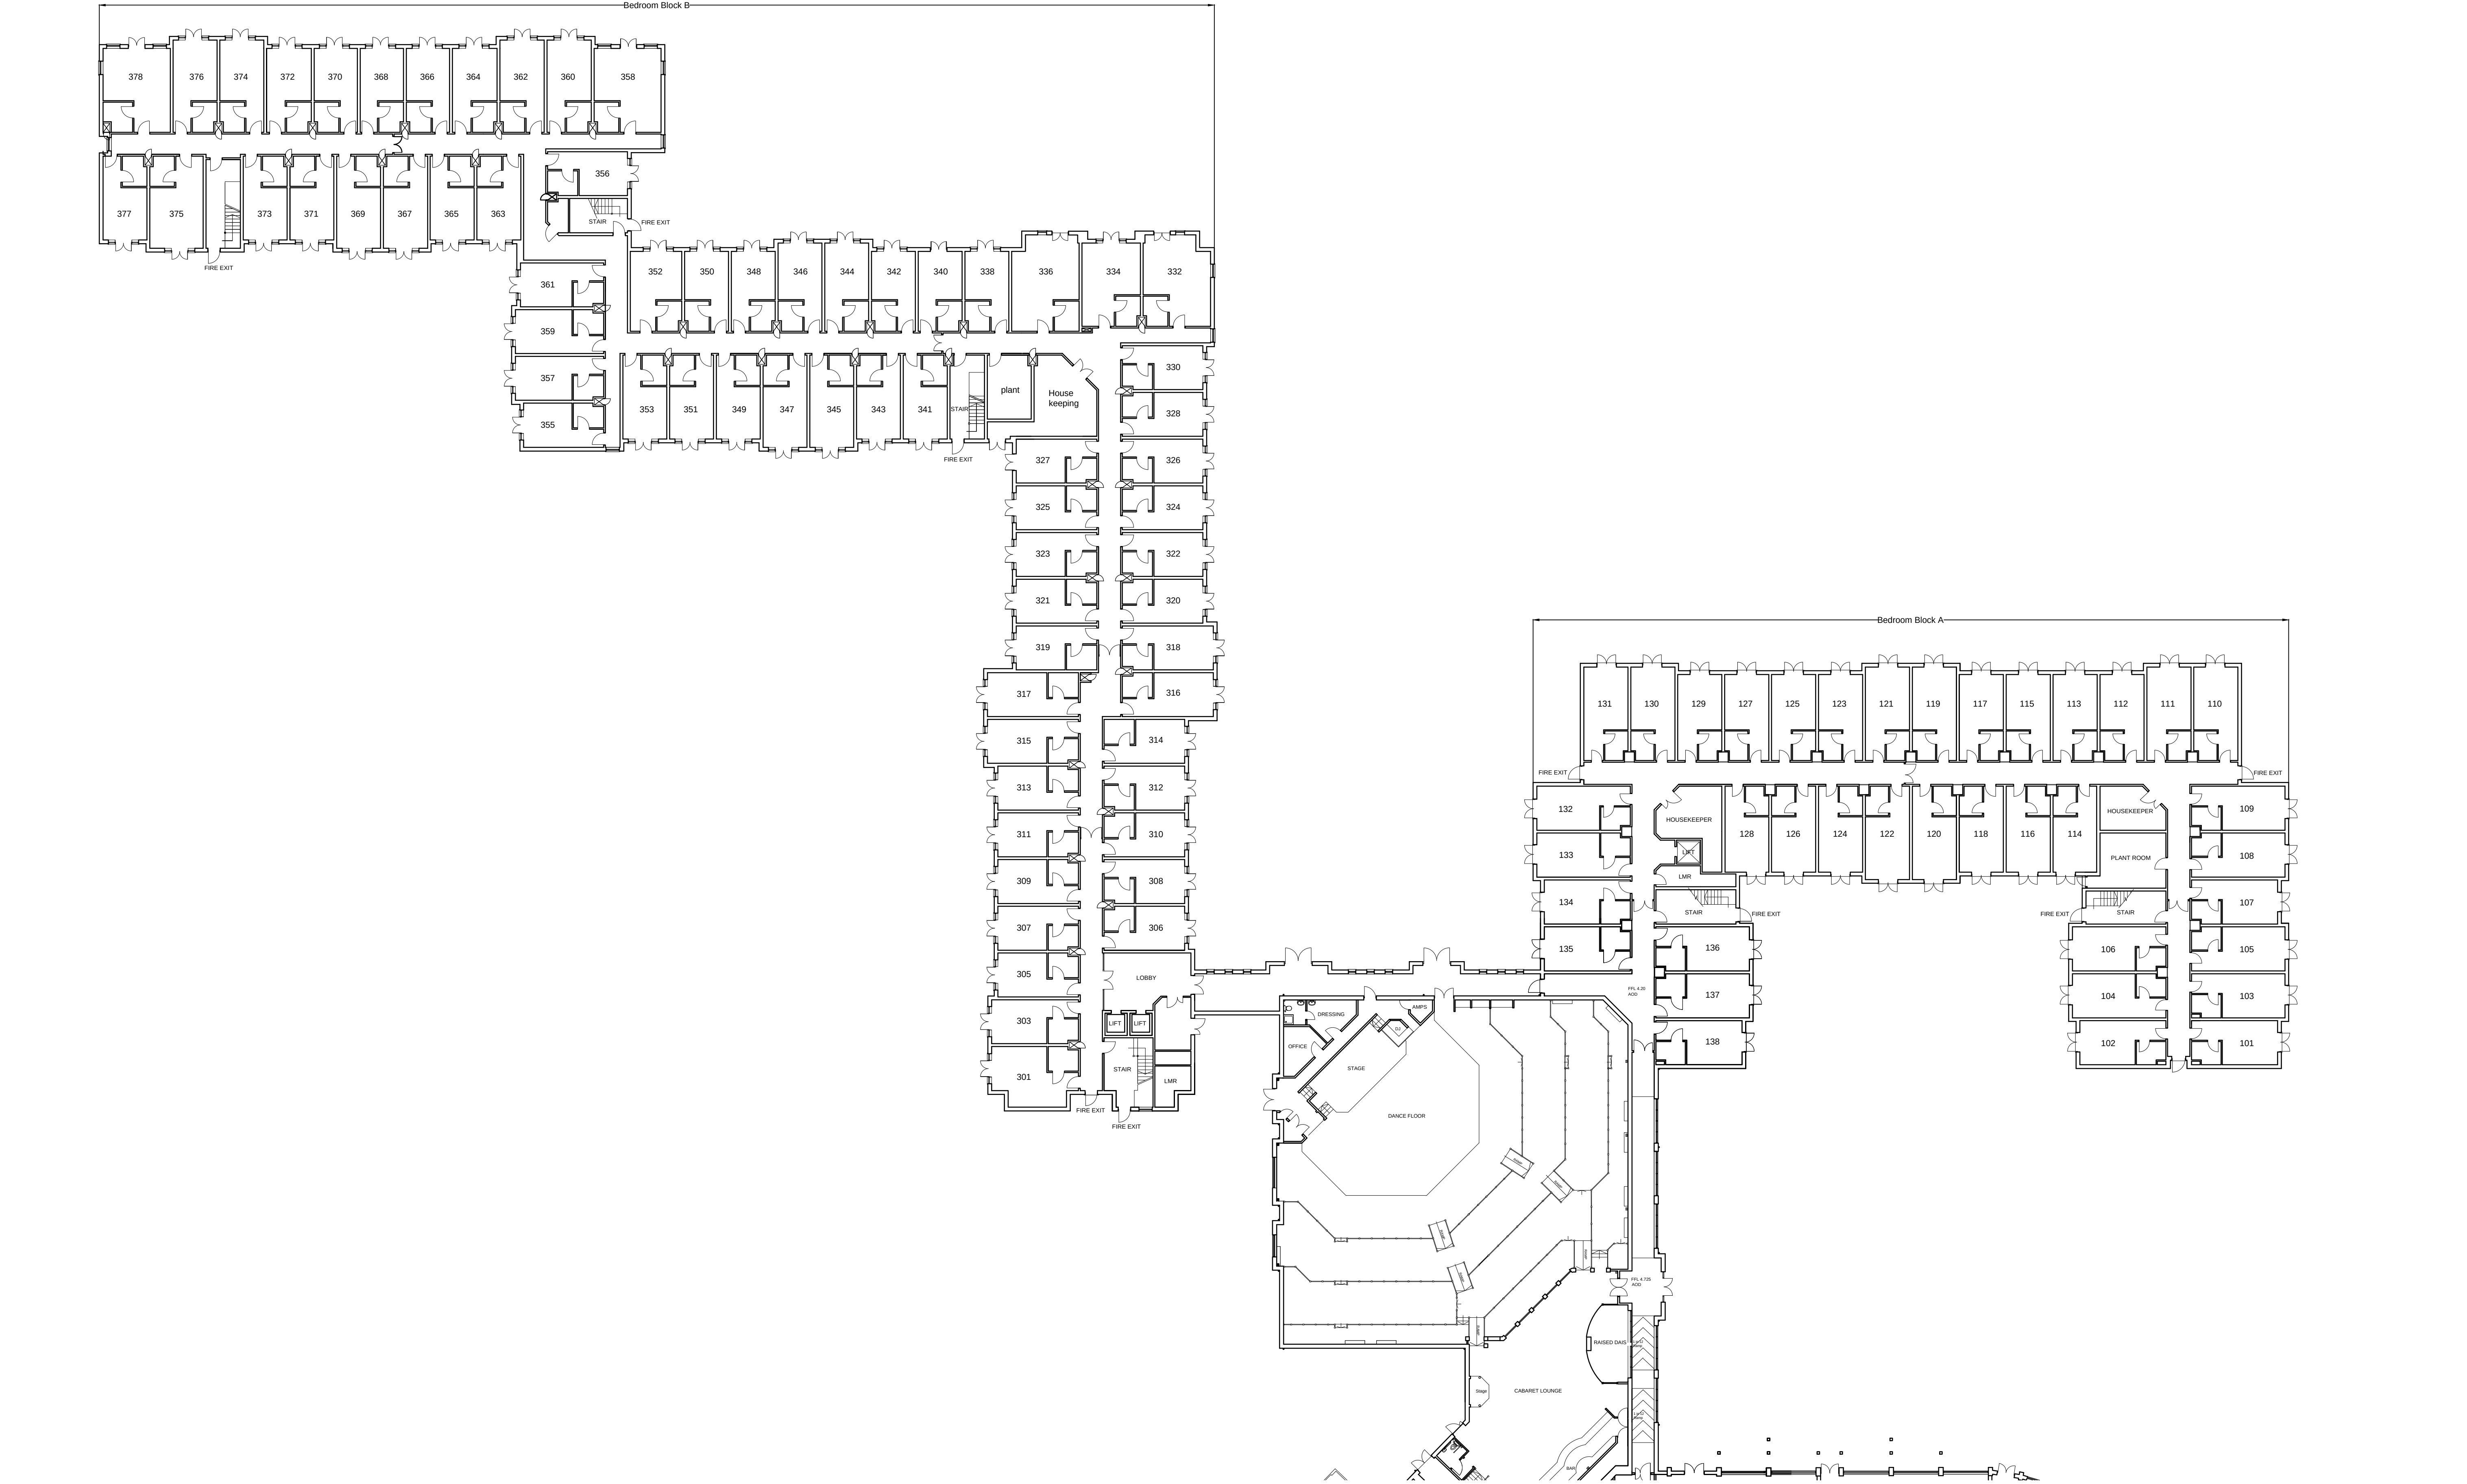

notes:

revisions:

revisions:

Warner Leisure Hotels
Balcony Additions
Sinah Warren, Hayling Island
drawing information title:

**Existing Ground
Floor Plan**

status:
date:
scale:
drawn:
chk'd:


Information
July 15
1:250 @ A1
JP
JS

pwparchitects

PWP Architects Ltd 61 South Street, Havant, Hampshire PO9 1BZ
t: 02392 482494 f: 02392 481152

e: design@pwp-architects.com
w: www.pwp-architects.com

job: **5256** dwg: **1200** rev: **/**

 

NOTE: The contractor is responsible for checking all site dimensions and levels. These should be checked prior to the ordering of any components and before the commencement of the works. All discrepancies should be brought to the attention of the Contract Administrator.