



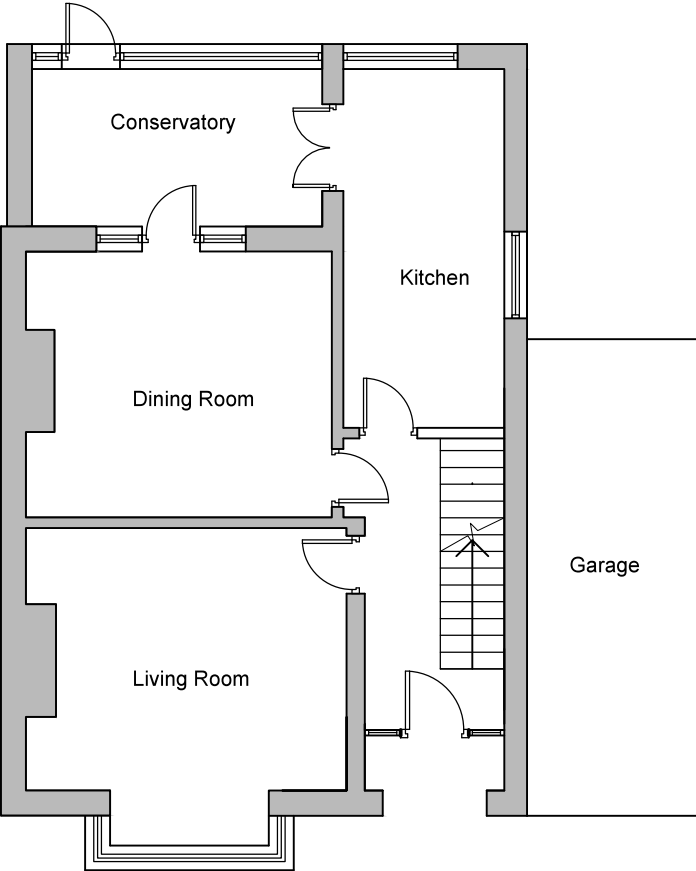

Ground Floor Plan      Scale 1:100

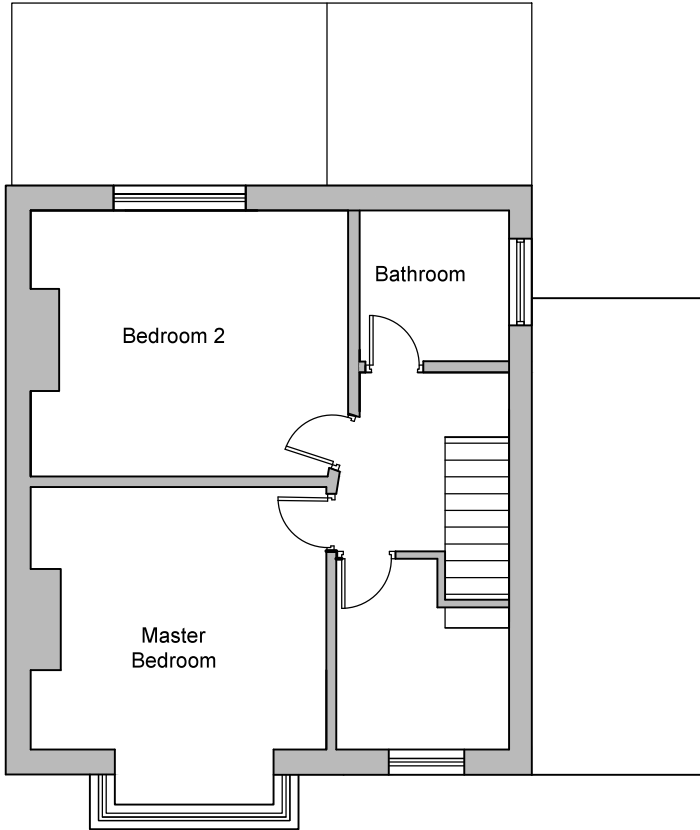

First Floor Plan      Scale 1:100

|   |       |                   |
|---|-------|-------------------|
|   |       |                   |
| Rev.   | Notes | Date              |
| <div><div><div><div>jbA</div></div><div><div>JB ARCHITECTURE</div><div>The Bricks, Manor Farm Barns<br/>Chichester, West Sussex,<br/>PO20 7PL</div><div>T: 01243 785342<br/>E: admin@jbarch.co.uk<br/>W: www.jbarch.co.uk</div></div></div></div> |       |                   |
| <div>Project<br/>17 Winifred Road<br/>Waterlooville<br/>Hampshire<br/>PO7 7TD</div>   |       |                   |
| <div>Drawing<br/>Existing Plans</div>   |       |                   |
| Drawn By<br>CC   |       | Scale<br>as shown |
| Date<br>FEB 2015   |       | Revision<br>A     |
| Drawing No.<br>1156-DPA-03   |       |                   |