



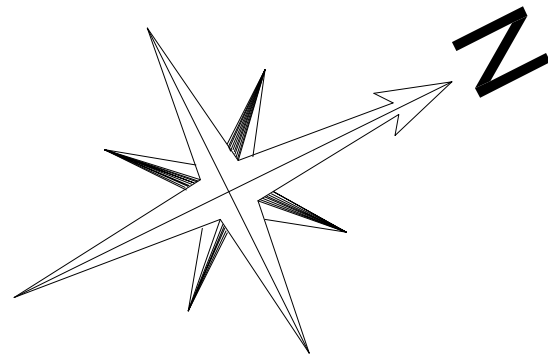

Notes

- Contractors must check all dimensions on site. Only figured dimensions are to be used. Discrepancies must be reported to the Architect or Engineer before proceeding. This drawing is copyright.
- Reproduced from OS Sitemap @ by permission of Ordnance Survey® on behalf of the Controller of the Majesty's Stationary Office. © Crown copyright 2008. All rights reserved. Licence number: 100007126.

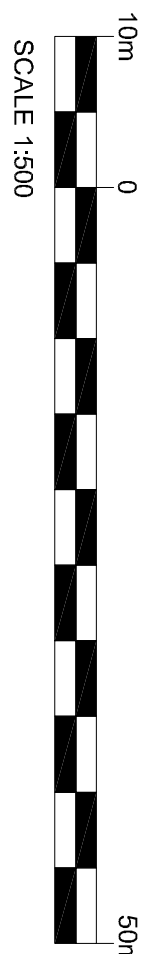

ISSUED FOR PLANNING

Revision	Description				Drawn	Checked	Date		
Preliminary	☐	Information	☐	Tender	☐	Construction	☐	As Built	☐



Woods Hardwick
Architects, Engineers and Development Consultants

Title
**TESCO HAVENT EXTRA
PROPOSED CLICK AND COLLECT POD**

Detail
**PROPOSED SITE PLAN
AND DIRECTIONAL SIGNAGE**

15-17 Godington Road
Bedford MK43 3JH
United Kingdom
T: +44 (0)1234 26862
F: +44 (0)1234 353034
m@woods@hardwick.com
www.woods@hardwick.com

Scale 1:500850@A1 Date JUNE 15 Drawn AD Ck: RT

17464-P004

Please consider the environment before printing this drawing

1863

Click & Collect

340

G5

Gantry Slat

Retain existing Gantry & general appearance. Insert new blue Click & Collect slat in first position on gantry satisfying order of colour slats to suit.

1250

Click+Collect Groceries

1250

2100 min

Front

D1

Click & Collect Directional Sign

1250x1250mm

Page Mounted

Back

1250

Click+Collect Groceries

1250

2100 min

Front

D2

Click & Collect Directional Sign

1250x1250mm

Page Mounted

Front

1250

Click+Collect Groceries

1250

2100 min

Front

D3

Click & Collect Directional Sign

1250x1250mm

Page Mounted

Front

17464-P004