




0 1 2 3 4 5 scale 1:50 m.
0 2 4 6 8 10 scale 1:100 m.

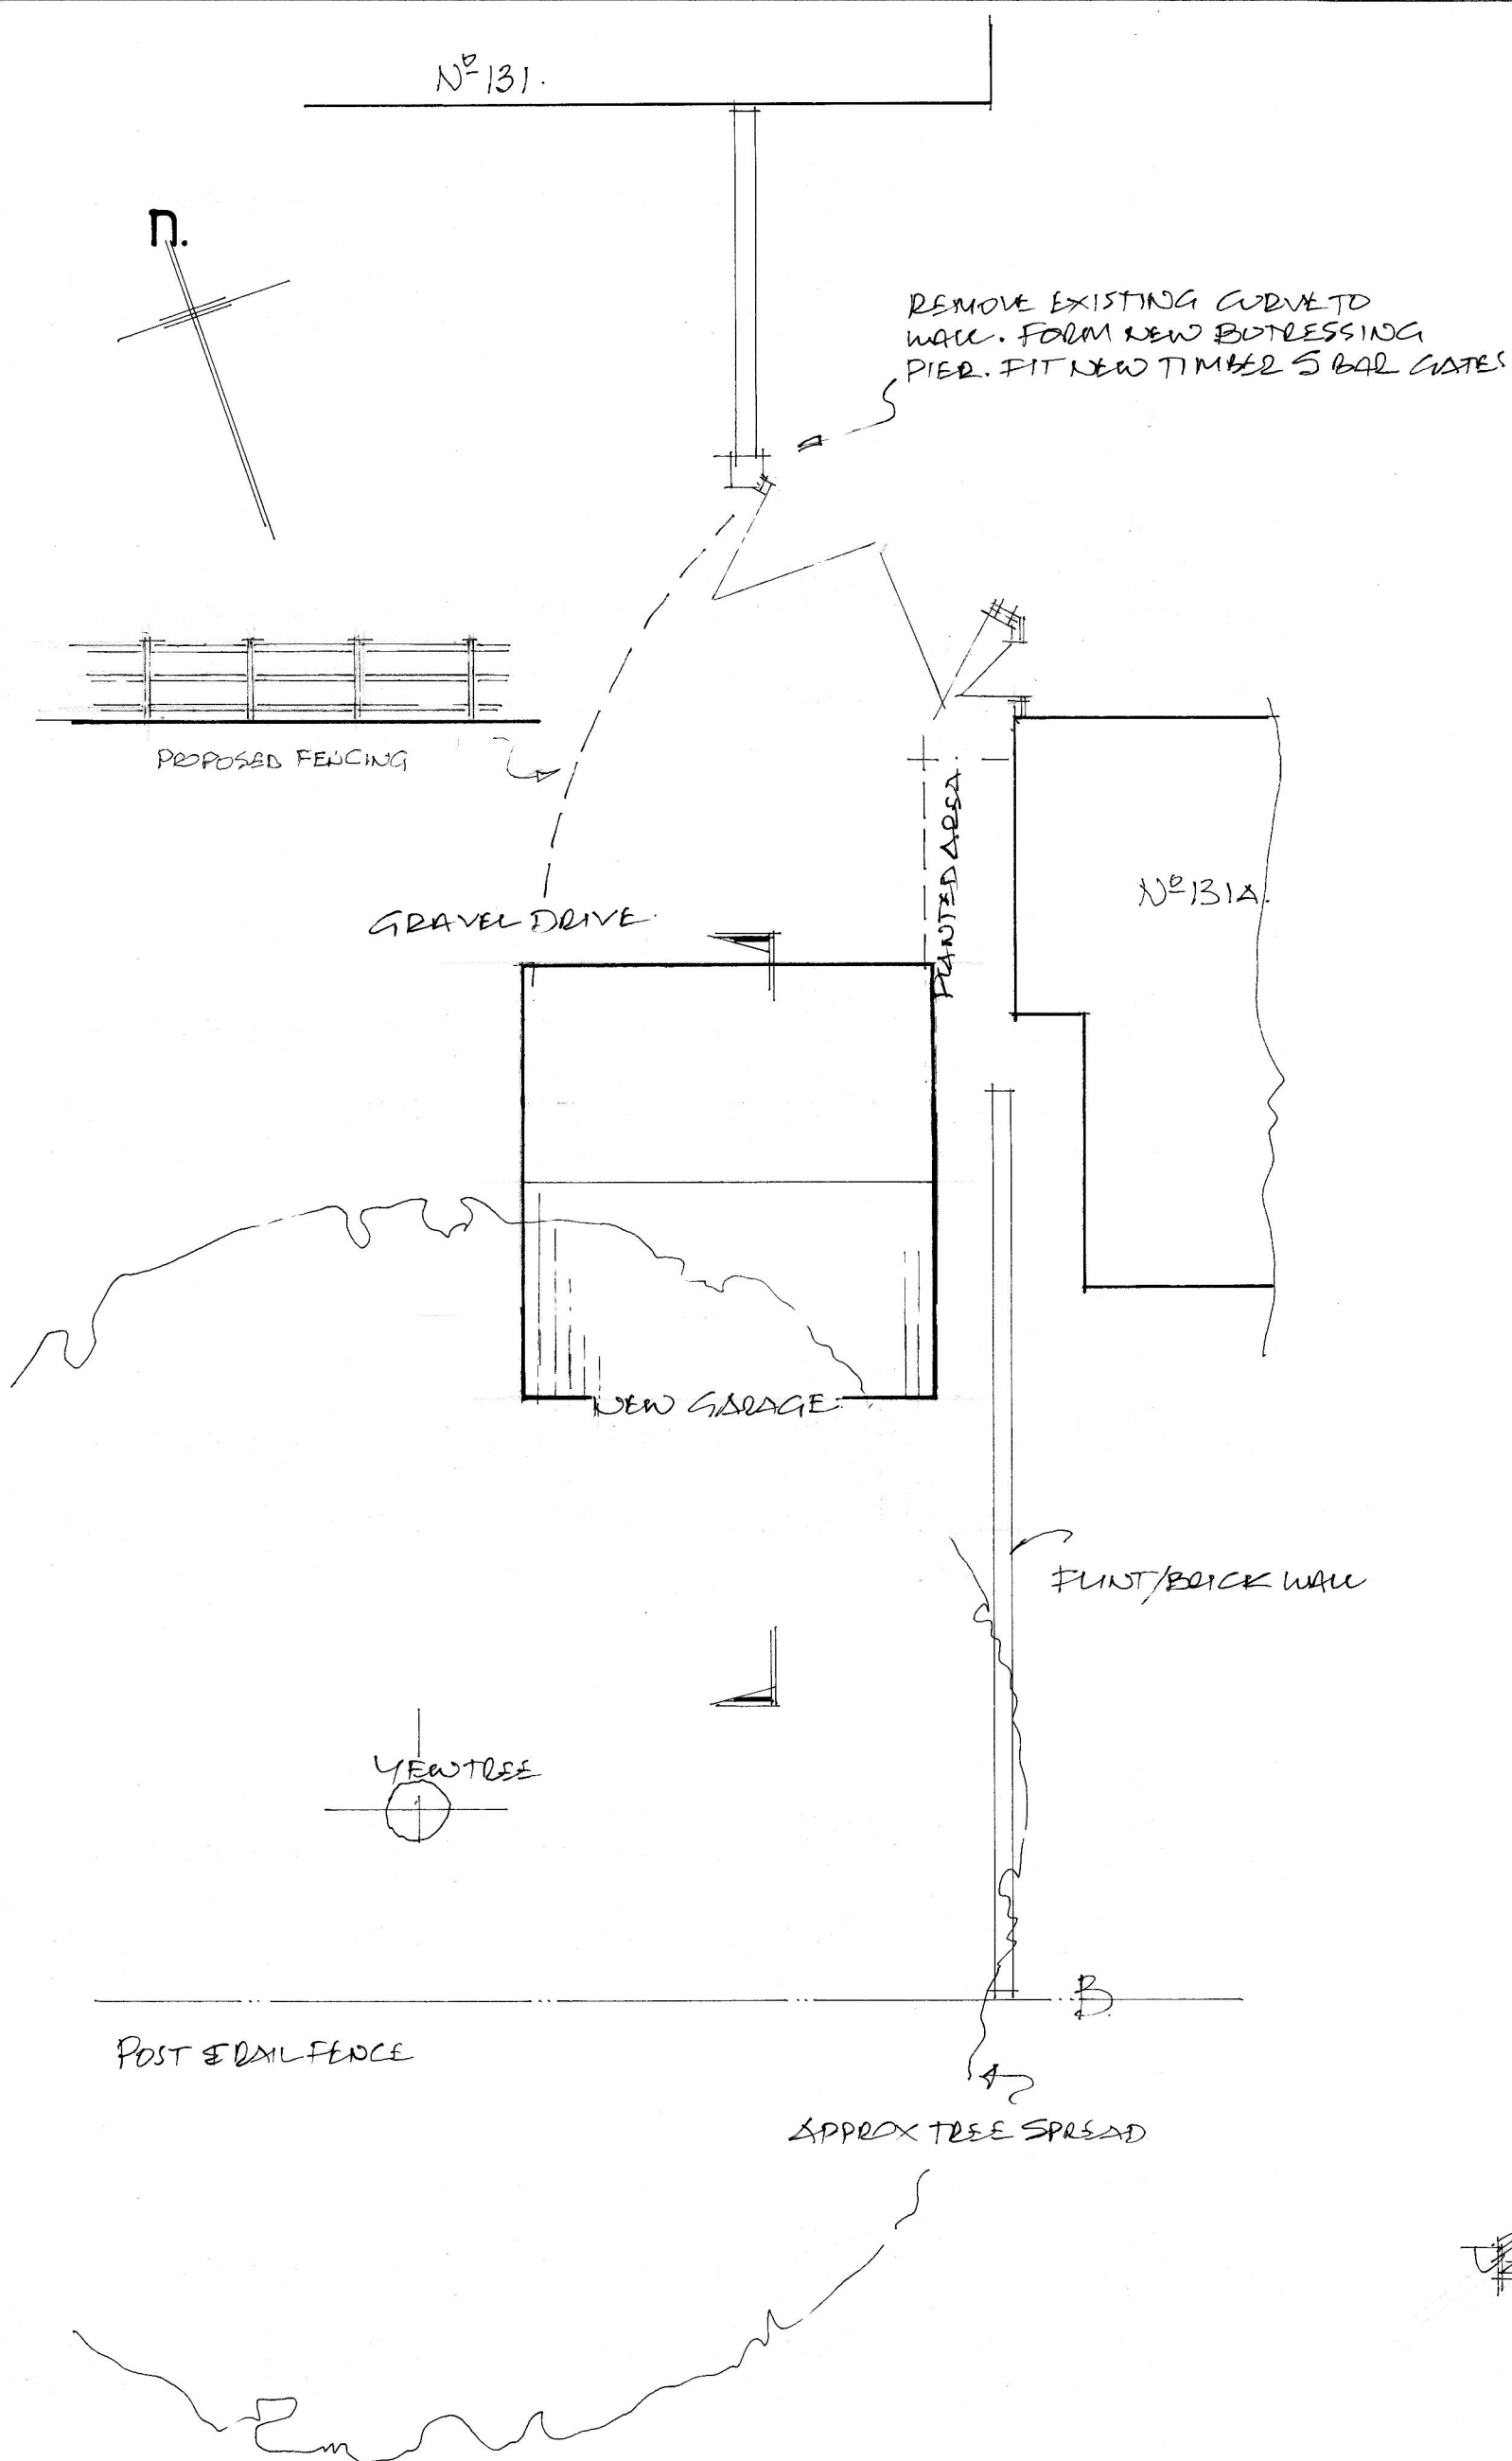


site layout & roof plan.

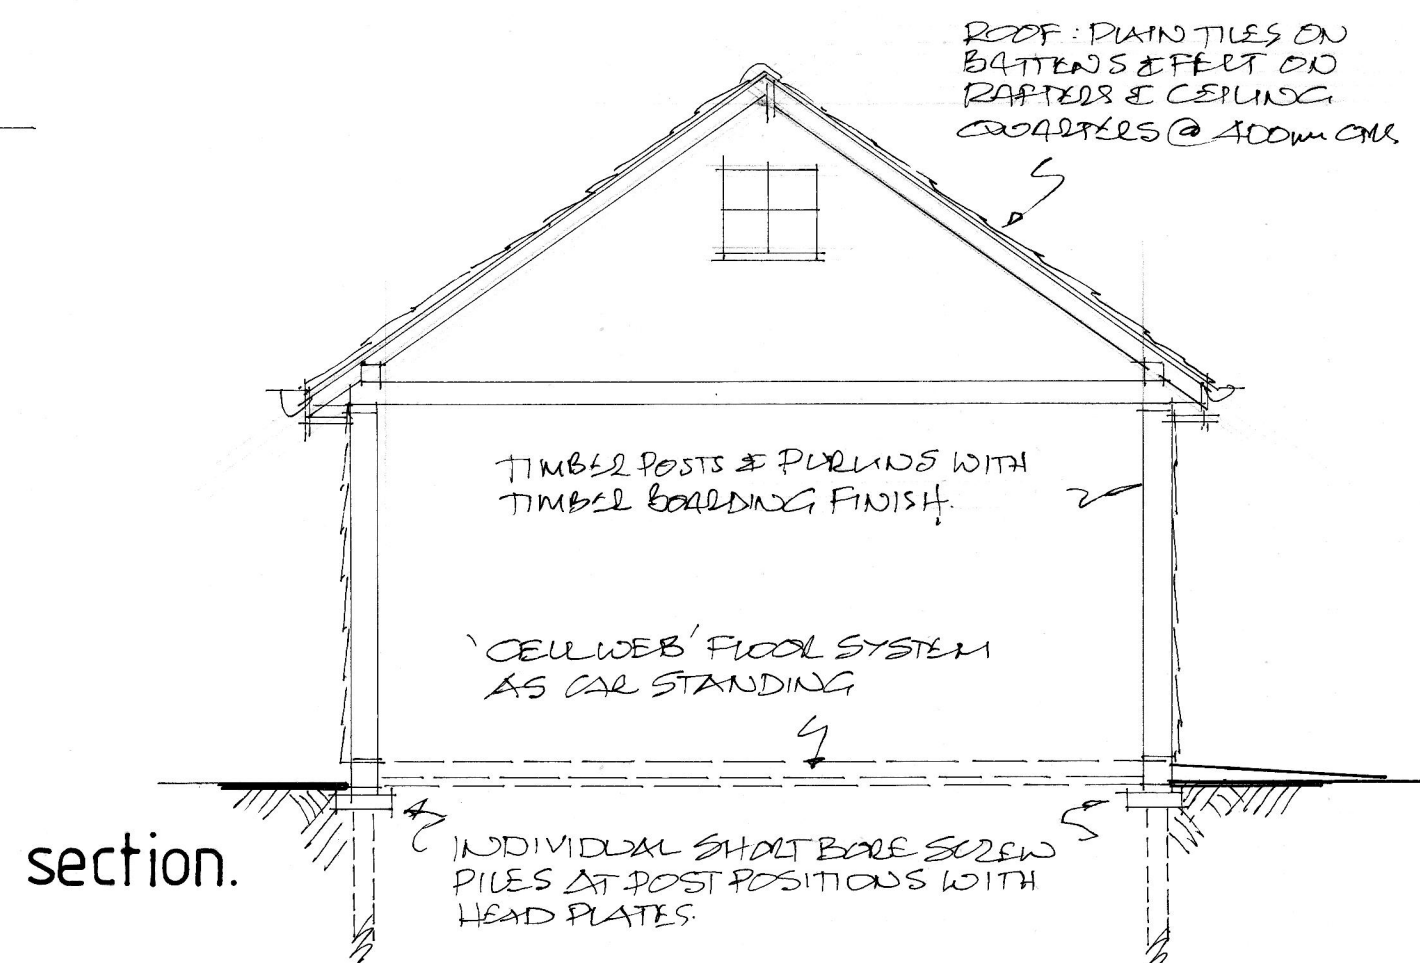


section.

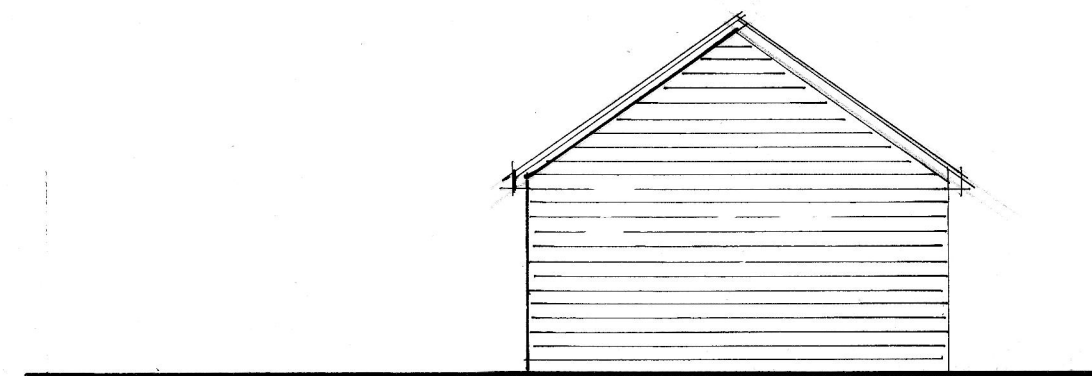


east.

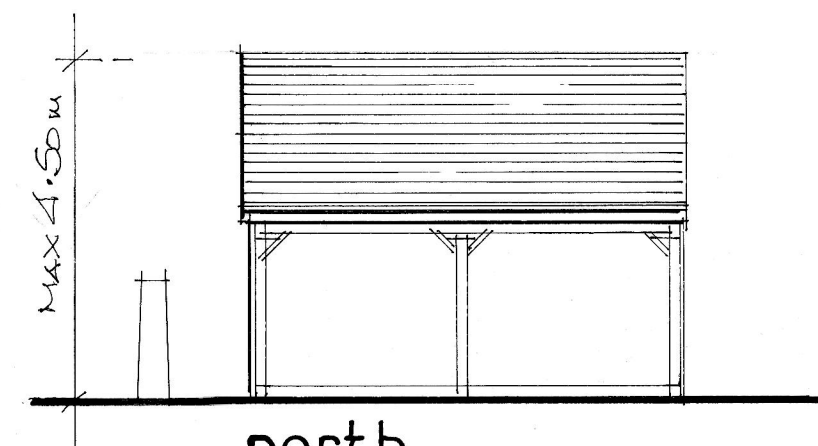


north.

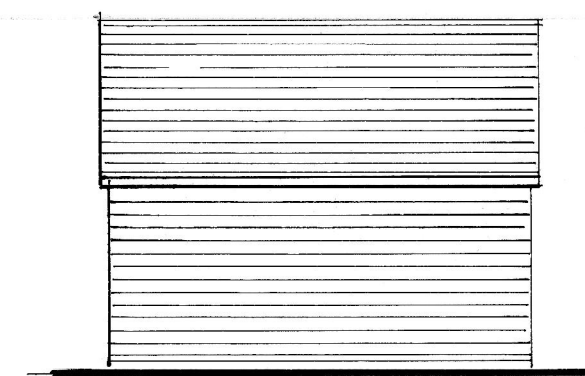

south.

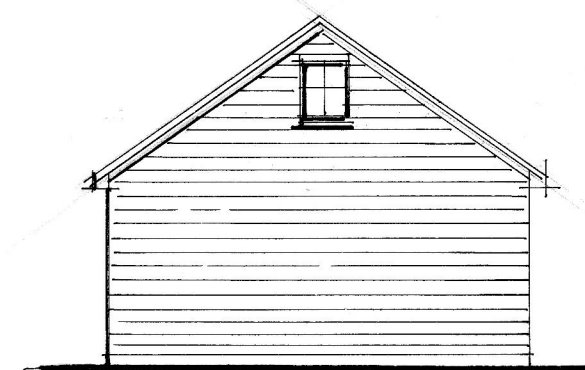

west.

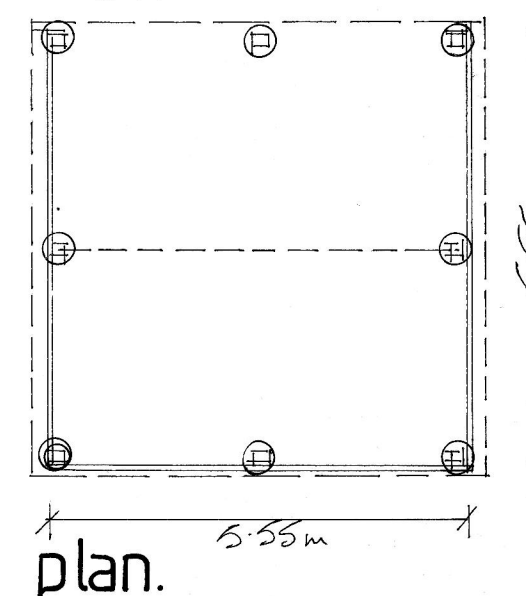

plan.

D	APRIL 15	POSITION AMENDED
X	C. DEC 14	REDRAWN
	Date	Revision

© copyright

THORNS-YOUNG
ARCHITECTURAL

THORNS-YOUNG LTD
CHARTERED BUILDING CONSULTANTS
232 London Road, North End, Portsmouth PO2 9JQ
Tel: (023) 9267 2883 Fax: (023) 9266 3457
Website: www.thornsyoun.co.uk

Client

MR & MRS A. BIRD.

Job Title

131 HAVANT ROAD
HAYLING ISLAND.

Drawing Title

PROPOSED NEW
DOUBLE GARAGE.

Scale
1:100 & 1:50 AT A2.

Date DEC 14.

Drawn by BST

Drg. No.

7175.14

Rev.

D.