



- ① 6mm toughened glass
- ② 65mm square steel post anchored to structural steel/concrete sub structure (posts to be powder coated black)
- ③ Steel glazing frame fabricated from 65x10mm steel flats. (steel to be powder coated black)
- ④ Glass fixing clamp
- ⑤ 18mm thick WBP ply decking surfaced in proprietary single ply rubber membrane
- ⑥ 10mm thick WBP plywood soffit board stained ebony black
- ⑦ 10mm WBP ply fascia stained ebony black.
- ⑧ 65mm hardwood handrail.

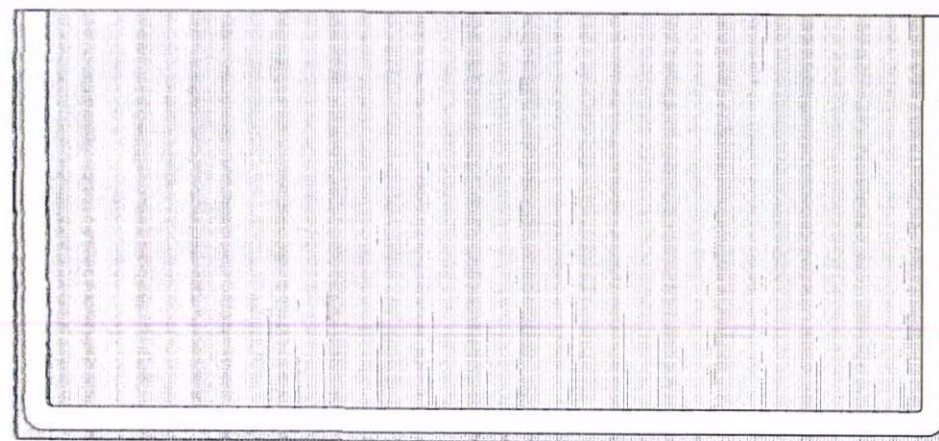


Top Plan




Example Image

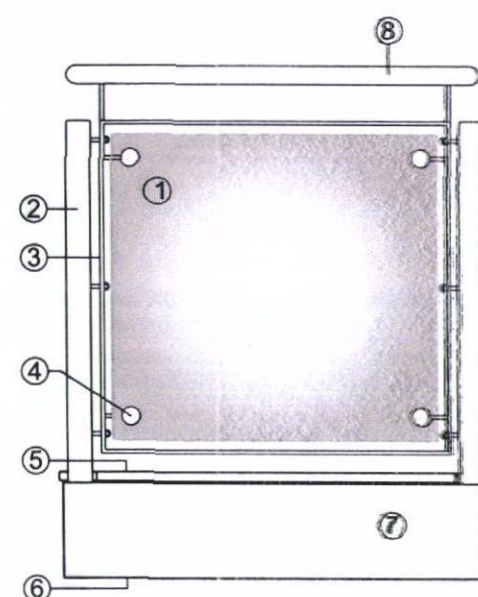


Side Elevation

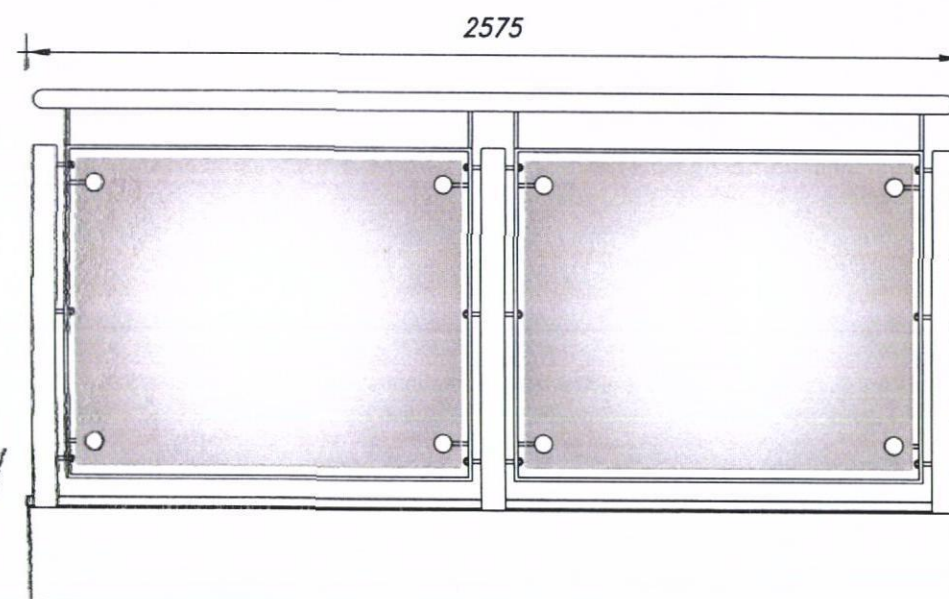

Front Elevation

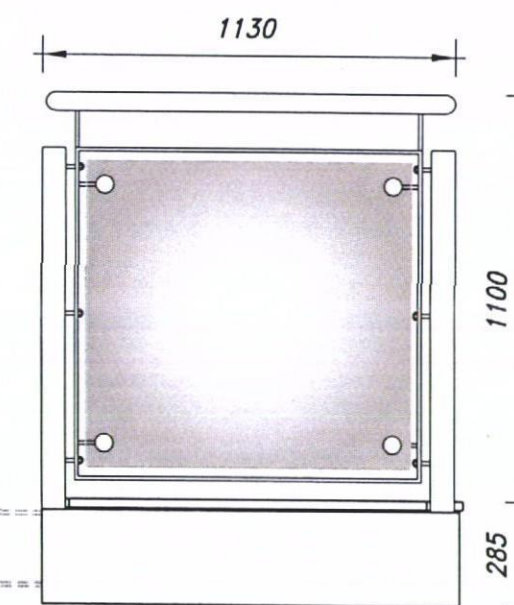

Side Elevation

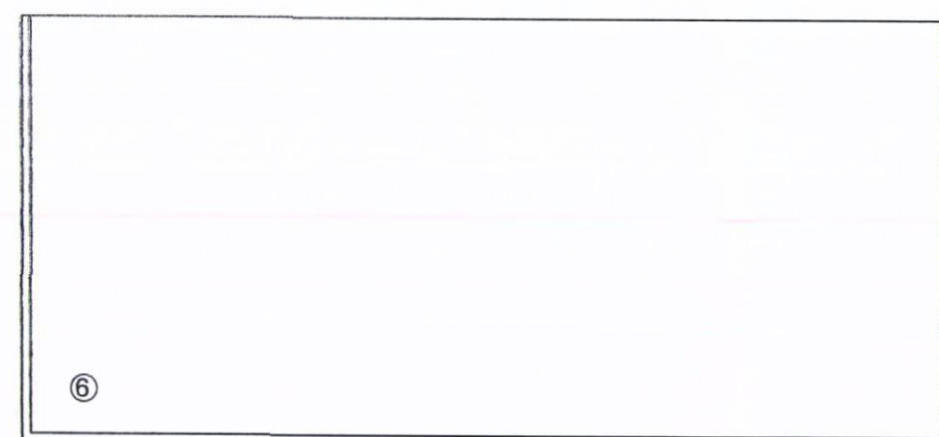

Soffit Plan



■ Drawing Based Upon:

Status: Planning Application

Notes: Contractors are not to scale from this drawing. All dimensions to be checked on site and any discrepancies, ambiguities and/or omissions between this drawing and information given elsewhere must be reported to this office. If in doubt, ask.



Suites 55 & 58 Cherry Orchard East Knebworth Park Swindon Wilts SN2 8UG
T 01793 818100 F 01793 818101 E rps@rpsgroup.com W www.rpsgroup.com

■ Client: Taylor Wimpey

Project: Old Park Farm, Waterloooville.

Title: Type C Balcony Detail

Date: 25.03.09 Scale: 1:20 Original Paper Size: A3

Drawn: AJC Checked: CHx Job Ref: JWW.986

■ Figure Number: 611-19 Rev: -

www.rpsgroup.com